




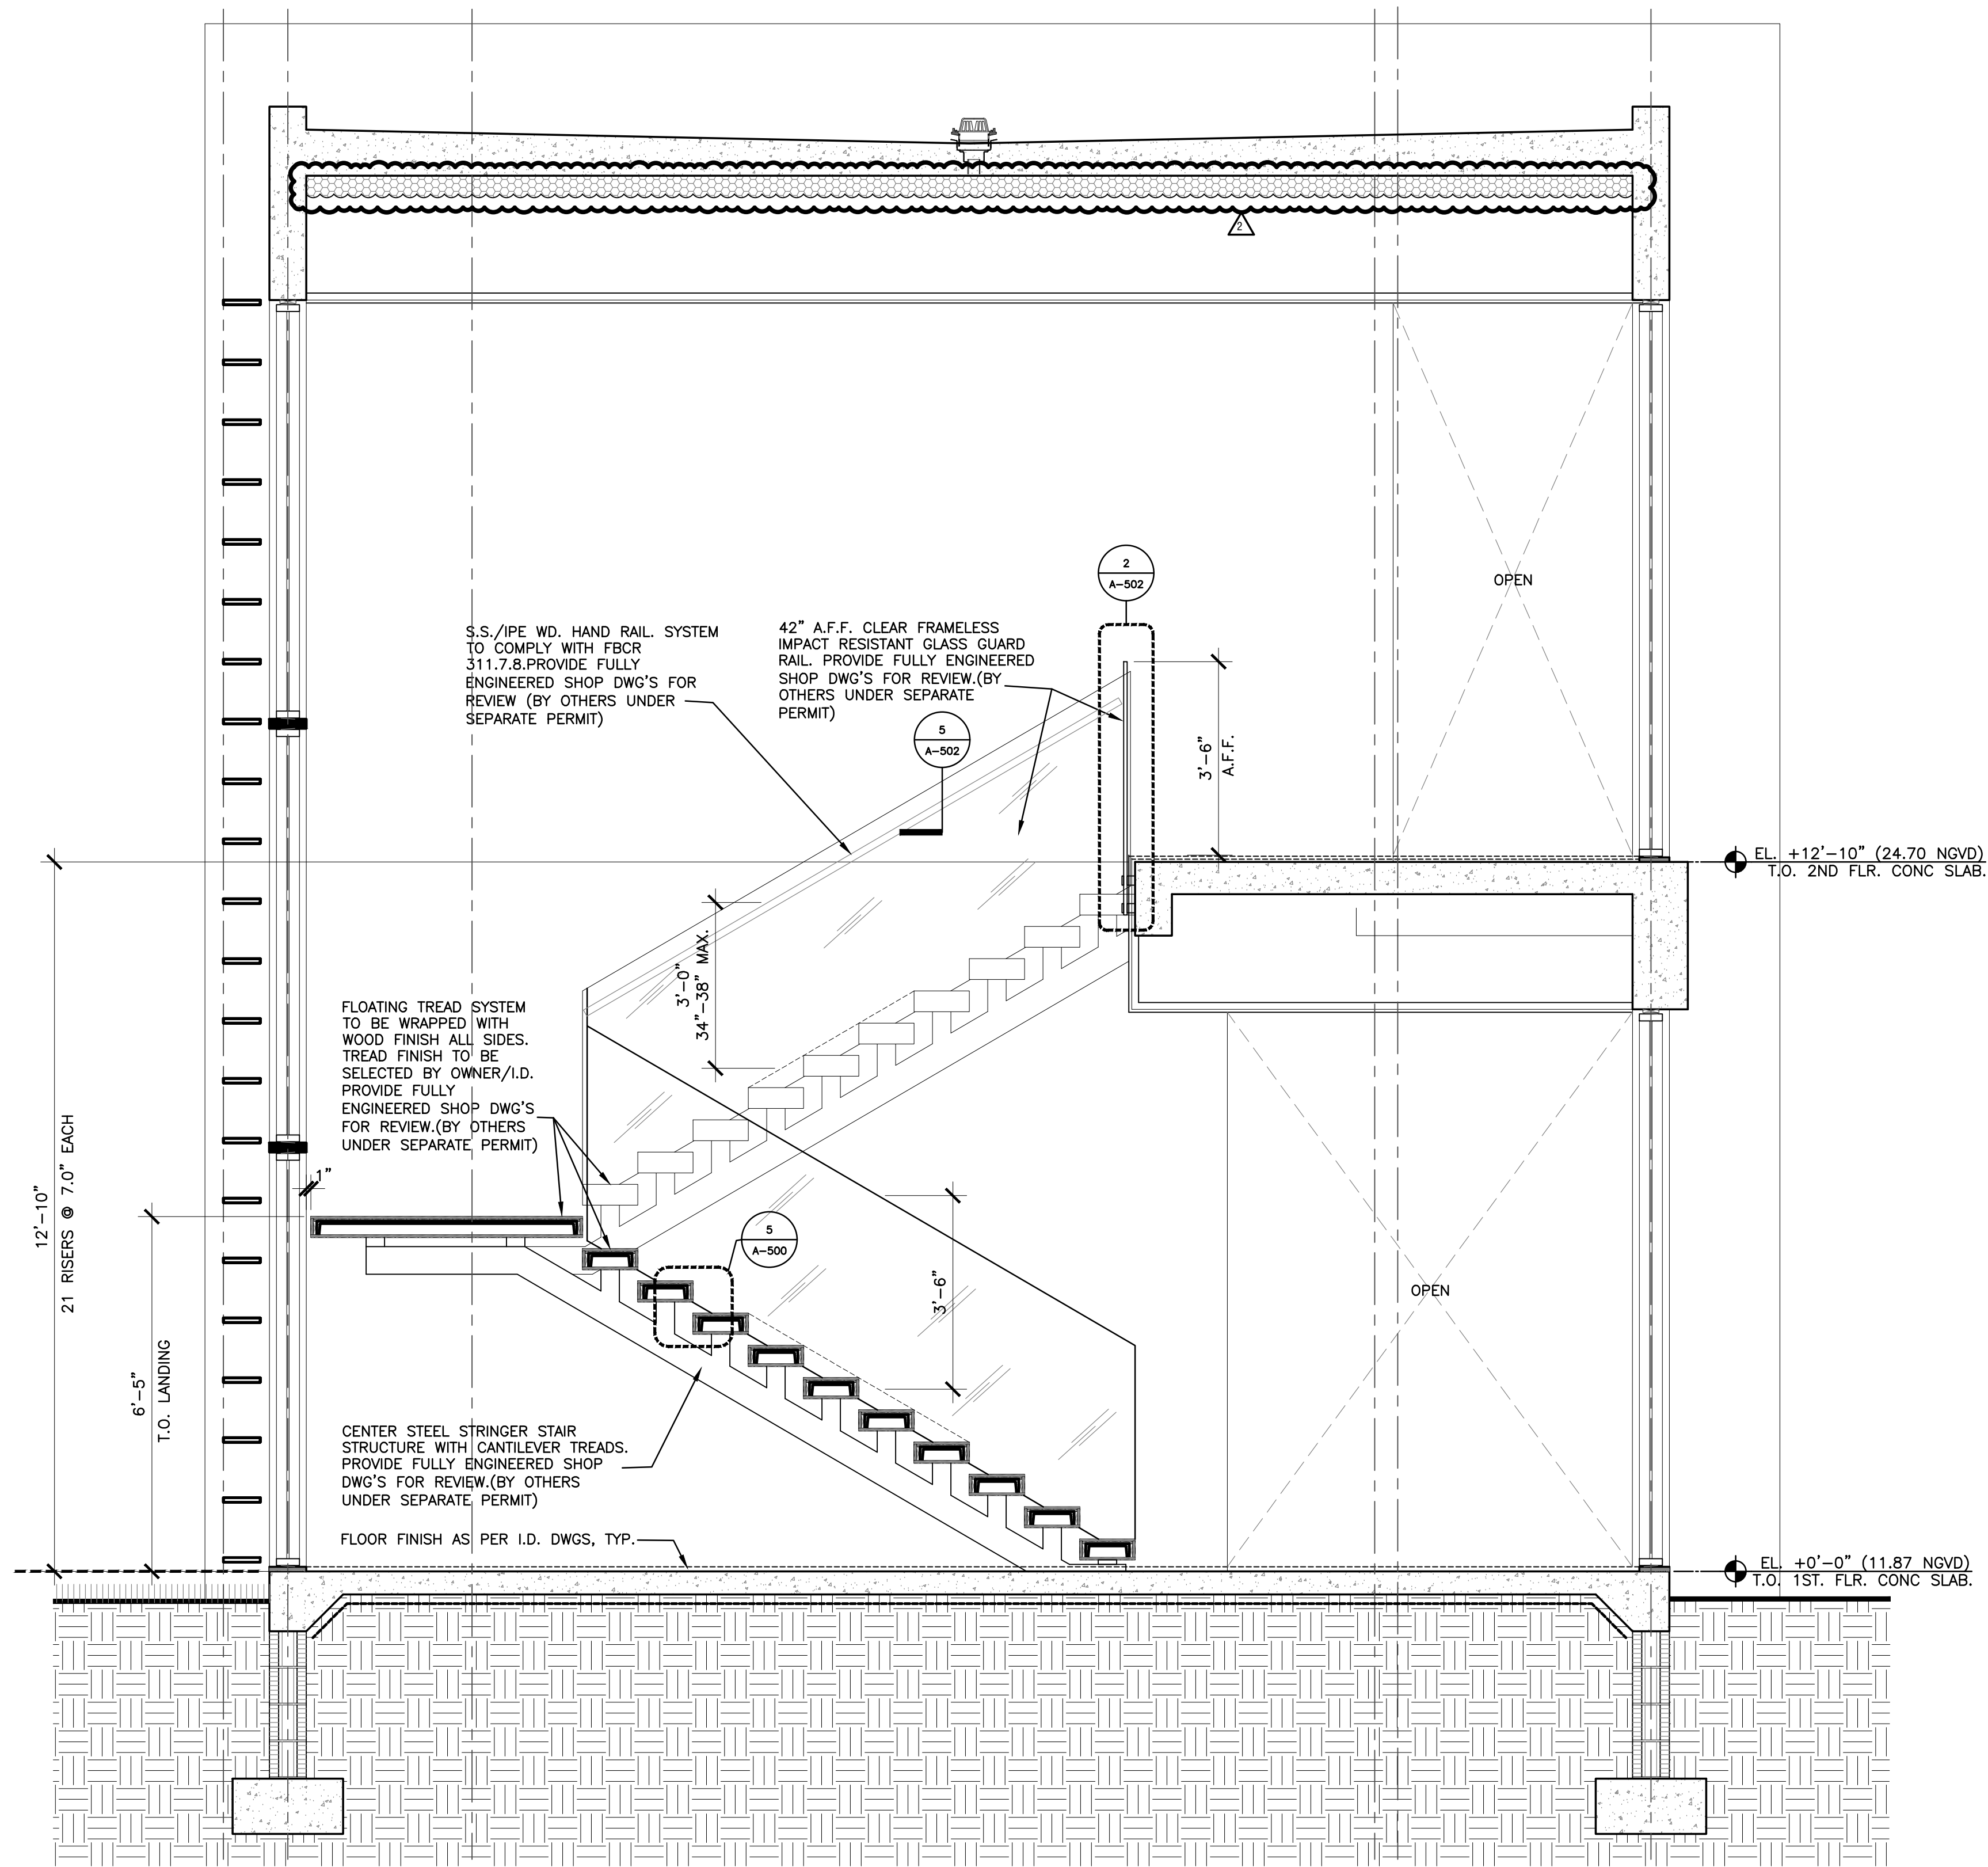

3 STAIR SECTION
A-410 SCALE: 1/2"=1'-0"

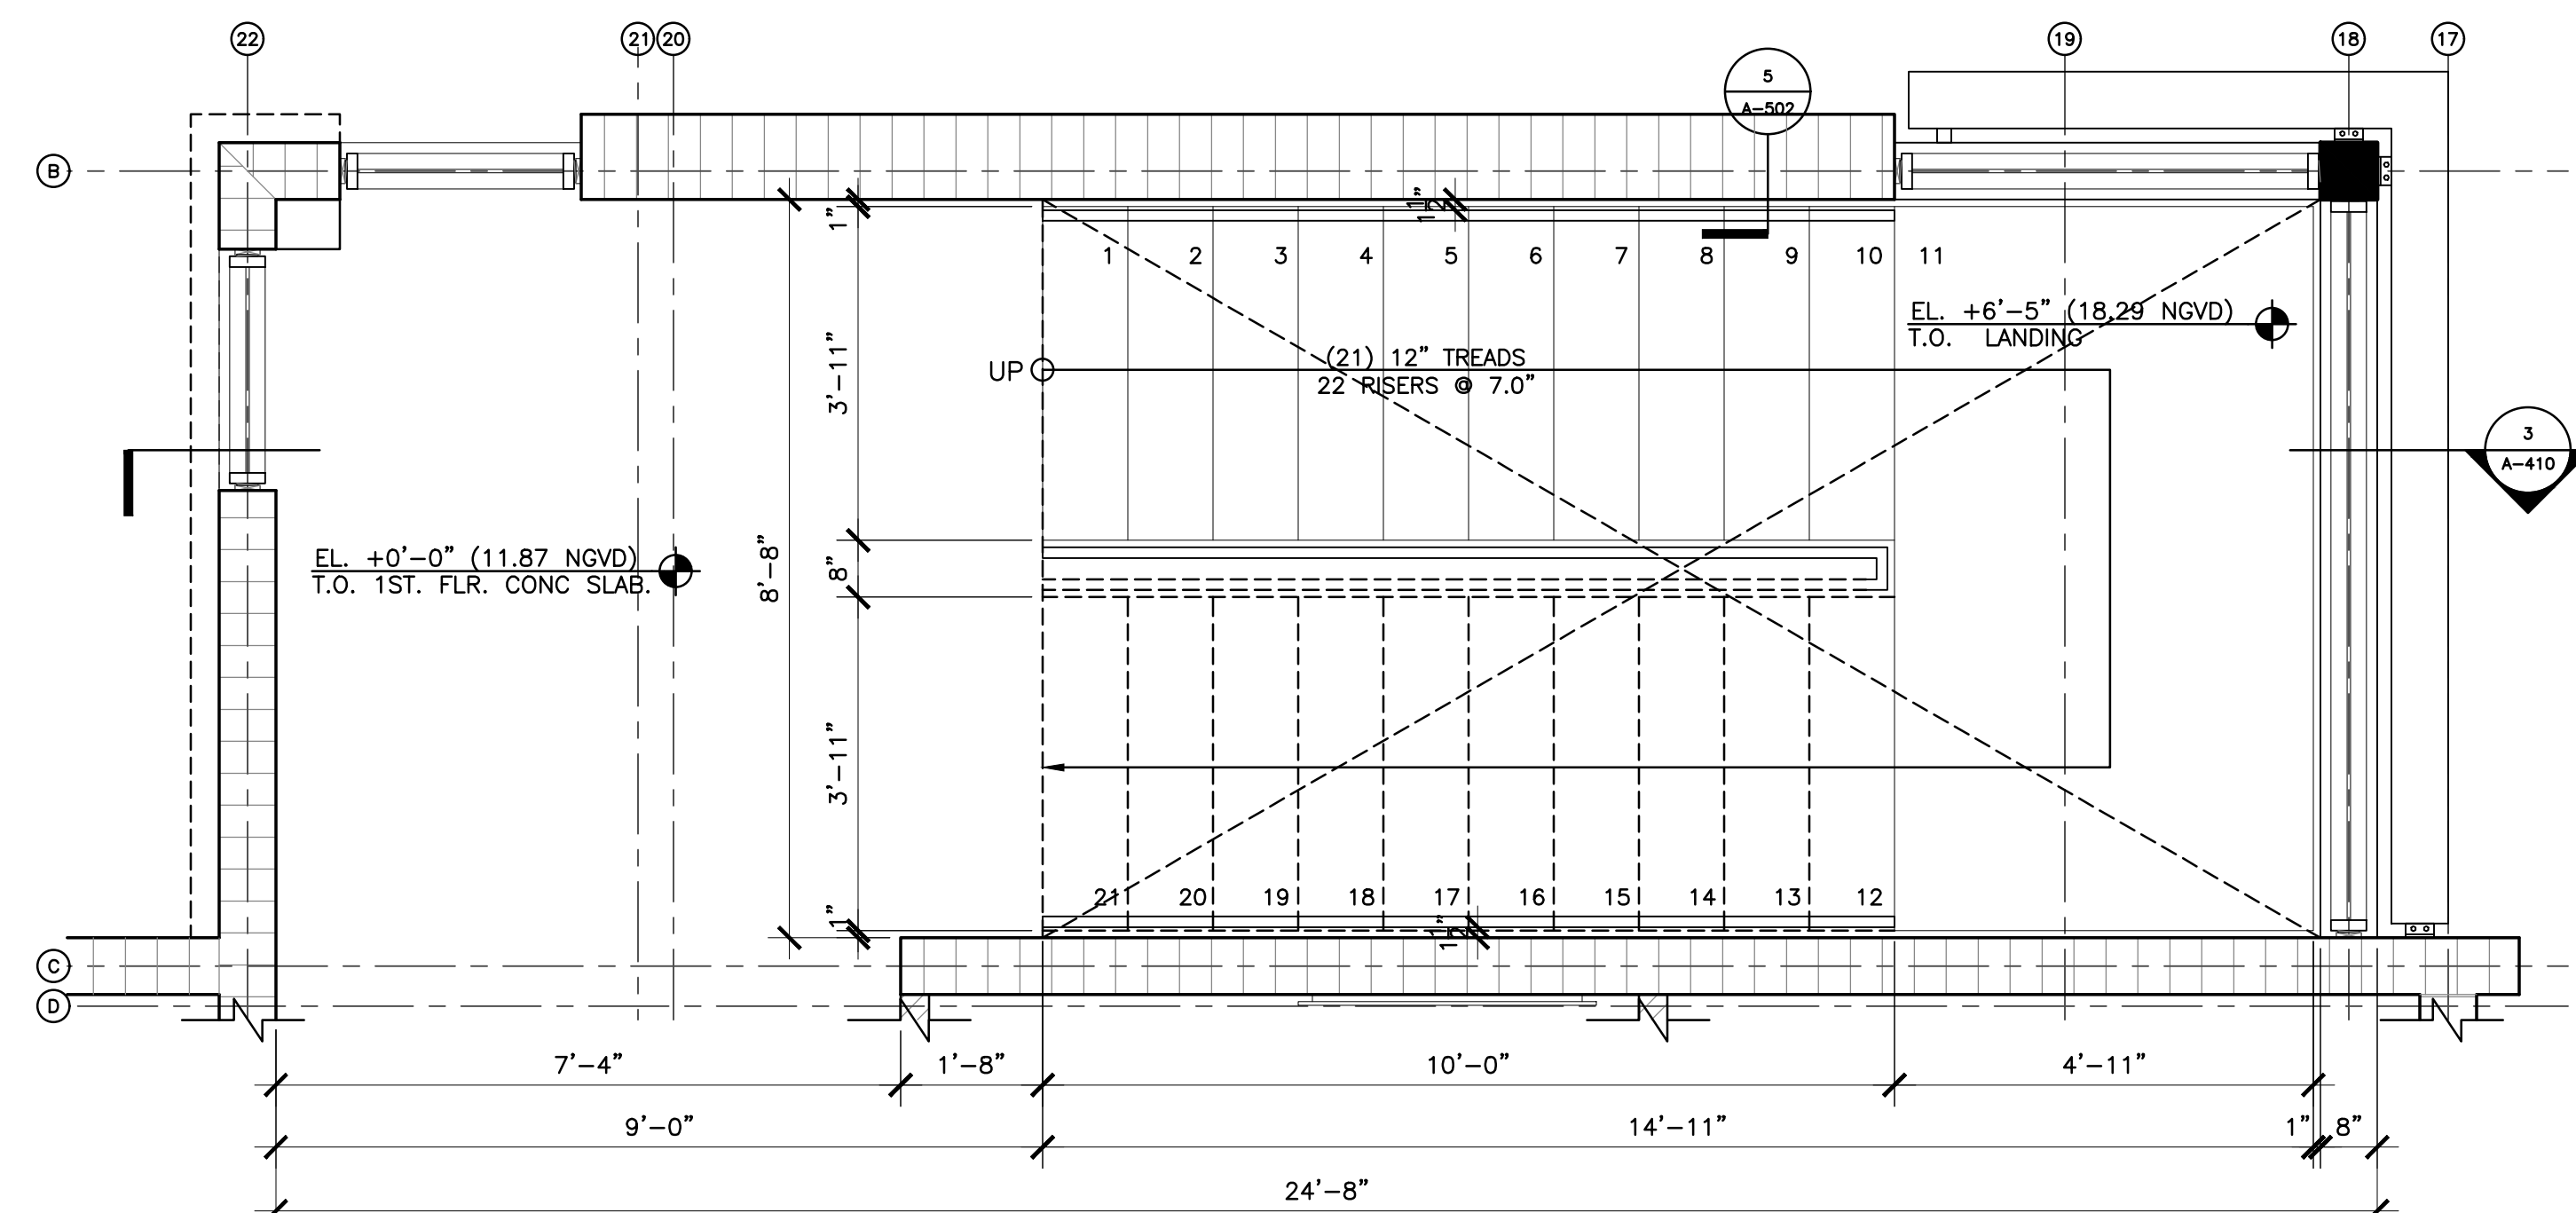

1 FIRST FLOOR STAIR PLAN
A-410 SCALE: 1/2"=1'-0"

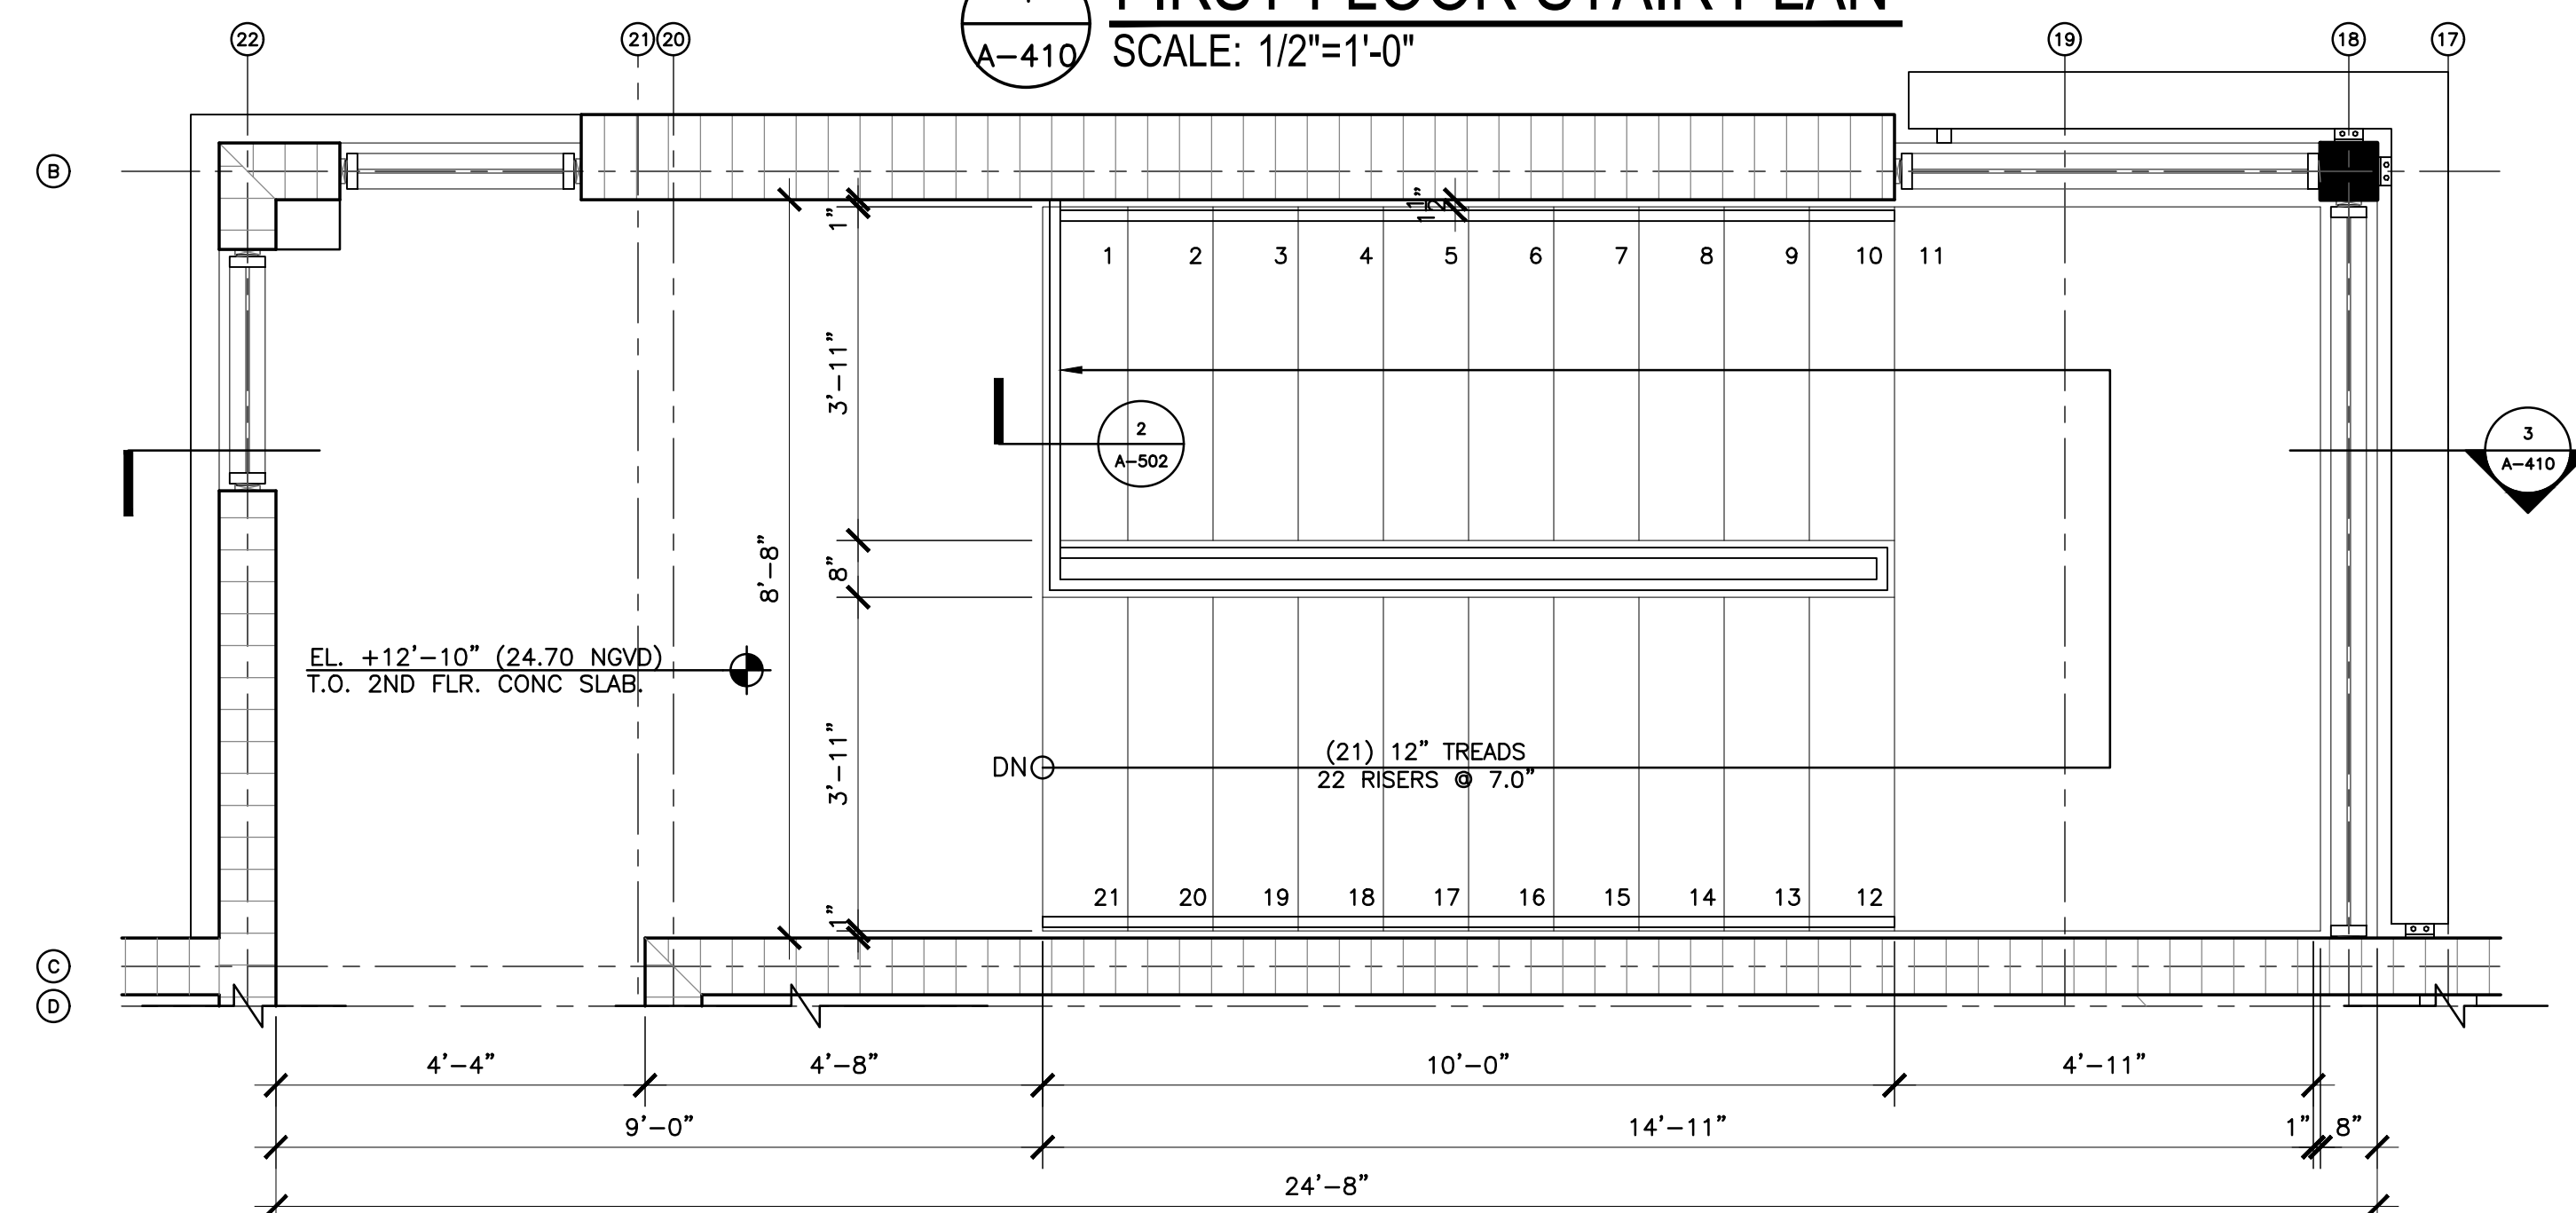

2 SECOND FLOOR STAIR PLAN
A-410 SCALE: 1/2"=1'-0"