


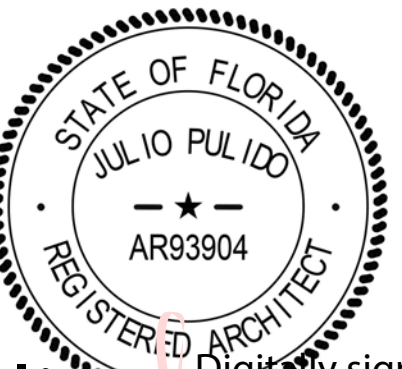

Digitally signed
by Julio Pulido
Date:
2023.05.11
10:39:53 -04'00'

Eva Vaccaro

2-Story Addition

12940 SW 63 Ave Pinecrest Fl
33156

[illegible]


Project number	-
Date	12-20-2022
Drawn by	SM
Checked by	SM, JP

SHEET TITLE

Proposed Addition Elevations


SHEET No.

A410

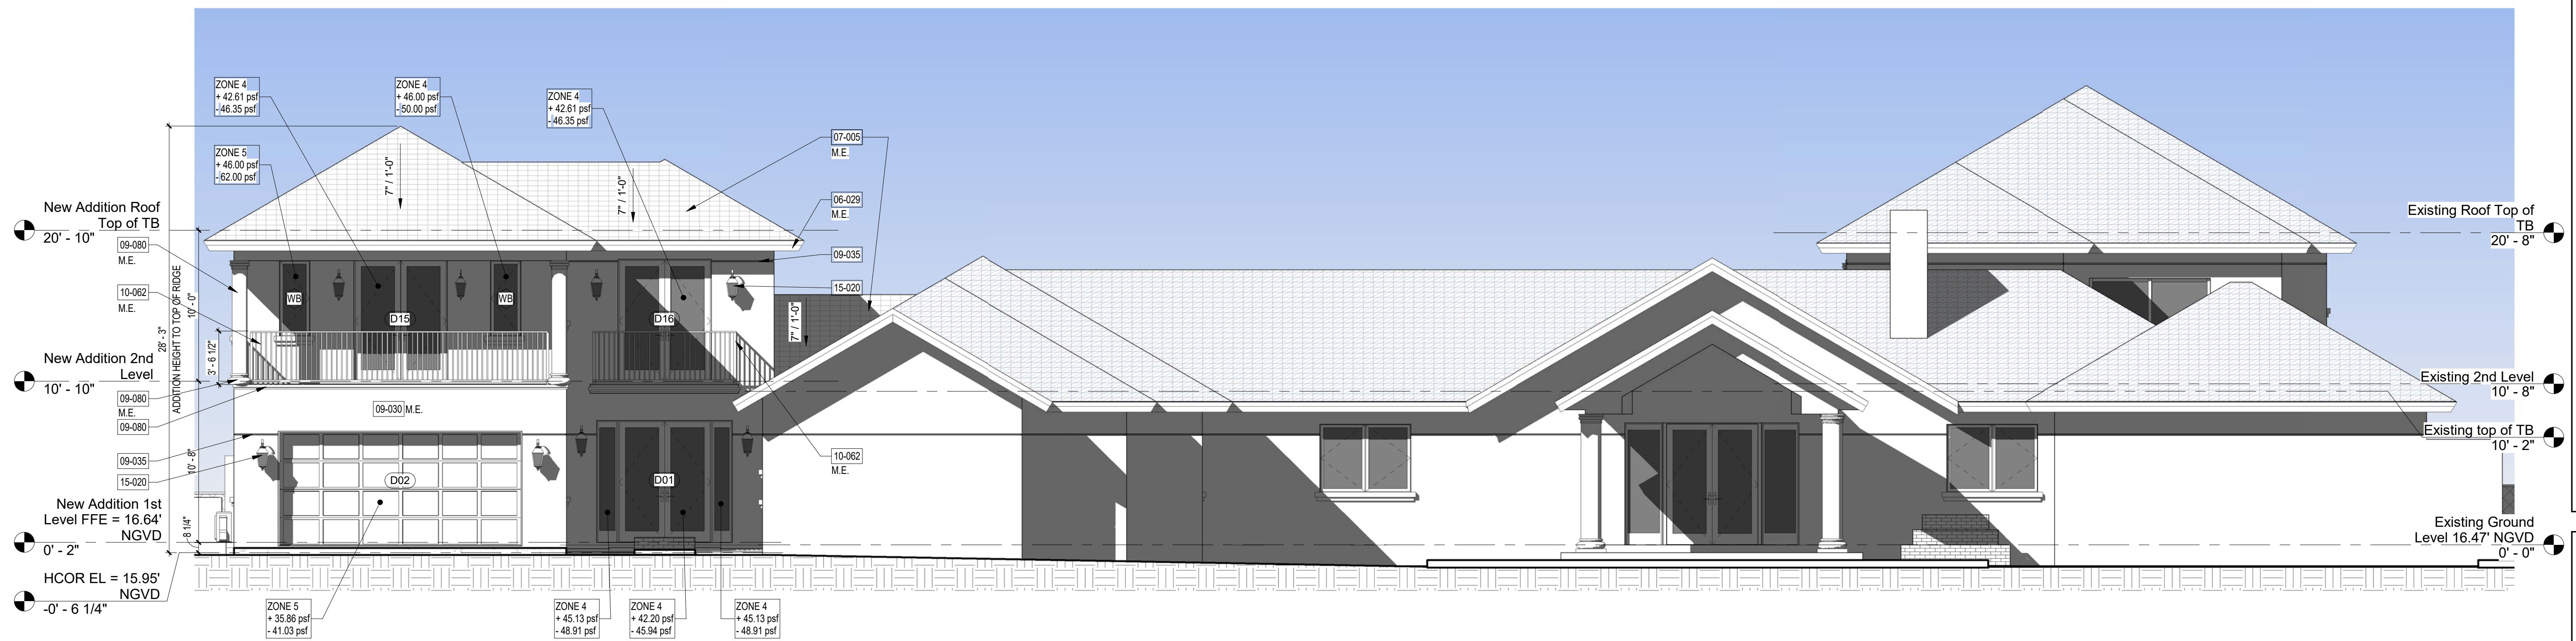

① Proposed Addition East (Front) Elevation
3/16" = 1'-0"

M.E. = MATCH EXISTING ELEMENTS OR FINISHES.

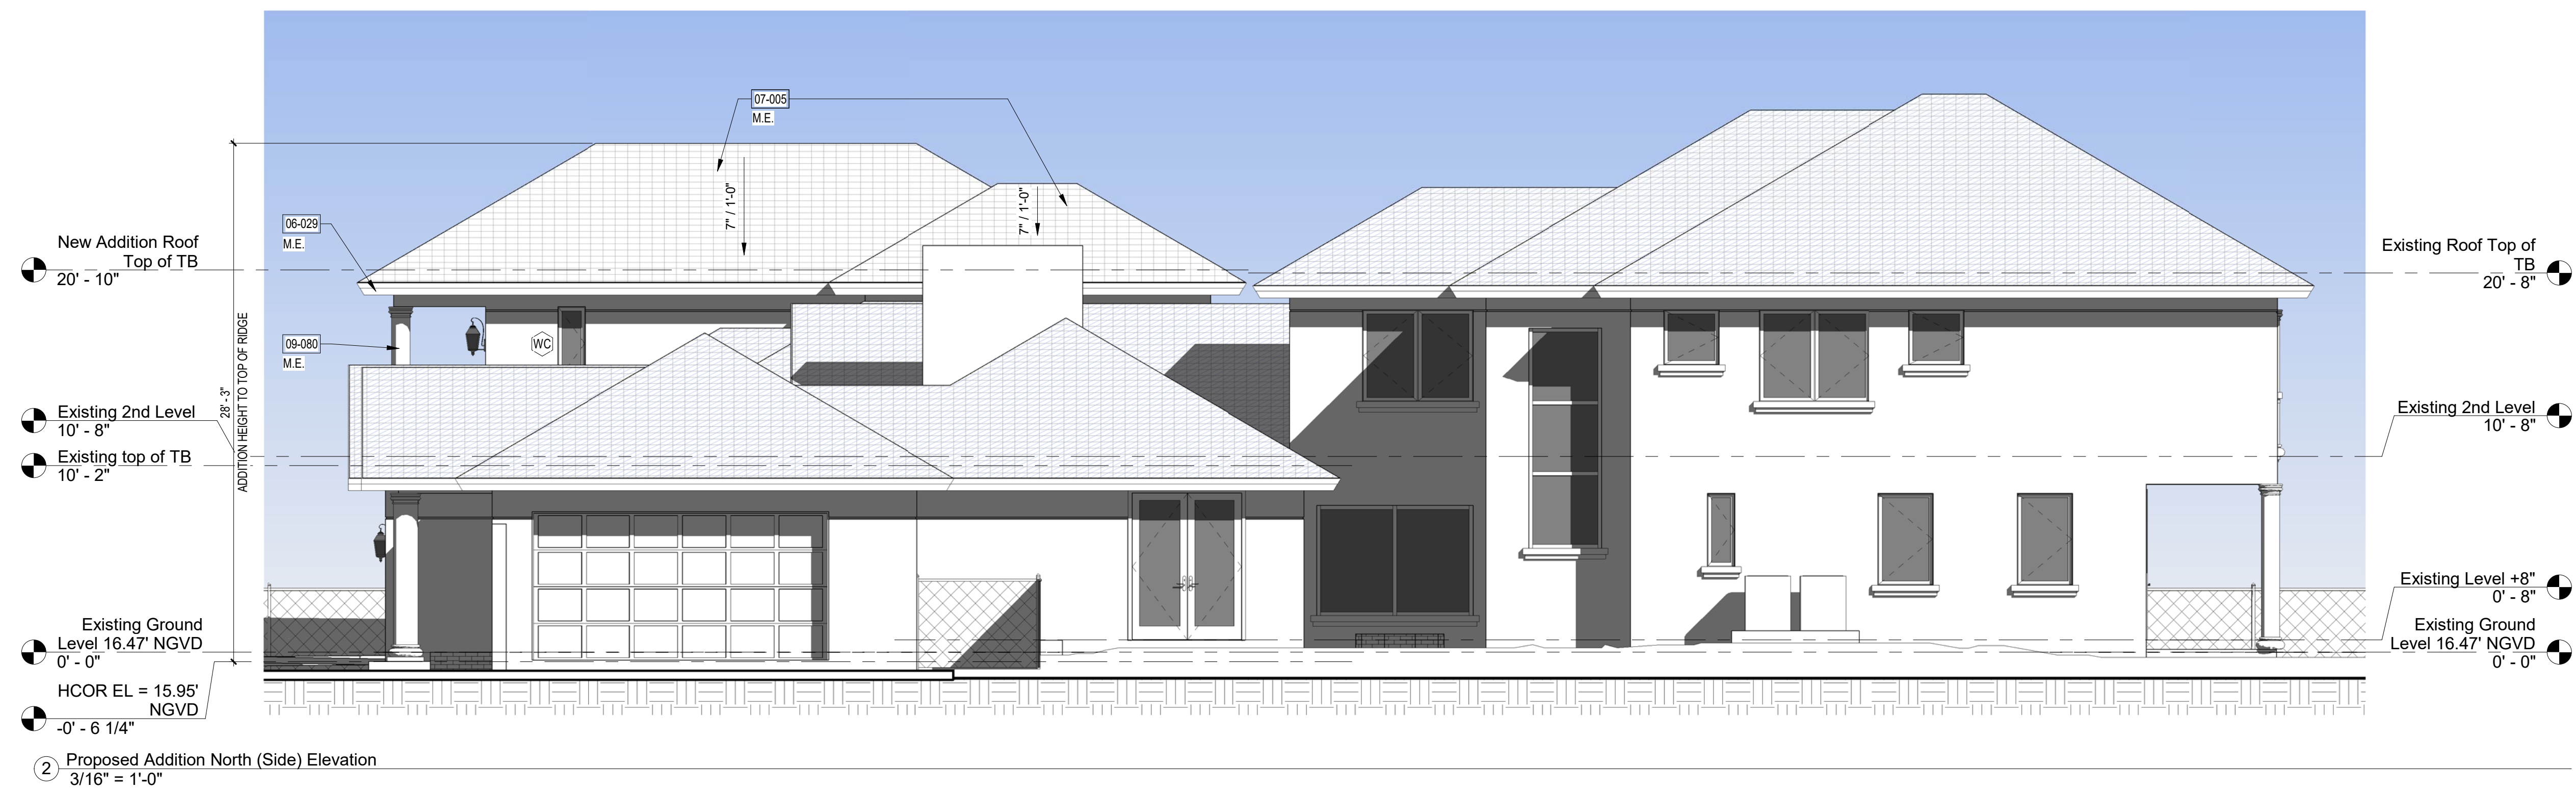

REFER TO SHEET A420 FOR ELEVATIONS
& SECTIONS KEYNOTES SCHEDULE.