



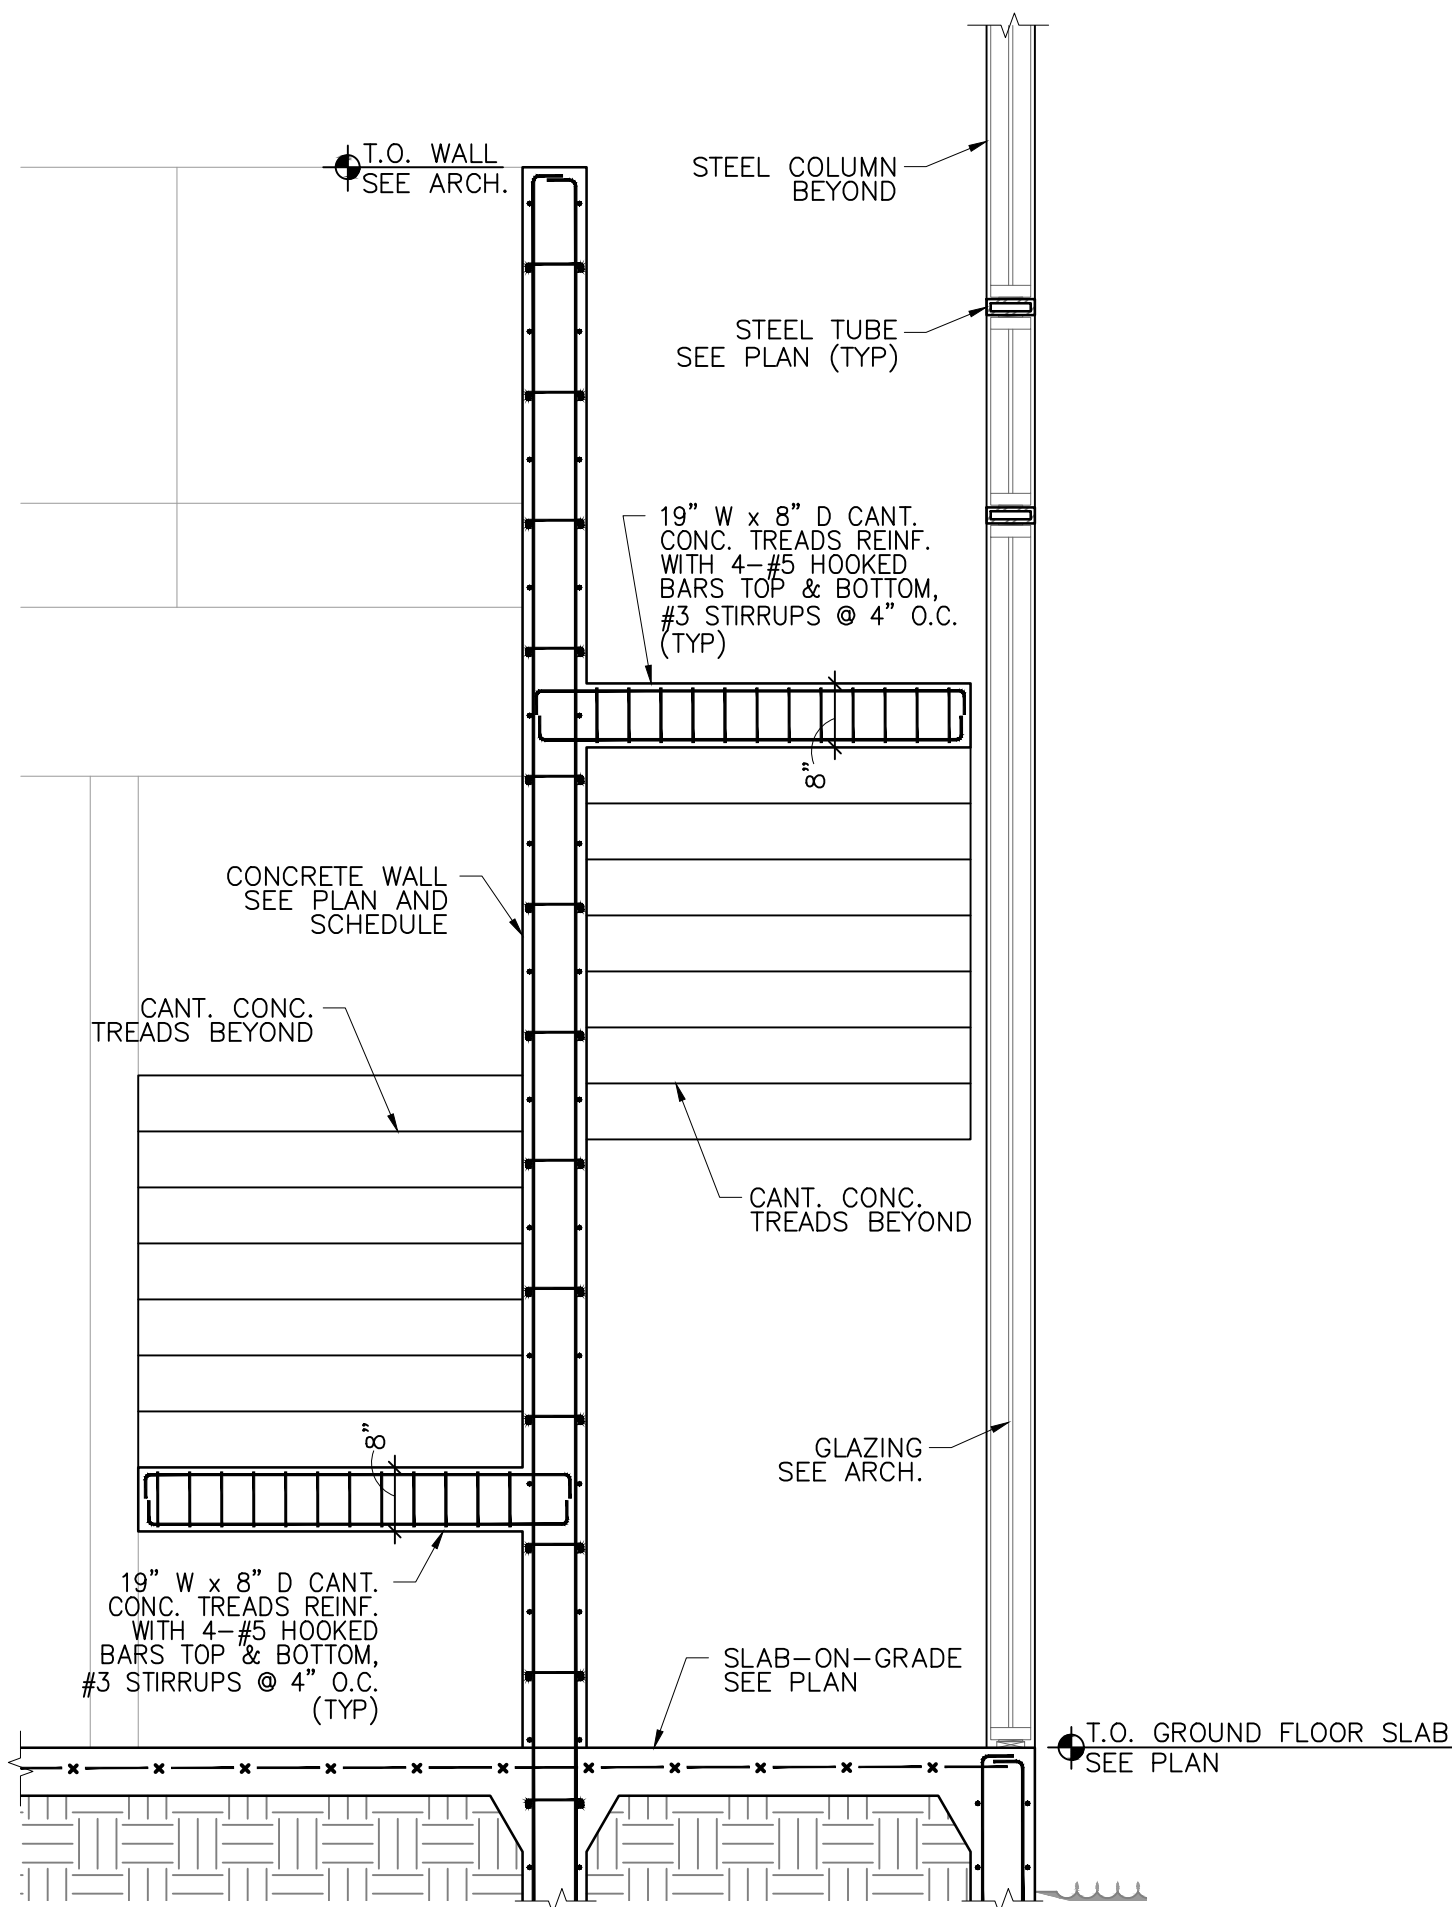

MONUMENTAL STAIR
TRANSVERSE SECTION

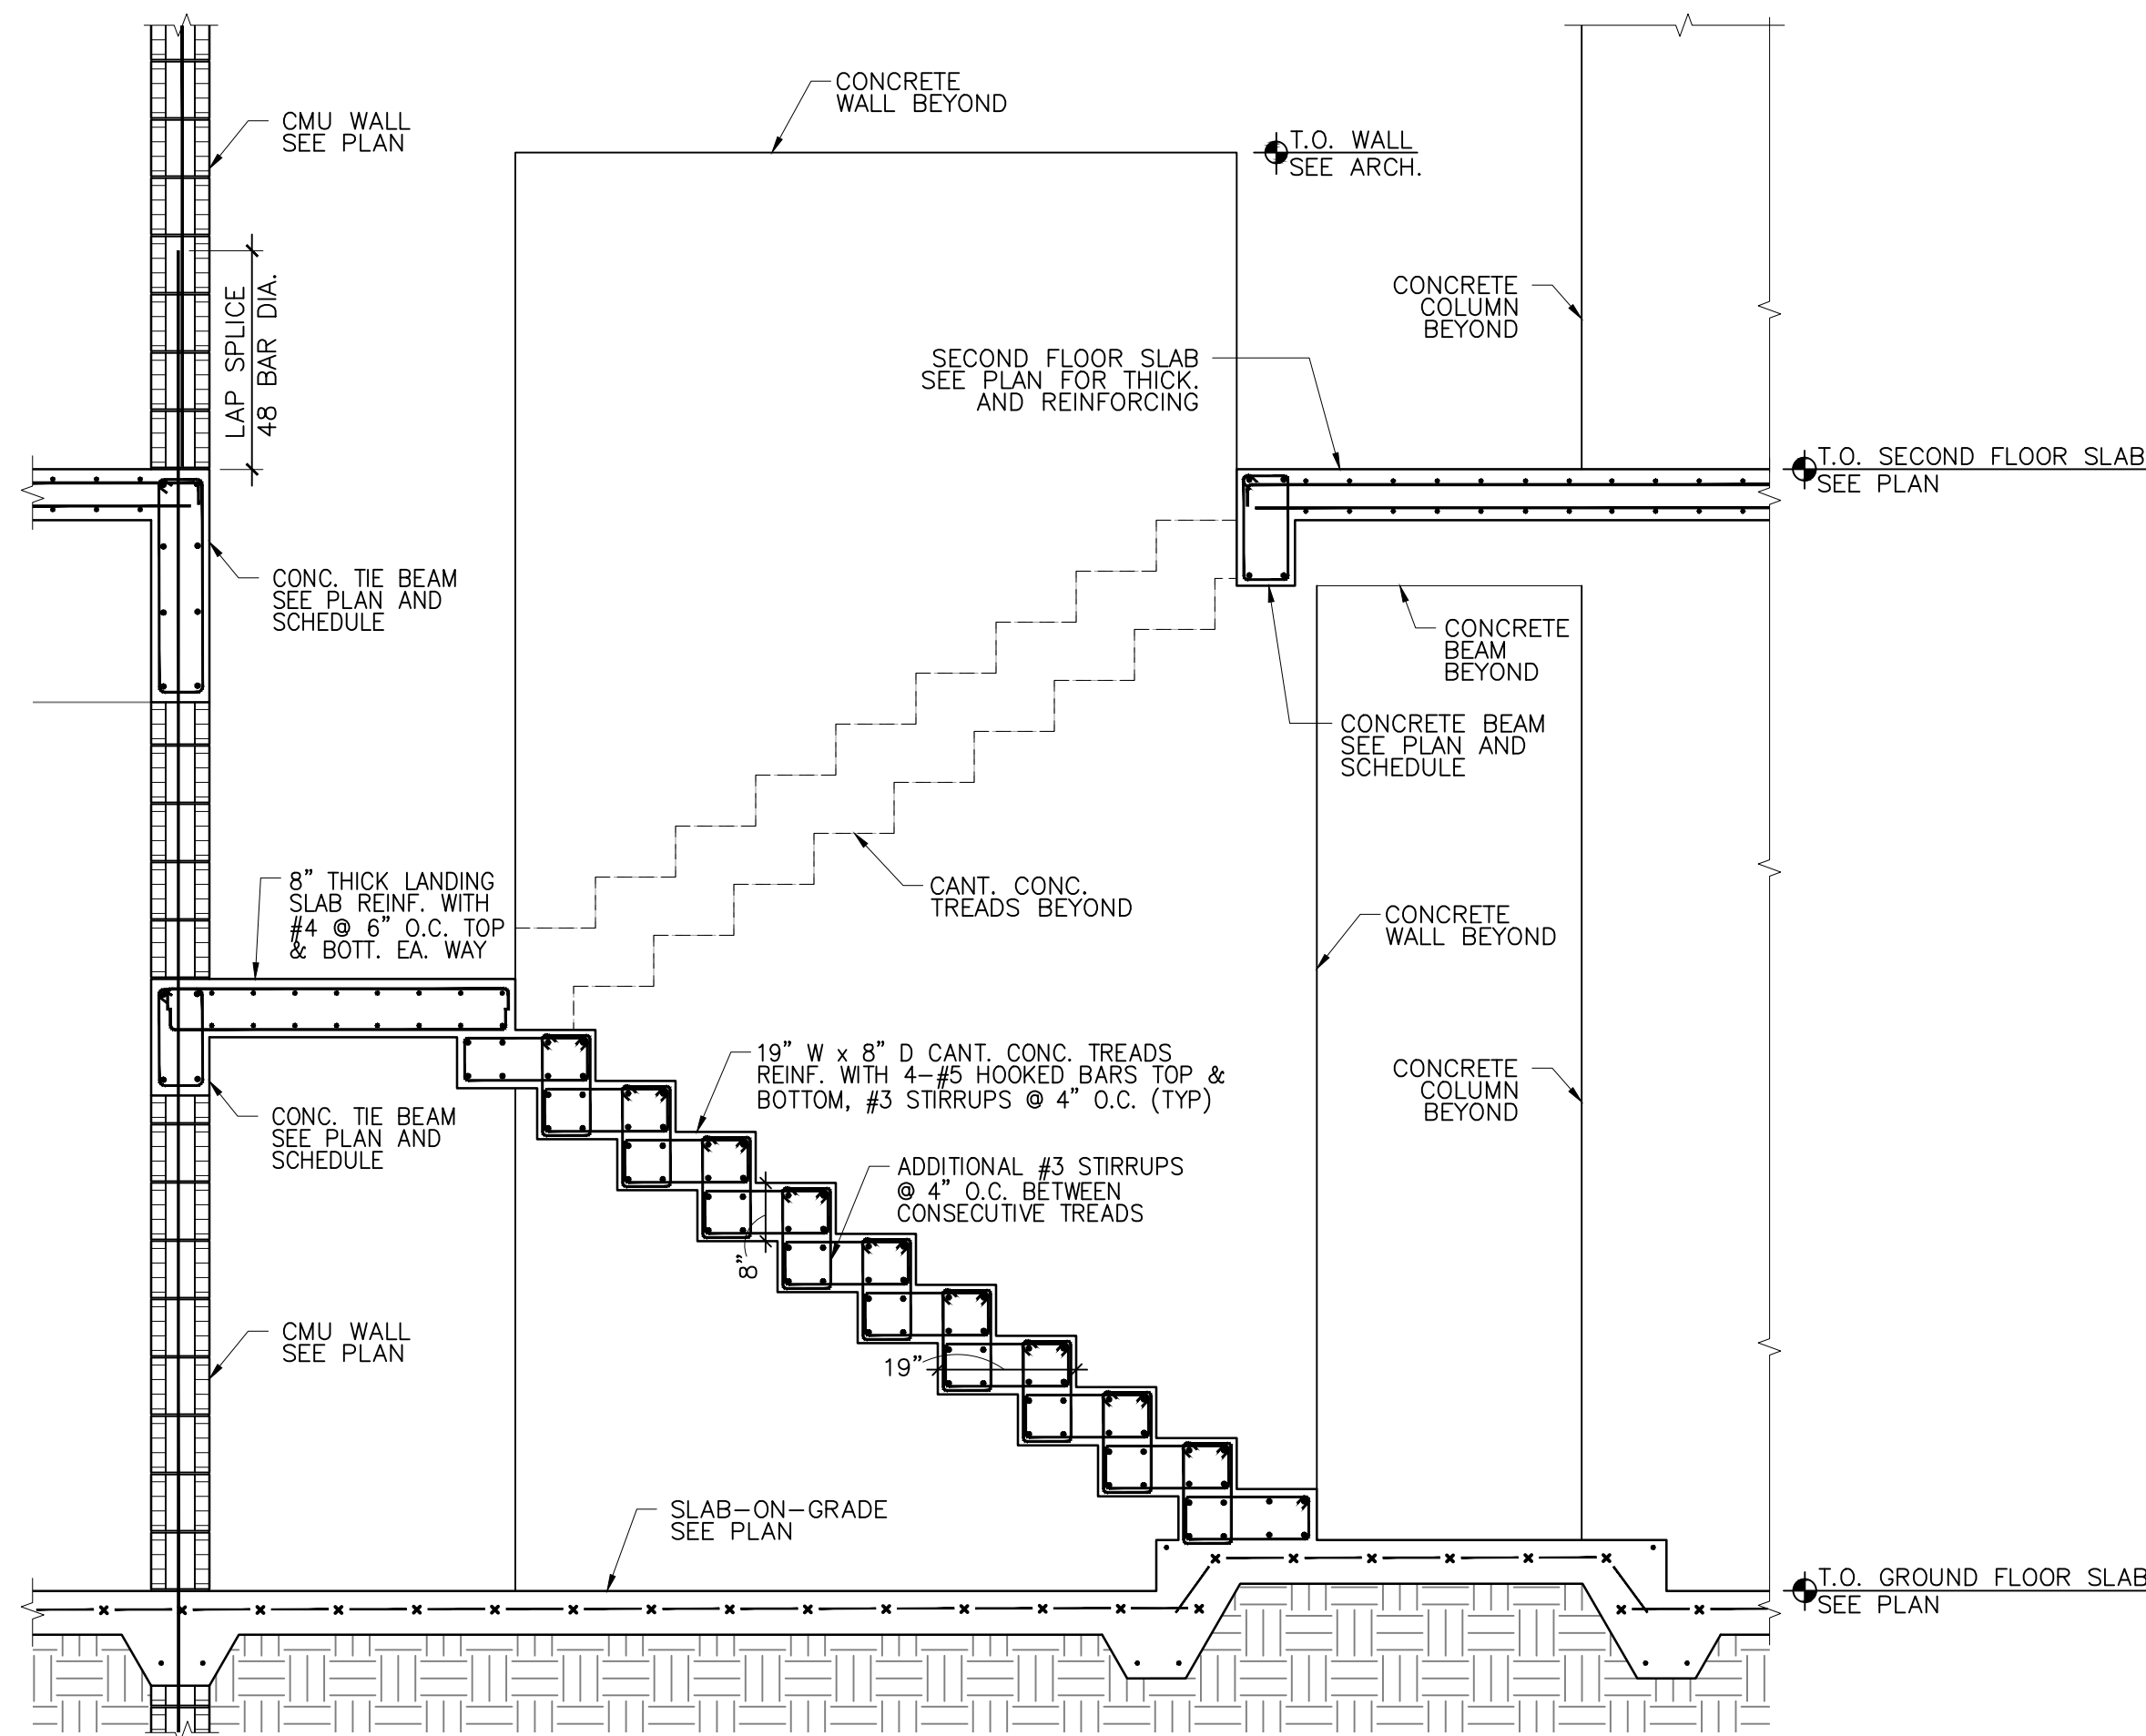

MONUMENTAL STAIR
LONGITUDINAL SECTION

NOTE:
1. REFER TO ARCH. DWGS. FOR STAIR
GEOMETRY AND DIMENSIONS.

This item has been digitally signed and sealed
by Carlos F. Sanz, P.E. on June 4, 2024.
Printed copies of this document are not considered
legally valid unless they are verified by electronic copies.