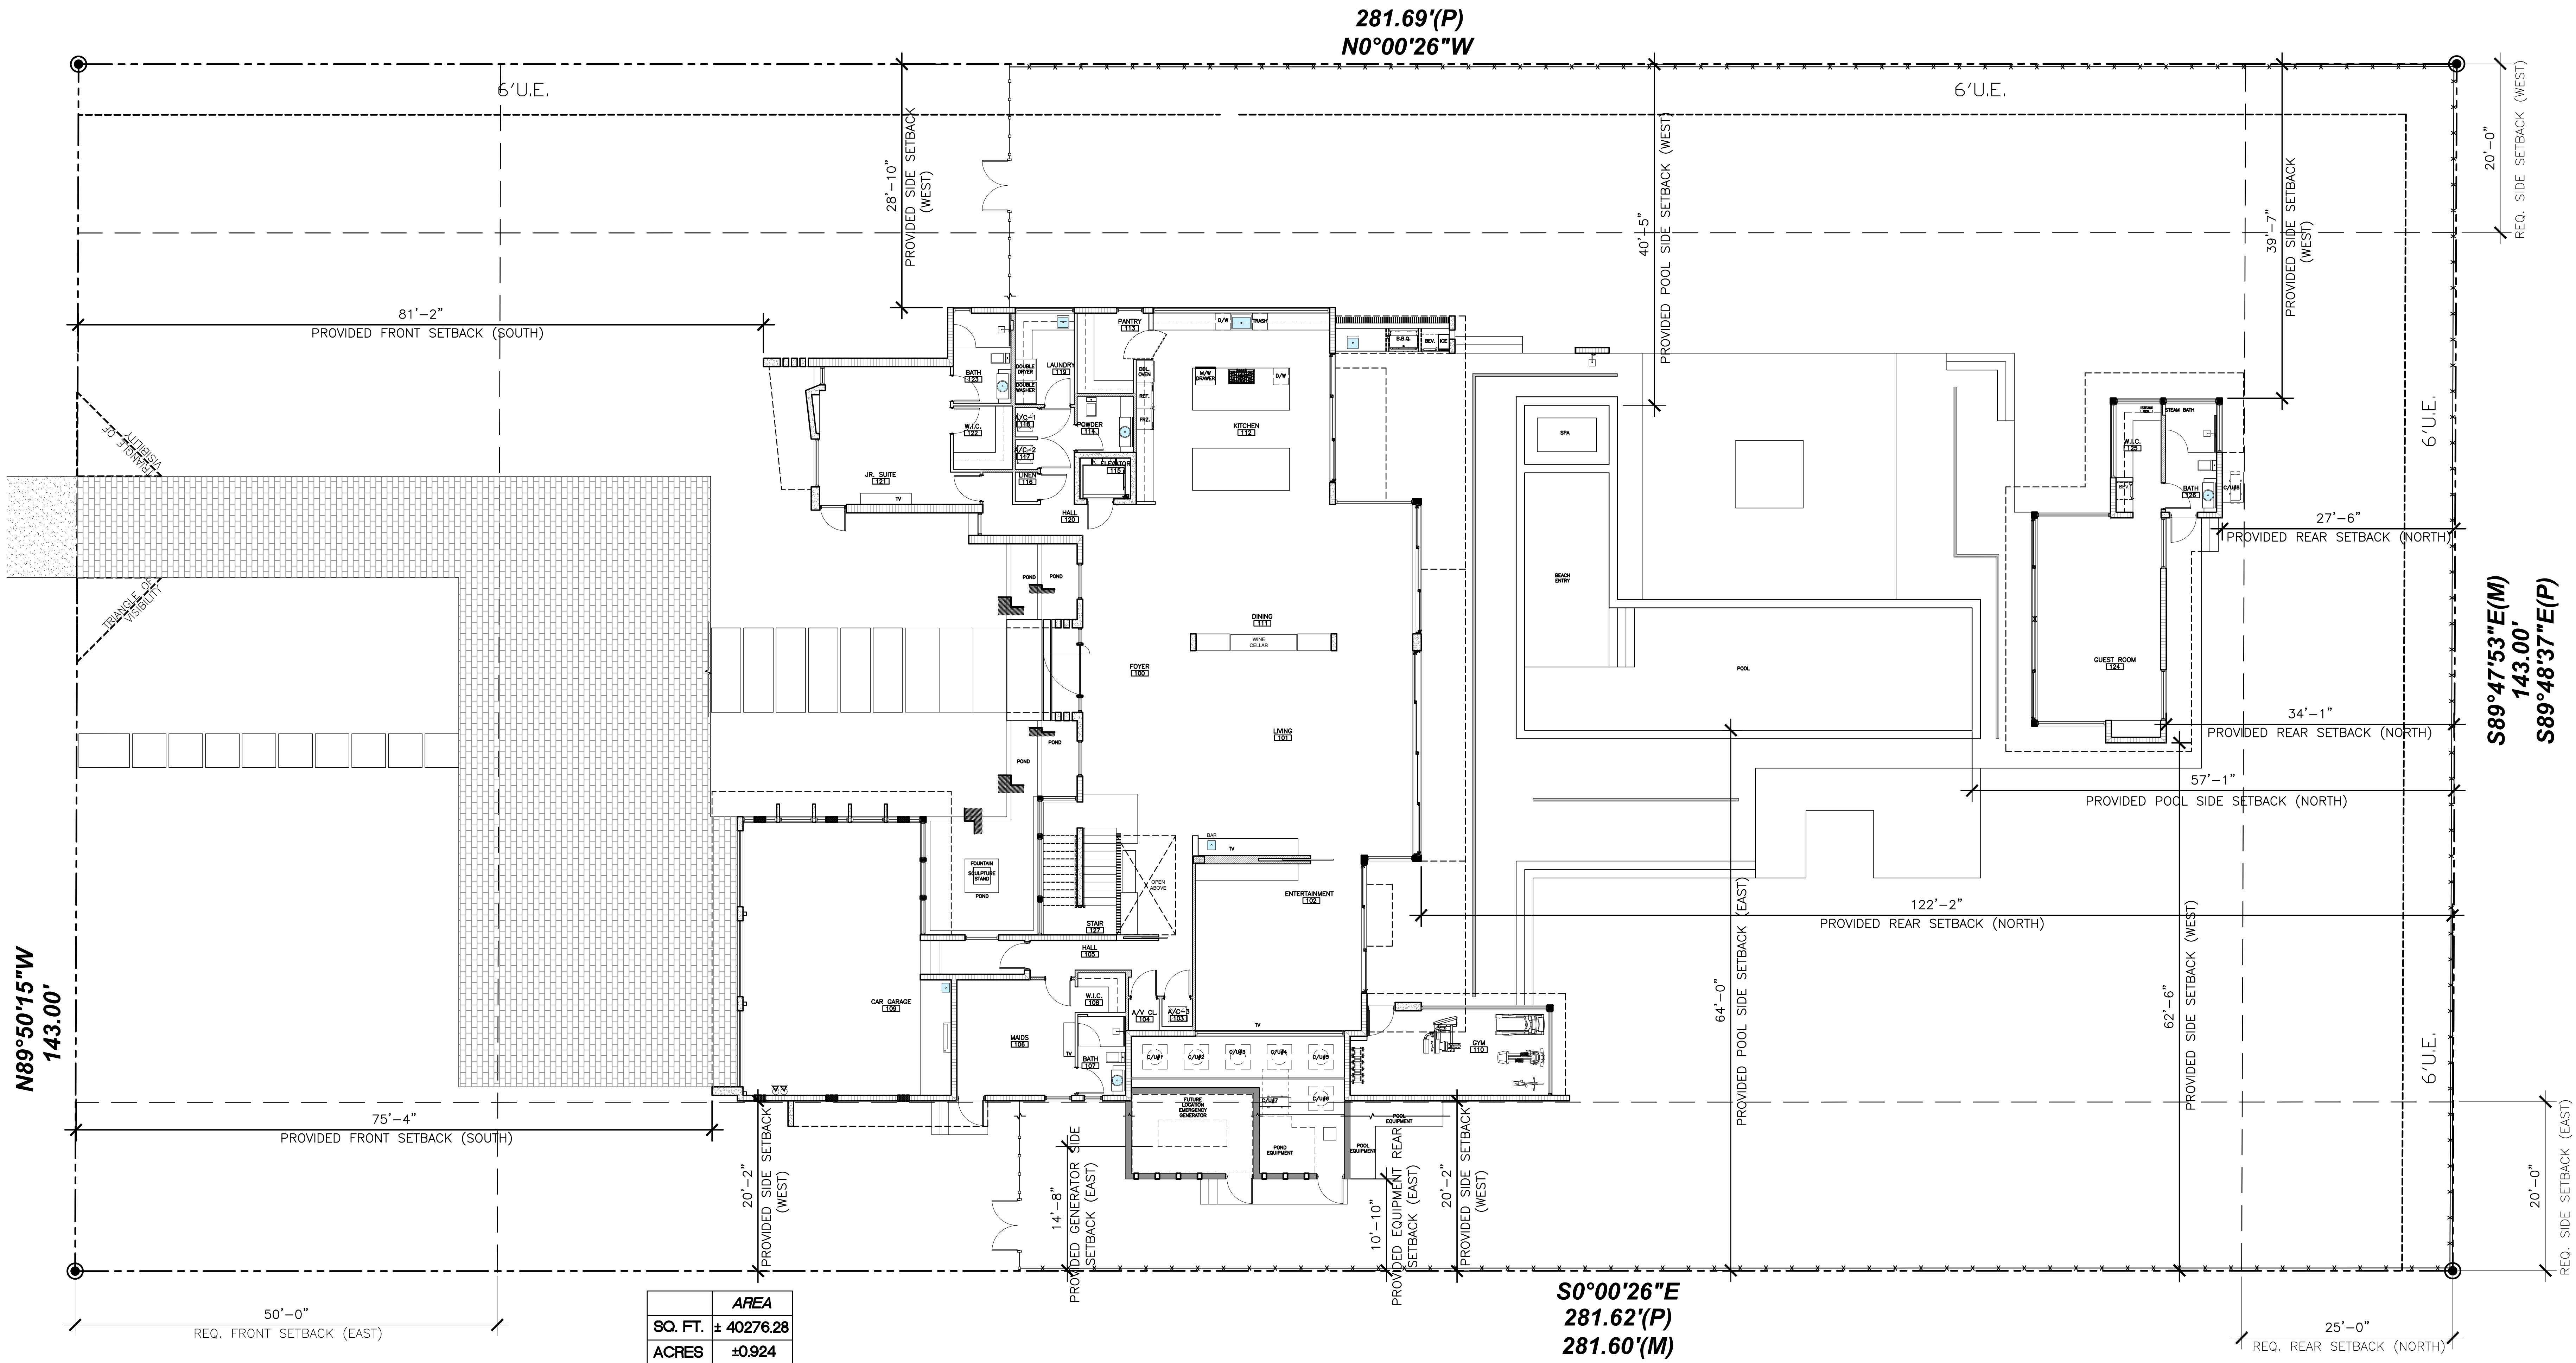


1
Z-102

SETBACKS PROVIDED FIRST FLOOR
SCALE: 1/8"=1'-0"

FAO

ARCHITECTURE

401 CORAL ROAD
SUITE 8-5
MIAMI BEACH, FLORIDA 33139
P 786.448.5880

PROJECT NO.
2305

CLIENT
RONALDO FL2, LLC
1200 BISCAYNE BLVD.
MIAMI, FLORIDA 33181

REVISIONS


OPS ENGINEERING GROUP, INC.
STRUCTURAL ENGINEER
185 NW 10TH STREET
MIAMI BEACH, FLORIDA 33139
ARPE ENGINEERING, LLC
MEP ENGINEERING
2020 PONCE DE LEON BLVD. SUITE 1002
CORAL GABLES, FLORIDA 33134
ALL LANDSCAPE DATA, INC.
LANDSCAPE ARCHITECT
4459 NW 97TH COURT
DORAL, FLORIDA 33178
NEW LEAF ENVIRONMENTAL, LLC
ISA CERTIFIED ARBORIST
57 SILVER SPRINGS DRIVE
KEY LARGO, FLORIDA 33057
TERRA CIVIL ENGINEERING, LLC
CIVIL ENGINEERING
4011 WEST FLAGLER ST., SUITE 404
MIAMI, FLORIDA 33134

CASA ROBLES 131
6545 SW 131 STREET PINECREST, FLORIDA 33196



PROJECT DESCRIPTION
SINGLE FAMILY RESIDENCE

FAO ARCHITECTURE LLC
DRAWINGS, SPECIFICATIONS, AND OTHER DOCUMENTS,
INCLUDING THESE E-LECTRONIC DATA, PREPARED BY
FAO ARCHITECTURE LLC, AND THE CONSULTANT AND
INSTRUMENTS OF SERVICE FOR USE SOLELY WITH
RESPECT TO THIS PROJECT. THE ARCHITECT AND THE
CONSULTANTS SHALL BE DEEMED THE AUTHORS AND
OWNERS OF THEIR RESPECTIVE INSTRUMENTS OF
SERVICE AND SHALL RETAIN ALL COMMON LAW,
STATUTORY AND OTHER RESERVED RIGHTS, INCLUDING
COPYRIGHTS.

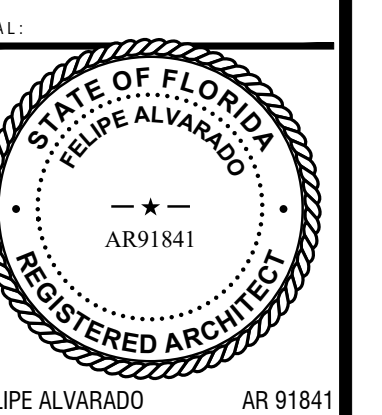

FELIPE ALVARADO AR 91841

DATE
CONSTRUCTION DOCUMENTS

ISSUE DATE
JUNE 4, 2024

SHEET TITLE
ZONING DIAGRAMS

SHEET

Z-102