


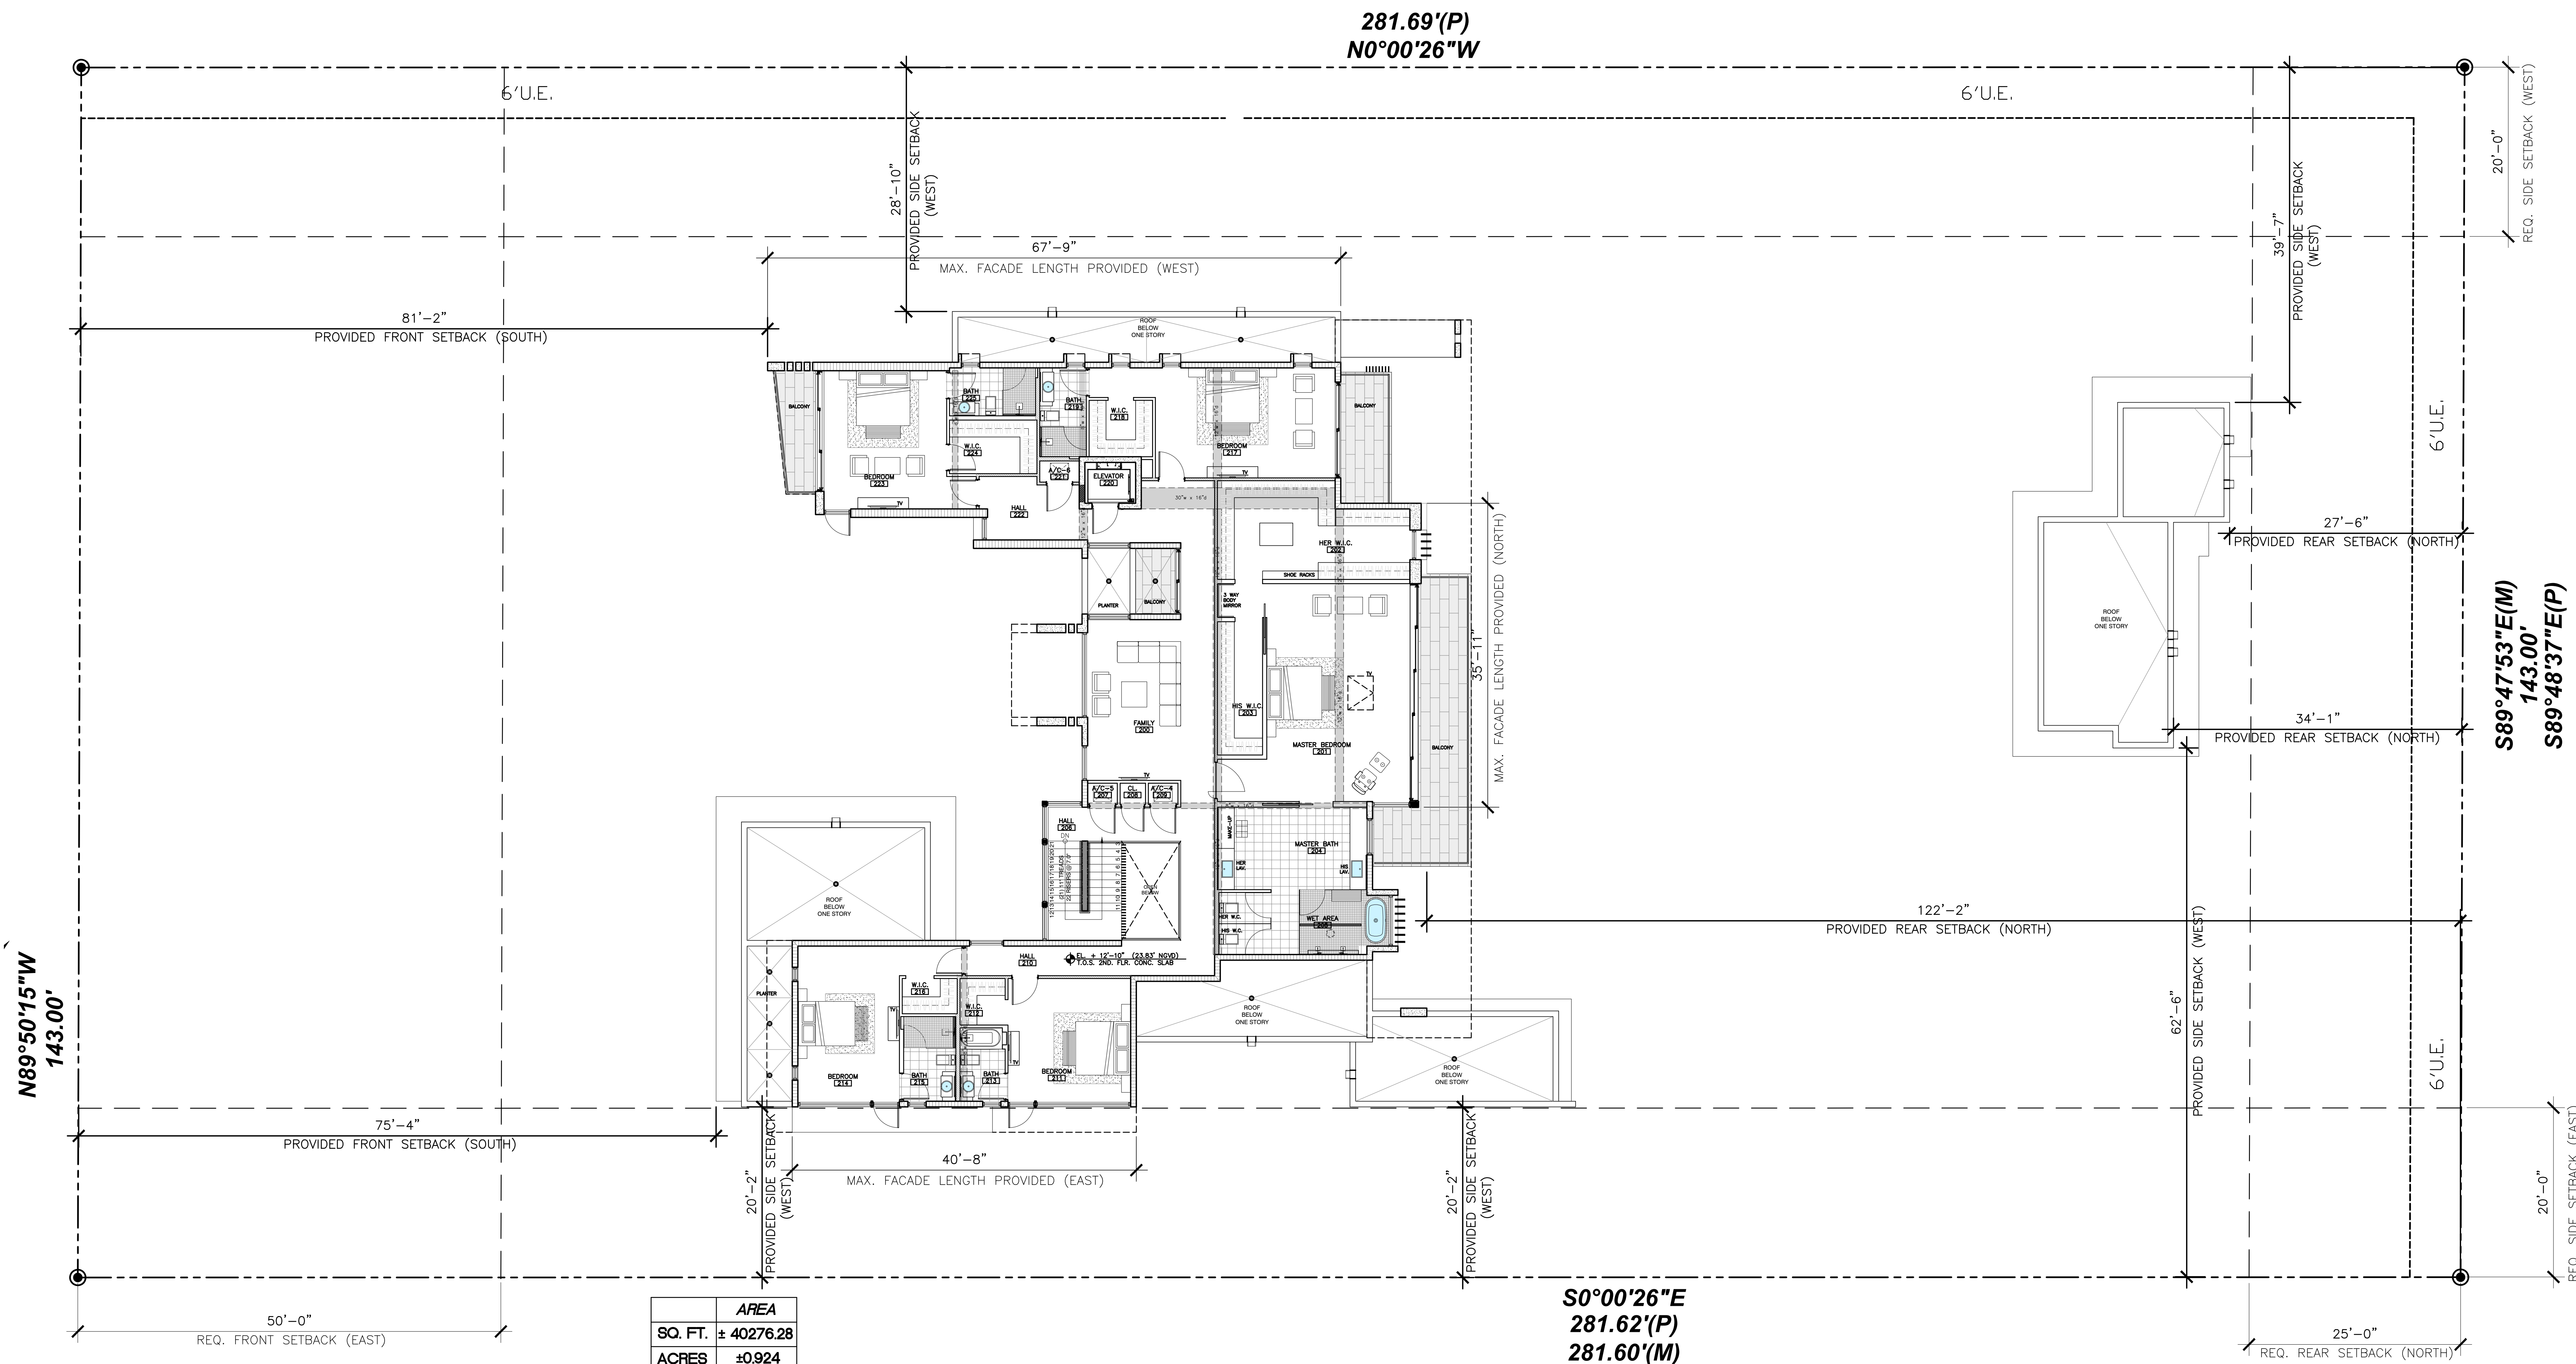

SETBACKS & MAX. FACADE LENGTH PROVIDED SECOND FLOOR
SCALE: 1/8"=1'-0"

Z-103