




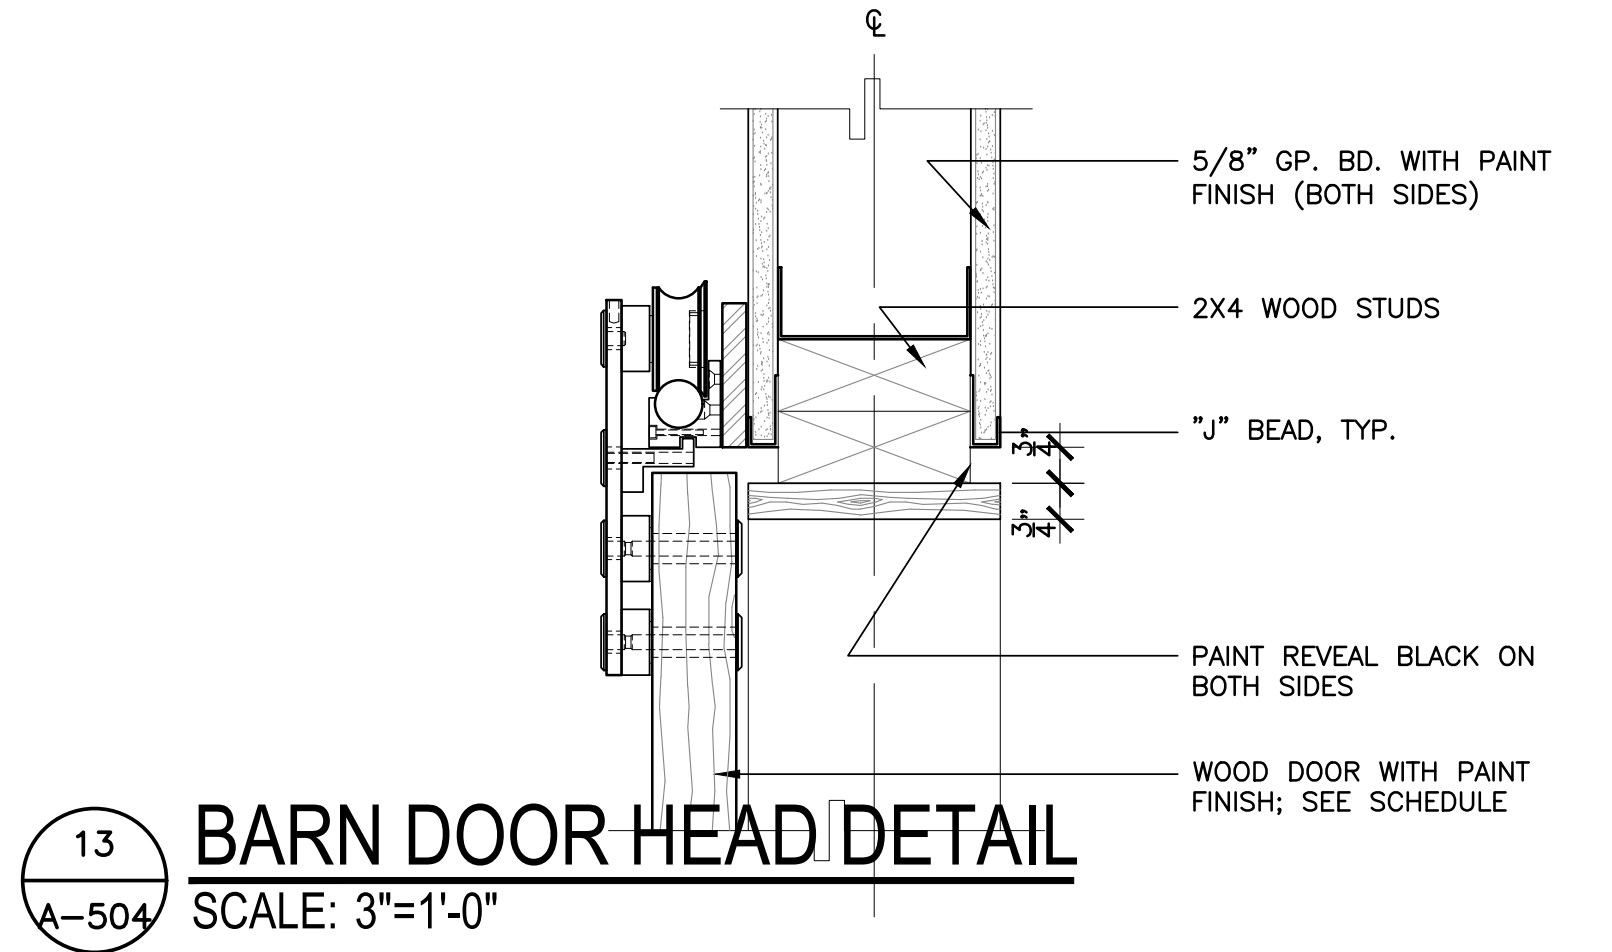


13
A-504
BARN DOOR HEAD DETAIL
SCALE: 3"=1'-0"

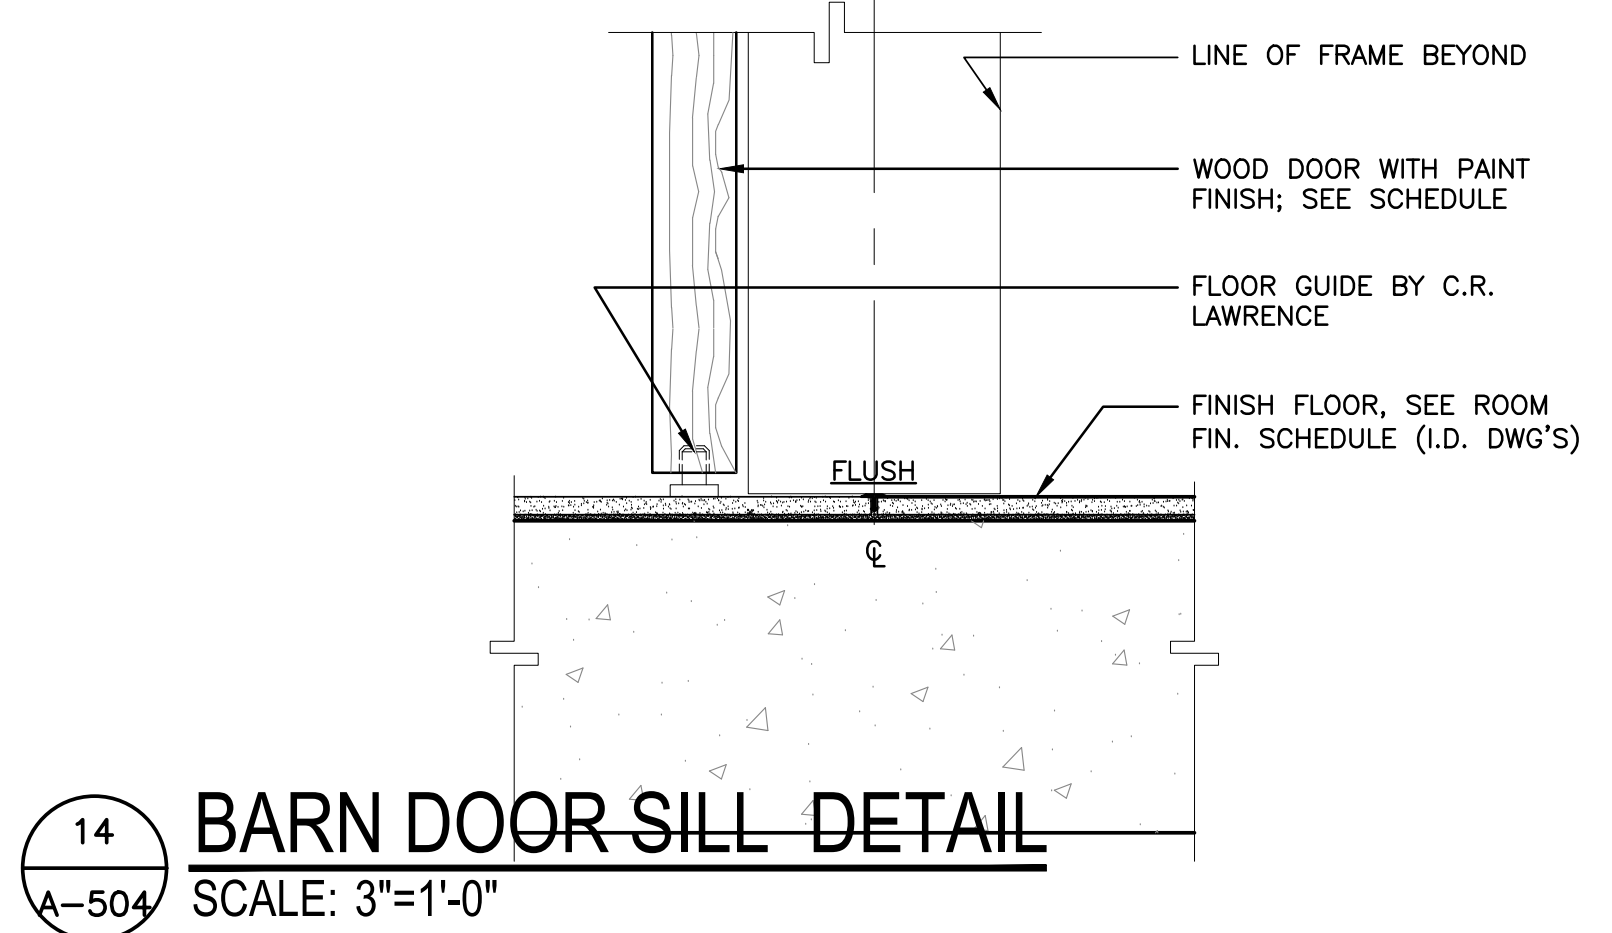


14
A-504
BARN DOOR SILL DETAIL
SCALE: 3"=1'-0"

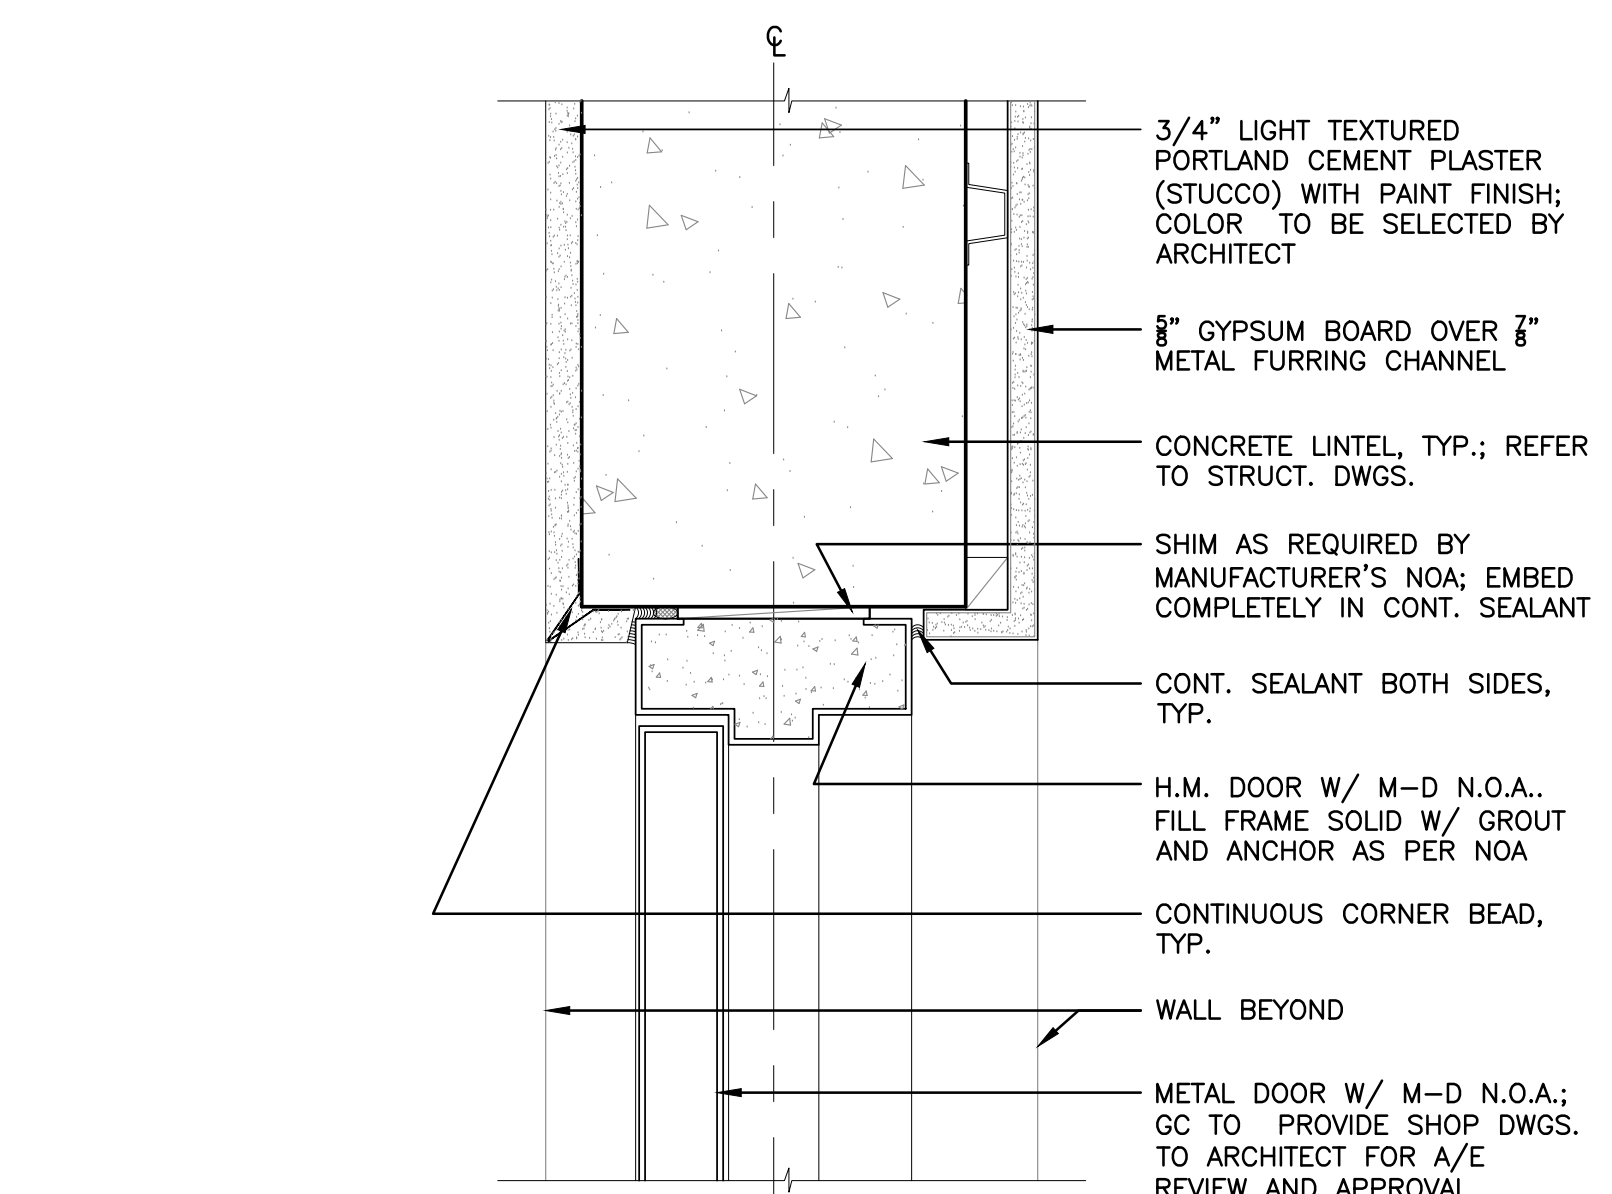


15
A-504
H.M. DOOR HEAD DETAIL
SCALE: 3"=1'-0"

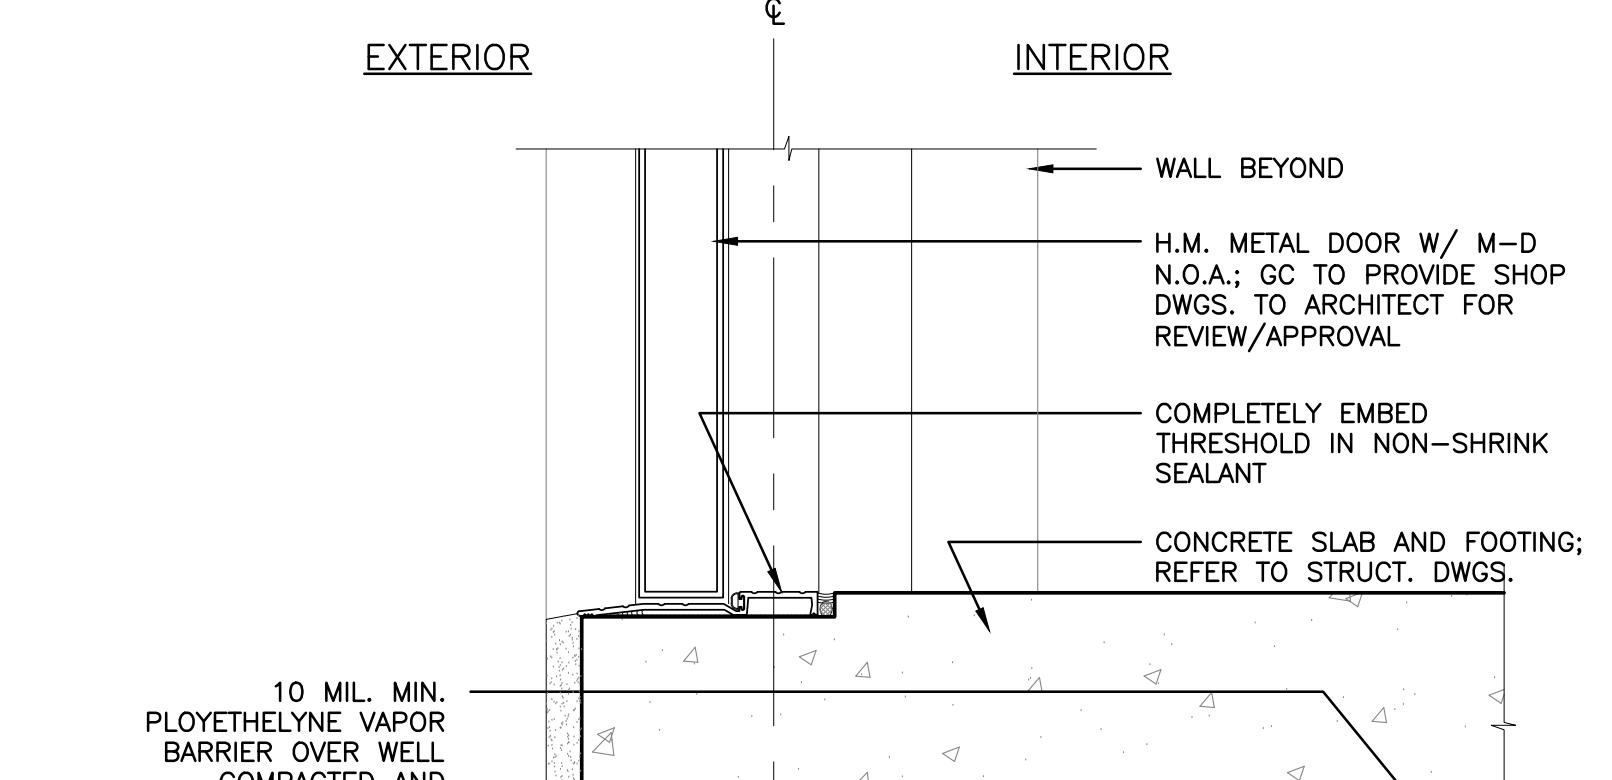


16
A-504
H.M. DOOR SILL DETAIL
SCALE: 3"=1'-0"

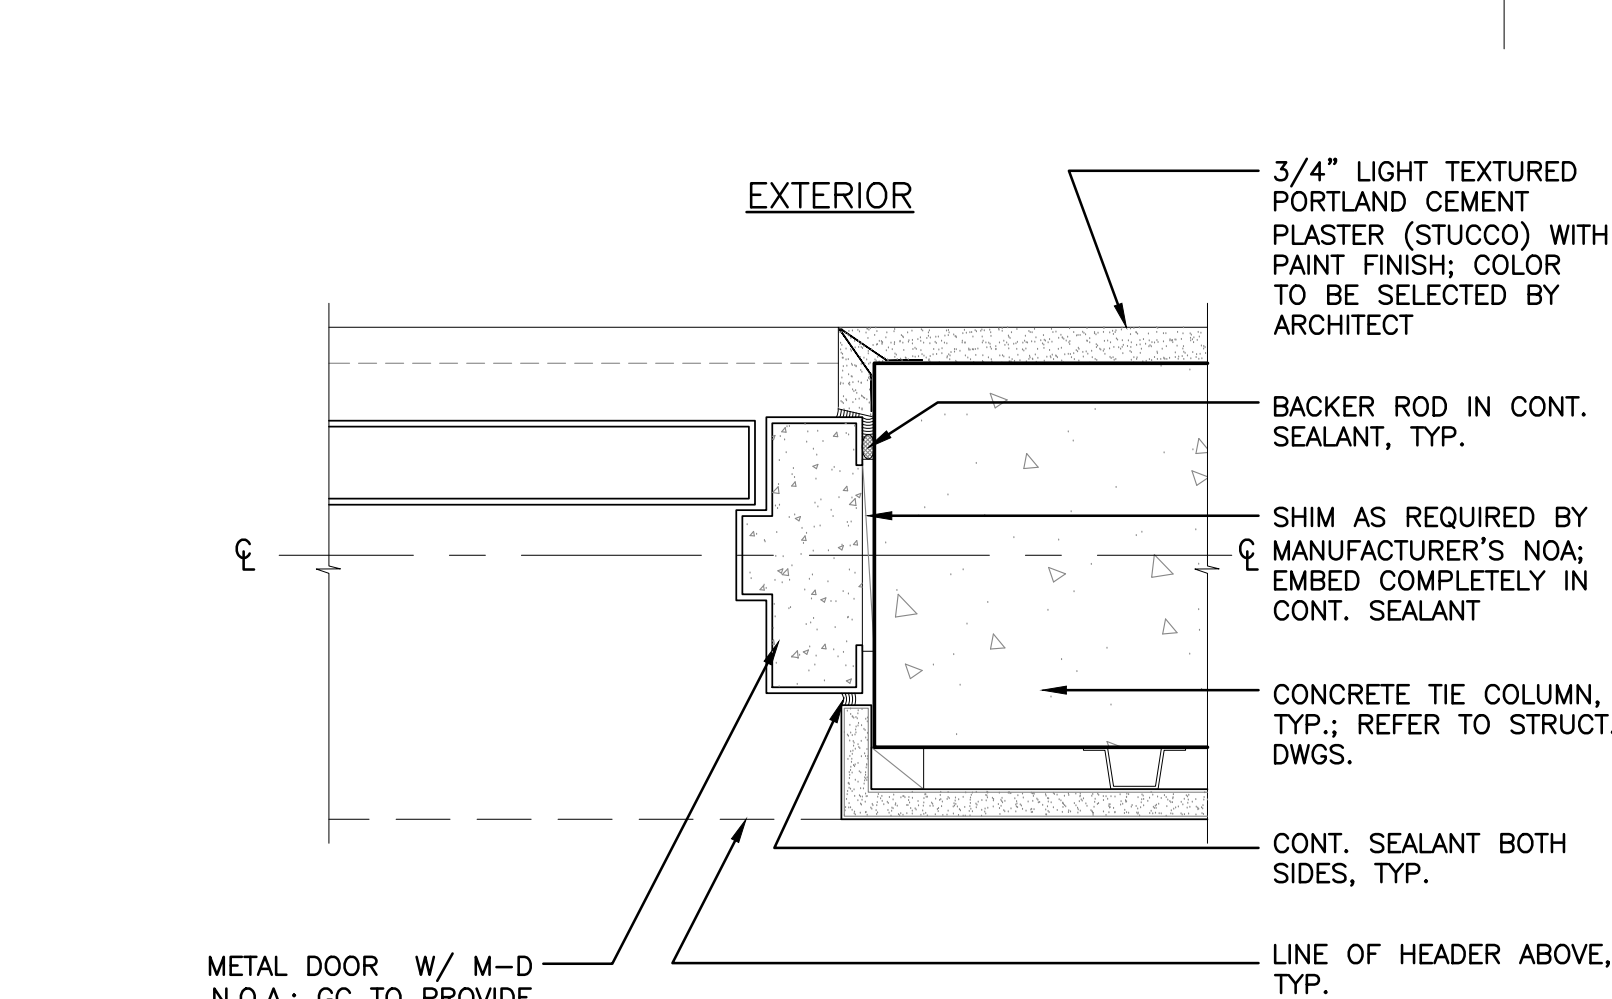


17
A-504
H.M. DOOR JAMB DETAIL
SCALE: 3"=1'-0"

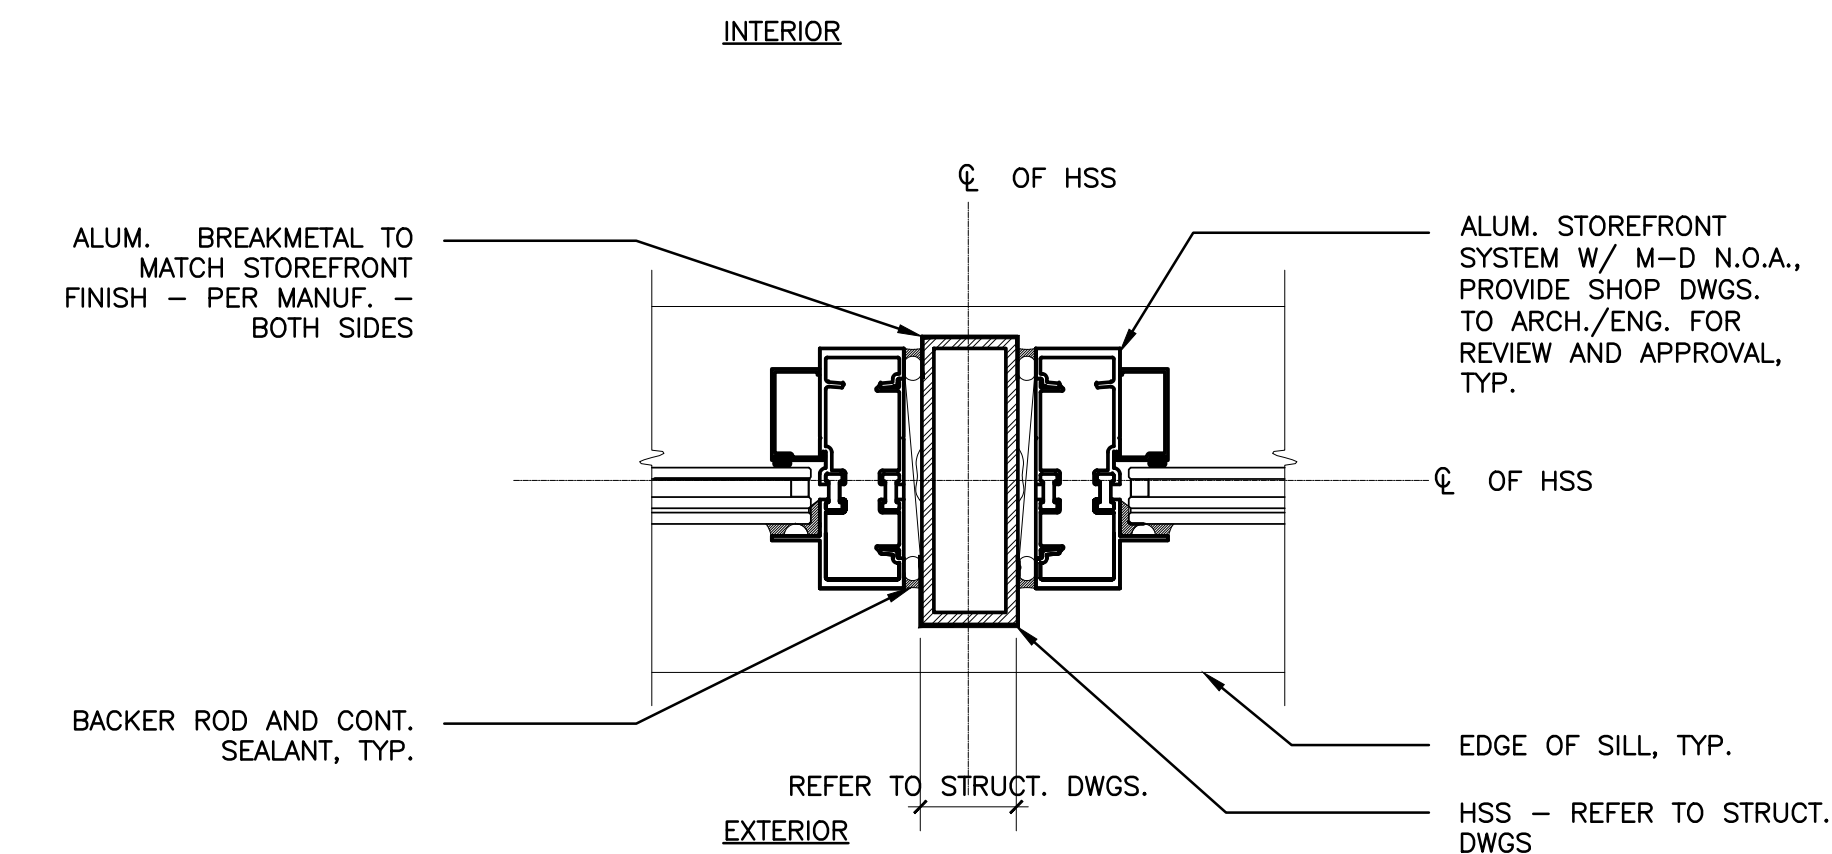


9
A-504
STOREFRONT - JAMB DETAIL @ TUBE STEEL
SCALE: 3"=1'-0"

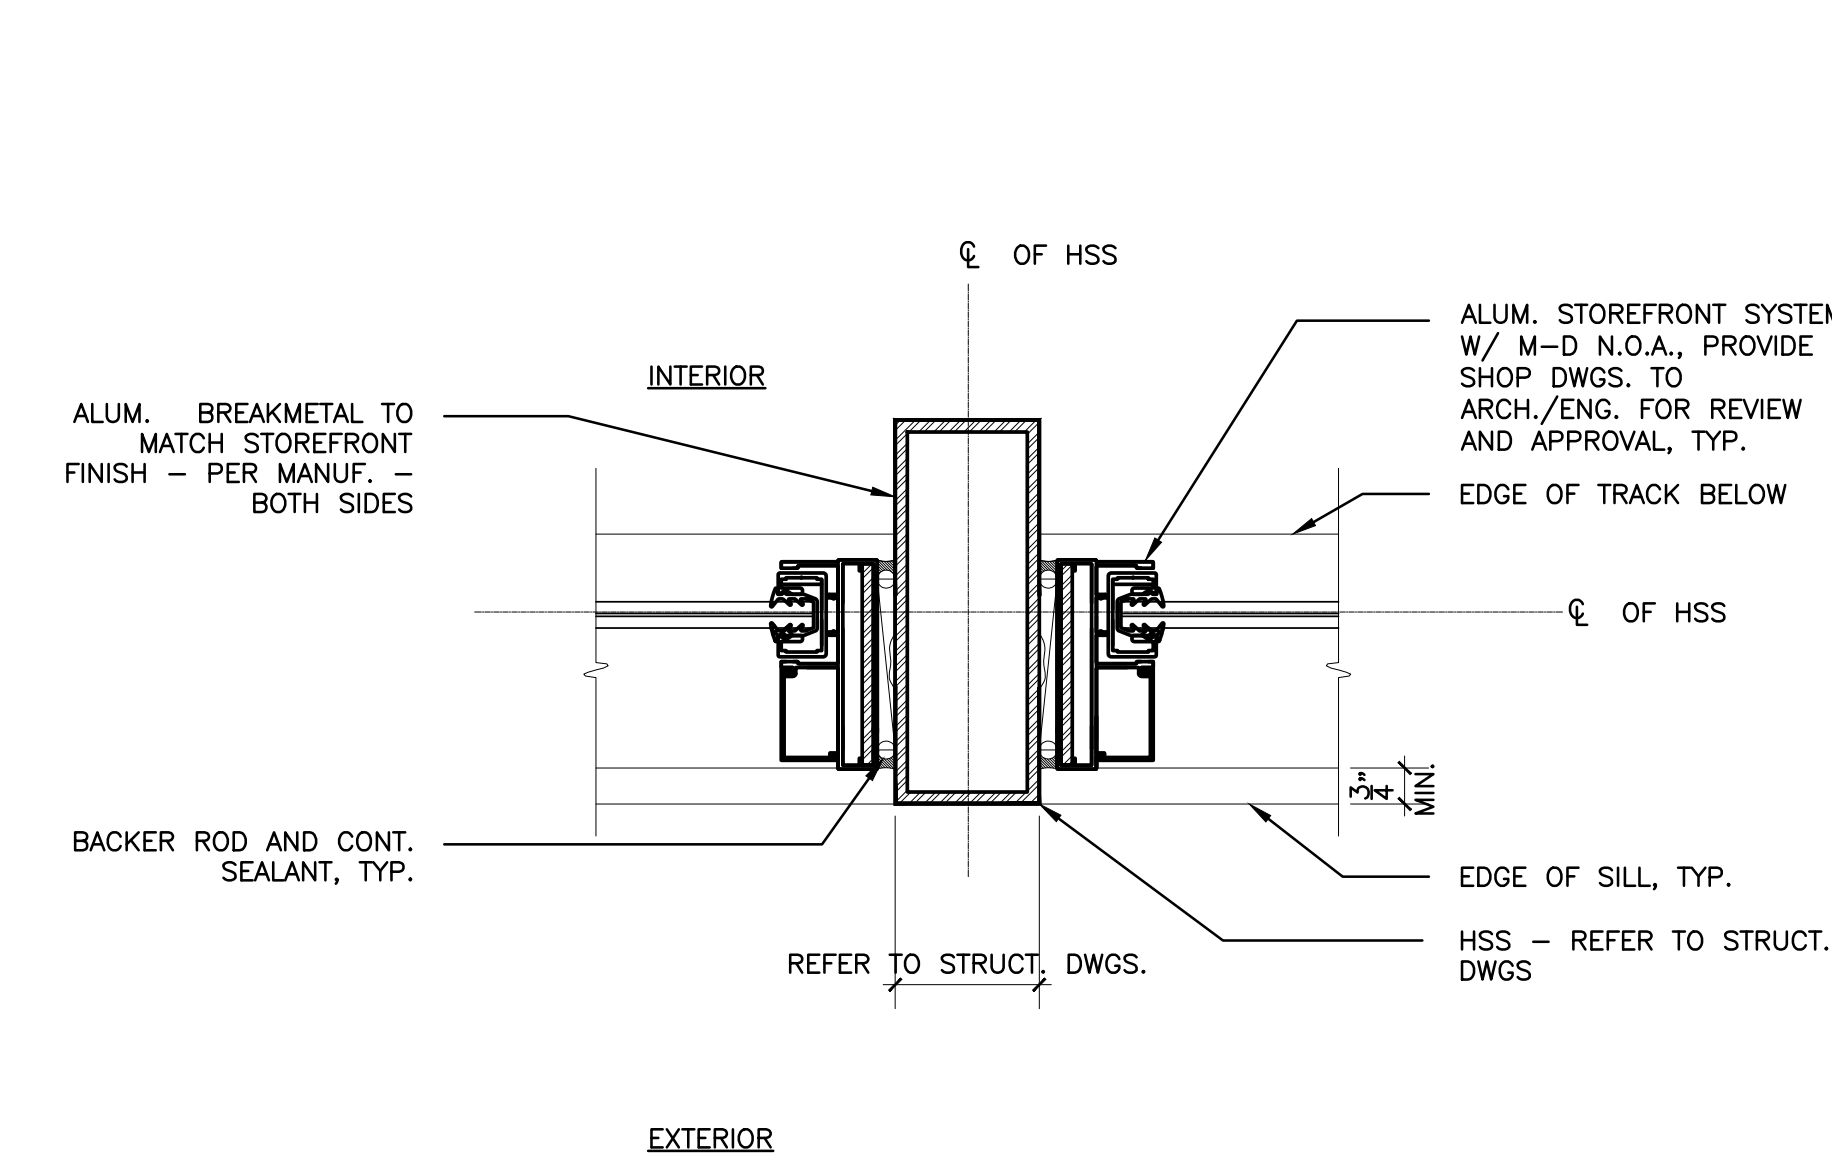


10
A-504
SLIDING GLASS DOOR - JAMB DETAIL
SCALE: 3"=1'-0"

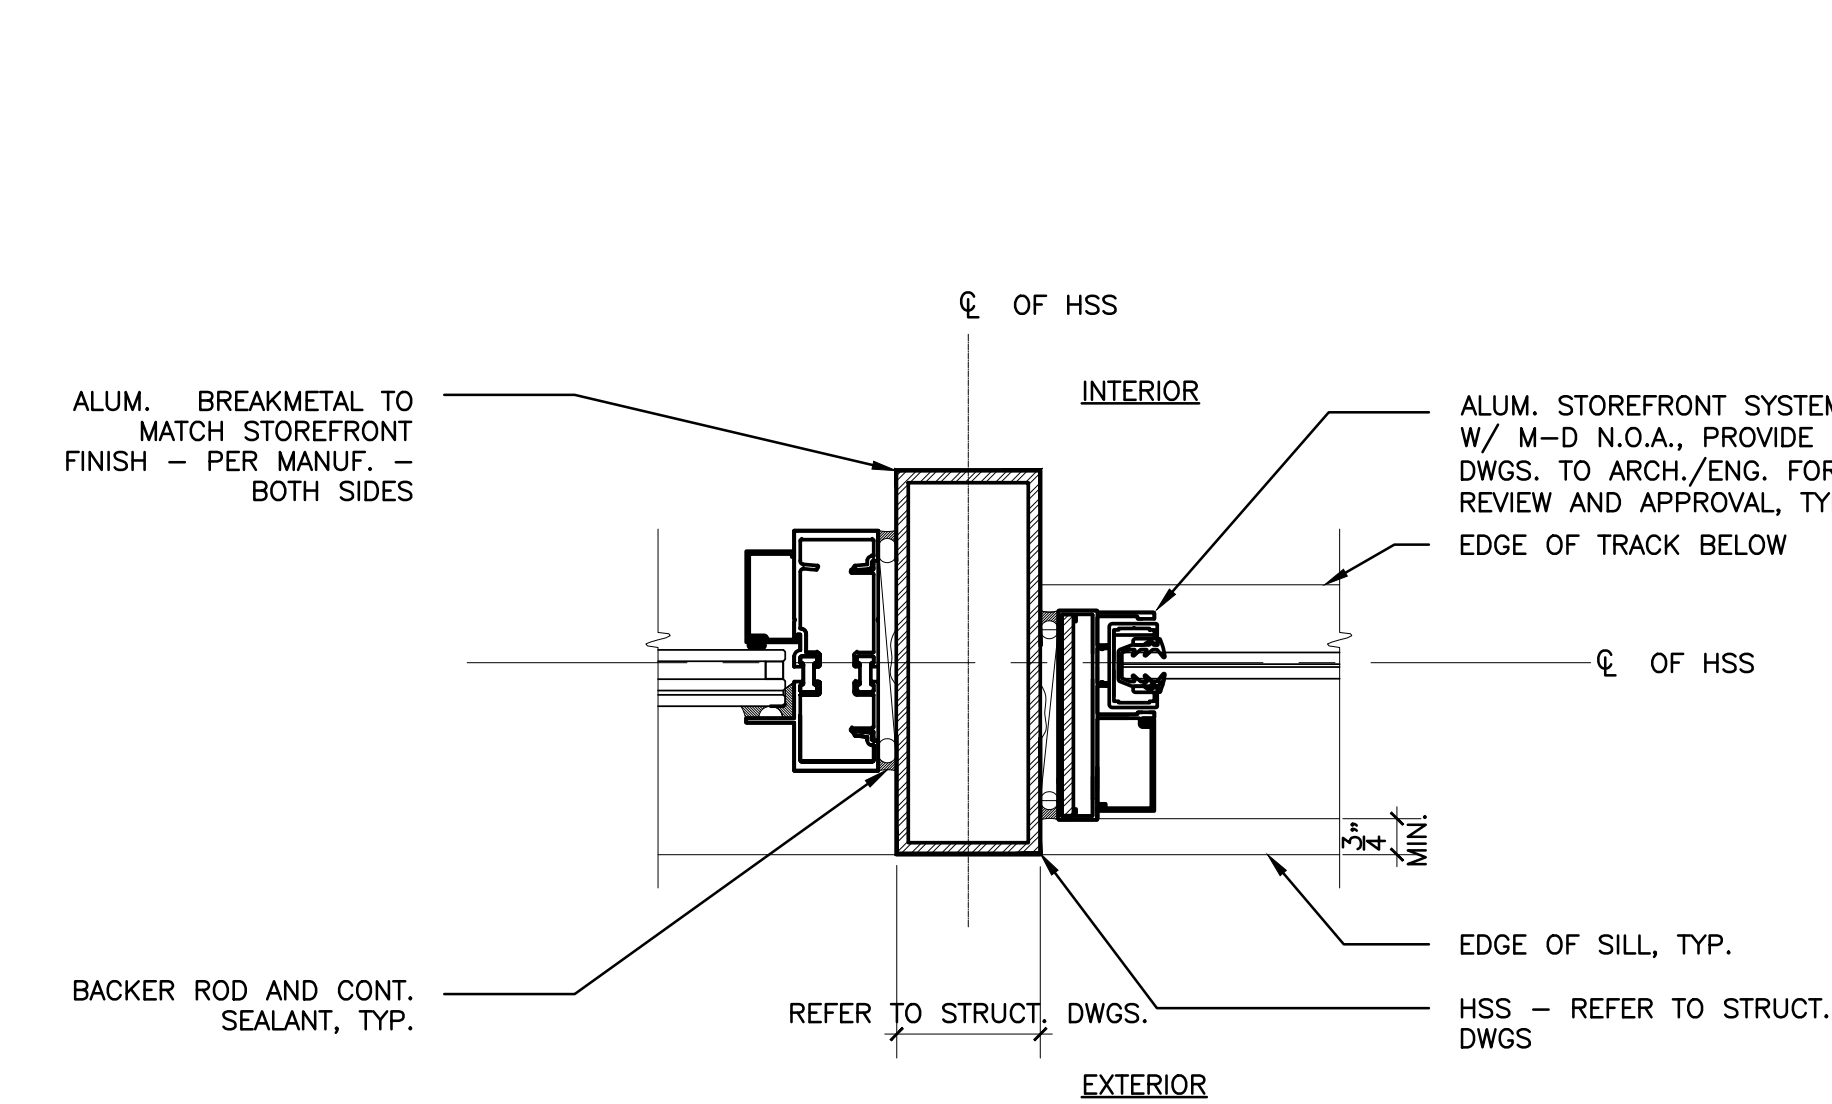


11
A-504
STOREFRONT/SLIDING GLS DOOR-JAMB DETAIL
SCALE: 3"=1'-0"

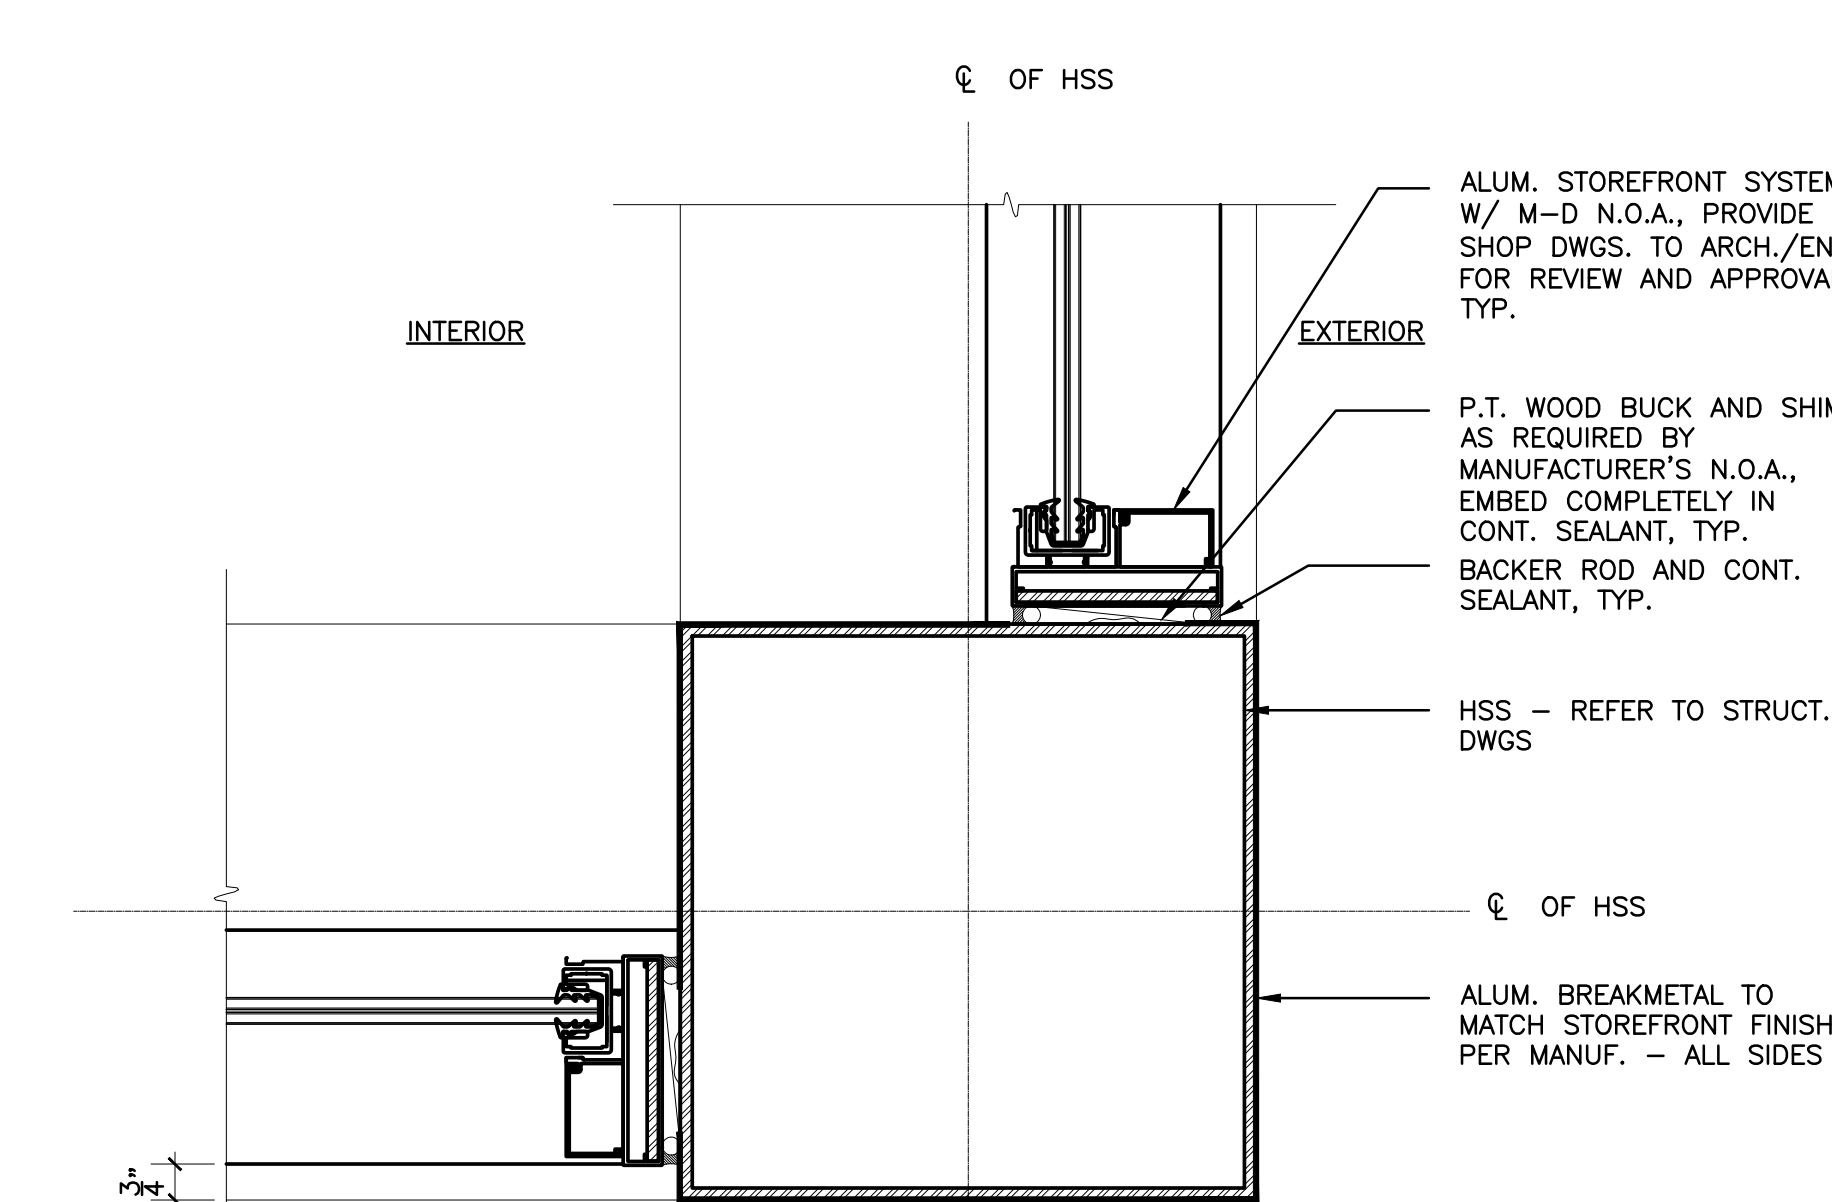


12
A-504
SLIDING GLASS DOOR - CORNER DETAIL
SCALE: 3"=1'-0"

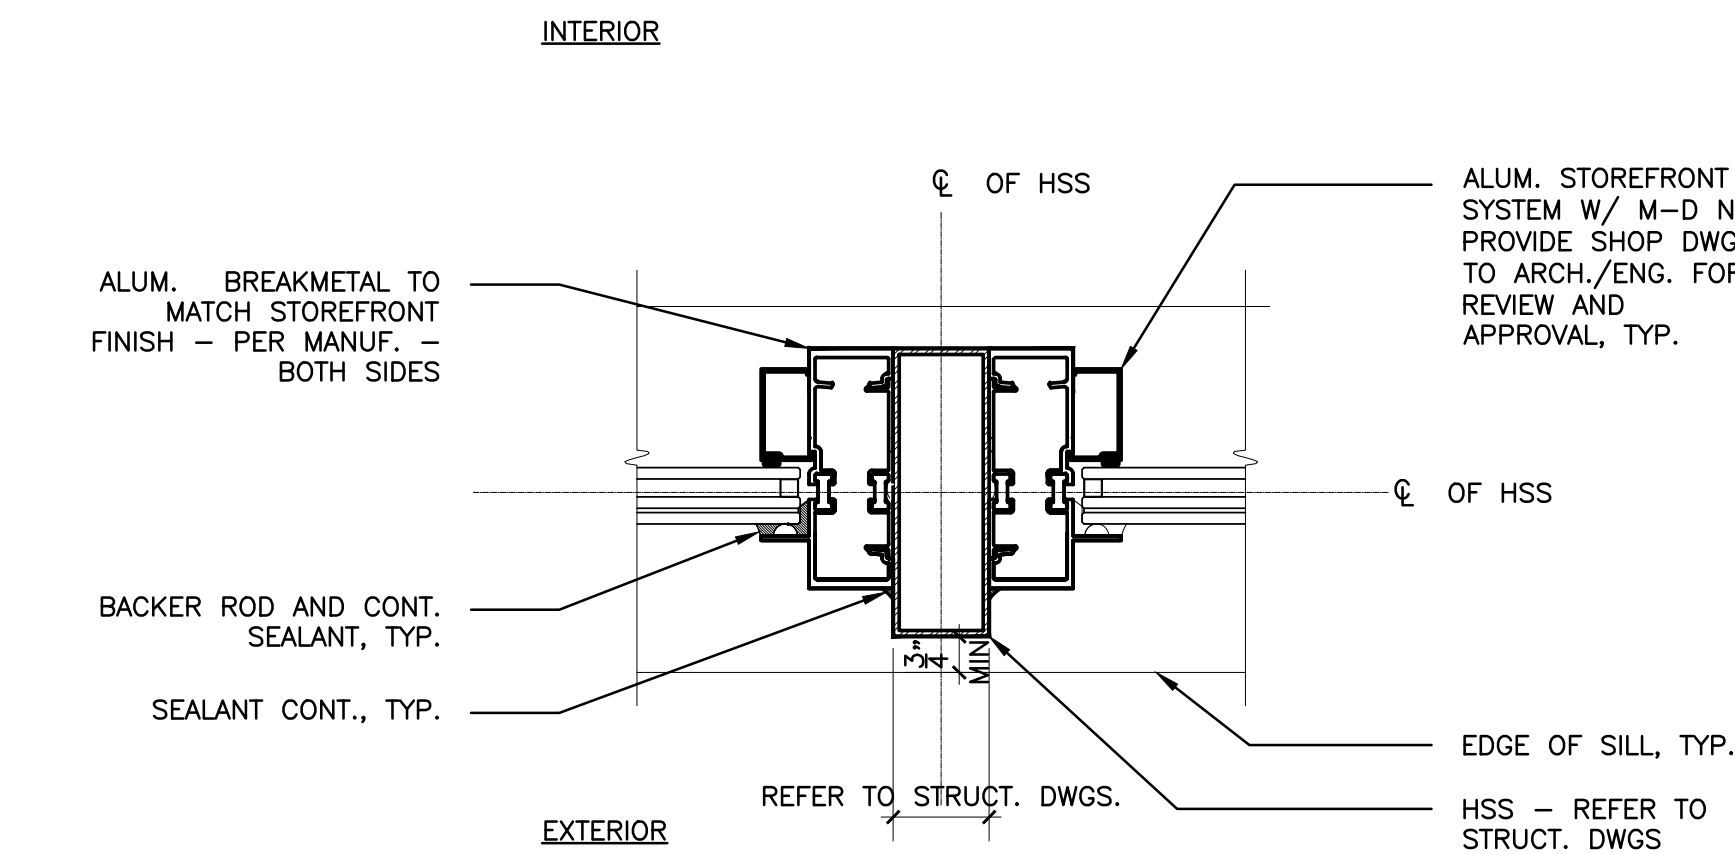


5
A-504
STOREFRONT - JAMB DETAIL @ TUBE STEEL
SCALE: 3"=1'-0"

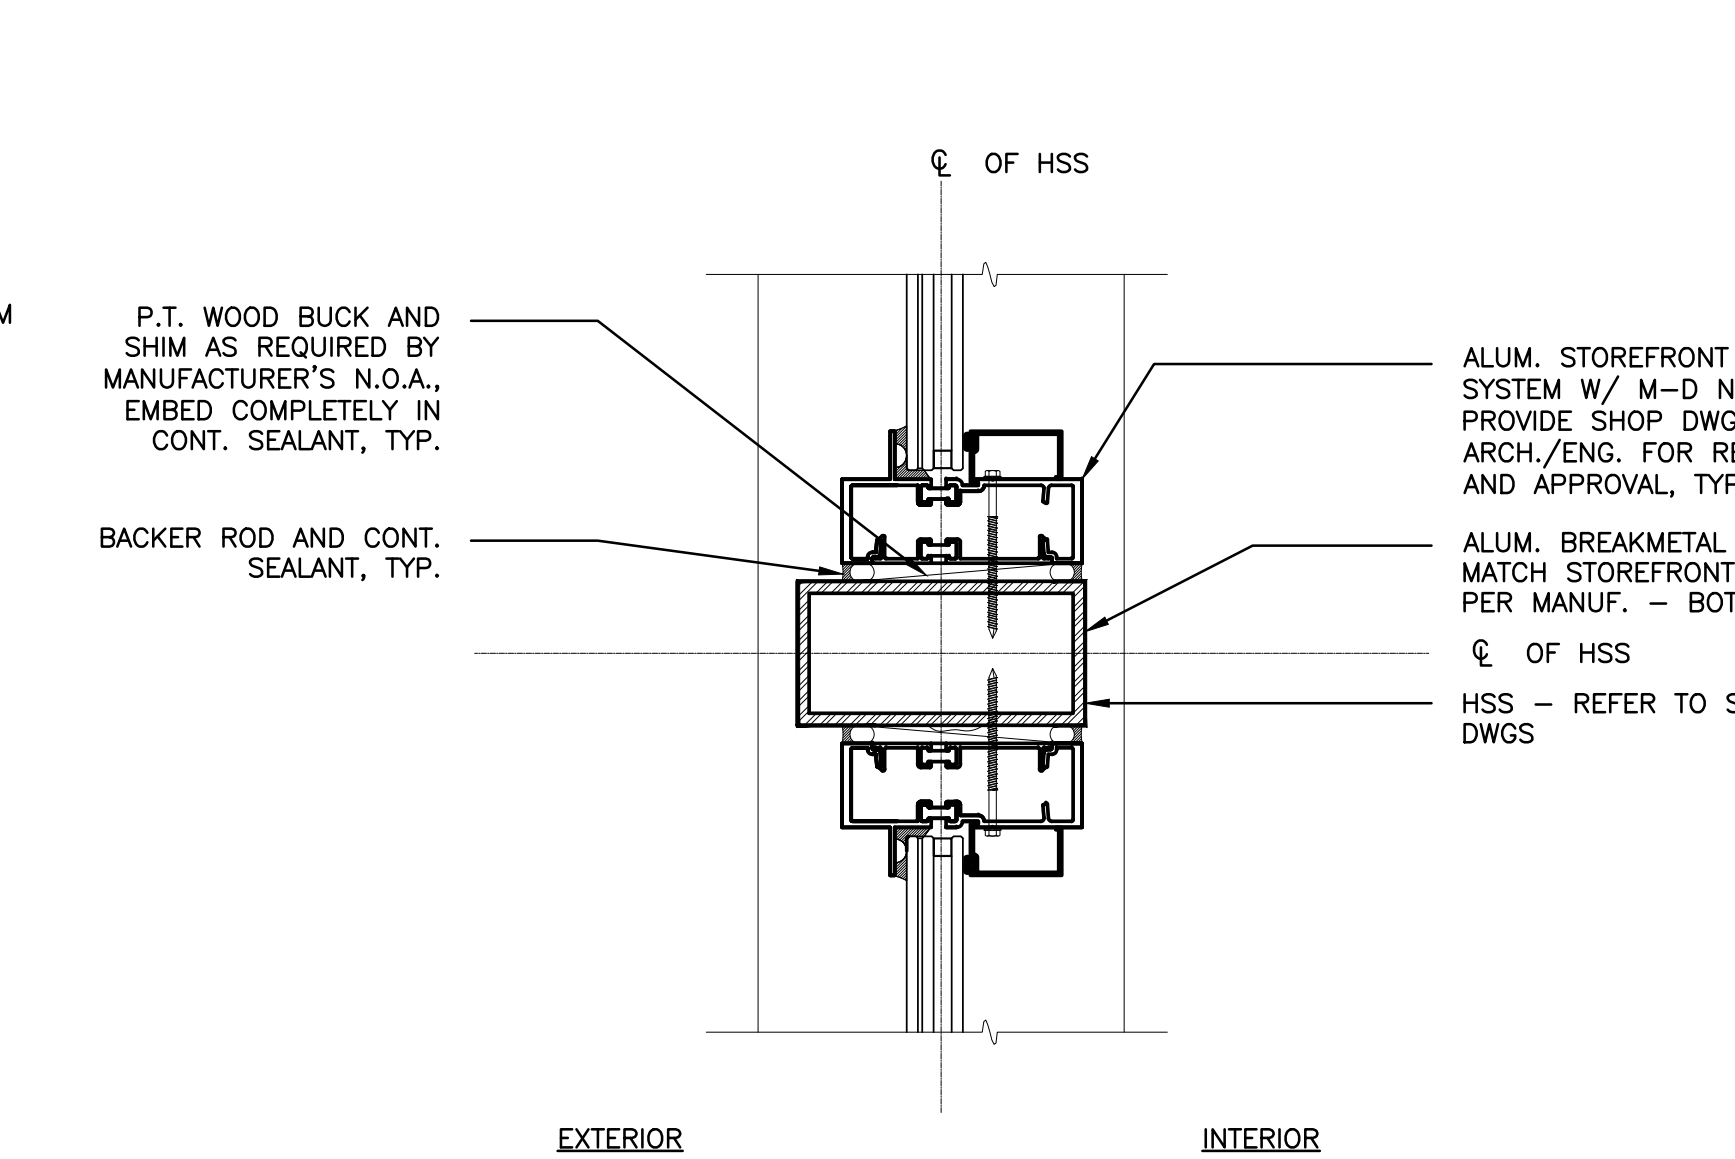


6
A-504
STOREFRONT - JAMB DETAIL @ TUBE STEEL
SCALE: 3"=1'-0"

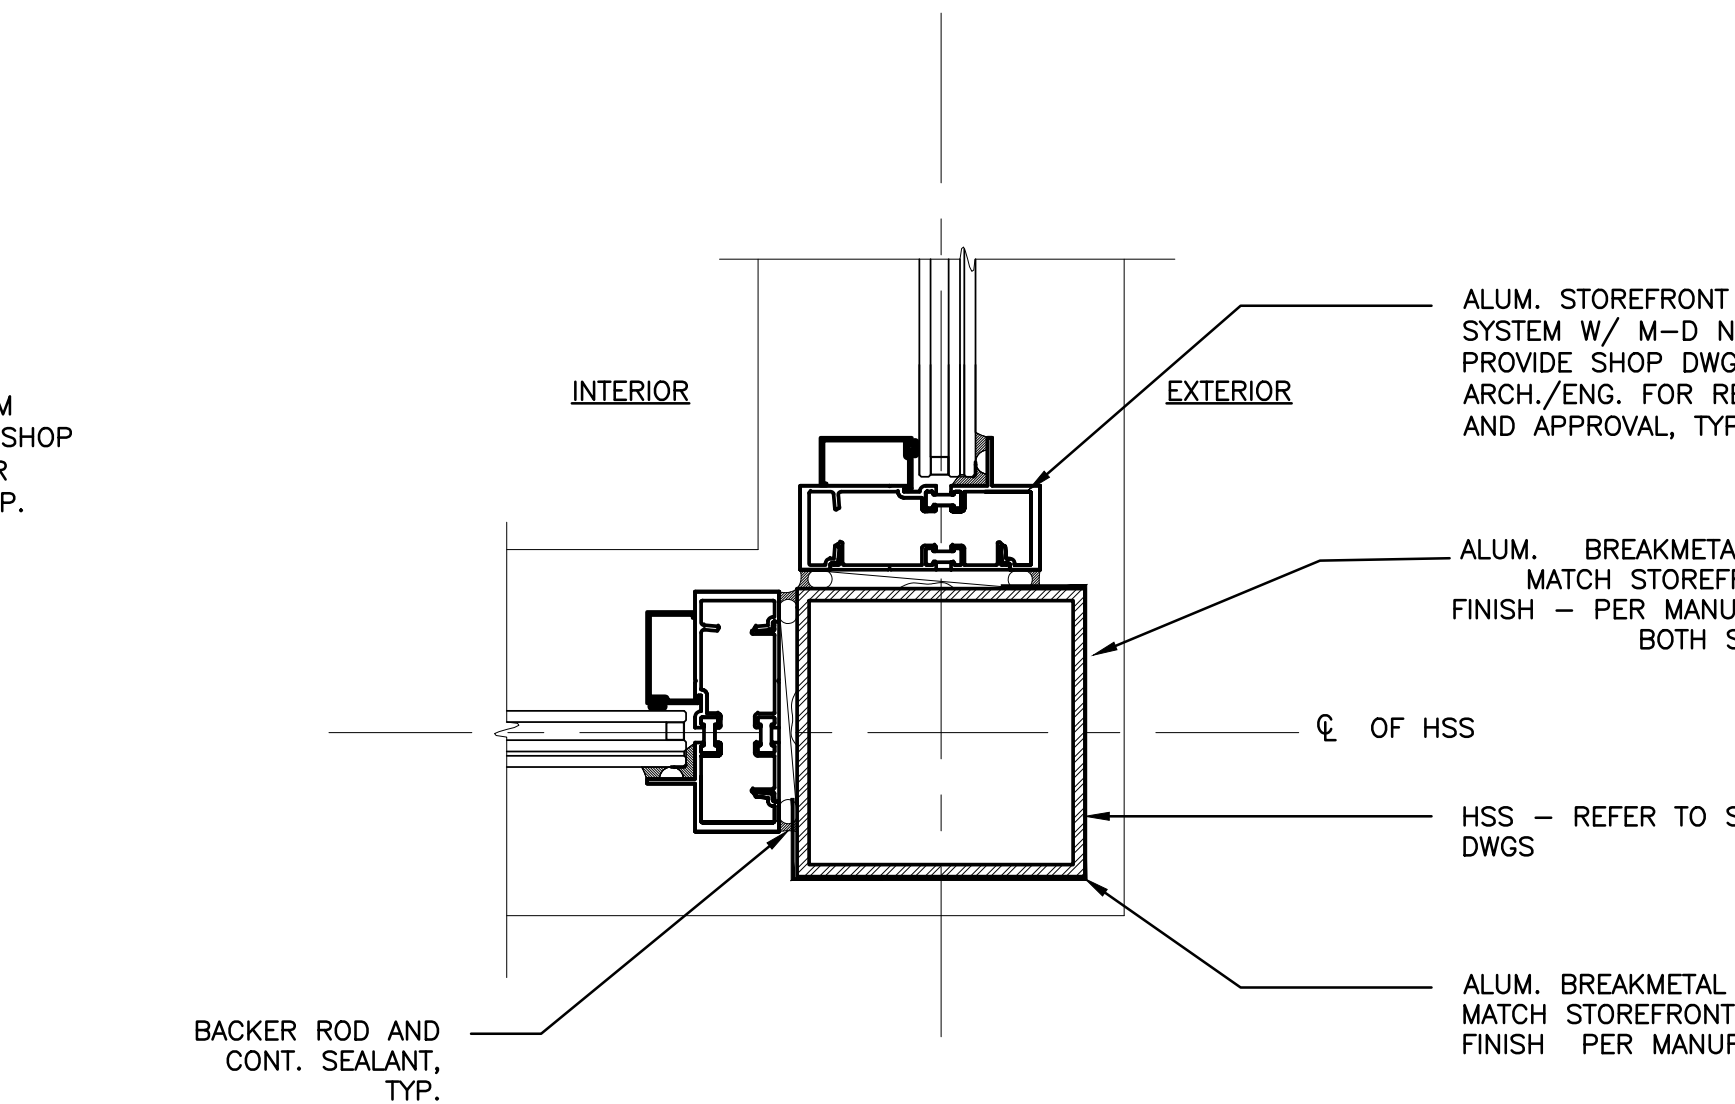


7
A-504
STOREFRONT - JAMB DETAIL (CORNER)
SCALE: 3"=1'-0"

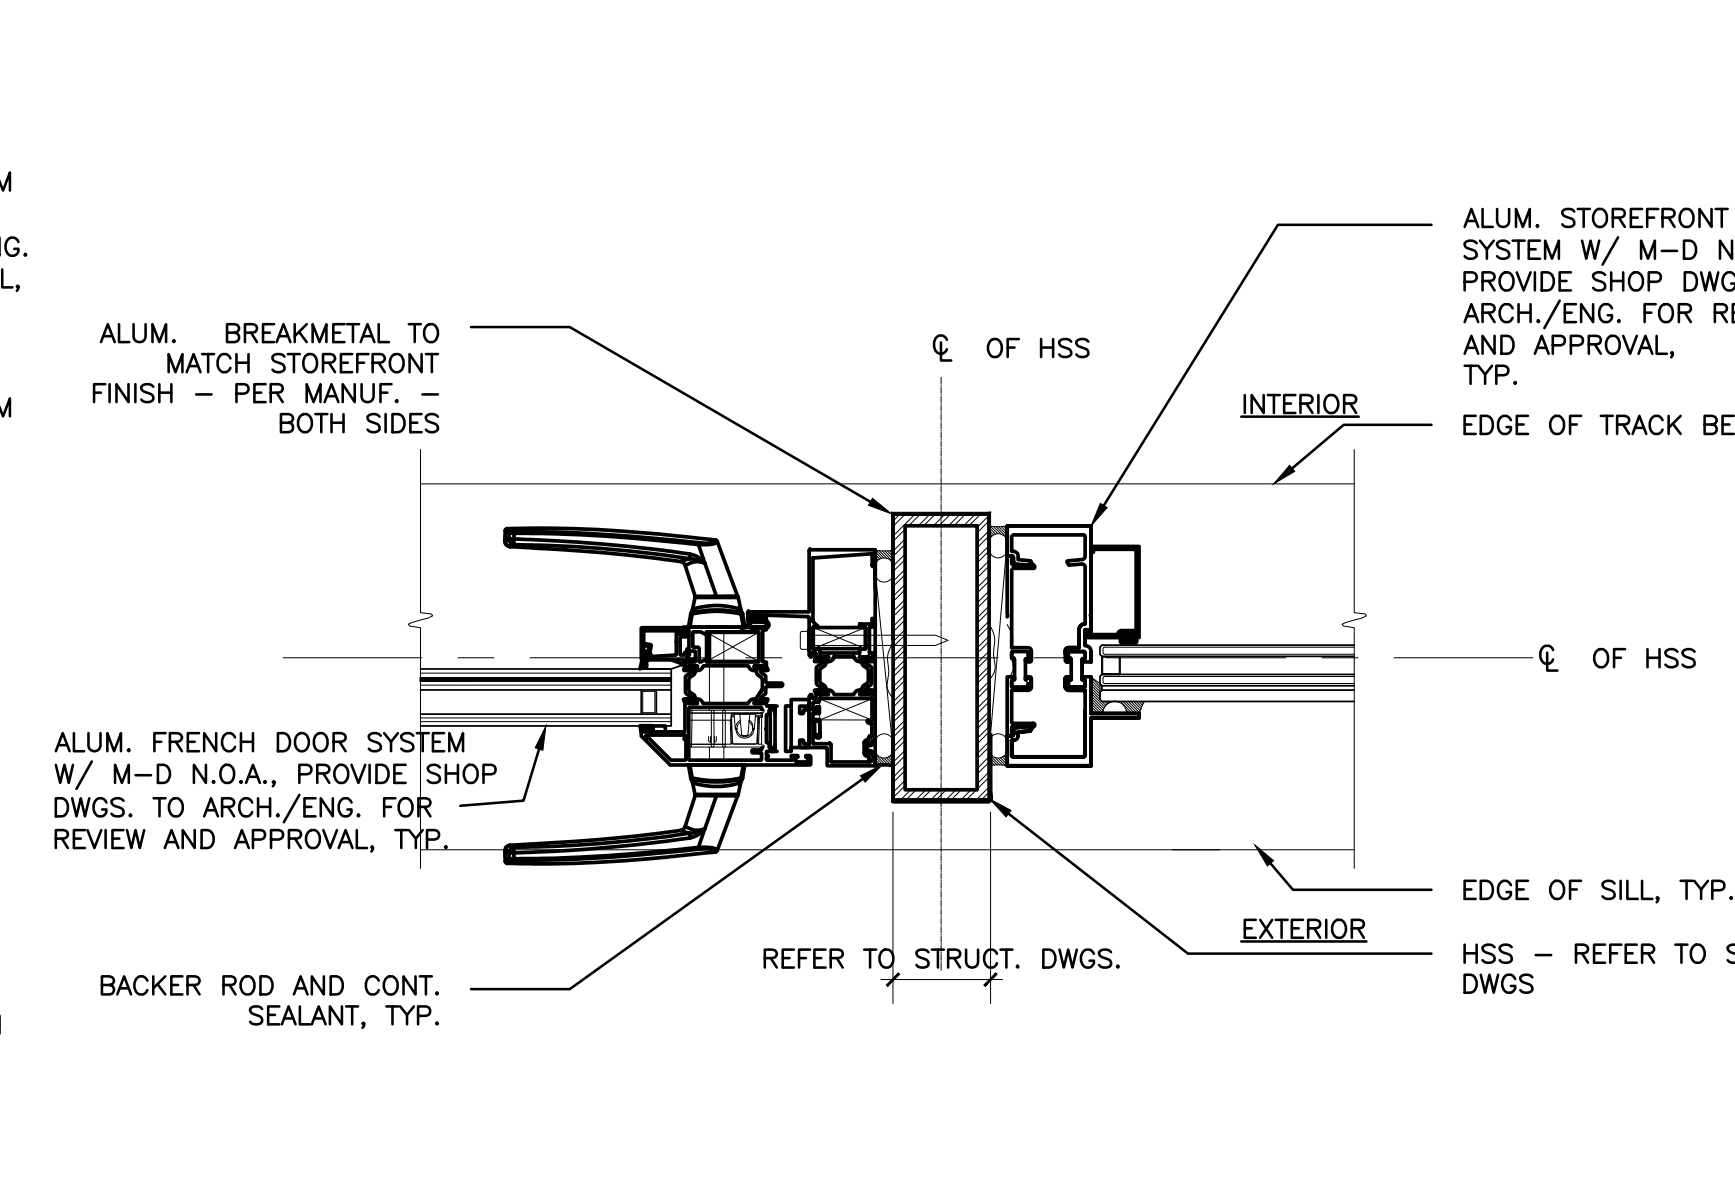


8
A-504
FRENCH DOOR - JAMB DETAIL @ TUBE STEEL
SCALE: 3"=1'-0"

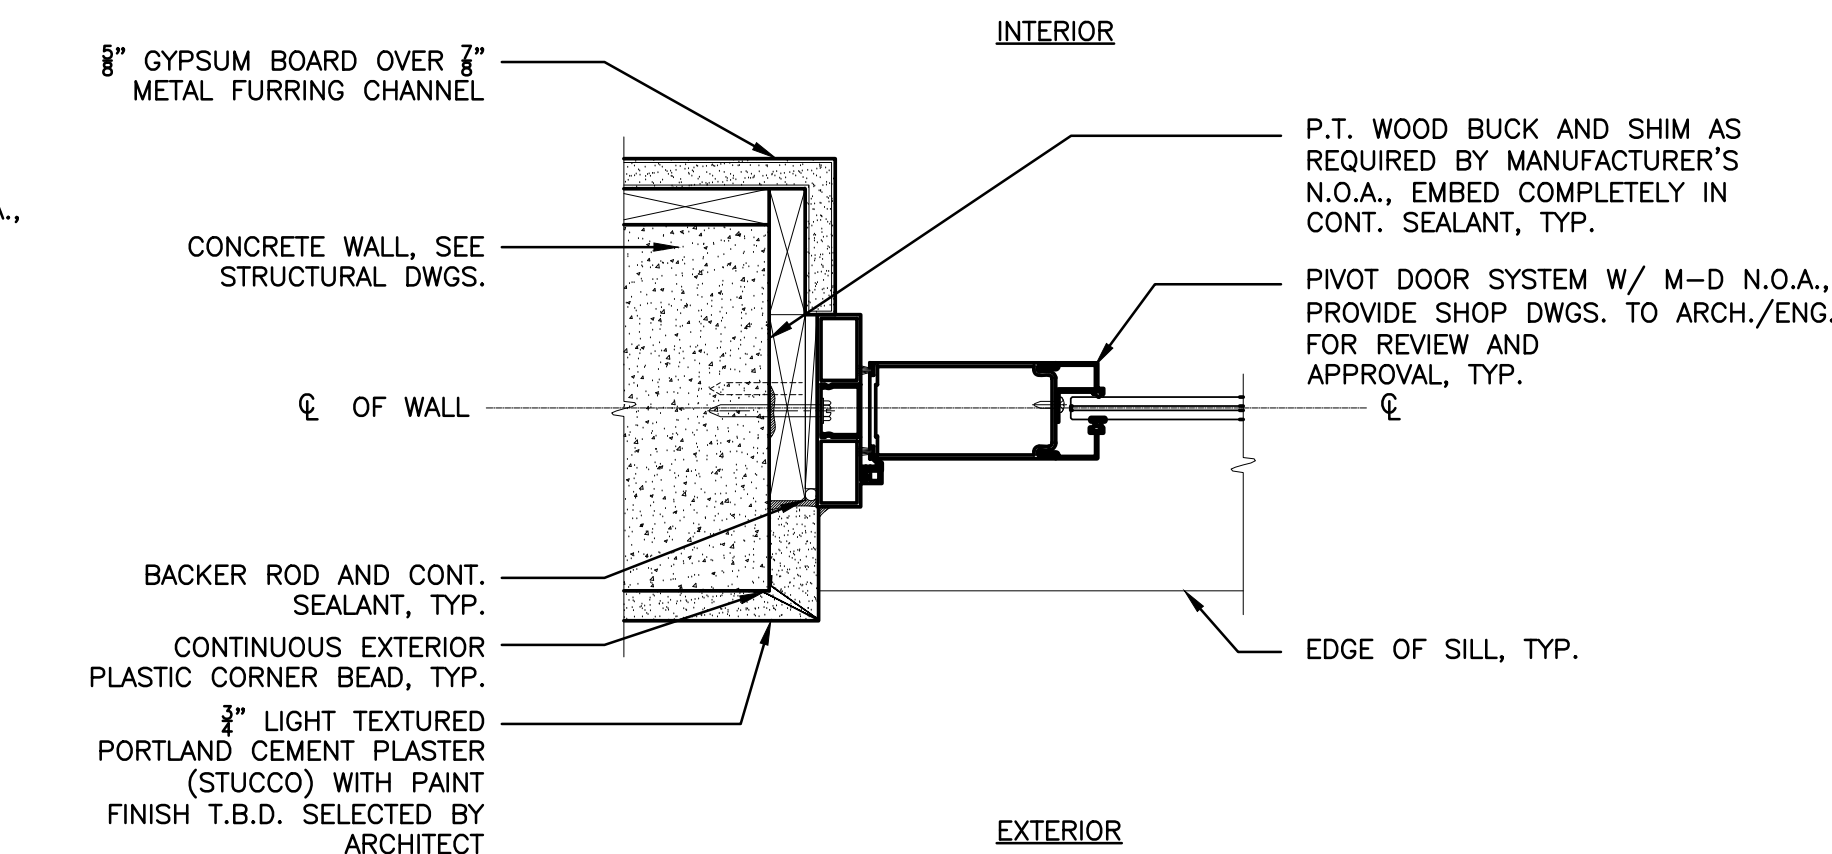


1
A-504
DOOR JAMB DETAIL - PIVOT DOOR
SCALE: 3"=1'-0"

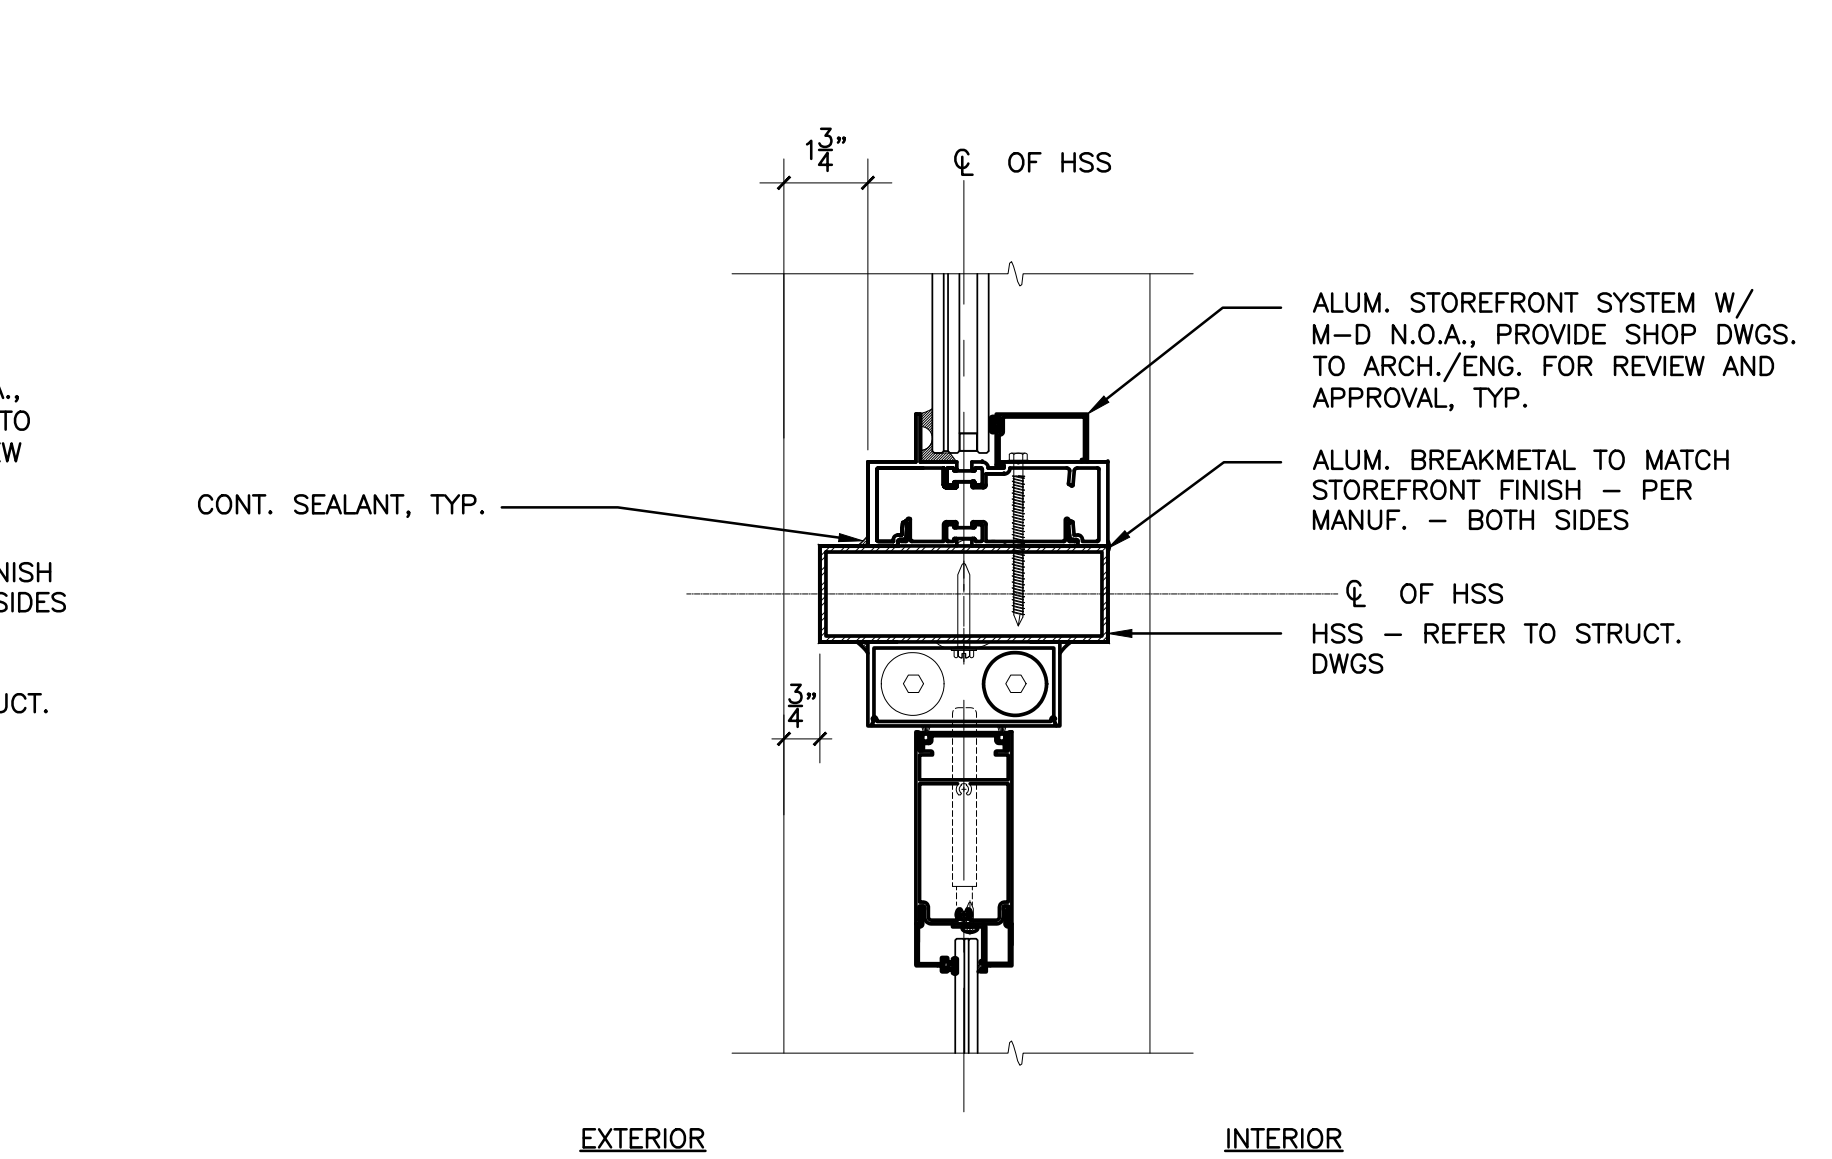

2
A-504
DOOR HEAD DETAIL - PIVOT DOOR CONNECTION
SCALE: 3"=1'-0"

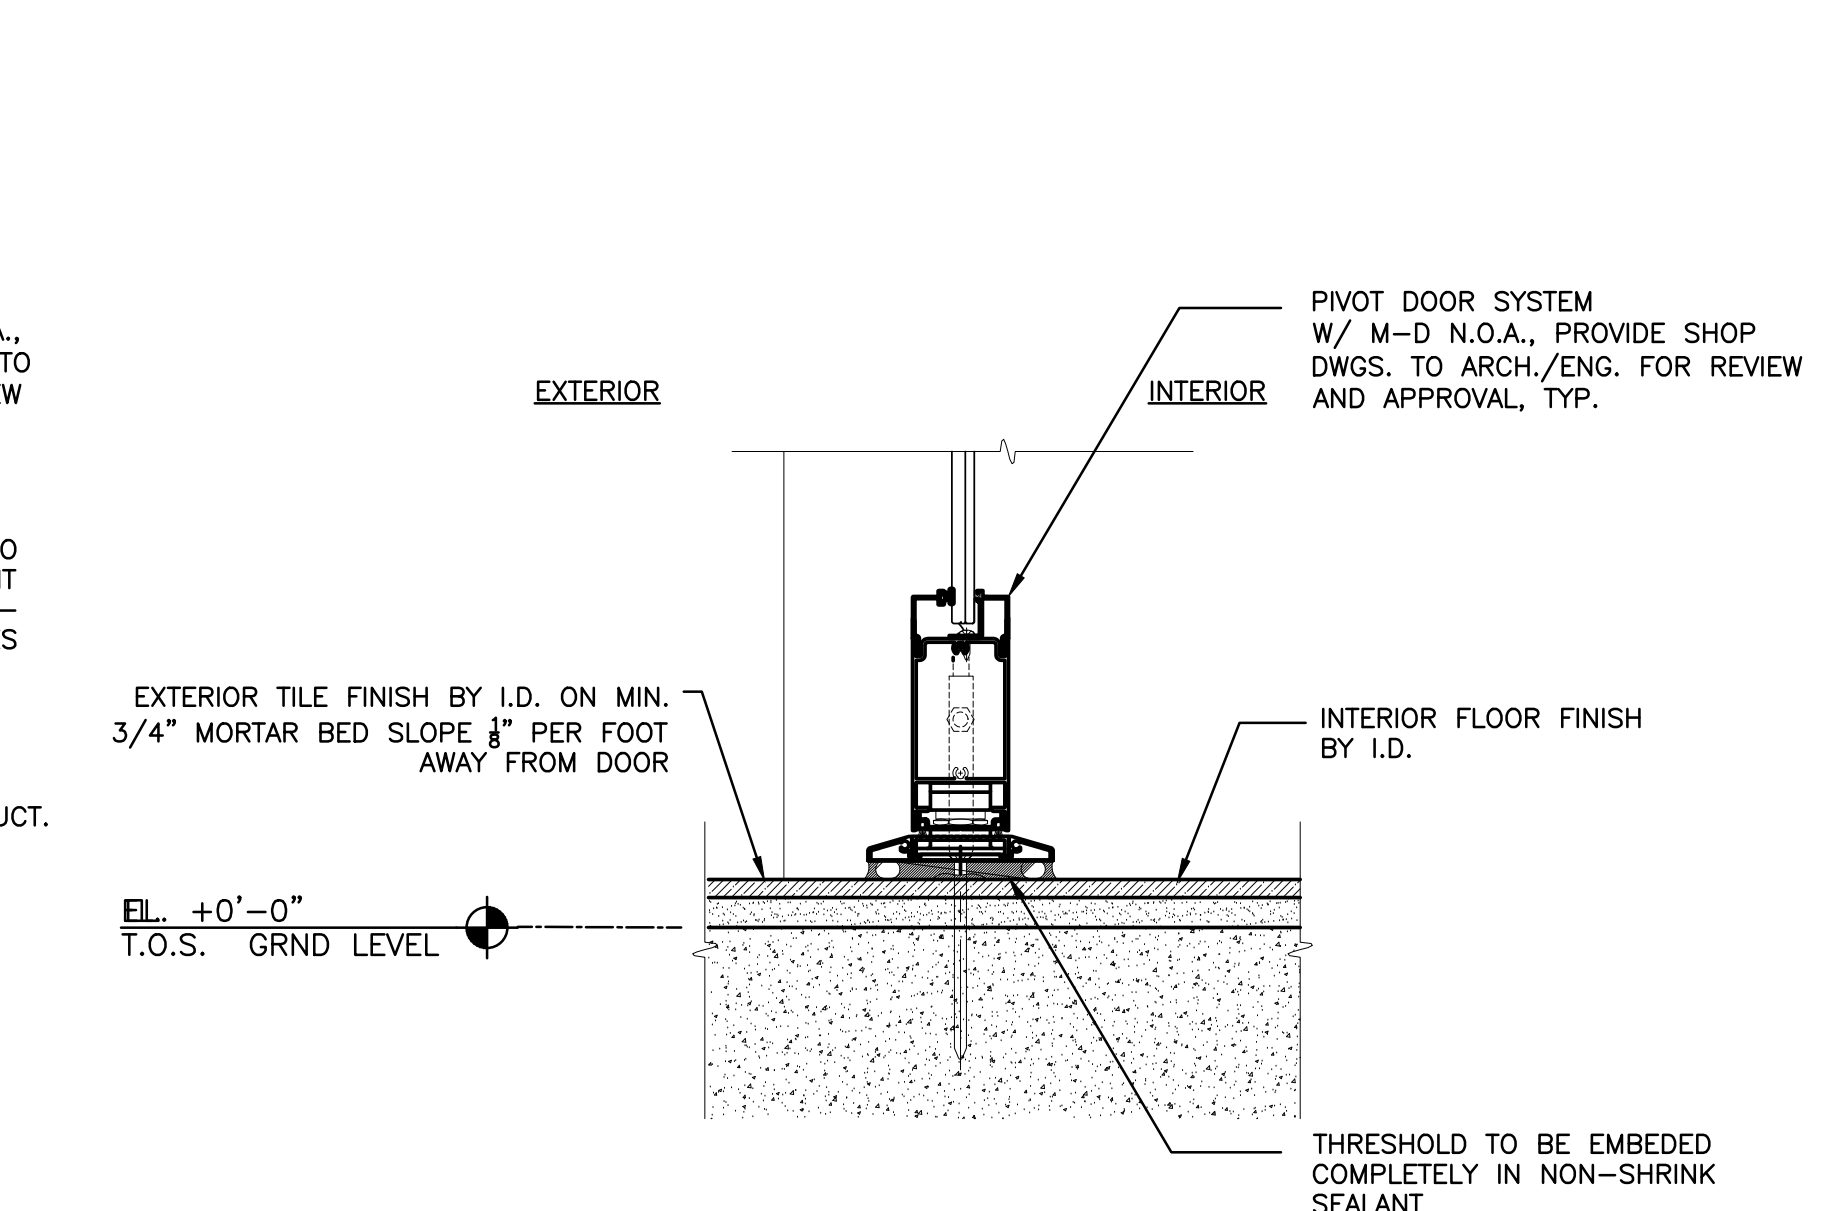

3
A-504
DOOR SILL DETAIL - PIVOT DOOR
SCALE: 3"=1'-0"

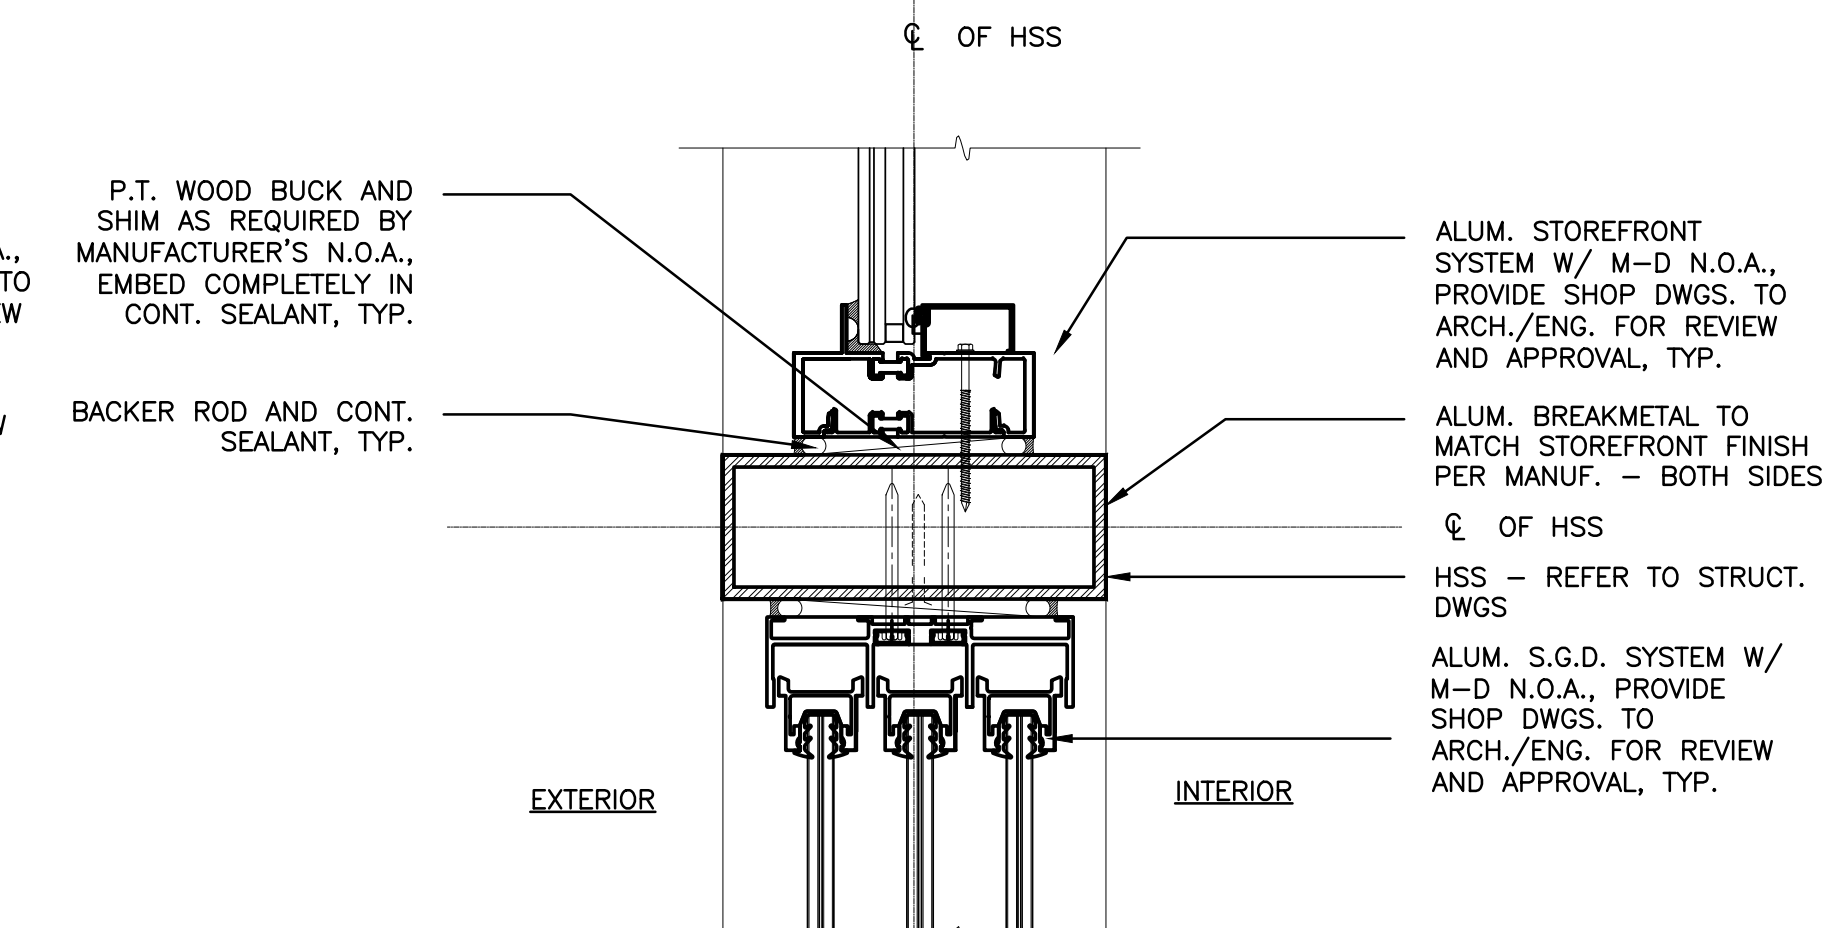

4
A-504
STOREFRONT/SLIDING GLS DOOR-JAMB DETAIL
SCALE: 3"=1'-0"

- NOTE:
- G.C. TO COORDINATE WITH I.D. WALL MATERIAL SELECTION AND LOCATION FOR PROPER BACKING TYPE
 - PROVIDE 5/8" GOLD BOND XP GYPSUM WALL BOARD (PURPLE BOARD) THROUGH OUT WHERE APPLICABLE
 - PROVIDE 5/8" GOLD BOND XP GYPSUM CEILING BOARD (PURPLE BOARD) THROUGH OUT WHERE APPLICABLE
 - ALL GYPSUM BOARD TO RECEIVE LEVEL 5 TYPE FINISH
 - ALL INSULATION TO COMPLY WITH PROJECTS ENERGY CALCULATIONS VALUES
 - LACTICRETE WATER PROOFING SYSTEM BEHIND TILE AND OR STONE