



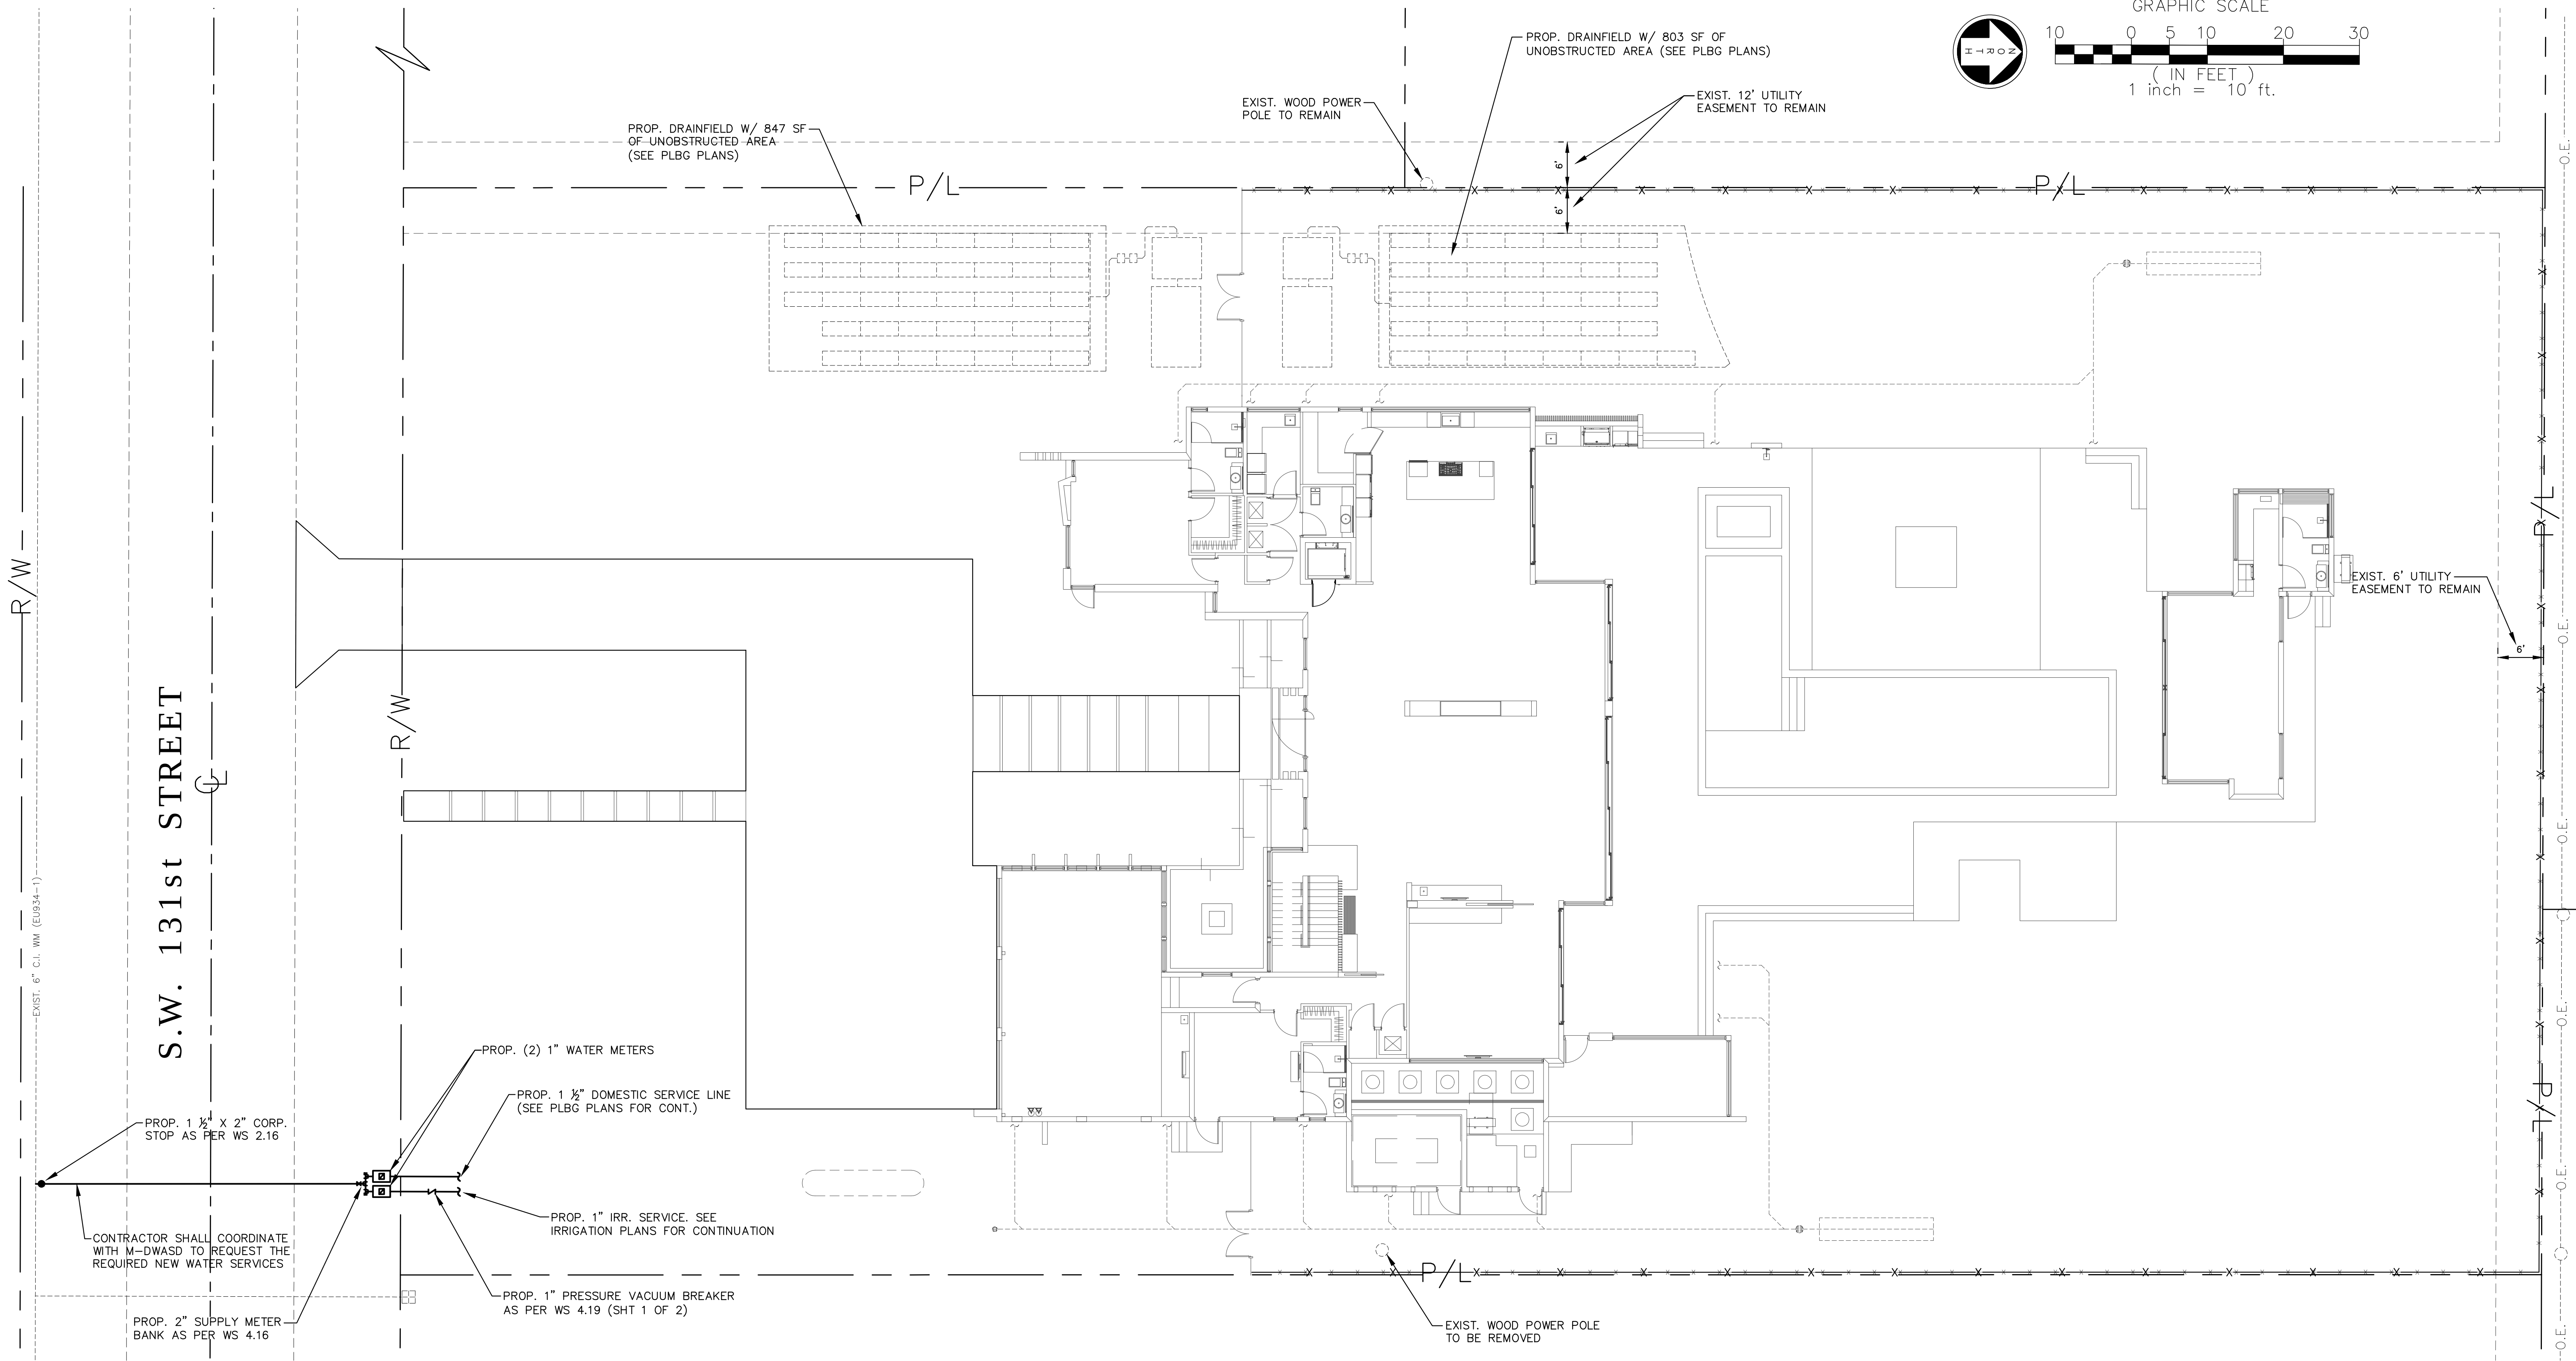

MD-WASD DETAILS FOR REFERENCE ONLY
(CONTRACTOR SHALL CONFORM TO THE LATEST DETAILS ON FILE WITH THE MD-WASD)

UTILITIES NOTES:

1. ALL MATERIAL AND LABOR UNDER THIS PROJECT, SHALL BE IN STRICT ACCORDANCE WITH THE REQUIREMENTS OF THE MIAMI-DADE WATER AND SEWER DEPARTMENT AND SHALL CONFORM TO THE STANDARDS AND SPECIFICATIONS AVAILABLE AND ON FILE WITH THE DEPARTMENT.
2. IT IS THE INTENT OF THESE PLANS TO BE IN ACCORDANCE WITH APPLICABLE CODES AND AUTHORITIES HAVING JURISDICTION. ANY DISCREPANCIES BETWEEN THESE PLANS AND APPLICABLE CODES SHALL BE IMMEDIATELY BROUGHT TO THE ATTENTION OF THE ENGINEER.

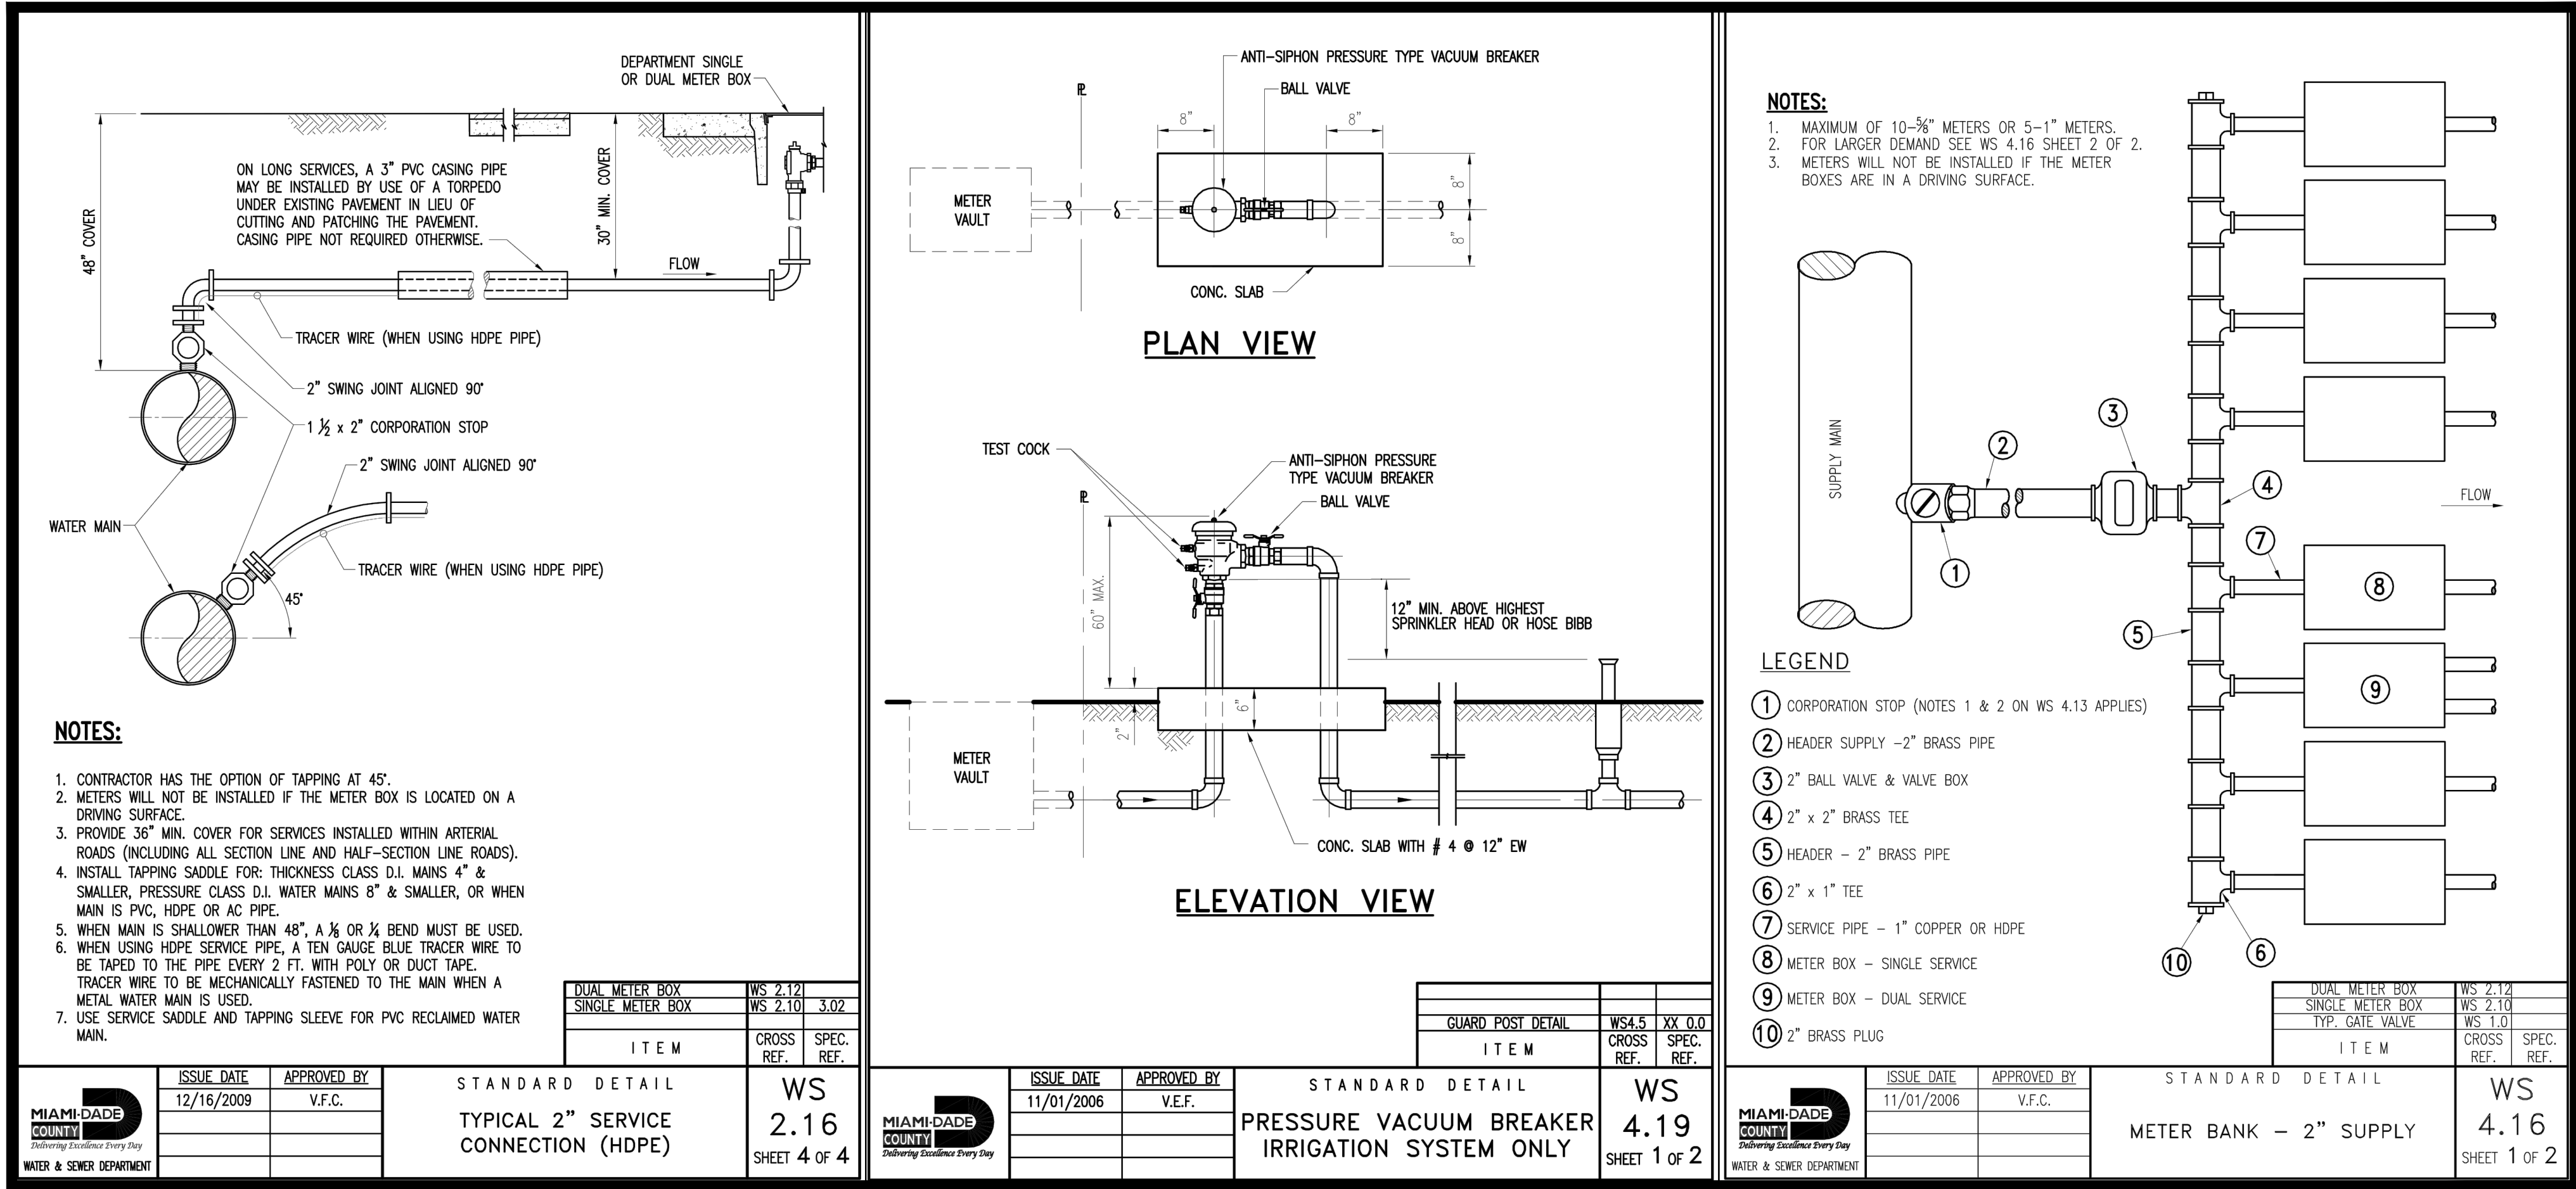

FAO

ARCHITECTURE

451 LINCOLN ROAD
SUITE 6-5
MIAMI BEACH, FLORIDA 33139
P: 305.443.5333

PROJECT NO:
231226

CLIENT:
RONALDO FL2, LLC
1200 BISCAYNE BLVD.
MIAMI, FLORIDA 33181

REVISED:

CPS ENGINEERING GROUP, INC.
STRUCTURAL ENGINEER
185 NW 108TH STREET
MIAMI SHORES, FLORIDA 33166
ARPE ENGINEERING, LLC
MEP ENGINEERING
2020 PONCE DE LEON BLVD., SUITE 1002
CORAL GABLES, FLORIDA 33134
ALL LANDSCAPE DATA, INC.
LANDSCAPE ARCHITECT
4459 NW 97TH COURT
DORAL, FLORIDA 33178
NEW LEAF ENVIRONMENTAL, LLC
ISA CERTIFIED ARBORIST
87 SILVER SPRINGS DRIVE
KEY LARGO, FLORIDA 33037
TERRA CIVIL ENGINEERING, LLC
CIVIL ENGINEERING
4011 WEST FLAGLER ST., SUITE 404
MIAMI, FLORIDA 33134

CASA ROBLES 131
6545 SW 131 STREET PINECREST, FLORIDA 33156

PROJECT DESCRIPTION:
SINGLE FAMILY RESIDENCE

TERRA

CIVIL ENGINEERING

TERRA CIVIL ENGINEERING, LLC
CIVIL ENGINEERING
4011 WEST FLAGLER ST.,
SUITE 404
MIAMI, FLORIDA 33134
CERT. OF AUTHORIZATION #27209

THIS PLAN HAS BEEN PREPARED BY THE ENGINEER OR ARCHITECT AND IS BASED ON THE DATA SUBMITTED BY THE CLIENT. THE ENGINEER OR ARCHITECT DOES NOT GUARANTEE THE ACCURACY OF THE DATA. THE CLIENT IS RESPONSIBLE FOR THE ACCURACY OF THE DATA. THE ENGINEER OR ARCHITECT DOES NOT GUARANTEE THE ACCURACY OF THE DATA. THE CLIENT IS RESPONSIBLE FOR THE ACCURACY OF THE DATA.

MARCO A. OSORIO

LICENSE

No. 44090

STATE OF FLORIDA

2024.06.04

18:54:44

-04'00'

NAME:
CONSTRUCTION DOCUMENTS

DATE:
JUNE 4, 2024

SHEET TITLE:
WATER SERVICE PLAN

SHEET:
C-200