


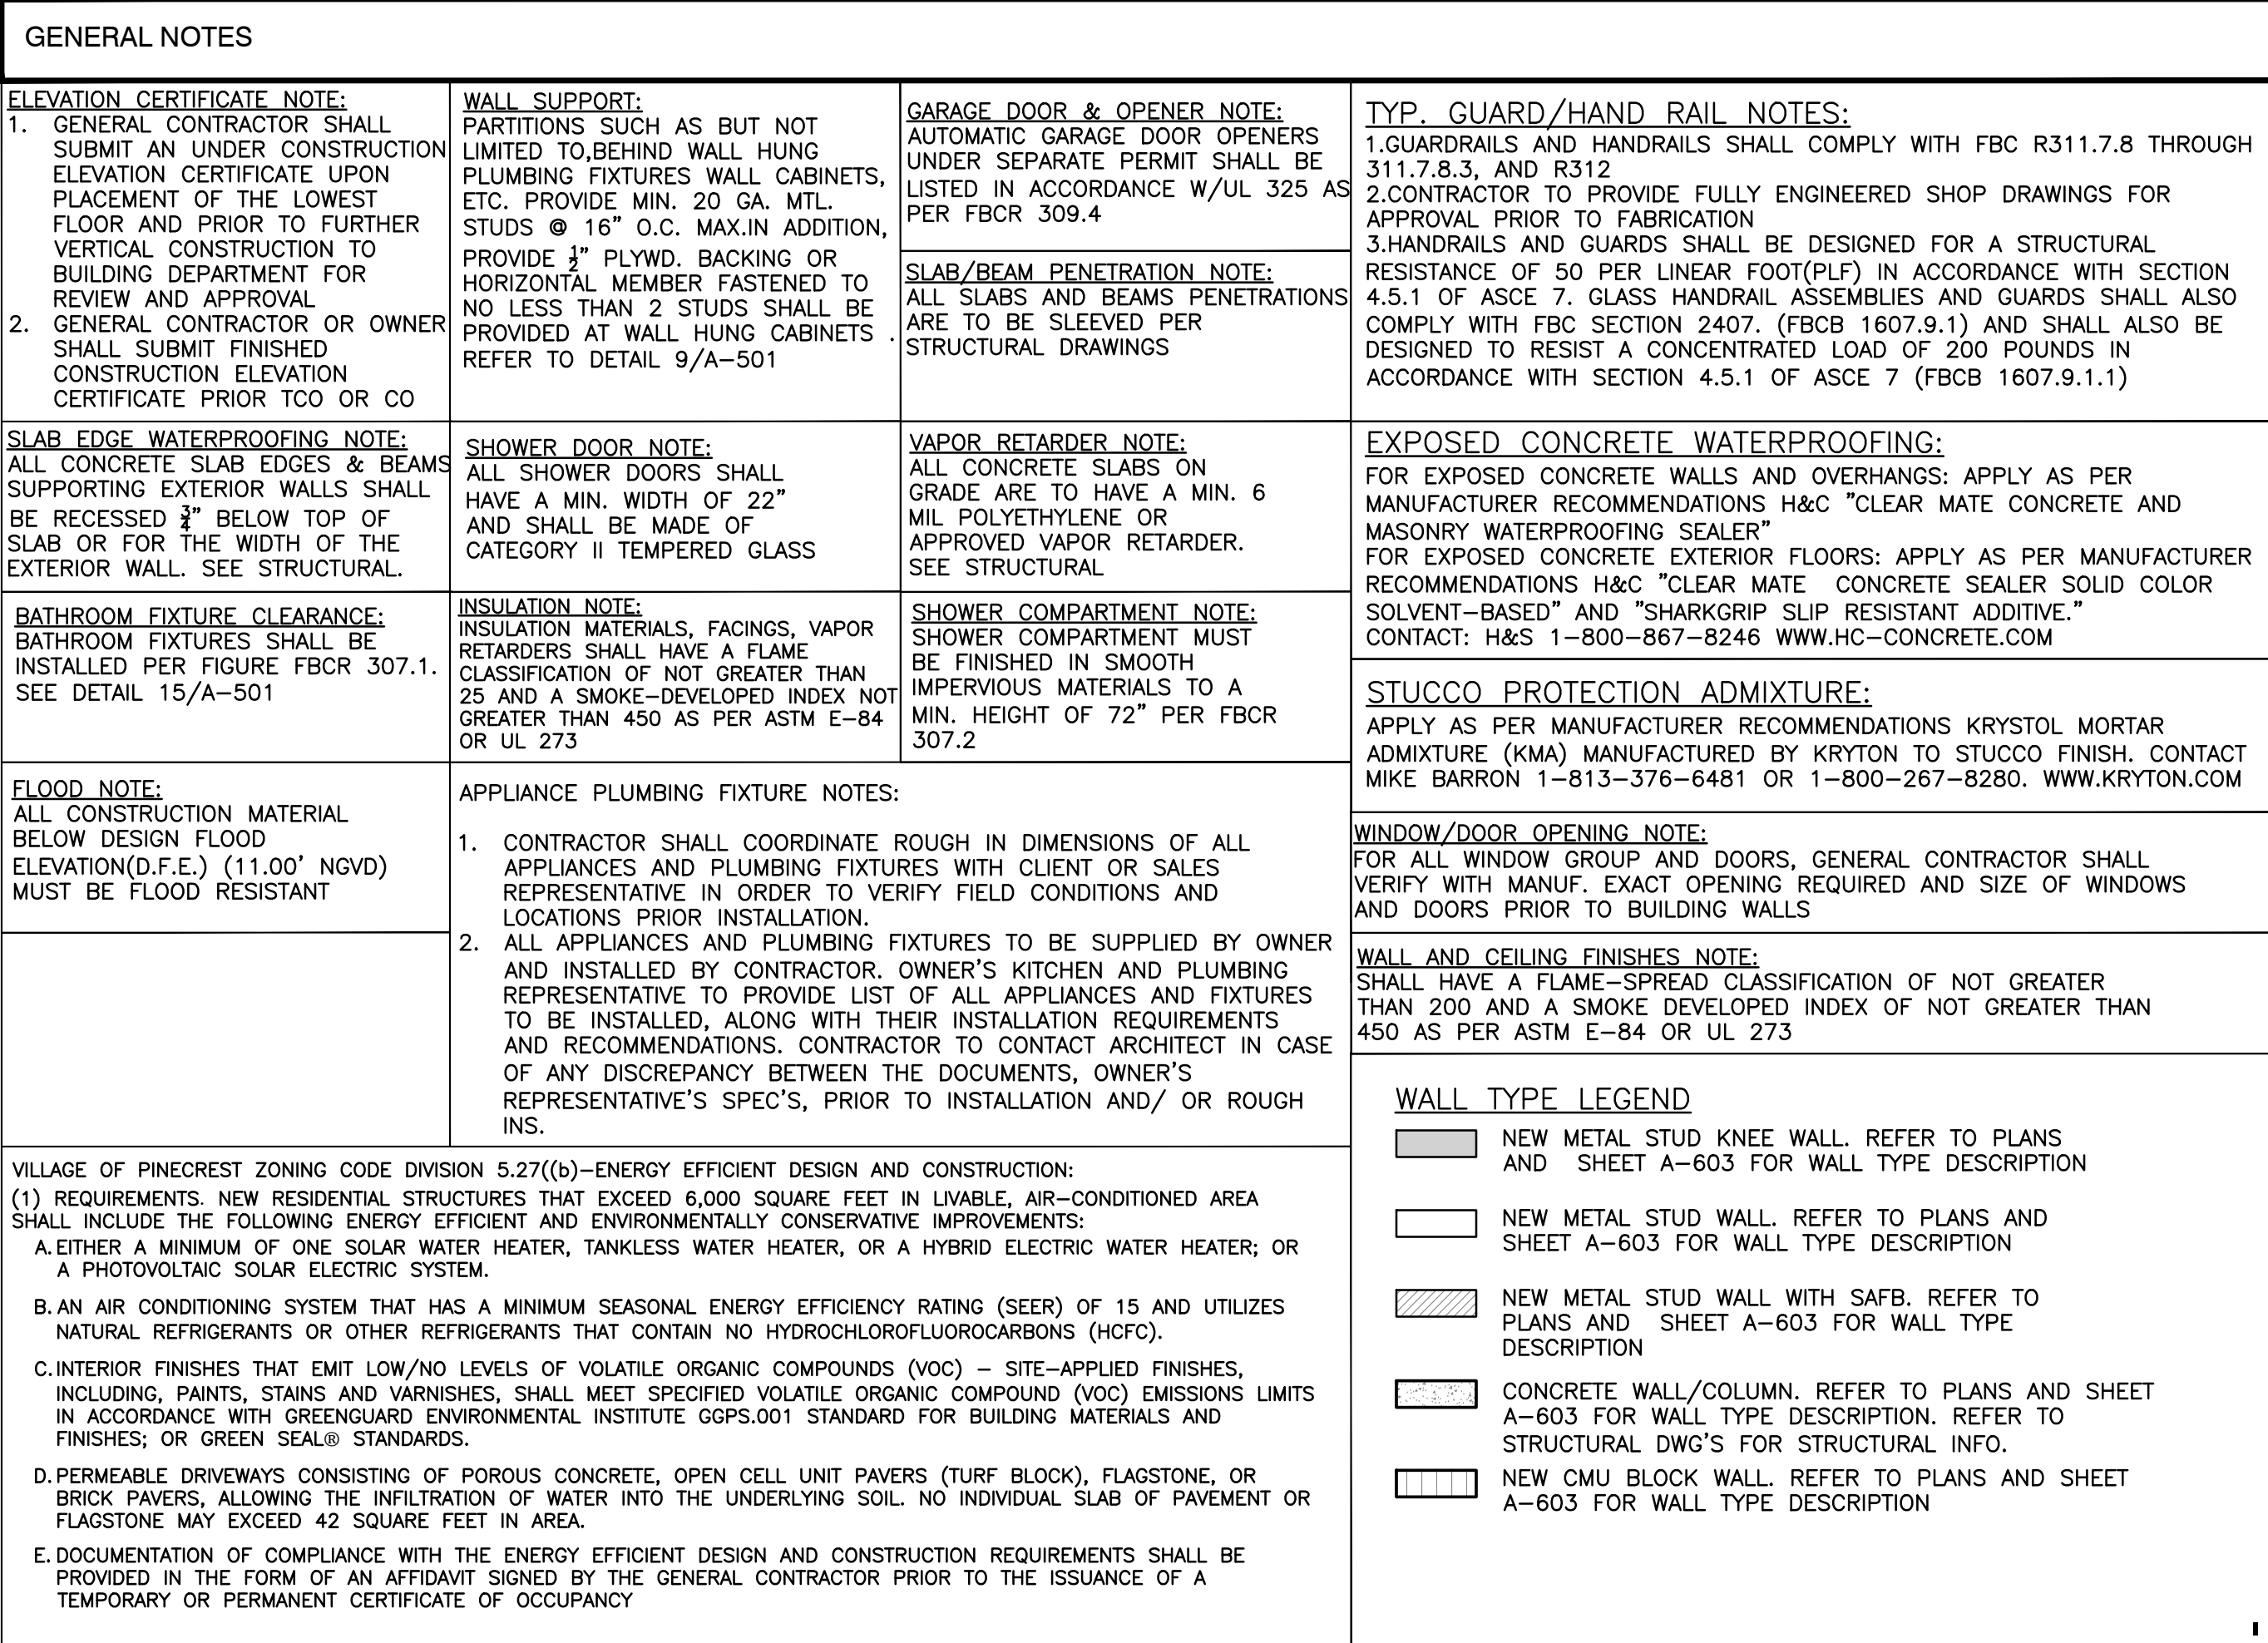

Felipe Alvarado
Architect

PROJECT DESCRIPTION:
 SINGLE FAMILY RESIDENCE

FAD ARCHITECTURE LLC
 DRAWINGS, SPECIFICATIONS, AND OTHER DOCUMENTS
 INCLUDING THESE IN ELECTRONIC FORM, PREPARED BY
 FAD ARCHITECTURE LLC, AND THE CONSULTANTS ARE
 INSTRUMENTS OF SERVICE FOR USE SOLELY WITH
 RESPECT TO THIS PROJECT. THE ARCHITECT AND THE
 CONSULTANTS SHALL IN NO EVENT BE THE AUTHORS AND
 OWNERS OF THEIR RESPECTIVE INSTRUMENTS OF
 SERVICE AND SHALL REMAIN ALL OWNERS, IN
 STATUTORY AND OTHER RELEVANT RIGHTS, INCLUDING
 COPYRIGHTS.

SEAL

SEAL OF THE
 STATE OF FLORIDA
 FELIPE ALVARADO
 A91841
 REGISTERED ARCHITECT

FELIPE ALVARADO AR 9184

A-102