


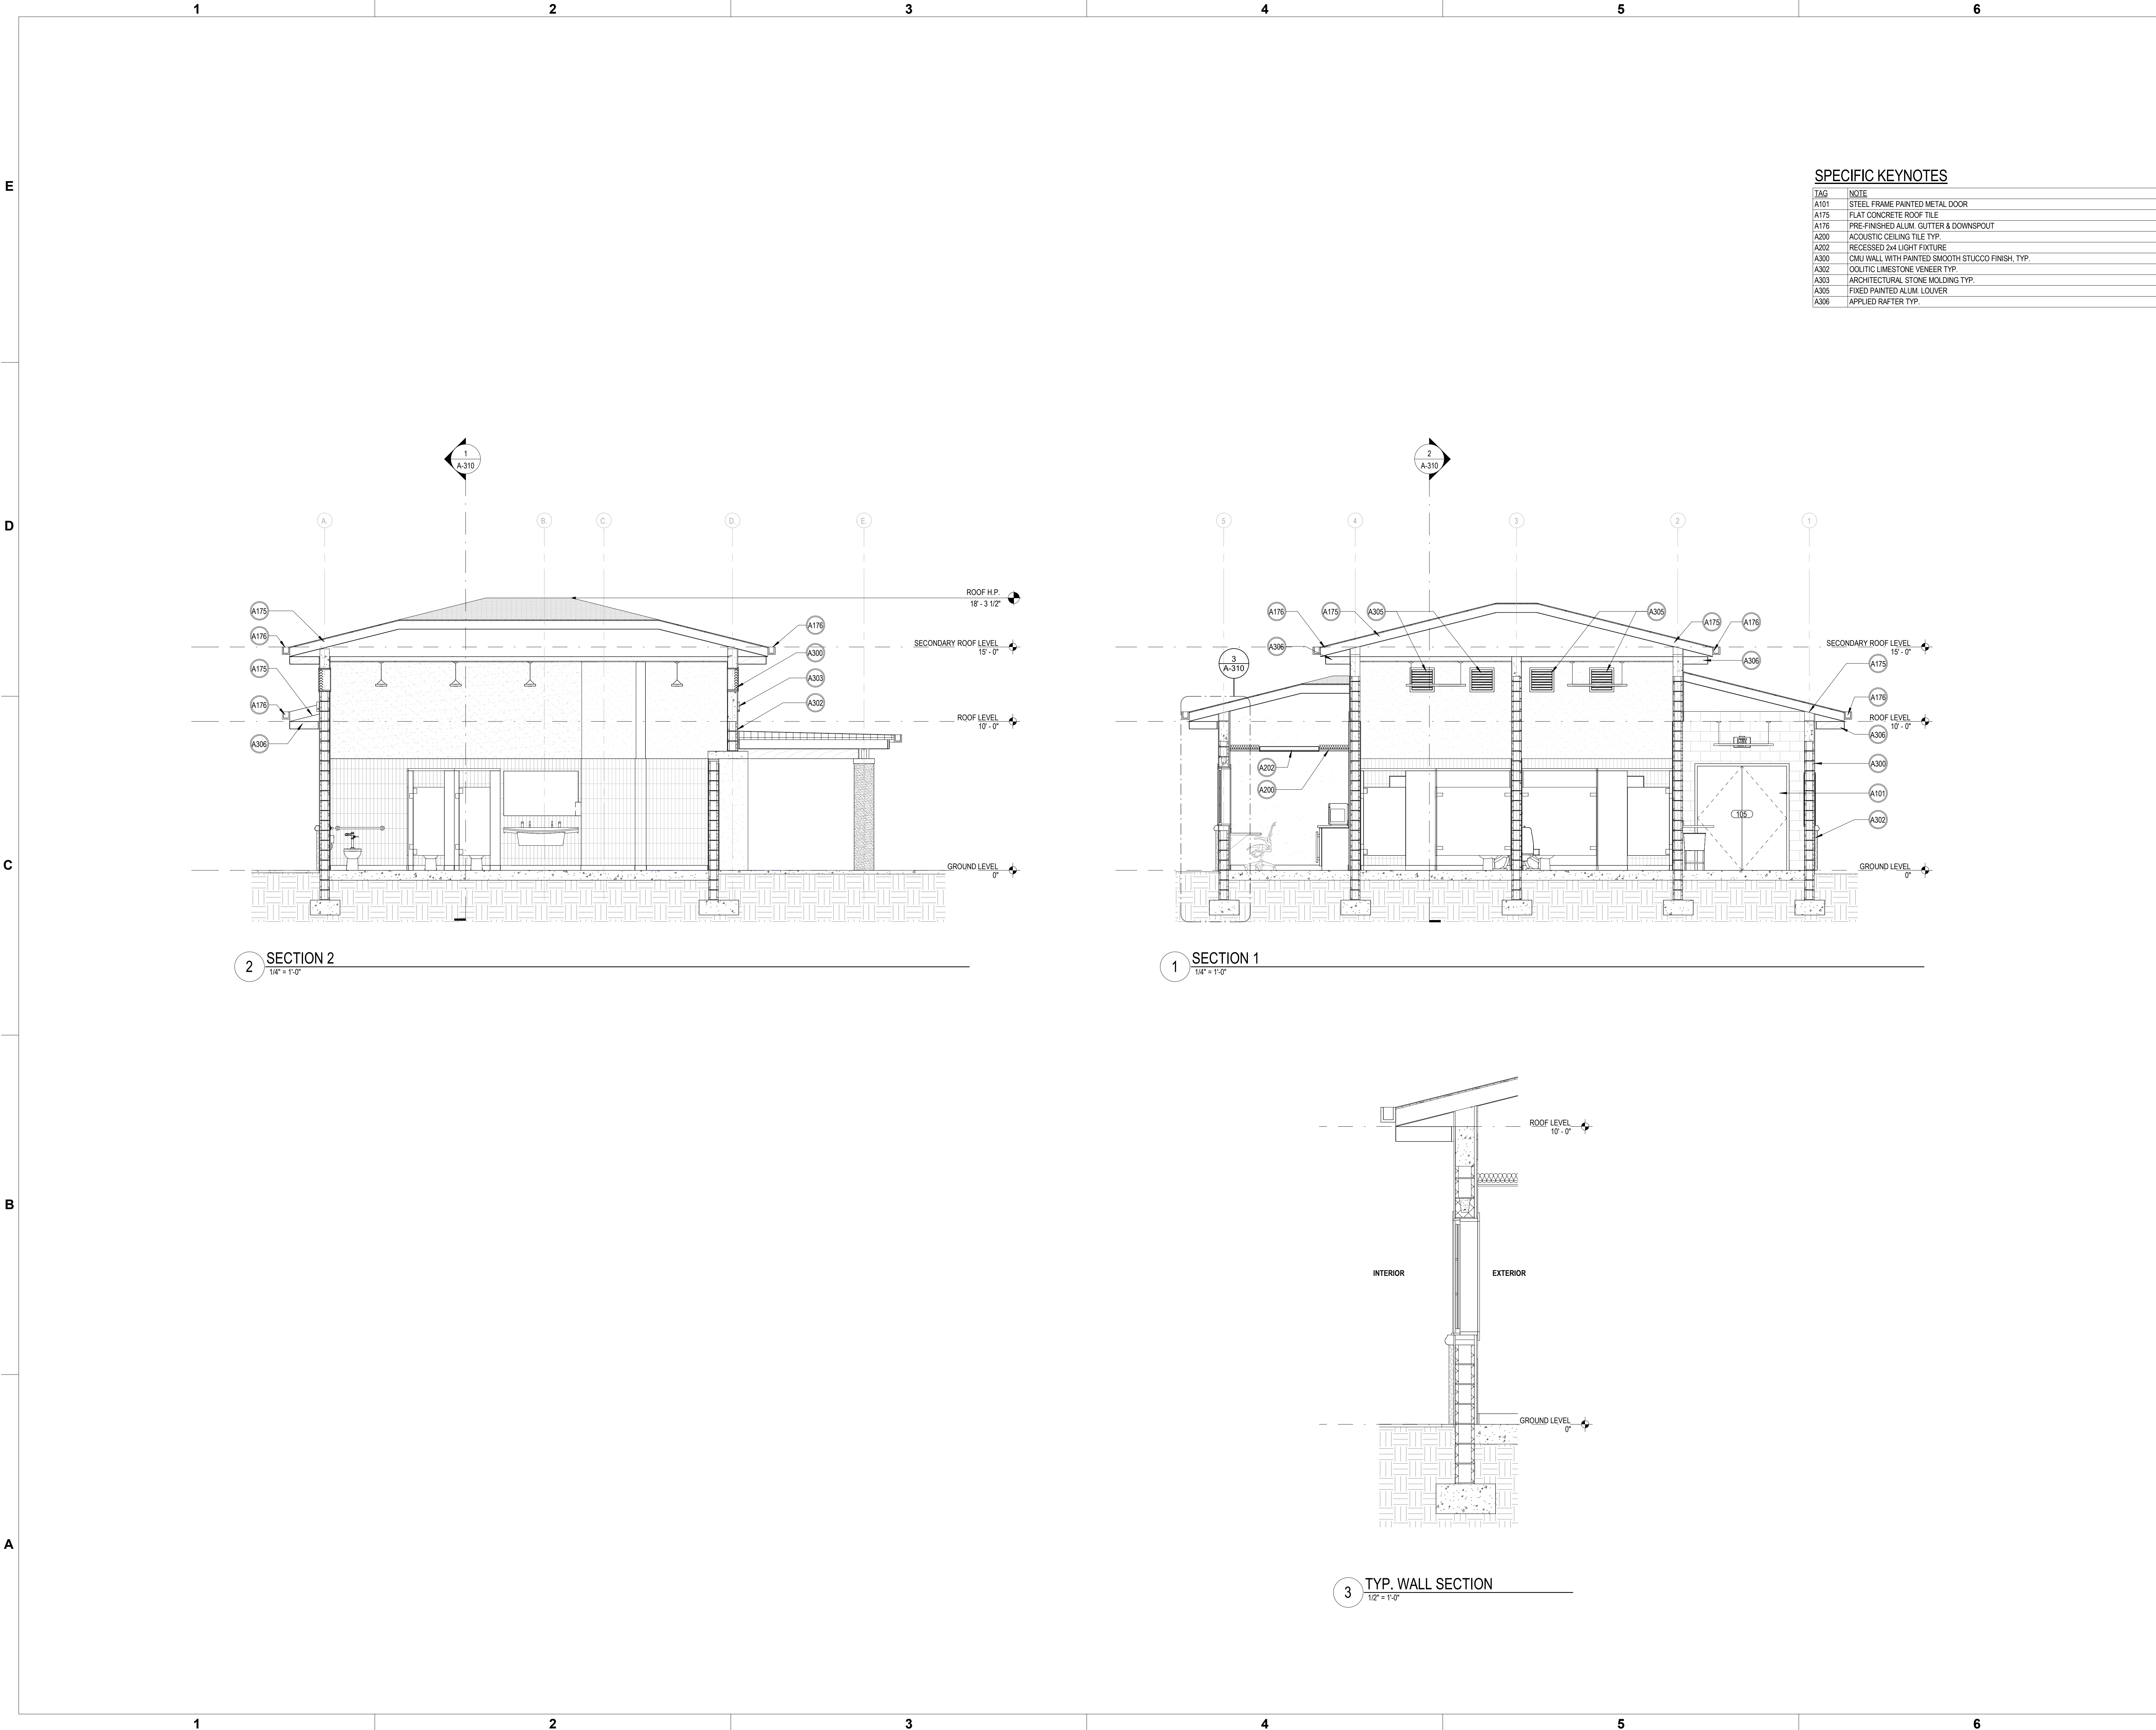

SPECIFIC KEYNOTES

TAG	NOTE
A101	STEEL FRAME PAINTED METAL DOOR
A175	FLAT CONCRETE ROOF TILE
A176	PRE-FINISHED ALUM. GUTTER & DOWNSPOUT
A200	ACOUSTIC CEILING TILE TYP.
A202	RECESSED 2x4 LIGHT FIXTURE
A300	CMU WALL WITH PAINTED SMOOTH STUCCO FINISH, TYP.
A302	OOLITIC LIMESTONE VENEER TYP.
A303	ARCHITECTURAL STONE MOLDING TYP.
A305	FIXED PAINTED ALUM. LOUVER
A306	APPLIED RAFTER TYP.

PROJECT LEAD
& CIVIL ENGINEERING:

301 EAST ATLANTIC BLVD.
POMPAHO BEACH, FL 33060
PH: (954) 788-3400

Florida Engineering Business License: CA7928
Florida Surveyor and Mapper Business License: LB6860
Florida Landscape Architecture Business License: LC2690457

LANDSCAPE ARCHITECT:

801 INTERNATIONAL PARKWAY
LAKE MARY, FL 32746
407.871.9607
MKSSTUDIOS.COM

ARCHITECT:

WANNEMACHER, JENSEN ARCHITECTS
815 NORTHWEST 57 AVE. SUITE 219
MIAMI, FLORIDA 33126
727-492-5568
WJARC.COM AA0002277

MECHANICAL, PLUMBING,
& ELECTRICAL ENGINEERING:

5301 WATERFORD DISTRICT DR.
SUITE 750
954-421-1944
SGMENGINEERING.COM CA-00006208

REVISIONS		
NO.	DESCRIPTION	DATE

**PRELIMINARY PLAN
NOT FOR CONSTRUCTION**
THESE PLANS ARE NOT FULLY PERMITTED
AND ARE SUBJECT TO REVISIONS MADE
DURING THE PERMITTING PROCESS.
RESPONSIBILITY FOR THE USE OF THESE
PLANS PRIOR TO OBTAINING PERMITS FROM
ALL AGENCIES HAVING JURISDICTION OVER
THE PROJECT WILL FALL SOLELY UPON THE
USER.

ISSUE DATE: _____
DESIGNED BY: _____
DRAWN BY: _____
CHECKED BY: _____

NATALIA LIVIAN
AR 97614

CLIENT

**VILLAGE OF
PINECREST**
PINECREST PARKS & RECREATION

PROJECT

**GARY MATZNER
PARK**

SHEET TITLE

BUILDING SECTIONS

60% CONSTRUCTION DOCUMENTS

SHEET
NUMBER

A-310

KEITH
PROJECT
NUMBER

13861.00

Plotted by: davisg On: 11/11/2024 10:00 AM Drawing name: P:\2347 Gary Matzner Park\06 PRODUCTION\01 BIM\CAD LINKS\2024.0711 - Clean Title Block.dwg STATUS: PRELIMINARY