


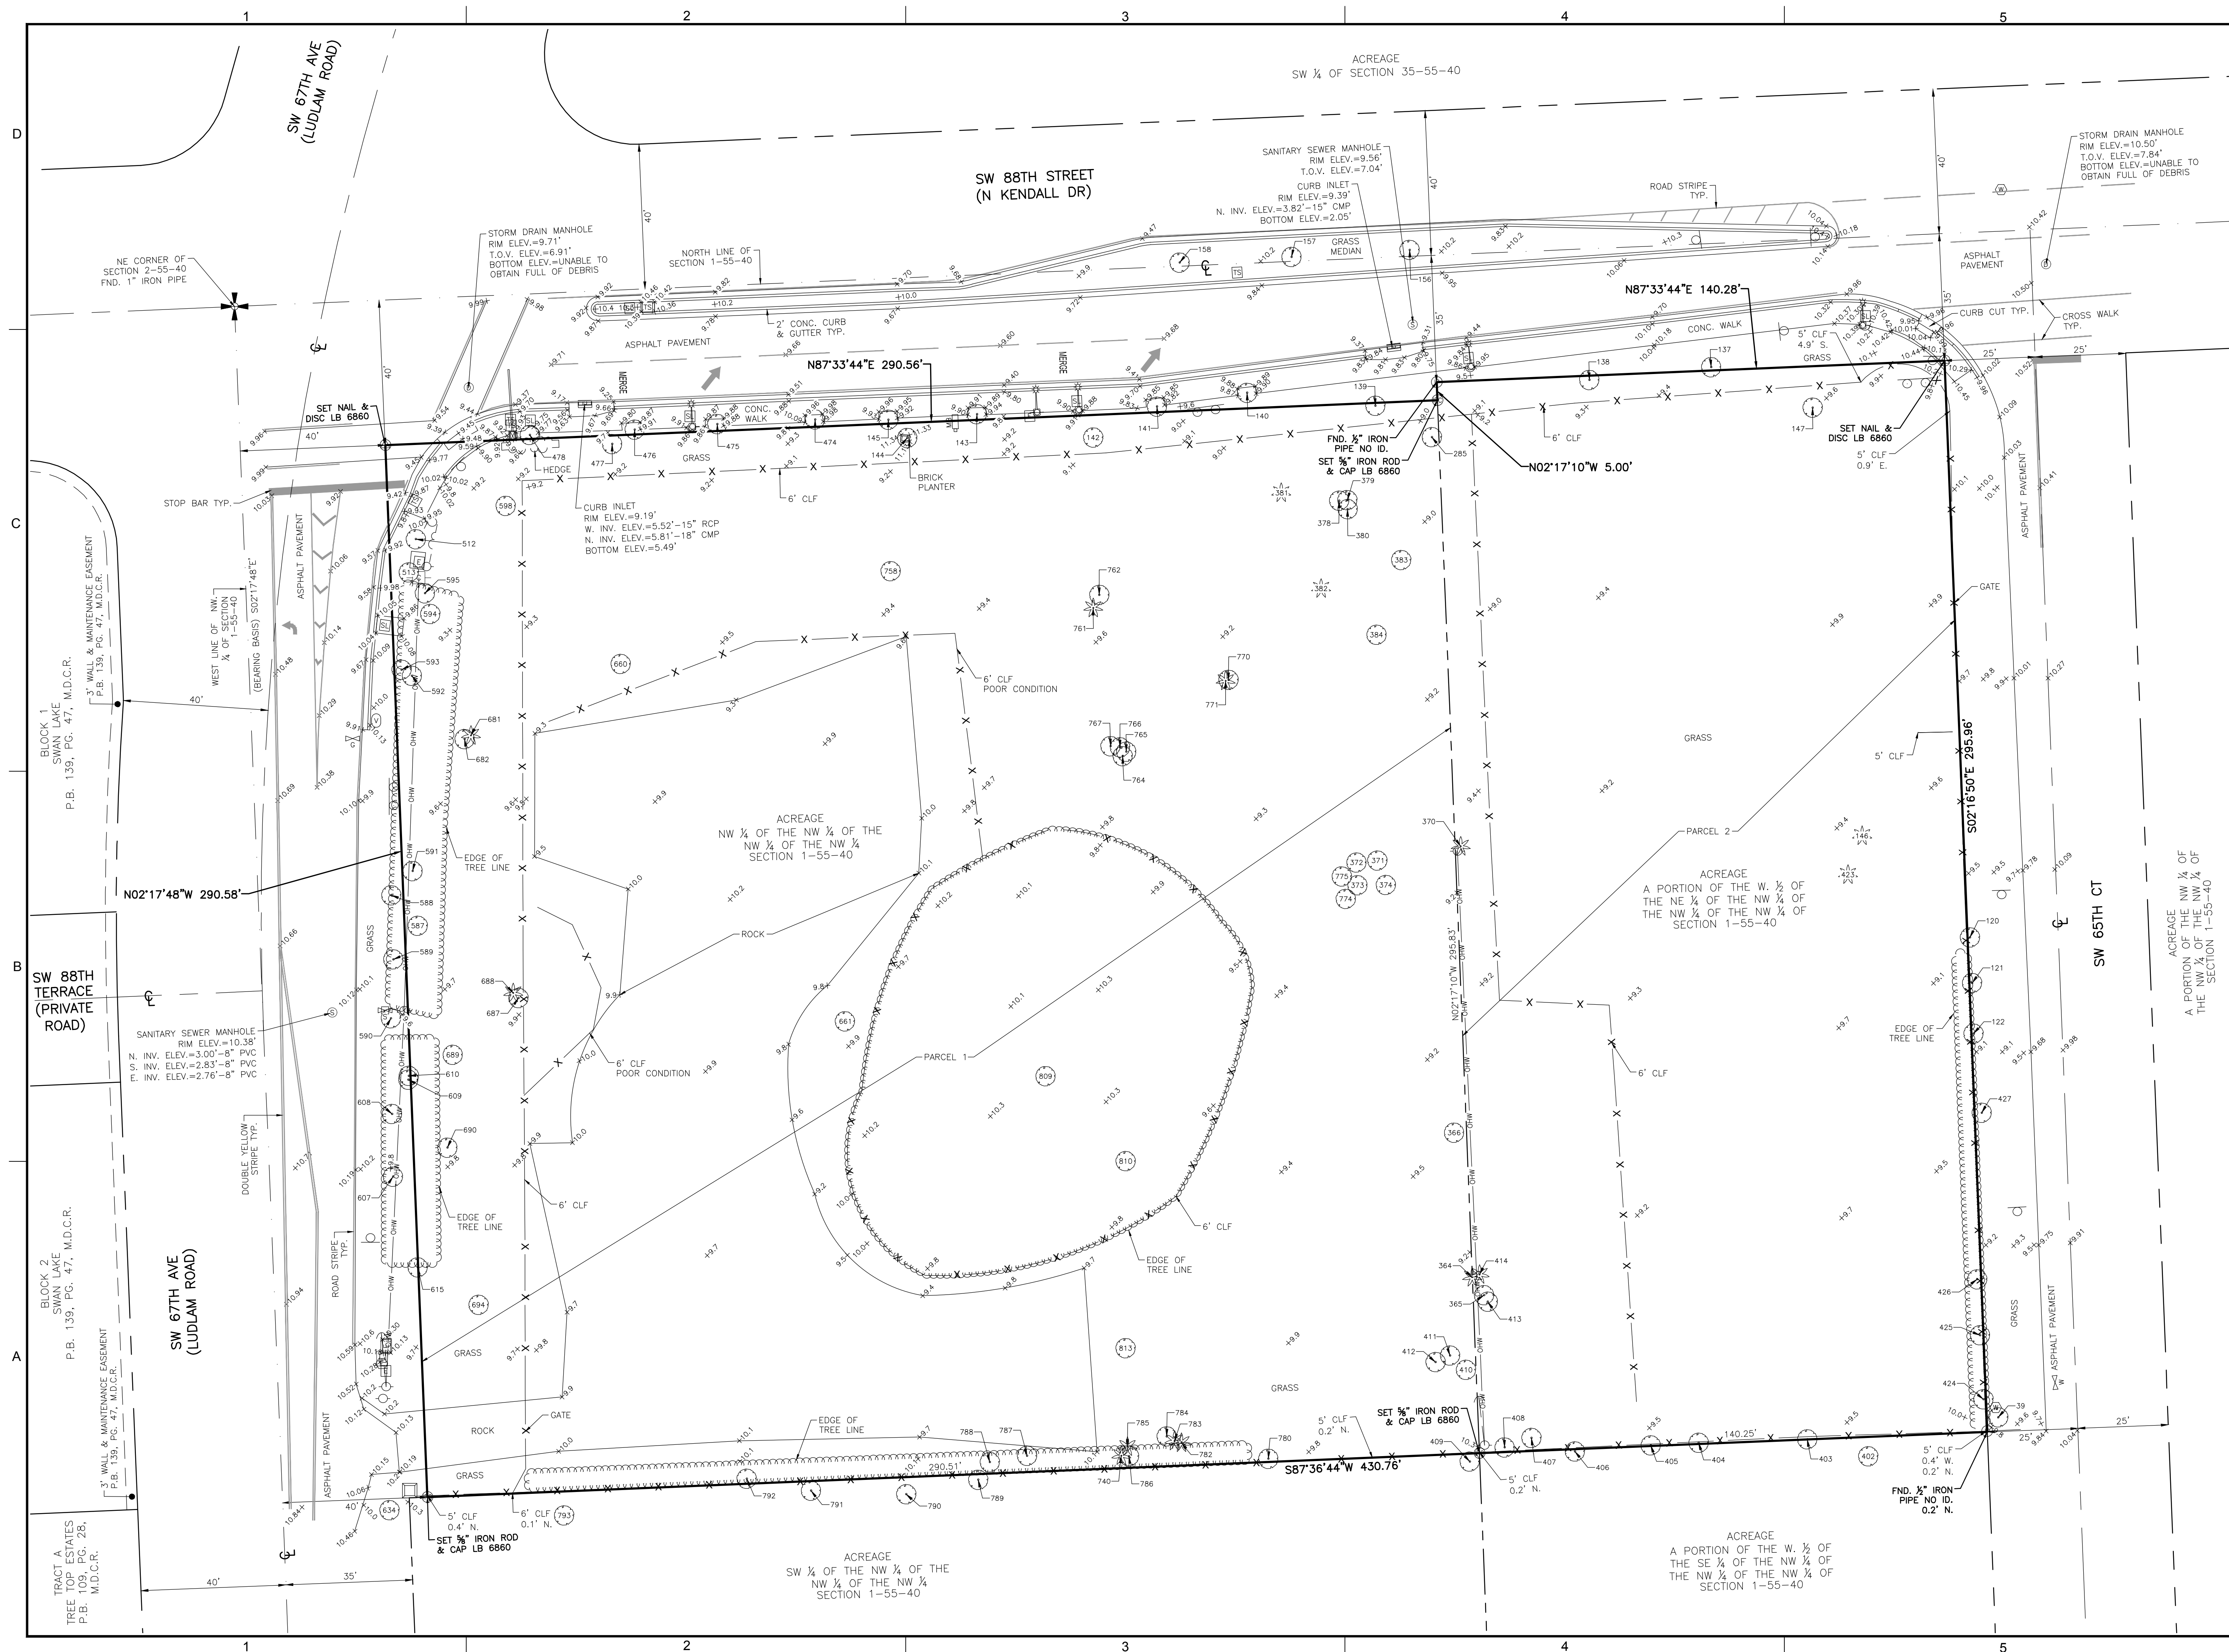


301 East Atlantic Blvd.
Pompano Beach, FL 33060
PH: (954) 788-3400


Florida Engineering Business License: CA7928
Florida Surveyor and Mapper Business License: LB6860
Florida Landscape Architecture Business License: LC26000457

[illegible]

DATE:	12/29/23
DRAWN BY:	DDB
CHECKED BY:	DAS
FIELD BOOK:	1012/1140

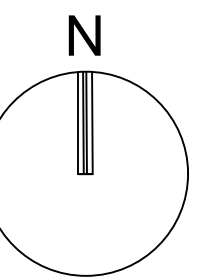

GRAPHIC SCALE

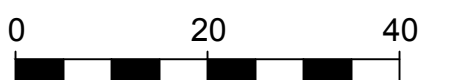

SCALE: 1" = 20'

NOTE: PRINTED DRAWING SIZE
MAY HAVE CHANGED FROM
ORIGINAL. VERIFY SCALE USING
BAR SCALE ABOVE.

VILLAGE OF
PINECREST
GARY MATZNER
PARK

SHEET TITLE

BOUNDARY &
TOPOGRAPHIC
SURVEY

SHEET
NUMBER 2 OF 2

PROJECT NUMBER	13861.00
----------------	----------

Plotted by: dbittner On 2/28/2024 10:53 AM

Drawing name: K:\13861.00 - Gary Matzner Park Design - Village of Pinecrest\Survey\DWG\13861.00 BOUNDARY & TOPO SURVEY.dwg