

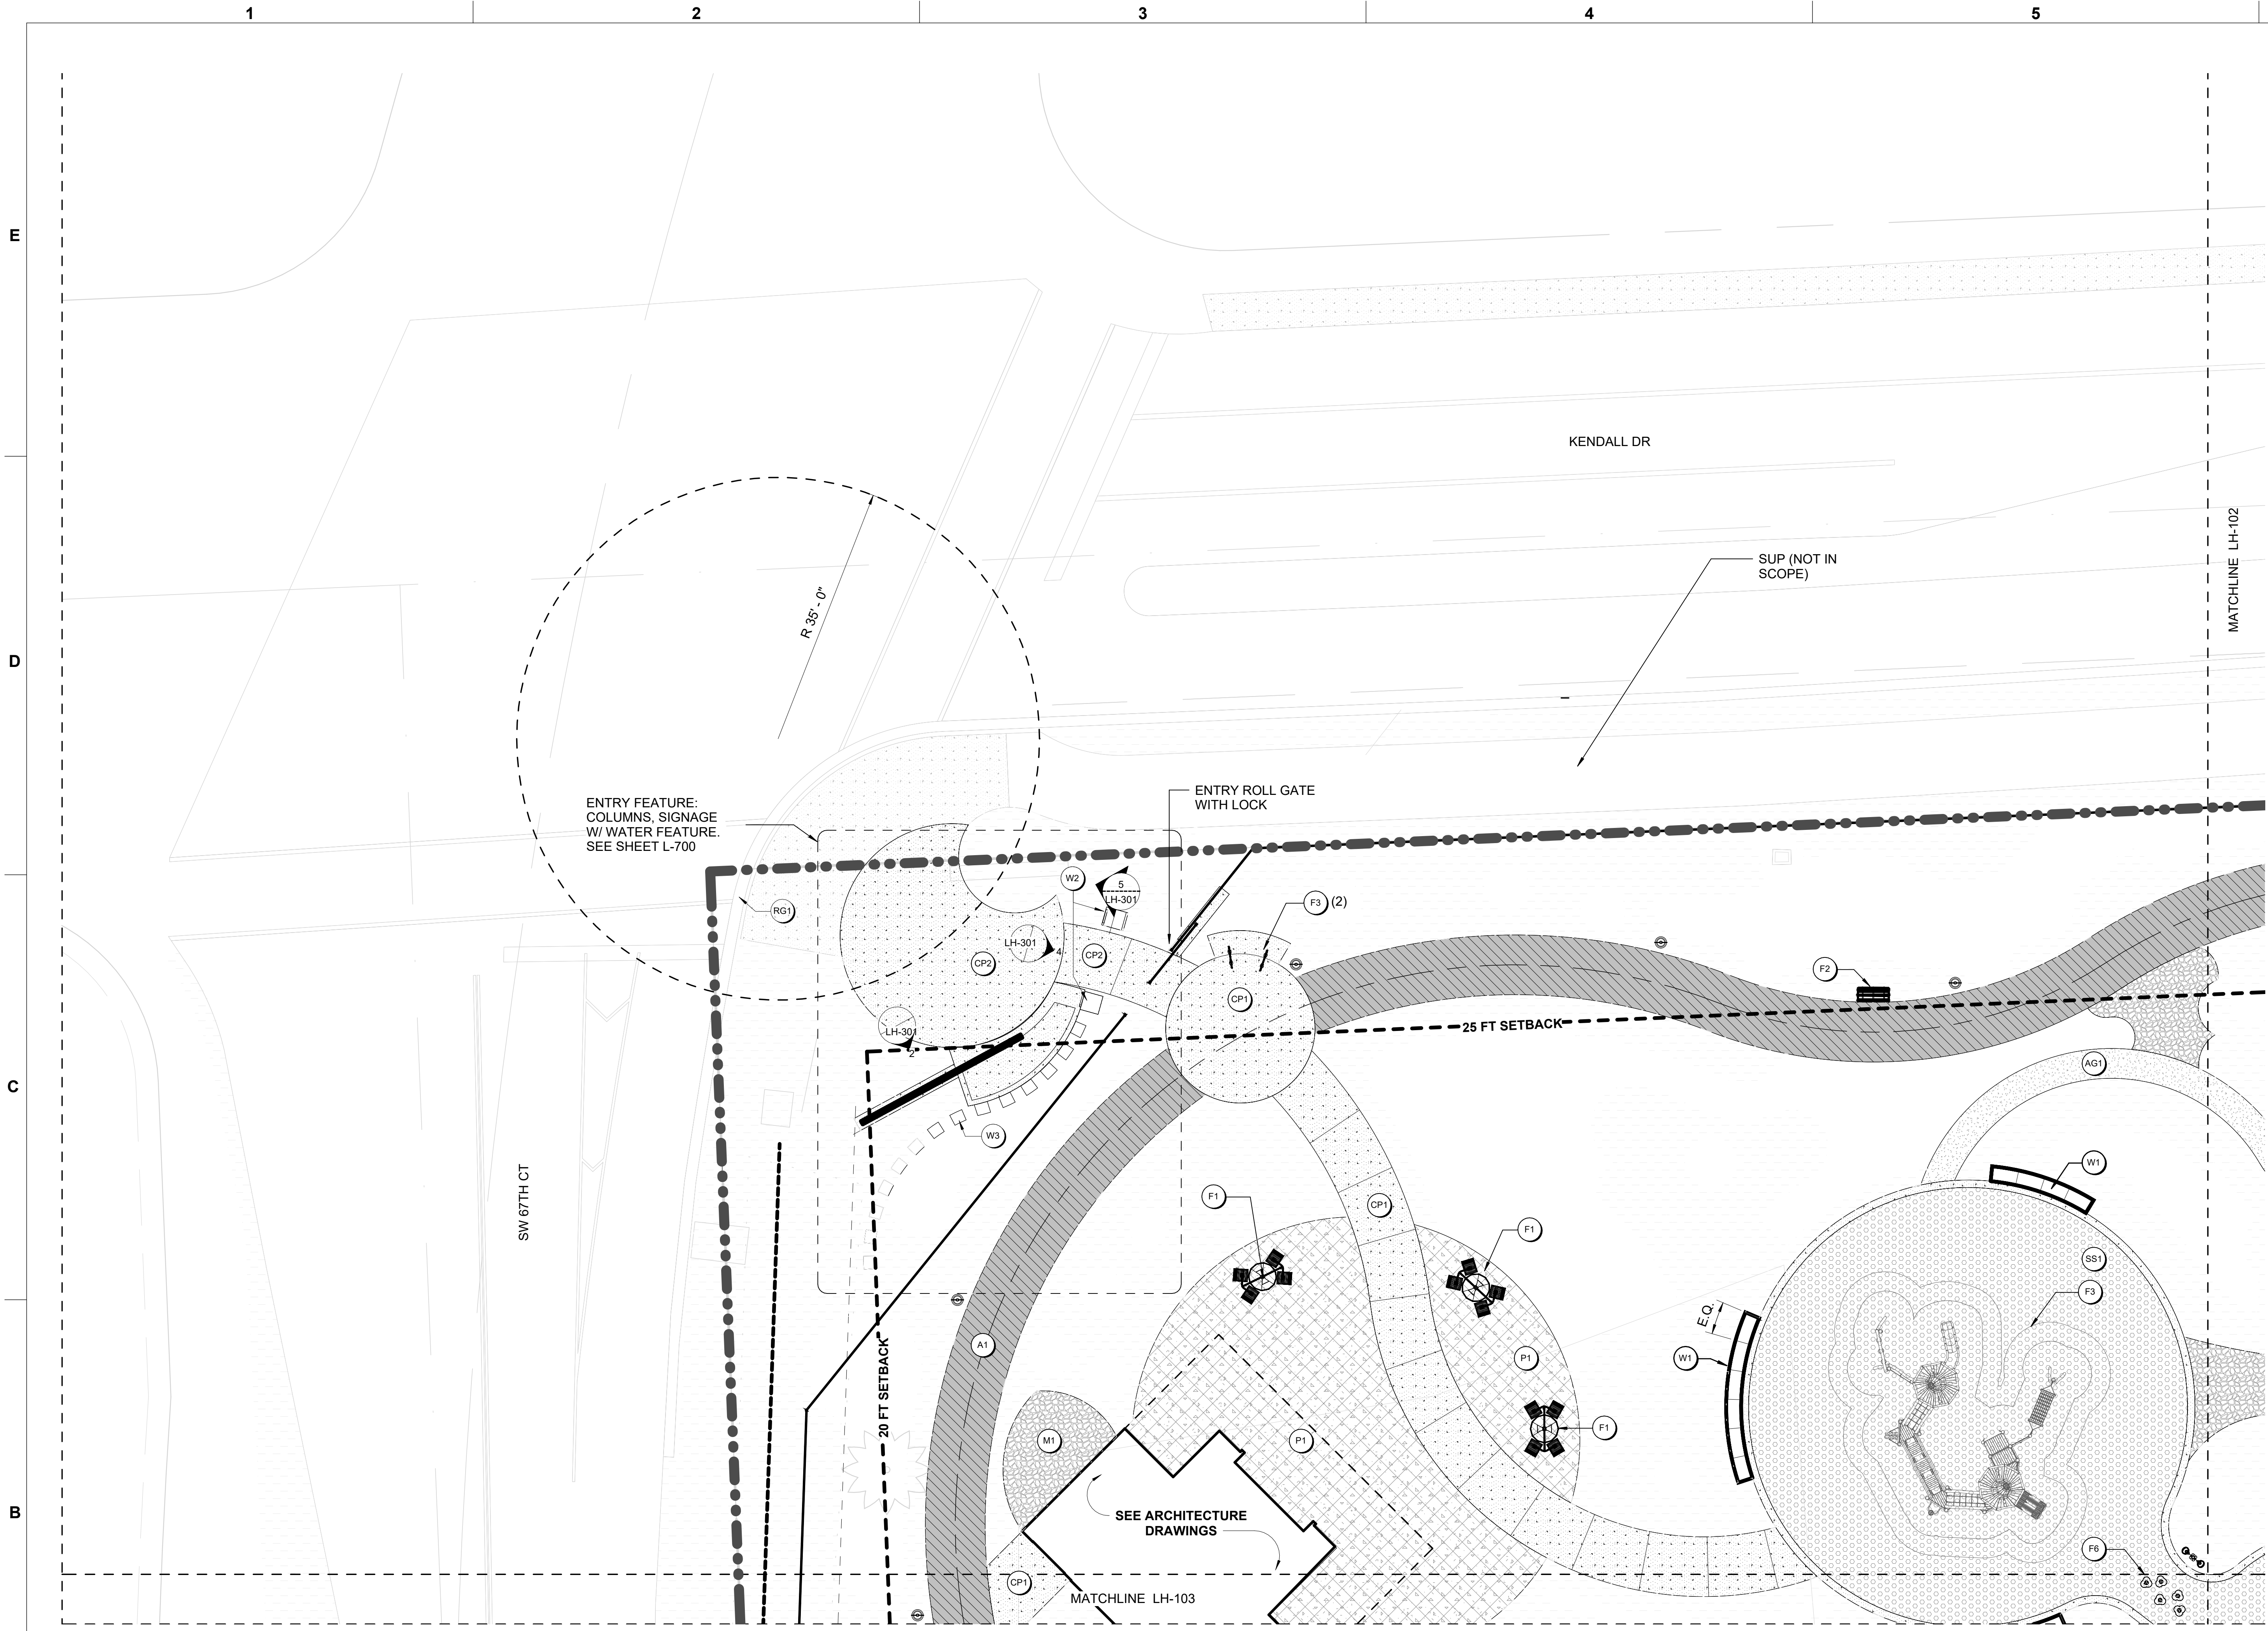


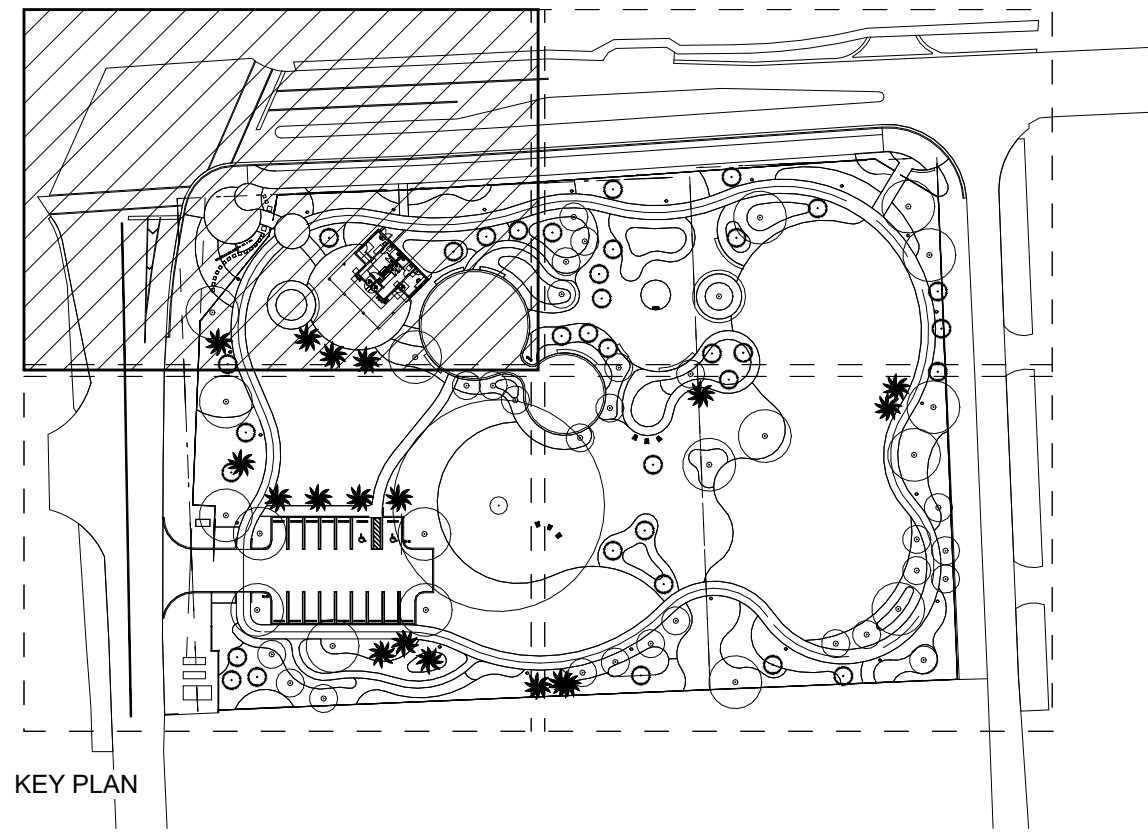

1 MATERIALS PLAN - AREA 1
SCALE: 1" = 10'-0"

HARDSCAPE GRAPHIC LEGEND

	ASPHALT PEDESTRIAN		HEAVY DUTY CONCRETE		VILLAGE OF PINECREST STANDARD 6 FT ALUMINUM FENCE		CONCRETE CORNHOLE
	ASPHALT VEHICULAR (SEE CIVIL DWGS)		CONCRETE PAVERS		VILLAGE OF PINECREST STANDARD BENCH		OOLITE SEATWALL, SEE DETAIL XX/XX
	STABILIZED COQUINA AGGREGATE		SYNTHETIC PLAY SURFACE - TURF FINISH		BIKE RACK		ENTRY COLUMN, SEE DETAIL XX/XX
	CONCRETE PATHWAYS		LANDSCAPE AREA		TABLES AND CHAIRS		WATER FEATURE COLUMN, SEE DETAIL XX/XX
	TOP- SEEDED CONCRETE		MULCH		ADIRONDACK CHAIR		

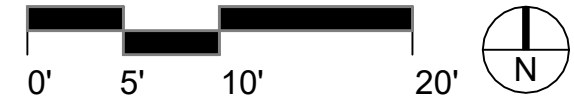

PROJECT LEAD & CIVIL ENGINEERING:



301 EAST ATLANTIC BLVD.
POMPANO BEACH, FL 33060
PH: (954) 788-3400
Florida Engineering Business License: CA7928
Florida Surveyor and Mapper Business License: LB6860
Florida Landscape Architecture Business License: LC26000457

LANDSCAPE ARCHITECT:



801 INTERNATIONAL PARKWAY
LAKE MARY, FL 32746
407.871.9607
MKSKSTUDIOS.COM

ARCHITECT:



WANNEMACHER JENSEN ARCHITECTS
815 NORTHWEST 57 AVE. SUITE 219
MIAMI, FLORIDA 33126
727-822-5566
WJARC.COM AA0002277

MECHANICAL, PLUMBING, & ELECTRICAL ENGINEERING:



5301 WATERFORD DISTRICT DR.
SUITE 750
954-421-1944
SGMENGINEERING.COM CA-00006208

REVISIONS		
NO.	DESCRIPTION	DATE
30% CONSTRUCTION DOCUMENTS		09/11/2024
90% CONSTRUCTION DOCUMENTS		08/09/2024

PRELIMINARY PLAN
NOT FOR CONSTRUCTION

THESE PLANS ARE NOT FULLY PERMITTED
AND ARE SUBJECT TO REVISIONS MADE
DURING THE PERMITTING PROCESS.
RESPONSIBILITY FOR THE USE OF THESE
PLANS PRIOR TO OBTAINING PERMITS FROM
ALL AGENCIES HAVING JURISDICTION OVER
THE PROJECT WILL FALL SOLELY UPON THE
USER.

ISSUE DATE:

DESIGNED BY:

DRAWN BY:

CHECKED BY:

ENGINEER NAME
FLORIDA REG. NO. LICENSE N
(FOR THE FIRM)

CLIENT
**VILLAGE OF
PINECREST**
PINECREST PARKS & RECREATION

PROJECT
**GARY MATZNER
PARK**

SHEET TITLE
**MATERIALS
PLAN**

SHEET
NUMBER
LH-101

KEITH PROJECT
NUMBER
13861.00

Drawing name: S:\Project\43\2023\432338-Pinecrest, FL Gary Matzner Park Design\BIM, CAD, GIS\BIM\CAD Linework\Grip-TTLBK_1.sxd.dwg

STATUS: