



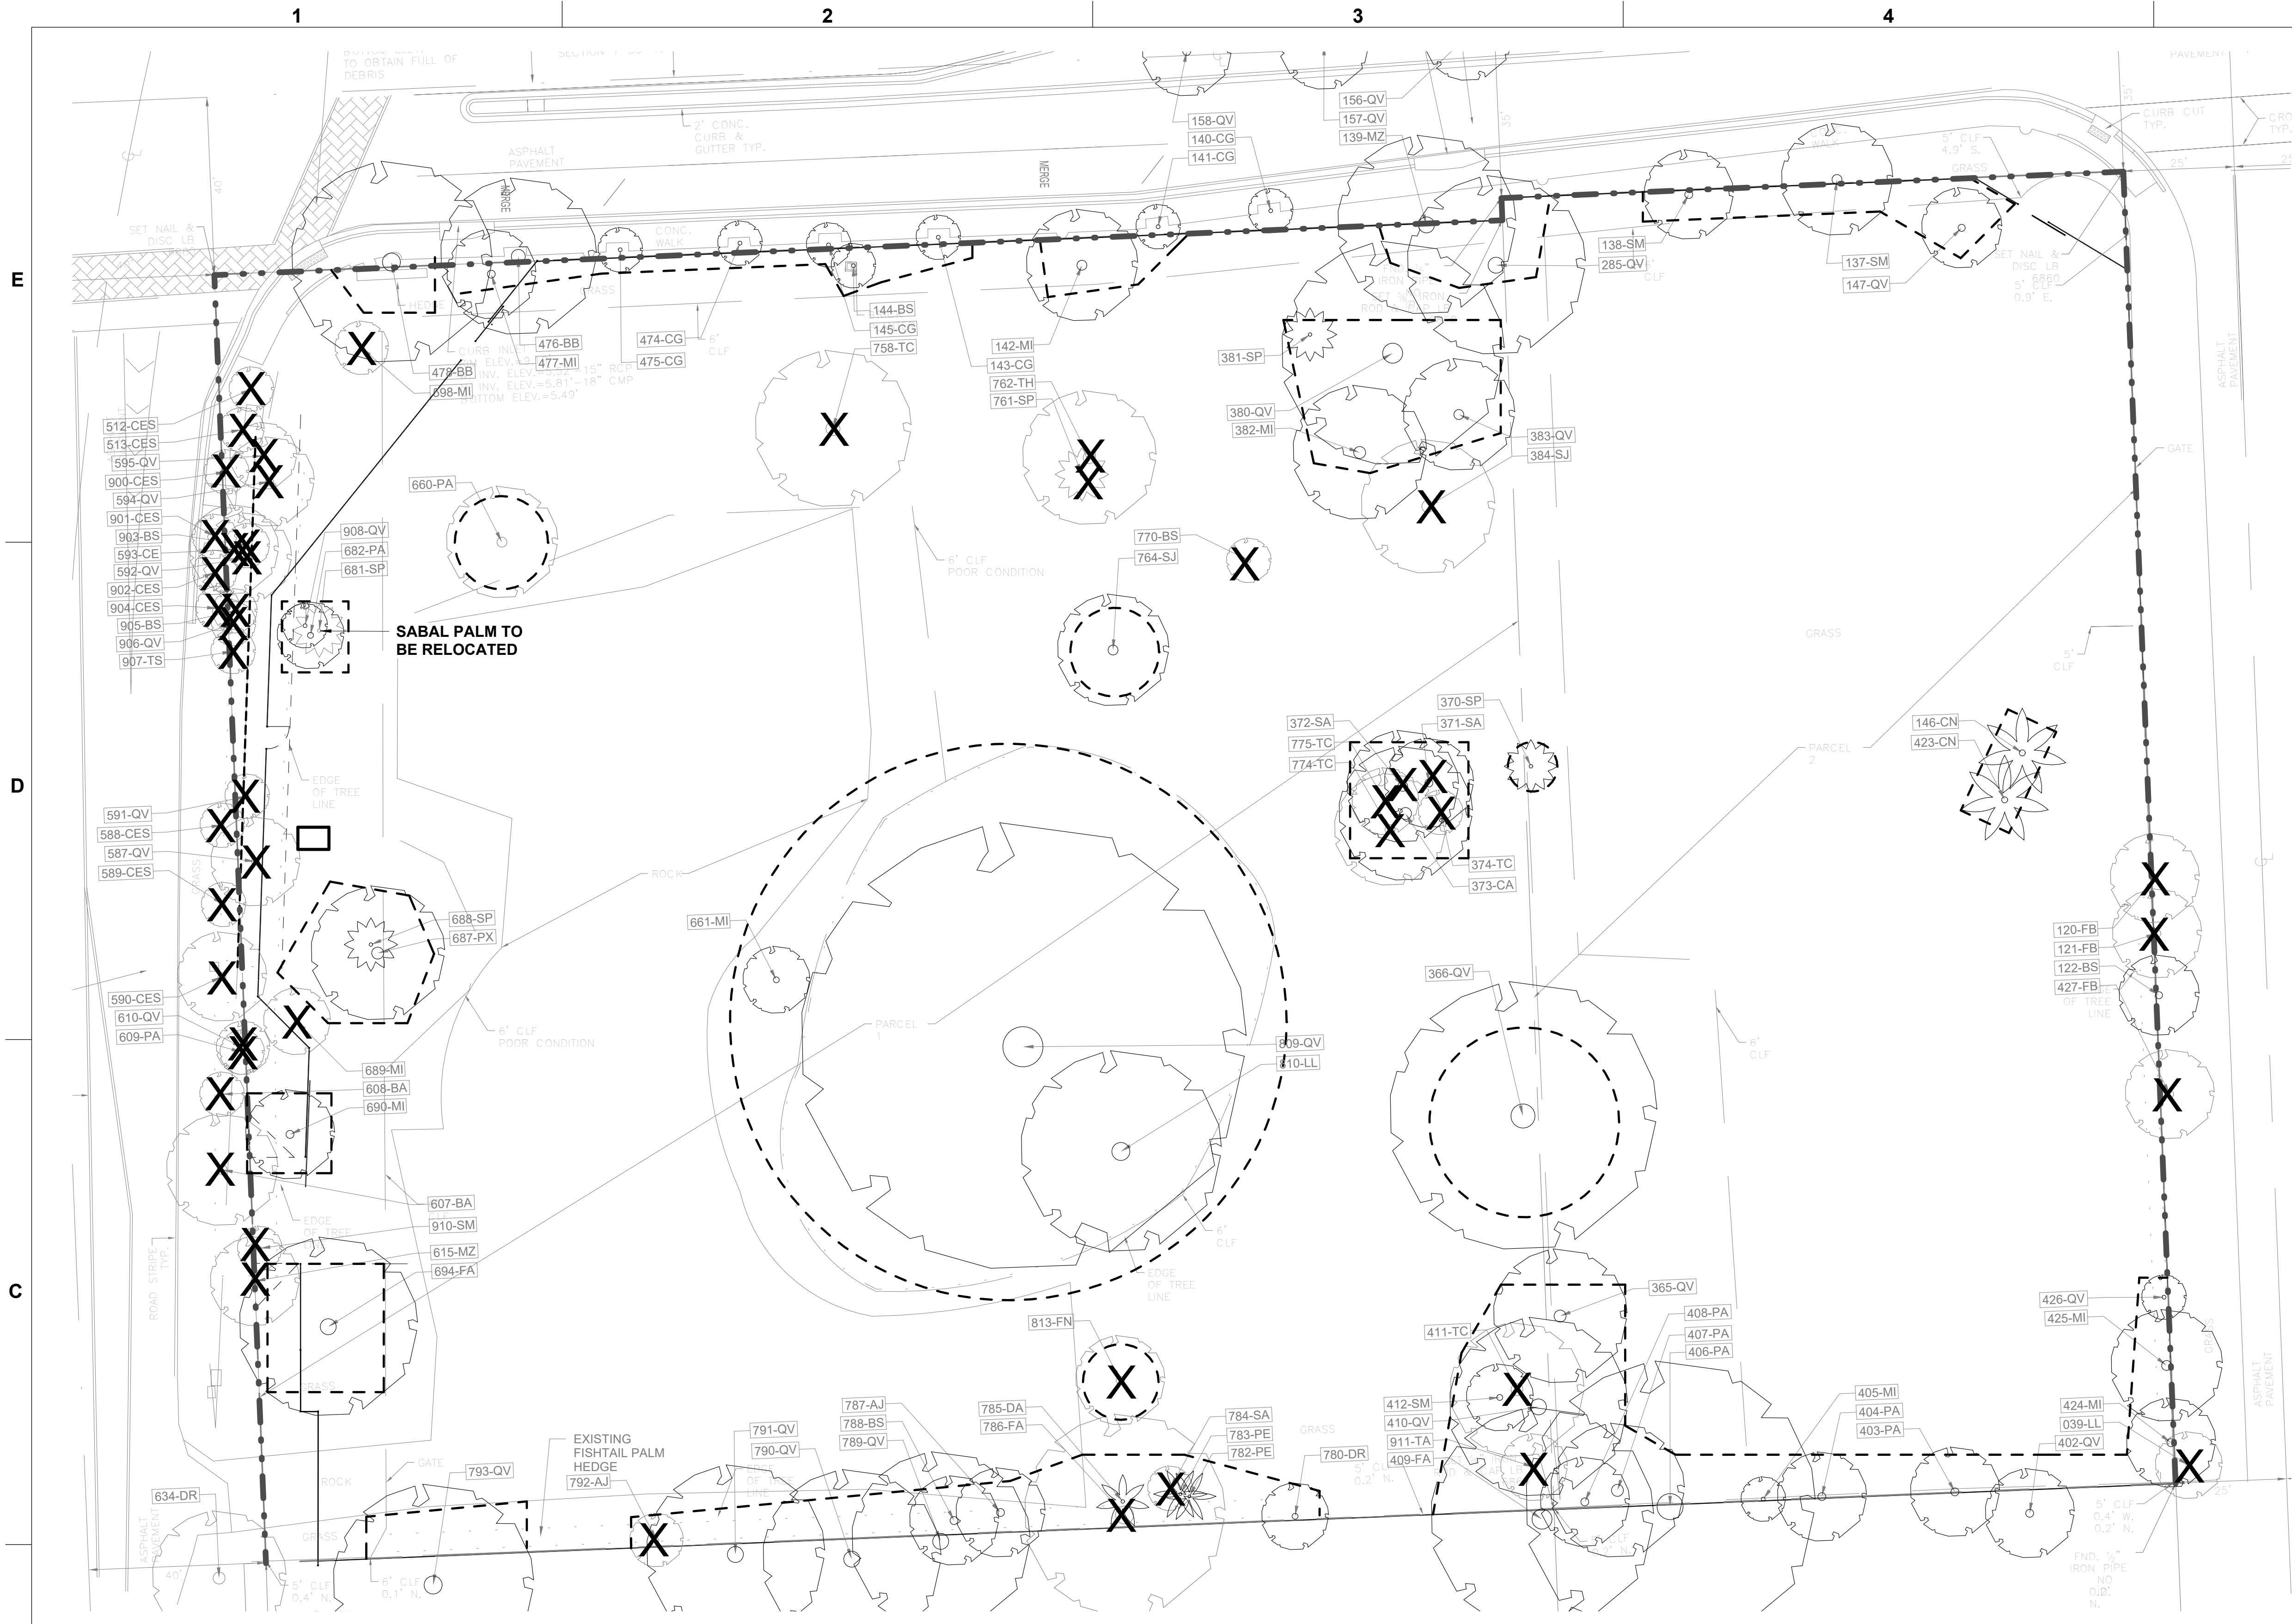


1 TREE MITIGATION PLAN
SCALE: 1" = 20'-0"

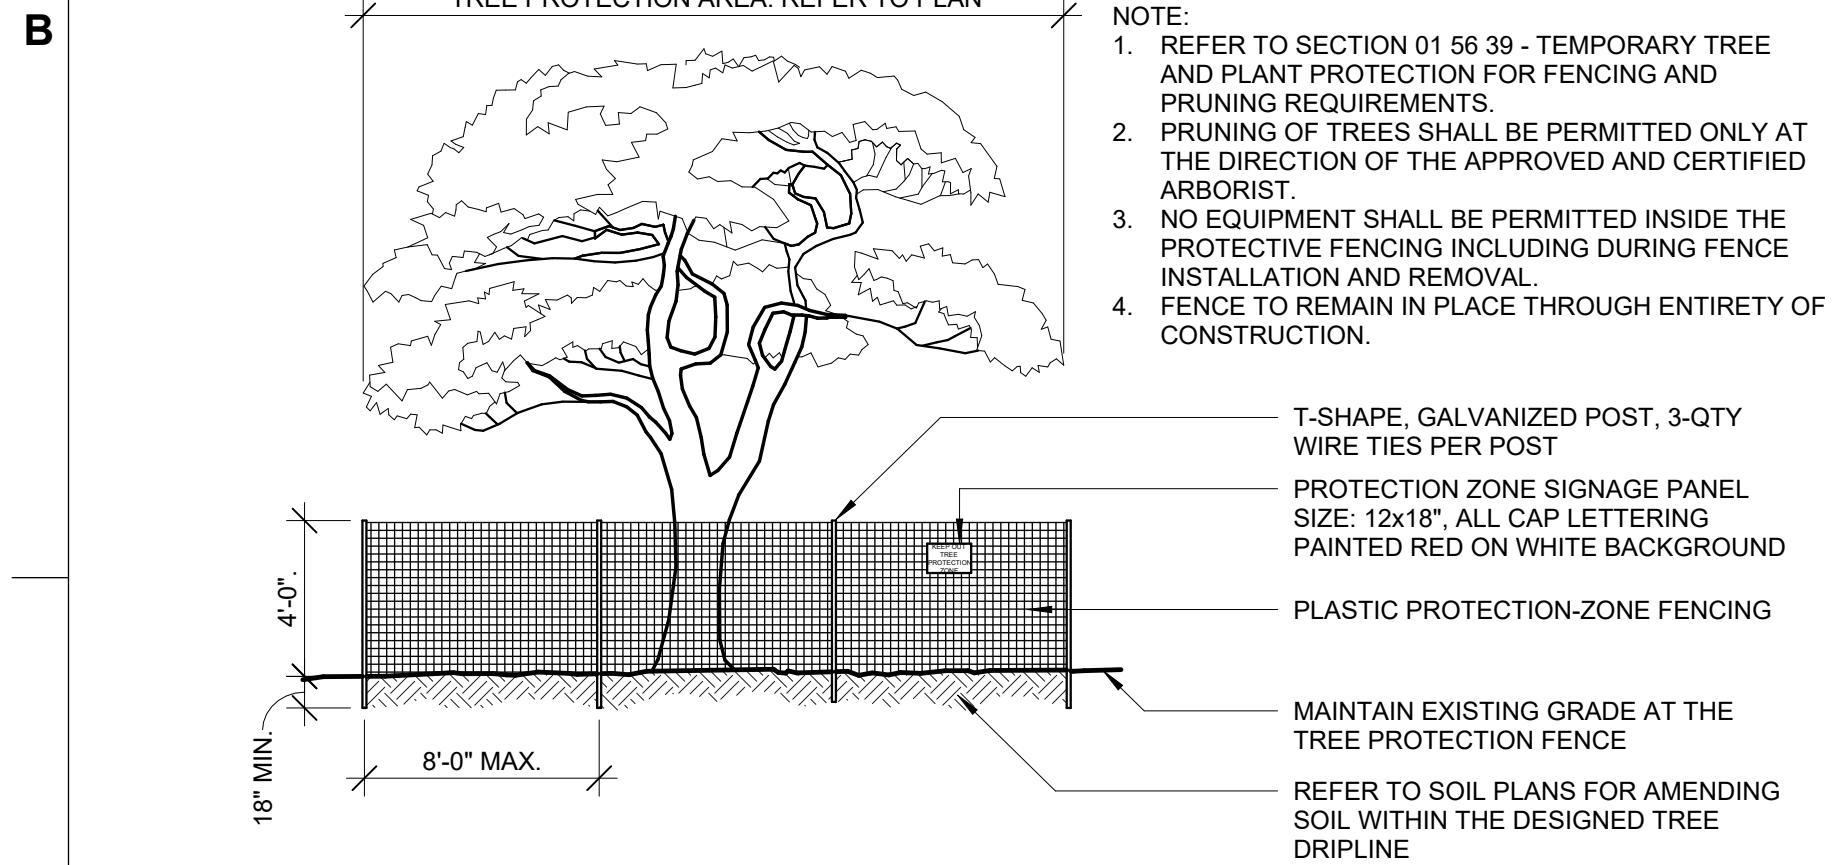

2 TREE PROTECTION ZONE - 4 FT. HT.
SCALE: N.T.S.

TREE MITIGATION LEGEND

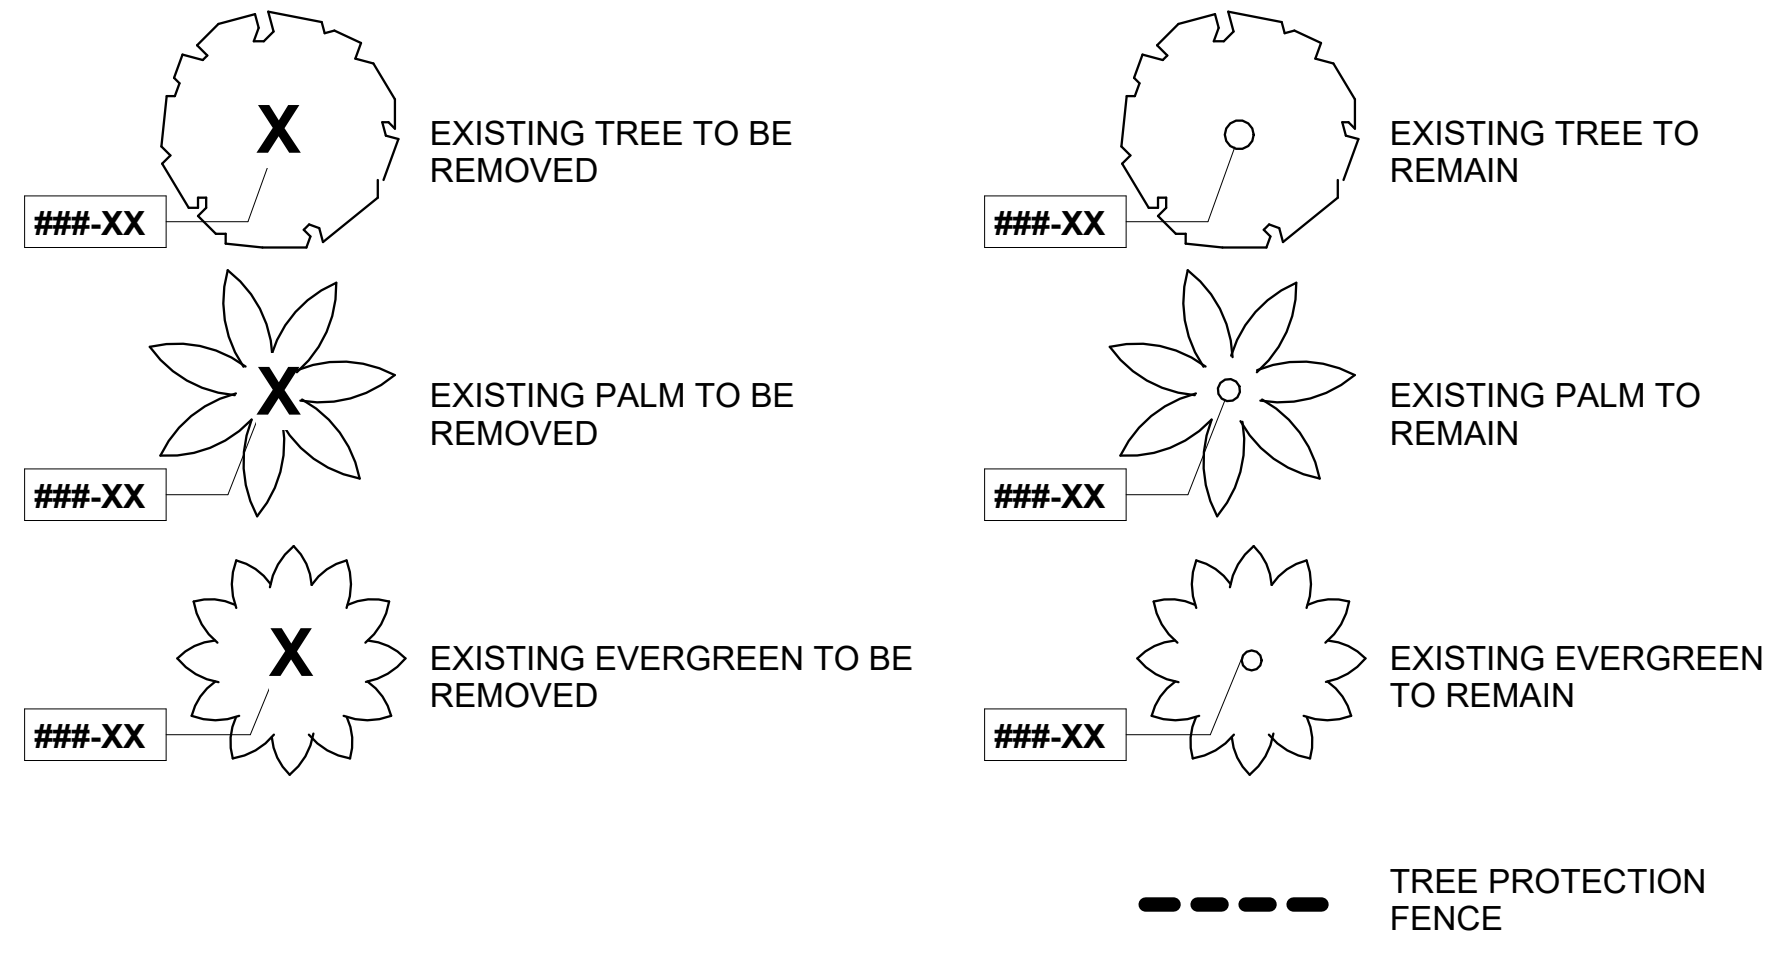

TREE MITIGATION AND PRESERVATION NOTES

1. ALL TREE REMOVAL TO BE DONE IN ACCORDANCE WITH THE VILLAGE OF PINECREST CODES AND GUIDELINES. CONTRACTOR TO OBTAIN PROPER PERMITS FROM THE VILLAGE PRIOR TO REMOVAL OF VEGETATION.
2. REFER SPECIFICATIONS FOR TREE PRESERVATION AND PROTECTION FOR ADDITIONAL INFORMATION.
3. ALL SITE CLEARING TO BE DONE IN ACCORDANCE WITH THE INDIANA BAT PROTECTION GUIDELINES. CONTACT THE OHIO DIVISION OF WILDLIFE AND U.S. FISH AND WILDLIFE SERVICE (OH-FIELD OFFICE) FOR GUIDANCE ON BAT SURVEYS AND TREE CLEARING PRIOR TO WORKING ON SITE.
4. CONTRACTOR TO PROVIDE SCHEDULE FOR TREE CLEARING AND REMOVAL TO THE VILLAGE OF PINECREST.

TREE MITIGATION CHART LEGEND

908]LIVE OAK	<i>Quercus virginiana</i>	5	30	10	65%	PRESERVED
910]MAHOGANY	<i>Swietenia mahagoni</i>	3	22	7	70%	REMOVED
911 TROPICAL ALMOND	<i>Terminalia catappa</i>	11.14	40	20	60%	REMOVED

- INDICATES PRESERVED TREE
- INDICATES REMOVED TREE REQUIRING REPLACEMENT
- INDICATES REMOVED TREE NOT REQUIRING REPLACEMENT

PROJECT LEAD & CIVIL ENGINEERING:

KEITH

301 EAST ATLANTIC BLVD.
POMFANO BEACH, FL 33060
PH: (954) 788-3400

Florida Engineering Business License: CA7928
Florida Surveyor and Mapper Business License: LB6860
Florida Landscape Architecture Business License: LC26000457

LANDSCAPE ARCHITECT:

MKSK

801 INTERNATIONAL PARKWAY
LAKE MARY, FL 32746
407.871.9607
MKSKSTUDIOS.COM

ARCHITECT:

WA

WANNEMACHER JENSEN ARCHITECTS
815 NORTHWEST 57 AVE. SUITE 219
MIAMI, FLORIDA 33126
727-822-5566
WJARC.COM AA0002277

MECHANICAL, PLUMBING, & ELECTRICAL ENGINEERING:

SGM
ENGINEERING

5301 WATERFORD DISTRICT DR.
SUITE 750
954-421-1944
SGMENGINEERING.COM CA-00006208

REVISIONS

NO.	DESCRIPTION	DATE
30%	CONSTRUCTION DOCUMENTS	09/11/2024
50%	CONSTRUCTION DOCUMENTS	08/09/2024
60%	CONSTRUCTION DOCUMENTS	10/11/2024

**PRELIMINARY PLAN
NOT FOR CONSTRUCTION**

THESE PLANS ARE NOT FULLY PERMITTED AND ARE SUBJECT TO REVISIONS MADE DURING THE PERMITTING PROCESS.

RESPONSIBILITY FOR THE USE OF THESE PLANS PRIOR TO OBTAINING PERMITS FROM ALL AGENCIES HAVING JURISDICTION OVER THE PROJECT WILL FALL SOLELY UPON THE USER.

ISSUE DATE:

DESIGNED BY:

DRAWN BY:

CHECKED BY:

ENGINEER NAME
FLORIDA REG. NO. LICENSE N
(FOR THE FIRM)

CLIENT

VILLAGE OF PINECREST
PINECREST PARKS & RECREATION

PROJECT

GARY MATZNER PARK

SHEET TITLE

TREE DISPOSITION PLAN

SHEET NUMBER

LD-101

KEITH PROJECT NUMBER

13861.00

Drawing name: S:\P\06043\02\3238-Pinecrest, FL Gary Matzner Park Design\BIM_CAD_GIS\BIM\CAD Layout\VS-GMP-TTLBK_1.dwg

STATUS: