NOTE:
ELEVATIONS SHOWN HEREON ARE IN FEET AND BASED ON THE NATIONAL GEODETIC VERTICAL DATUM OF 1929 (NGVD 29). BASED ON THE SURVEY PREPARED BY KEITH AND ASSOCIATES.

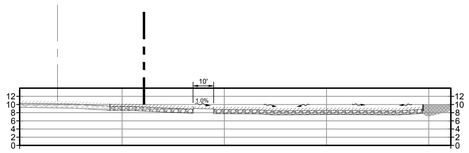

PARKING LOT PROFILE
HORIZONTAL SCALE: 1"=30'
VERTICAL SCALE: 1"=15'

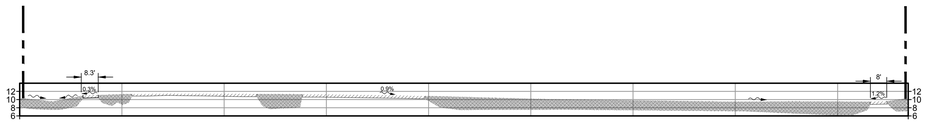

ALGN-2 PROFILE
HORIZONTAL SCALE: 1"=30'
VERTICAL SCALE: 1"=15'

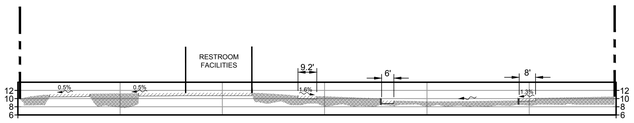

ALGN-3 PROFILE
HORIZONTAL SCALE: 1"=30'
VERTICAL SCALE: 1"=15'

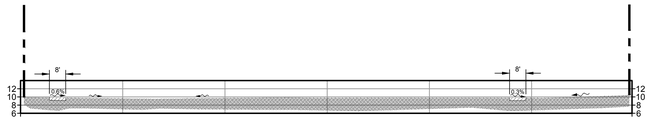

ALGN-4 PROFILE
HORIZONTAL SCALE: 1"=30'
VERTICAL SCALE: 1"=15'

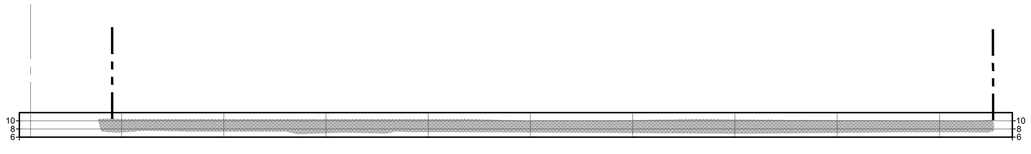

ALGN-5 PROFILE
HORIZONTAL SCALE: 1"=30'
VERTICAL SCALE: 1"=15'

PROJECT LEAD & CIVIL ENGINEERING:

KEITH
301 EAST ATLANTIC BLVD.
POMPANO BEACH, FL 33060
PH: (954) 788-3400
Florida Engineering Business License: CA7928
Florida Surveyor and Mapper Business License: LB6860
Florida Landscape Architecture Business License: LC26000457

LANDSCAPE ARCHITECT:

MKSK
801 INTERNATIONAL PARKWAY
LAKE MARY, FL 32746
407.871.9607
MKSKSTUDIOS.COM

ARCHITECT:

WANNEMACHER JENSEN ARCHITECTS
815 NORTHWEST 57 AVE. SUITE 219
MIAMI, FLORIDA 33126
727-822-5566
WJARC.COM AA0002277

MECHANICAL, PLUMBING, & ELECTRICAL ENGINEERING:

SGM ENGINEERING
5301 WATERFORD DISTRICT DR.
SUITE 750
954-421-1944
SGMENGINEERING.COM CA-00006208

REVISIONS

NO.	DESCRIPTION	DATE

ISSUE DATE:	**11/04/2024**
DESIGNED BY:	**DS**
DRAWN BY:	**HA**
CHECKED BY:	**TD**

This item has been digitally signed and sealed by Thomas F. Donahue, P.E. on the date below using a Digital Signature.

Printed copies of this document are not considered signed and sealed and the signature must be verified on any electronic copies.

THOMAS F. DONAHUE LICENSE No. 60529 11/04/2024 STATE OF FLORIDA PROFESSIONAL ENGINEER

THOMAS F. DONAHUE, P.E.
FLORIDA REG. NO. 60529
(FOR THE FIRM)

CLIENT

VILLAGE OF PINECREST
PINECREST PARKS & RECREATION

PROJECT

GARY MATZNER PARK

SHEET TITLE

PAVING AND GRADING SECTIONS

SHEET NUMBER **CP-301**

KEITH PROJECT NUMBER **13861.00**

STATUS: 60% CONSTRUCTION DOCUMENTS

Drawing name: K:\13861.00 - Gary Matzner Park Design - Village of Pinecrest\Engineering\Cad\13861.00-CP-1XX.dwg

Plotted by: cdelarroy On 11/4/2024 1:49 PM