
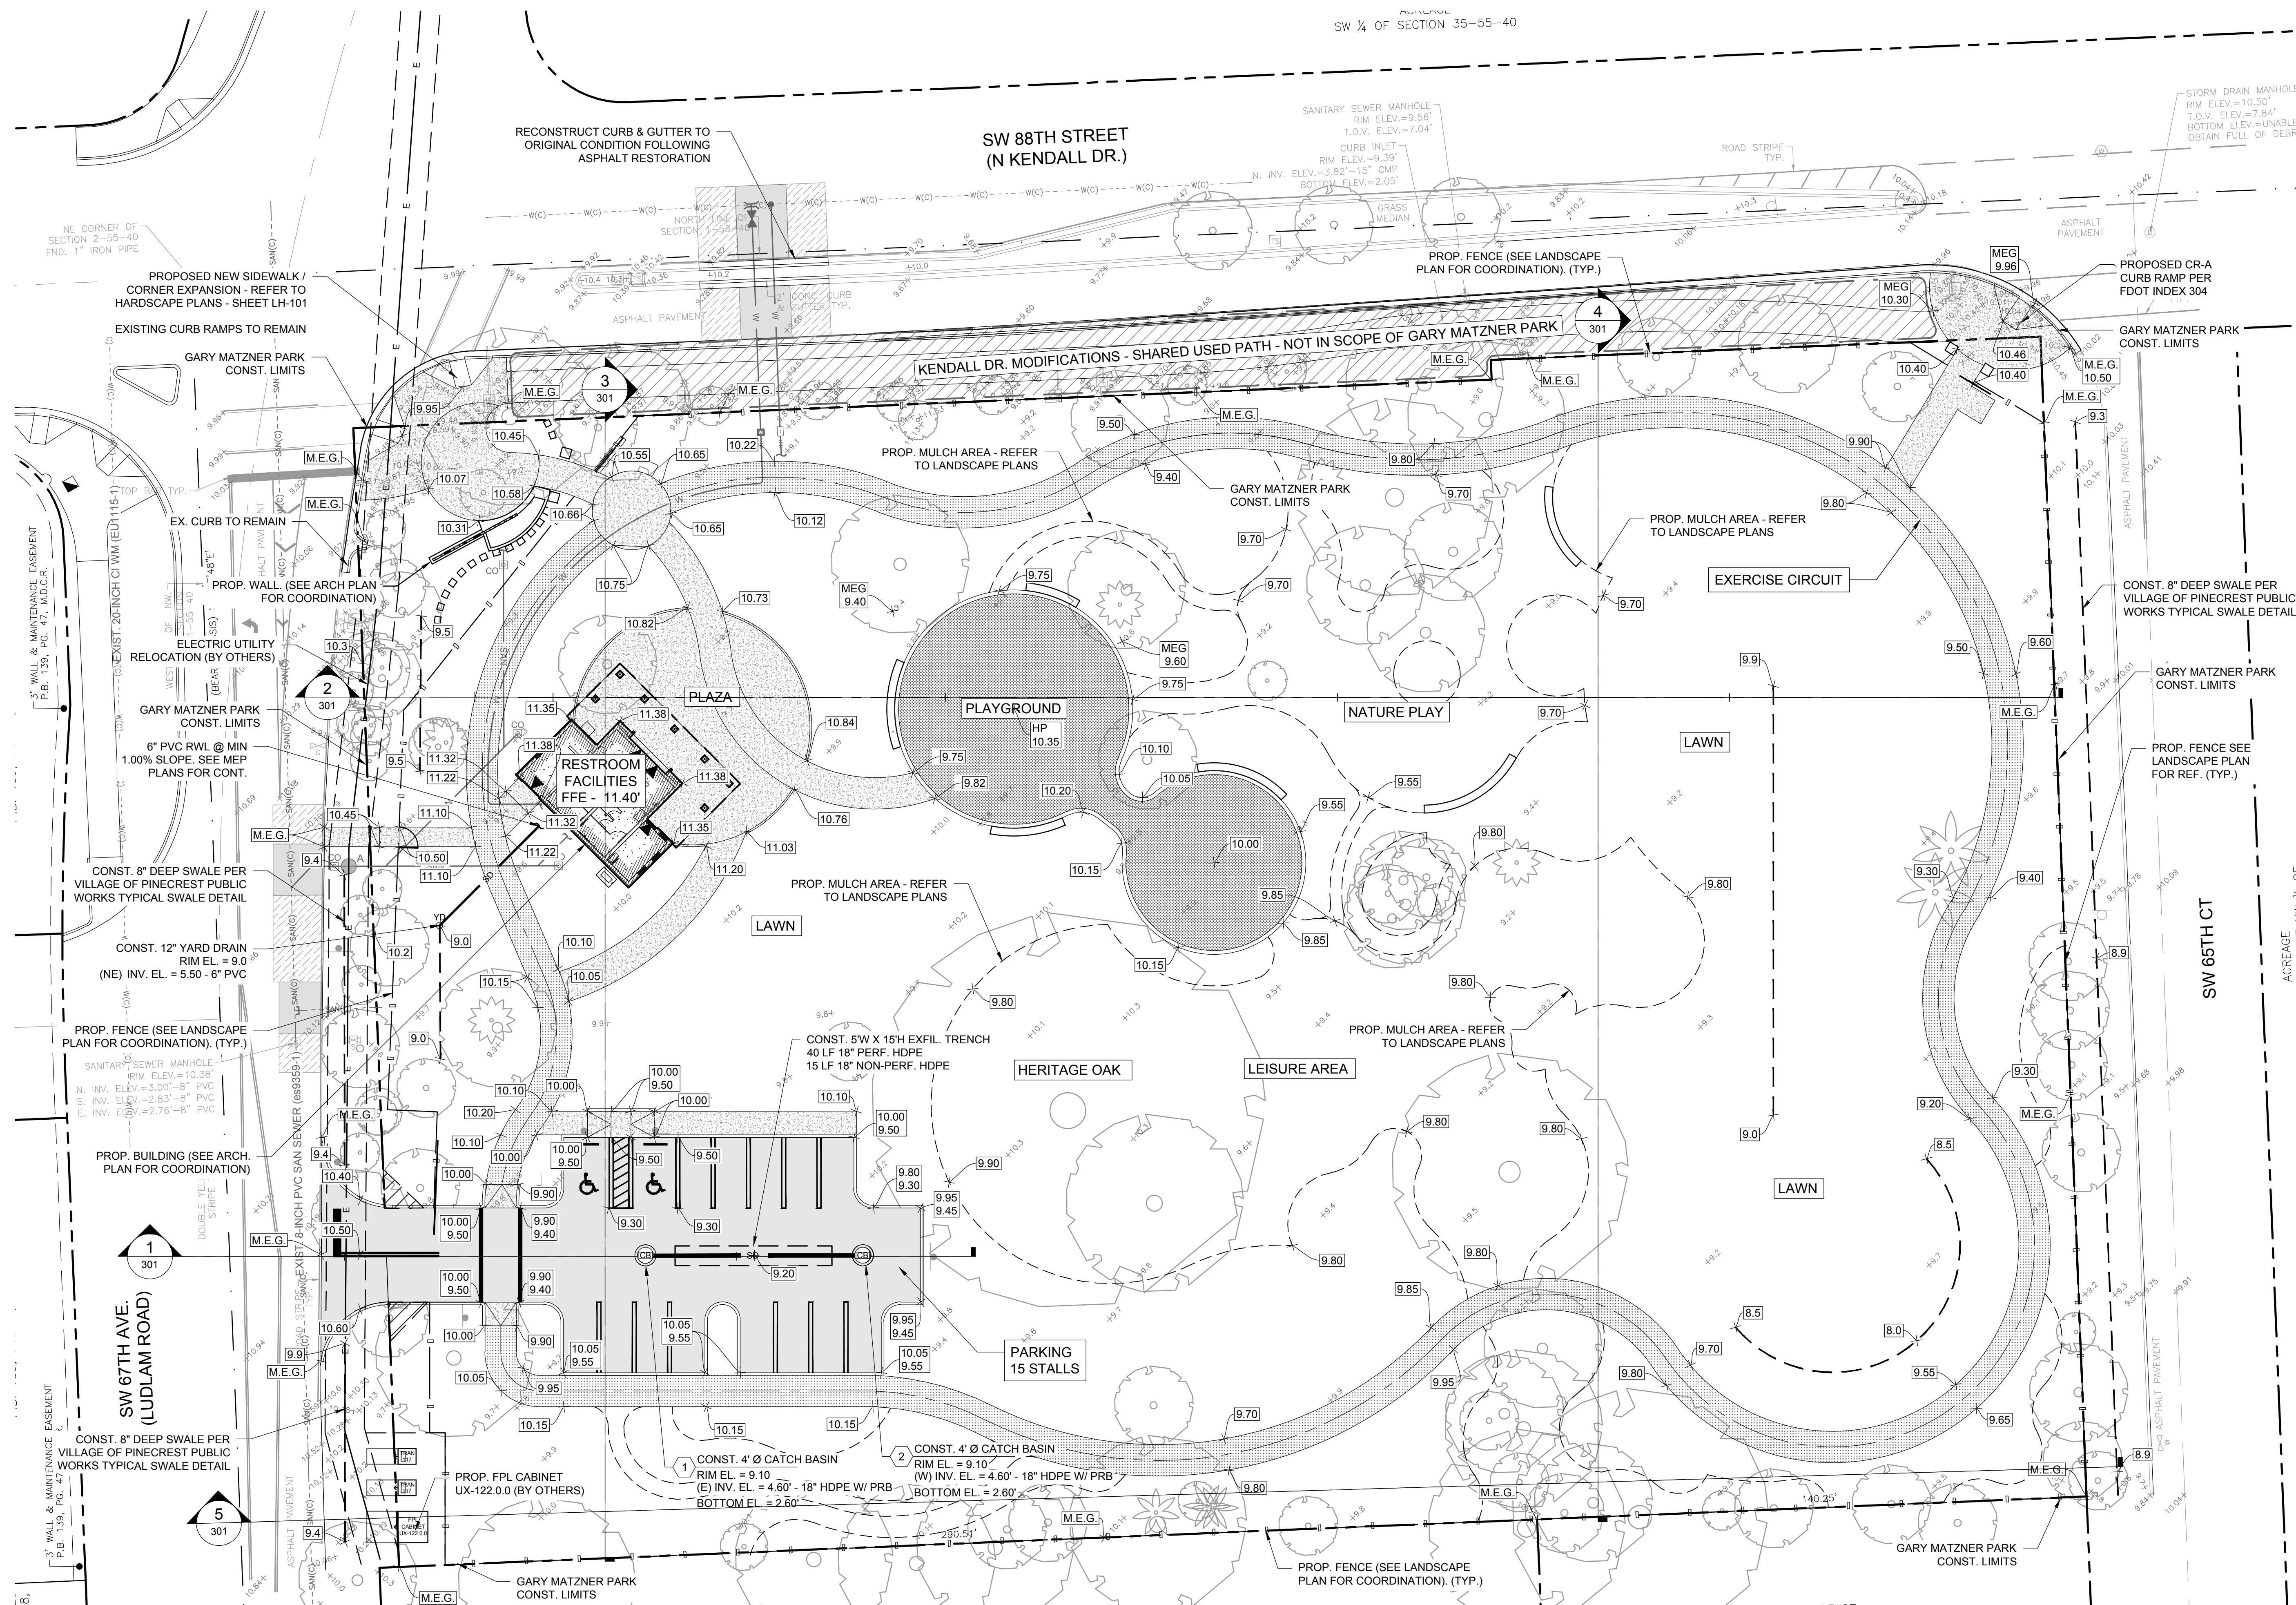


NOTE:
FUTURE IMPROVEMENTS AT SE CORNER OF N. KENDALL DRIVE AND LUDLAM ROAD INTERSECTION AND AT SW CORNER OF N. KENDALL DRIVE AND SW 65TH CT INTERSECTION (BY OTHERS) ARE PART OF KENDALL CORRIDOR MODIFICATIONS/ IMPROVEMENTS PROJECT

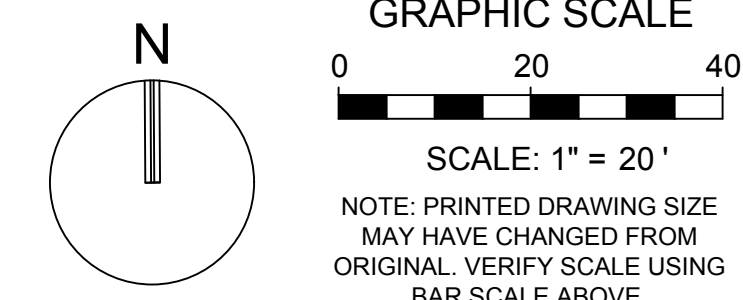

STATUS: CONSTRUCTION DOCUMENTS