



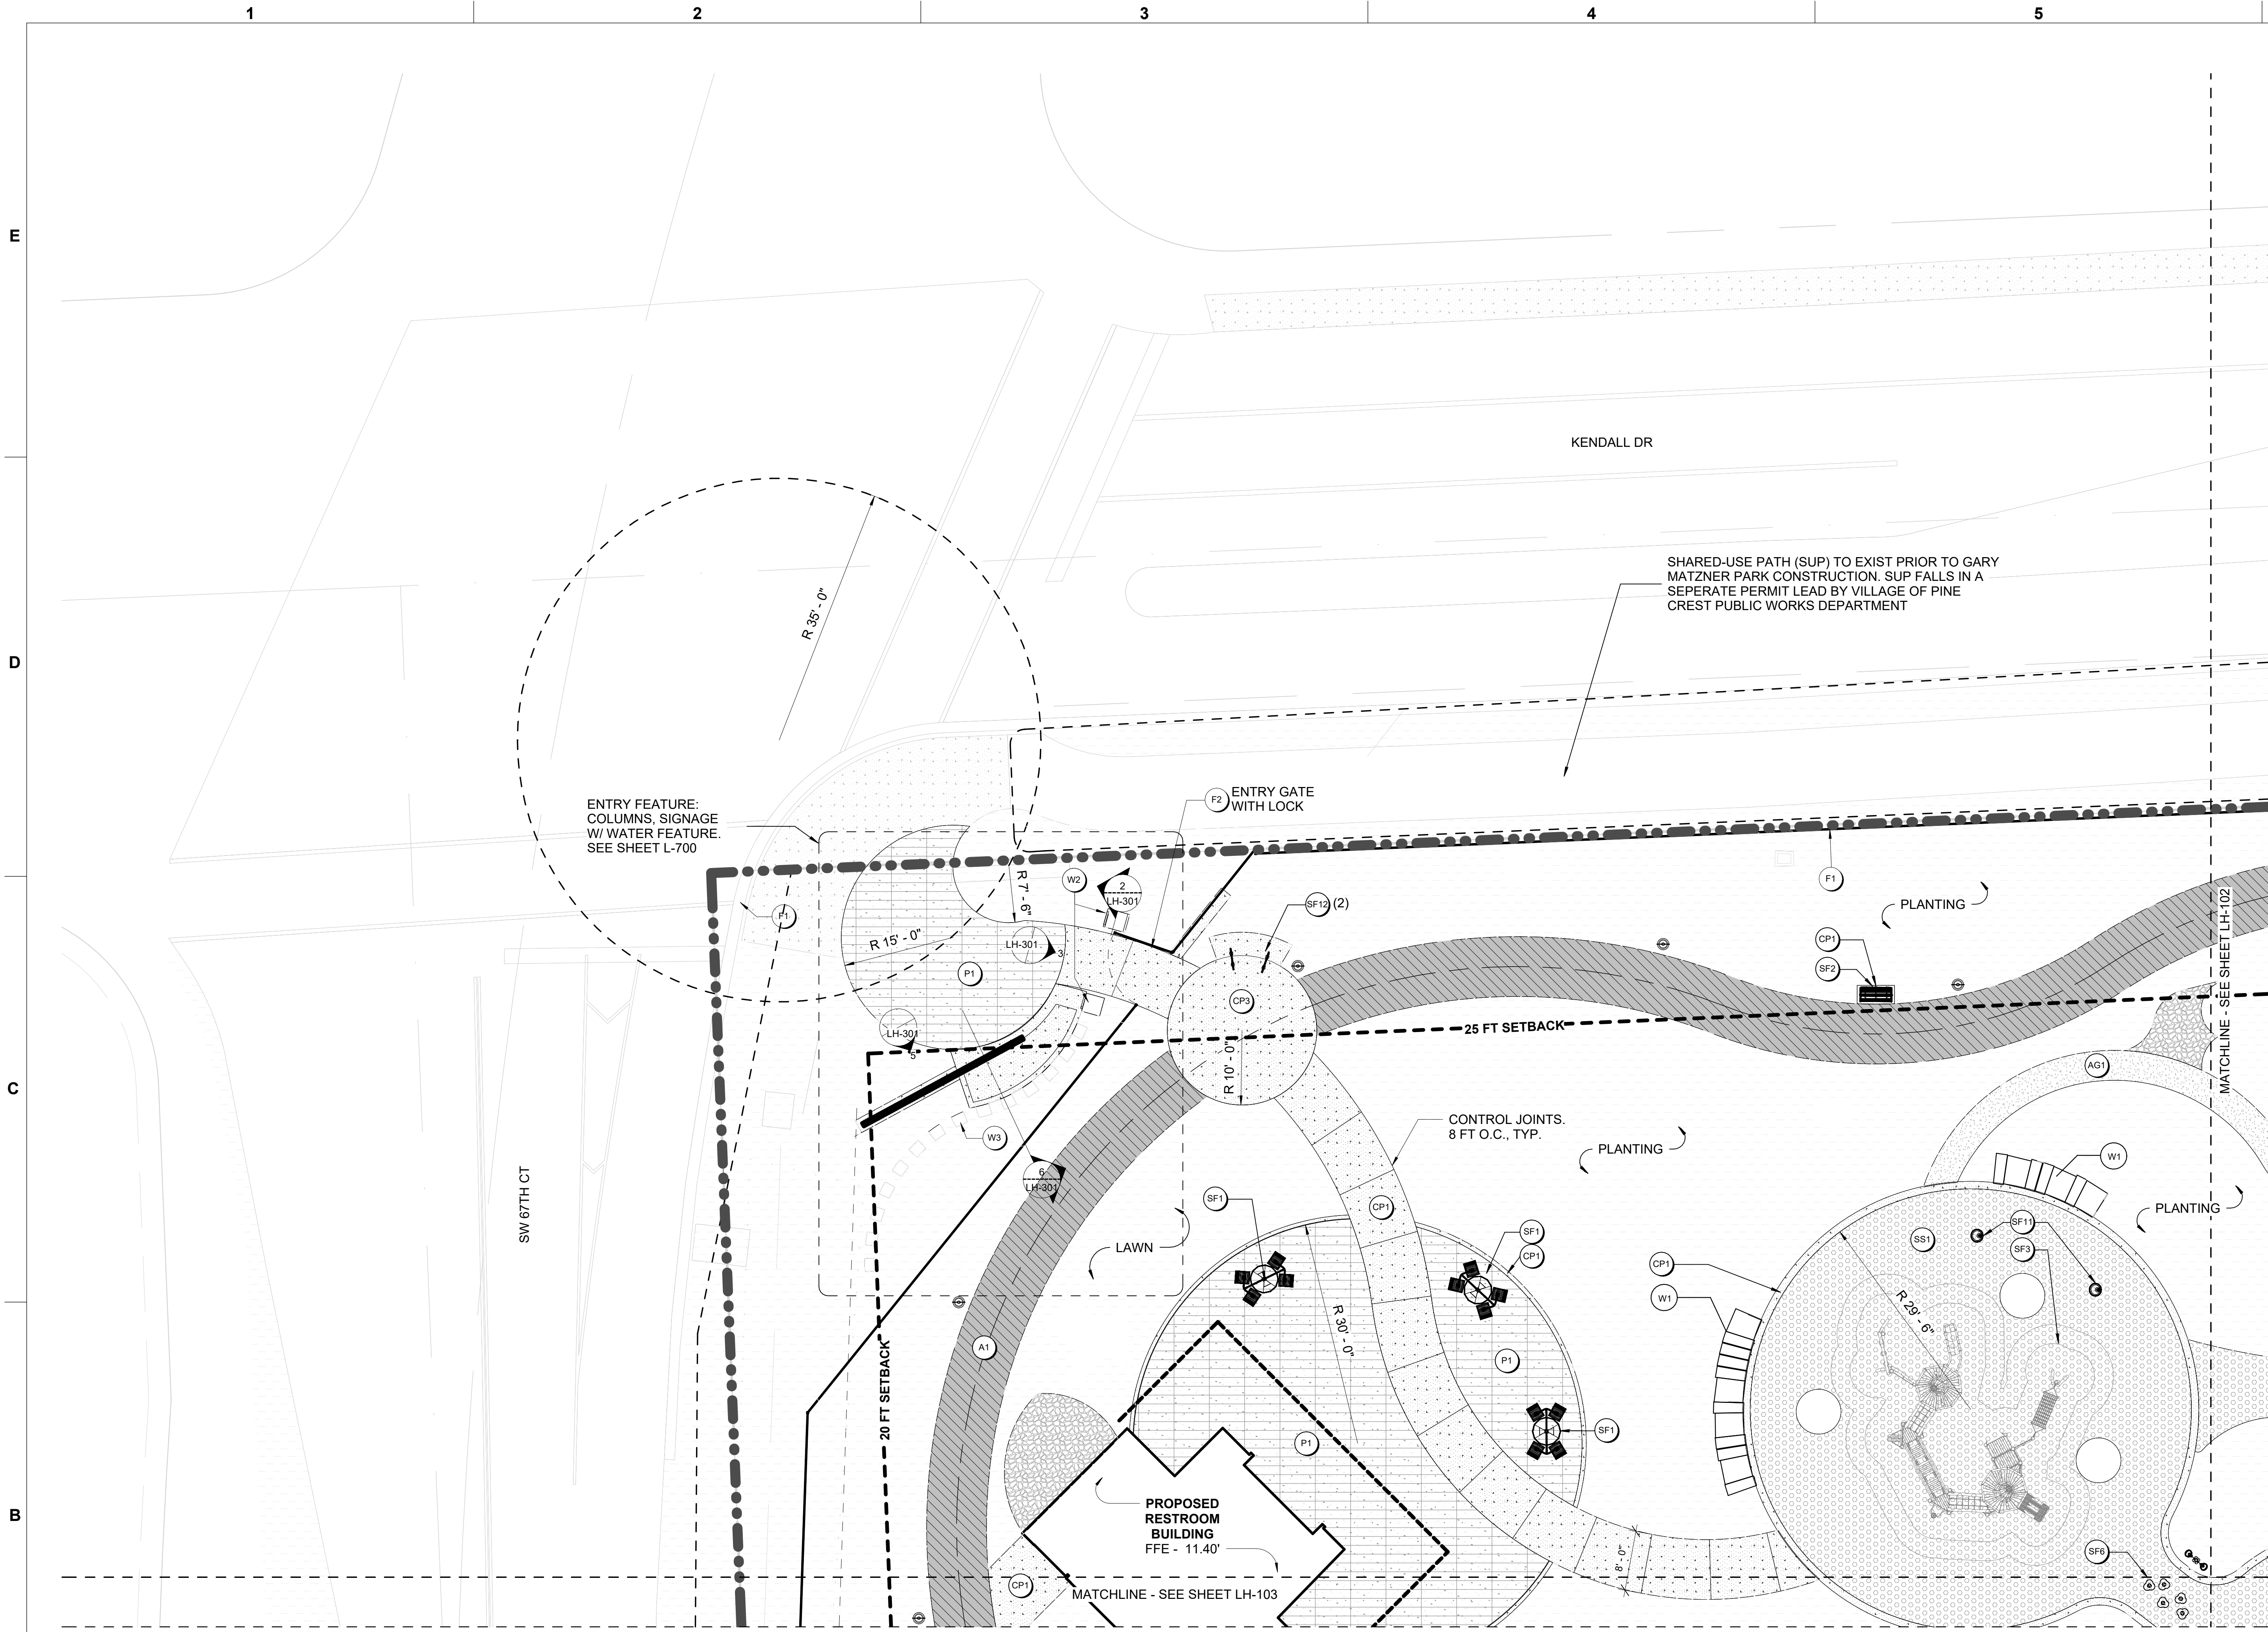

1 MATERIALS PLAN - AREA 1
SCALE: 1" = 10'-0"

HARDSCAPE GRAPHIC LEGEND

	ASPHALT PEDESTRIAN		HEAVY DUTY CONCRETE		VILLAGE OF PINECREST STANDARD 6 FT ALUMINUM FENCE		NATURE PLAY ELEMENT 2		OOLITE SEATWALL 5 / LH-302
	ASPHALT VEHICULAR (SEE CIVIL DWGS)		CONCRETE PAVERS		VILLAGE OF PINECREST STANDARD BENCH		SWINGSET		ENTRY COLUMN 2 / LH-301
	STABILIZED COQUINA AGGREGATE		SYNTHETIC PLAY SURFACE - TURF FINISH		PRIMARY PLAY STRUCTURE		ADIRONDACK CHAIR		WATER FEATURE COLUMN 4 / LH-301
	CONCRETE PATHWAYS		LANDSCAPE AREA		LARGE NATURE PLAY STRUCTURE		CORNHOLE BOARD		
	ROCK SALT FINISH CONCRETE		MULCH		SECONDARY NATURE PLAY STRUCTURE		SPINNER BOWL		
					NATURE PLAY ELEMENT 1		BIKE RACK		

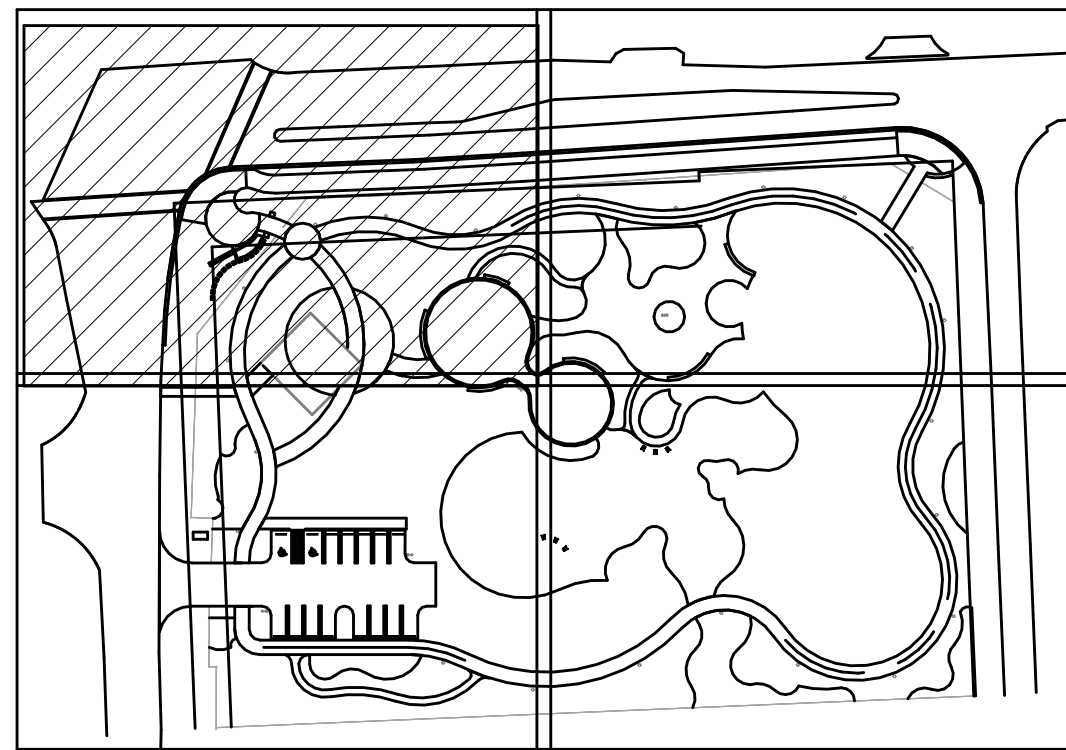

KEY PLAN

PROJECT LEAD & CIVIL ENGINEERING:



301 EAST ATLANTIC BLVD.
POMPANNO BEACH, FL 33060
PH: (954) 788-3400
Florida Engineering Business License: CA7928
Florida Surveyor and Mapper Business License: LB6860
Florida Landscape Architecture Business License: LC26000457

LANDSCAPE ARCHITECT:



801 INTERNATIONAL PARKWAY
LAKE MARY, FL 32746
407.871.9607
MKSSTUDIOS.COM

ARCHITECT:



WANNEMACHER, JENSEN ARCHITECTS
815 NORTHWEST 57 AVE. SUITE 219
MIAMI, FLORIDA 33126
727-922-5568
WJARC.COM AA0002277

MECHANICAL, PLUMBING, & ELECTRICAL ENGINEERING:



5301 WATERFORD DISTRICT DR.
SUITE 750
954-421-1944
SGMENGINEERING.COM CA-00006208

REVISIONS		
NO.	DESCRIPTION	DATE
1	ISSUED FOR BUILDING PERMIT	11/21/24

ISSUE DATE: 11/21/2024

DESIGNED BY: MATTHEW MANDA, PLA

DRAWN BY: HALEY WOLFE, PLA

CHECKED BY: JONATHAN PETRUSHKA, PLA



CLIENT

VILLAGE OF PINECREST
PINECREST PARKS & RECREATION

PROJECT

GARY MATZNER PARK

SHEET TITLE

MATERIALS PLAN

SHEET NUMBER

LH-101

KEITH PROJECT NUMBER

13861.00

Drawing name: S:\Projects\3023\3023-38-Pinecrest, FL Gary Matzner Park Design\BIM, CAD, GIS\BIM\CAD\Linna\VS-GMP-TTL.BK_101.dwg

STATUS: