



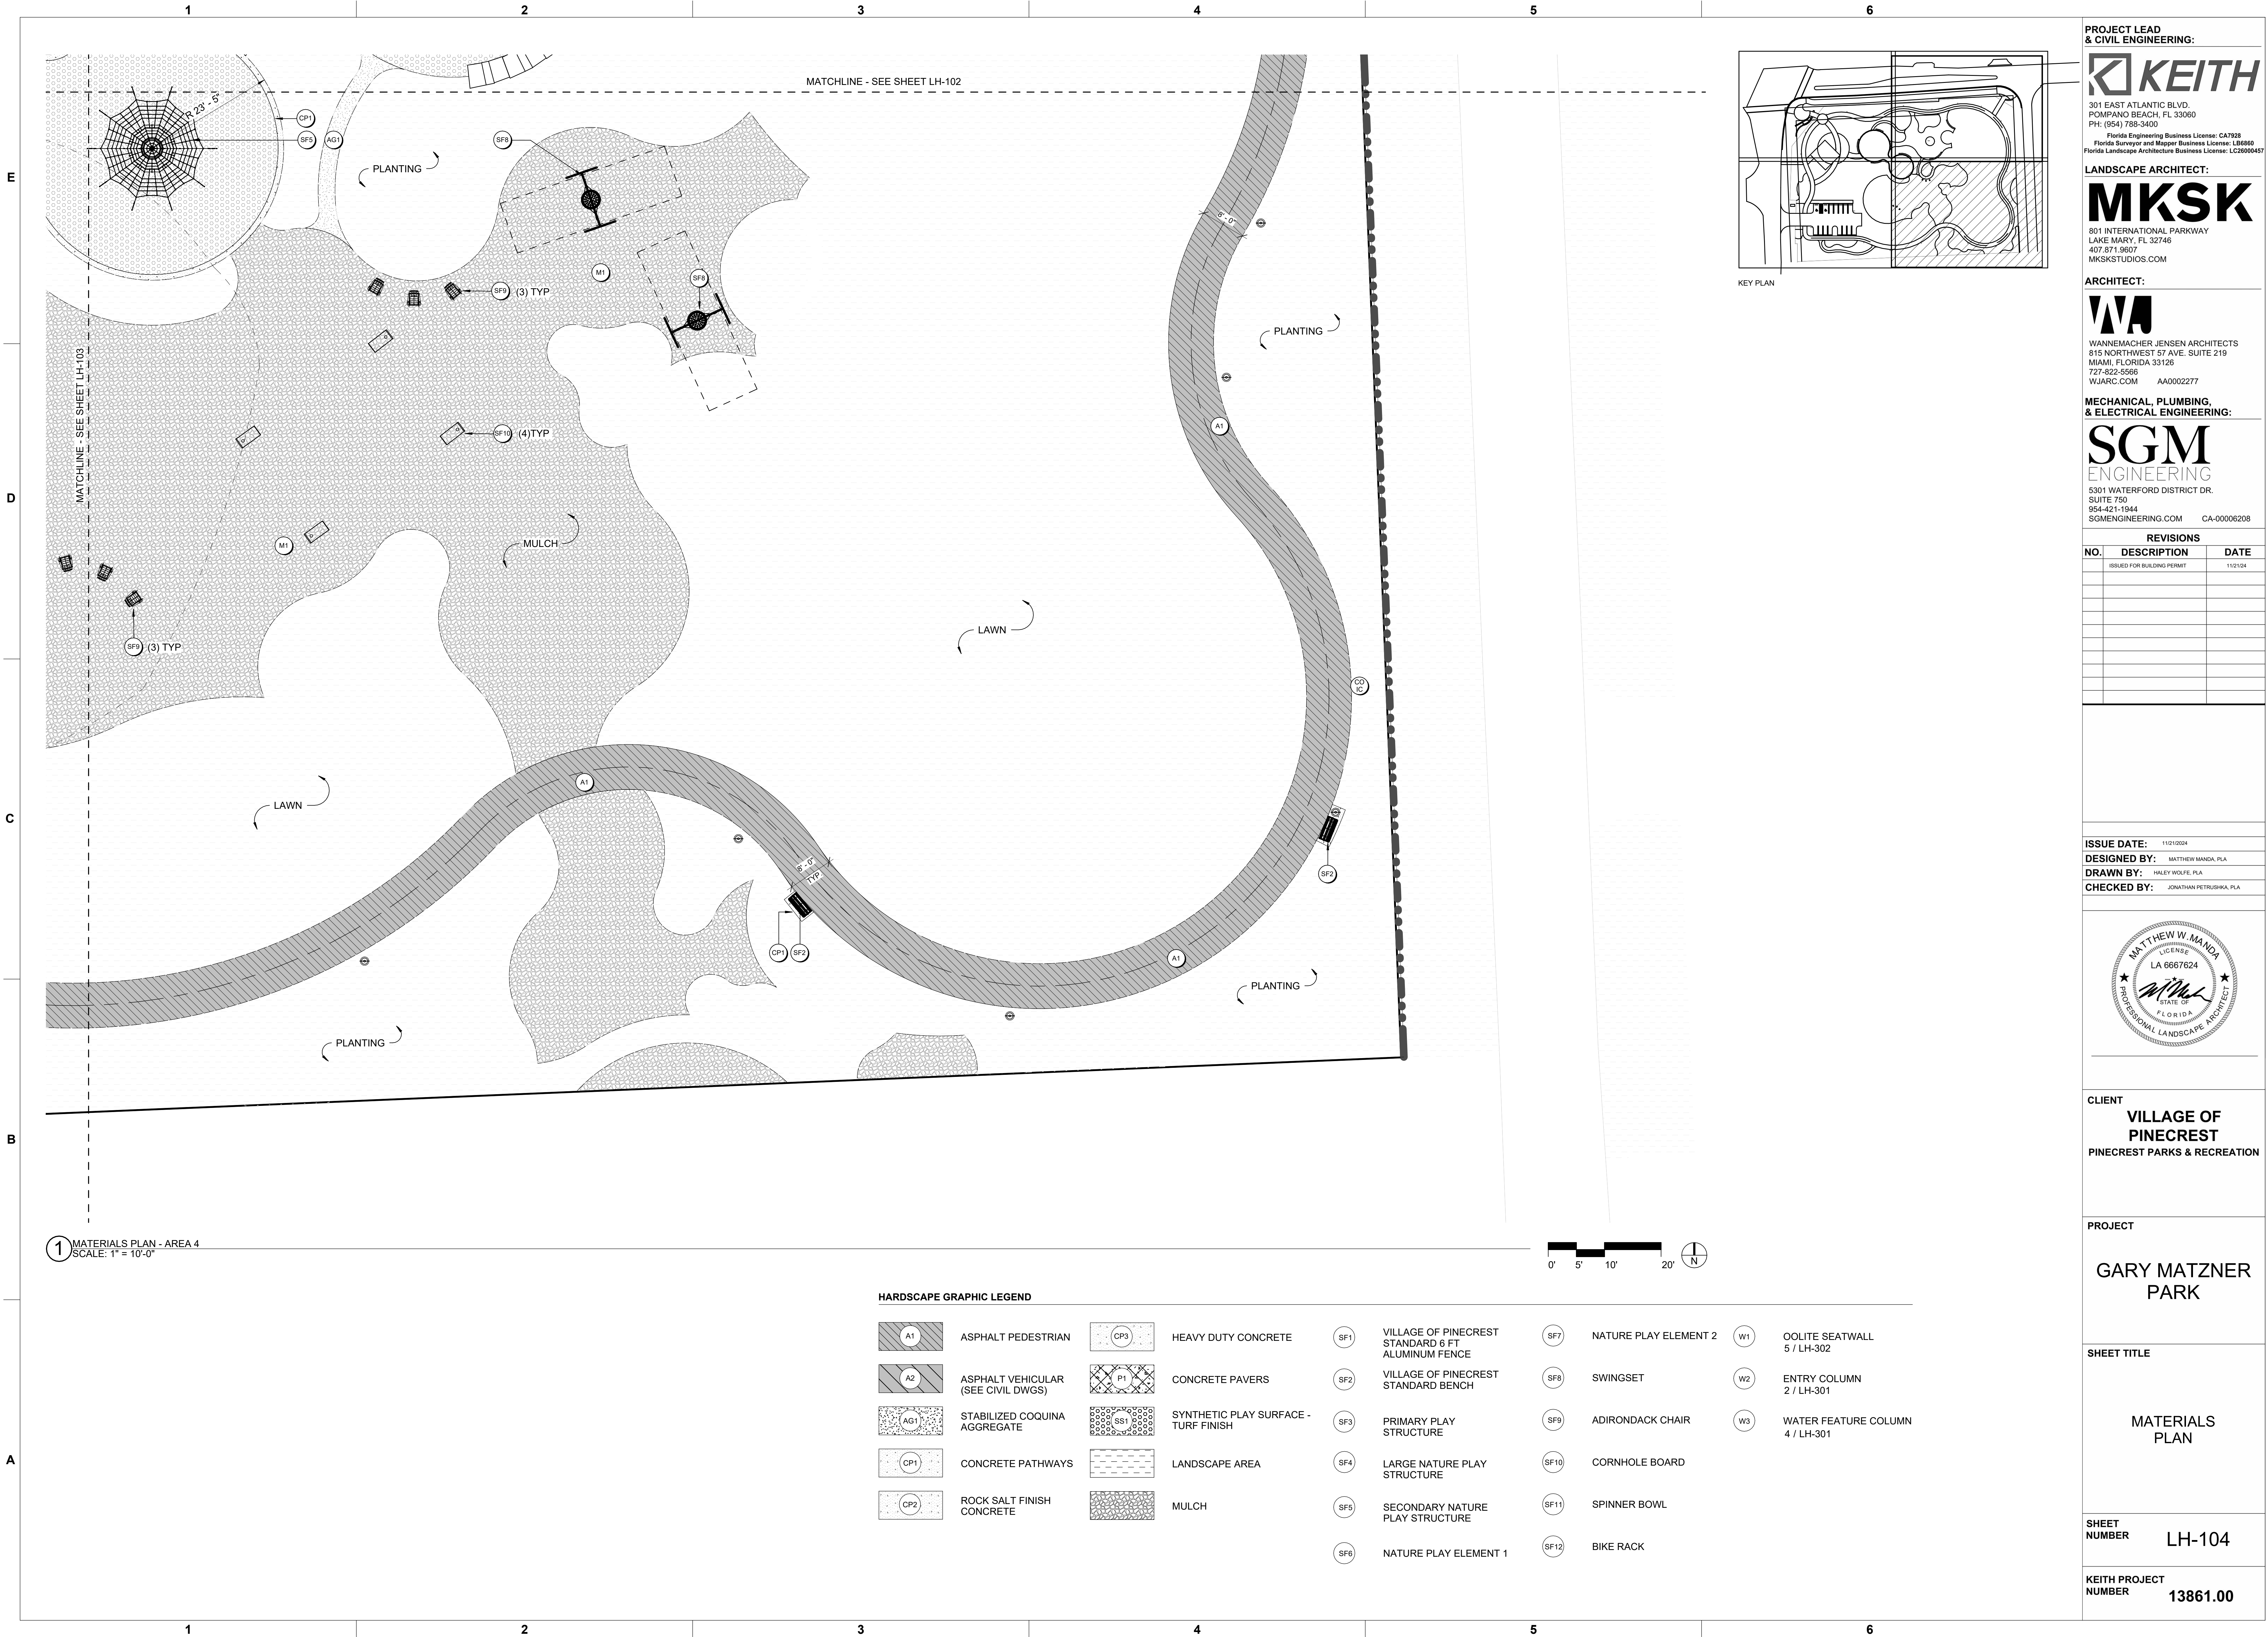

1 MATERIALS PLAN - AREA 4  
SCALE: 1" = 10'-0"

HARDSCAPE GRAPHIC LEGEND

|  |                                    |  |                                      |  |                                                   |  |                       |  |                                 |
|--|------------------------------------|--|--------------------------------------|--|---------------------------------------------------|--|-----------------------|--|---------------------------------|
|  | ASPHALT PEDESTRIAN                 |  | HEAVY DUTY CONCRETE                  |  | VILLAGE OF PINECREST STANDARD 6 FT ALUMINUM FENCE |  | NATURE PLAY ELEMENT 2 |  | OOLITE SEATWALL 5 / LH-302      |
|  | ASPHALT VEHICULAR (SEE CIVIL DWGS) |  | CONCRETE PAVERS                      |  | VILLAGE OF PINECREST STANDARD BENCH               |  | SWINGSET              |  | ENTRY COLUMN 2 / LH-301         |
|  | STABILIZED COQUINA AGGREGATE       |  | SYNTHETIC PLAY SURFACE - TURF FINISH |  | PRIMARY PLAY STRUCTURE                            |  | ADIRONDACK CHAIR      |  | WATER FEATURE COLUMN 4 / LH-301 |
|  | CONCRETE PATHWAYS                  |  | LANDSCAPE AREA                       |  | LARGE NATURE PLAY STRUCTURE                       |  | CORNHOLE BOARD        |  |                                 |
|  | ROCK SALT FINISH CONCRETE          |  | MULCH                                |  | SECONDARY NATURE PLAY STRUCTURE                   |  | SPINNER BOWL          |  |                                 |
|  |                                    |  |                                      |  | NATURE PLAY ELEMENT 1                             |  | BIKE RACK             |  |                                 |

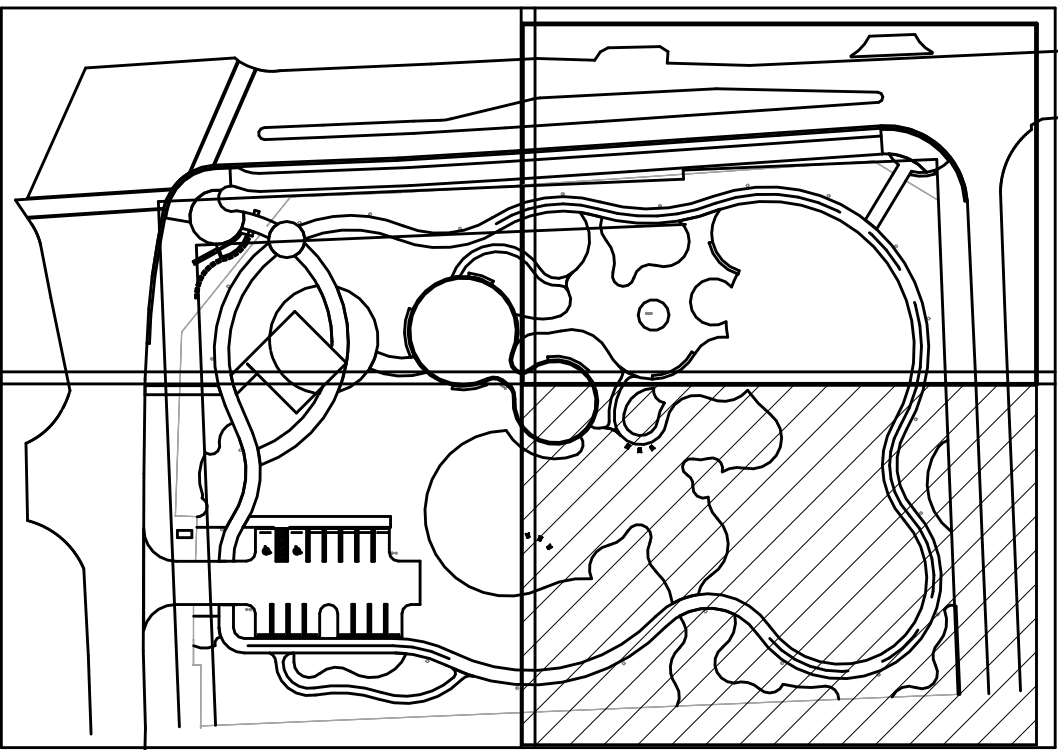

KEY PLAN

PROJECT LEAD & CIVIL ENGINEERING:

**KEITH**  
301 EAST ATLANTIC BLVD.  
POMPANO BEACH, FL 33060  
PH: (954) 788-3400  
Florida Engineering Business License: CA7928  
Florida Surveyor and Mapper Business License: LB6860  
Florida Landscape Architecture Business License: LC28090457

LANDSCAPE ARCHITECT:

**MKSK**  
801 INTERNATIONAL PARKWAY  
LAKE MARY, FL 32746  
407.871.9607  
MKSKSTUDIOS.COM

ARCHITECT:

**WA**  
WANNEMACHER, JENSEN ARCHITECTS  
815 NORTHWEST 57 AVE. SUITE 219  
MIAMI, FLORIDA 33126  
727-922-5566  
WJARC.COM AA0002277

MECHANICAL, PLUMBING, & ELECTRICAL ENGINEERING:

**SGM**  
ENGINEERING  
5301 WATERFORD DISTRICT DR.  
SUITE 750  
954-421-1944  
SGMENGINEERING.COM CA-00006208

| REVISIONS |                            |          |
|-----------|----------------------------|----------|
| NO.       | DESCRIPTION                | DATE     |
|           | ISSUED FOR BUILDING PERMIT | 11/21/24 |
|           |                            |          |
|           |                            |          |
ISSUE DATE: 11/21/2024  
DESIGNED BY: MATTHEW MANDA, PLA  
DRAWN BY: HALEY WOLFE, PLA  
CHECKED BY: JONATHAN PETRUSHKA, PLA



CLIENT  
**VILLAGE OF PINECREST**  
PINECREST PARKS & RECREATION

PROJECT  
**GARY MATZNER PARK**

SHEET TITLE  
**MATERIALS PLAN**

SHEET NUMBER  
**LH-104**

KEITH PROJECT NUMBER  
**13861.00**

Drawing name: S:\Projects\2023\23738-Pinecrest, FL Gary Matzner Park Design\BIM, CAD, GIS\BIM\CAD\Linna\XS-Grip-TTL.BK\_1.mxd STATUS: