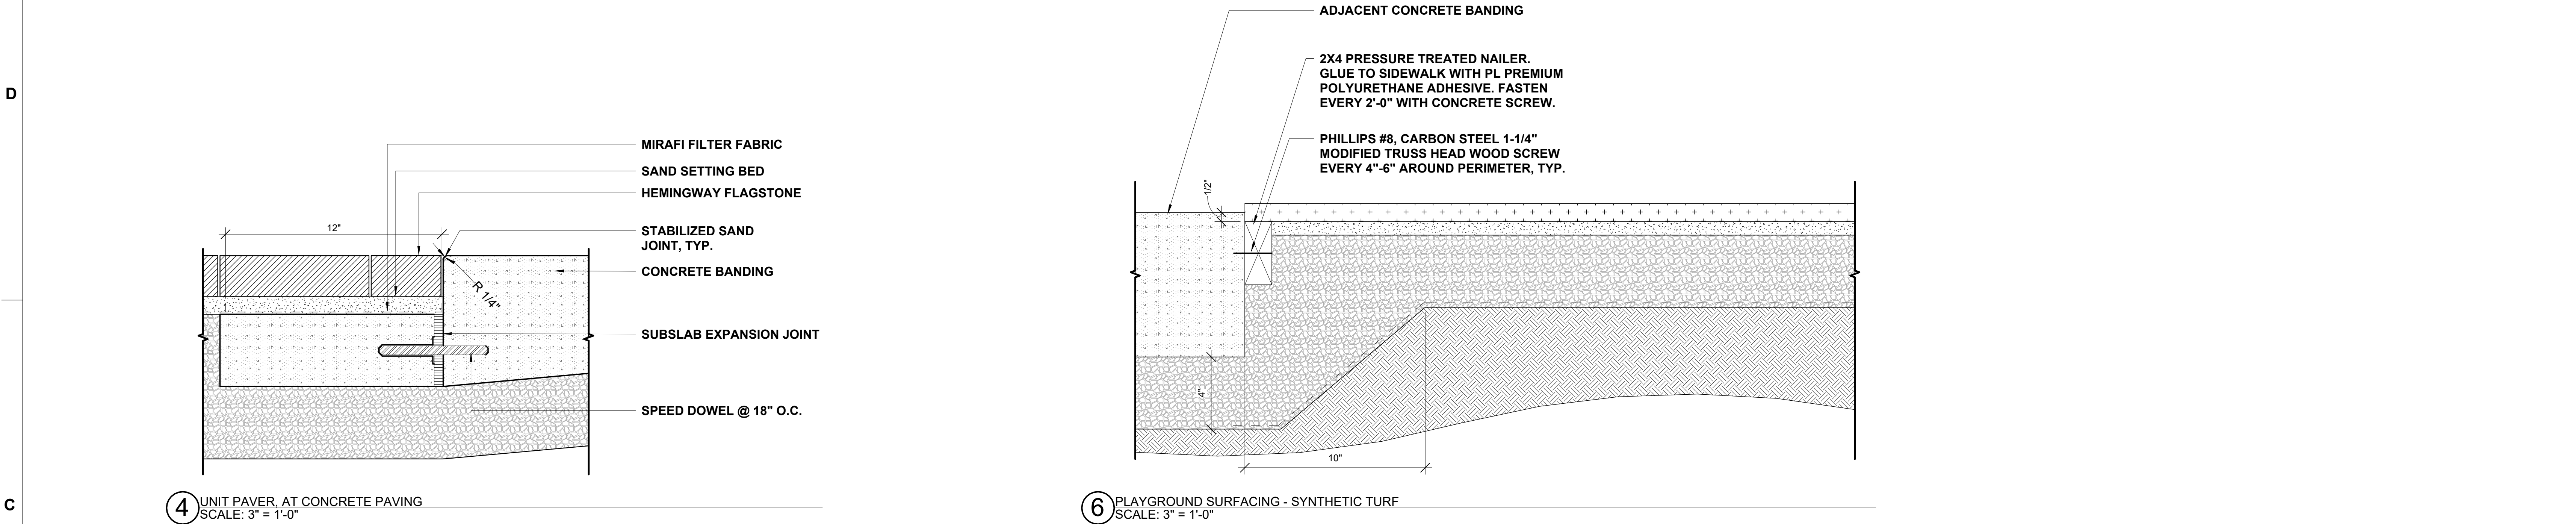
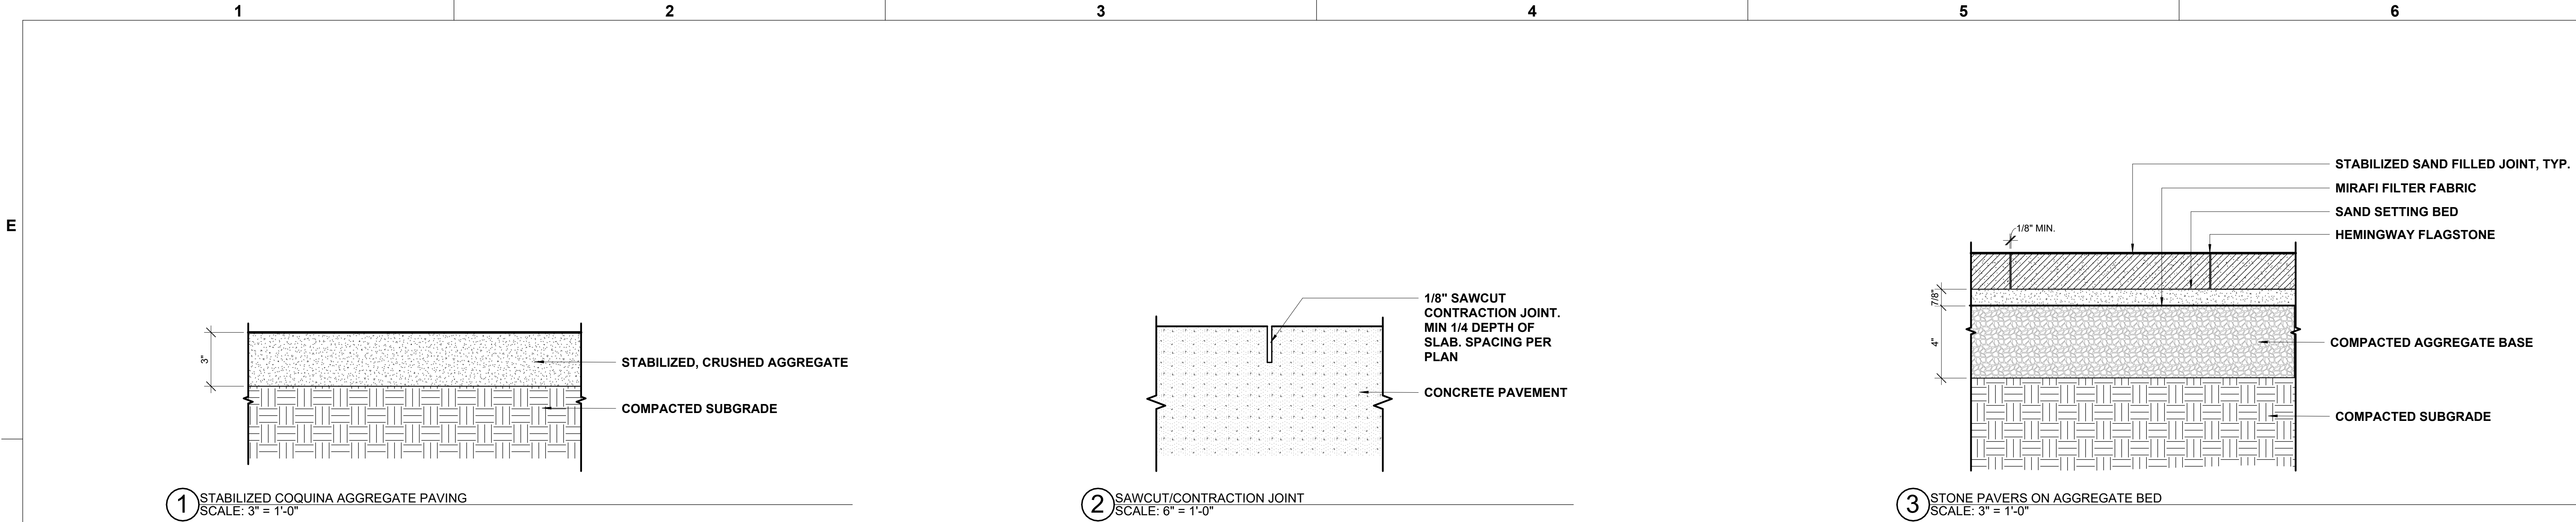


PROJECT LEAD
& CIVIL ENGINEERING:

KEITH

301 EAST ATLANTIC BLVD.
POMPAHO BEACH, FL 33060
PH: (954) 788-3400
Florida Engineering Business License: CA7928
Florida Surveyor and Mapper Business License: LB6860
Florida Landscape Architecture Business License: LC22000457

LANDSCAPE ARCHITECT:

MKSK

801 INTERNATIONAL PARKWAY
LAKE MARY, FL 32746
407.871.9607
MKSKSTUDIOS.COM

ARCHITECT:

WA

WANNEMACHER, JENSEN ARCHITECTS
815 NORTHWEST 57 AVE. SUITE 219
MIAMI, FLORIDA 33126
727-922-5568
WJARC.COM AA0002277

MECHANICAL, PLUMBING,
& ELECTRICAL ENGINEERING:

SGM
ENGINEERING

5301 WATERFORD DISTRICT DR.
SUITE 750
954-421-1944
SGMENGINEERING.COM CA-00006208

REVISIONS		
NO.	DESCRIPTION	DATE
	ISSUED FOR BUILDING PERMIT	11/21/2024

ISSUE DATE:

11/21/2024

DESIGNED BY:

MATTHEW MANDA, P.L.A.

DRAWN BY:

HALEY WOLFE, P.L.A.

CHECKED BY:

JONATHAN PETRUSHKA, P.L.A.

MATTHEW W. MANDA
LICENSE
LA 6667624
STATE OF
FLORIDA
PROFESSIONAL LANDSCAPE ARCHITECT

CLIENT

VILLAGE OF
PINECREST
PINECREST PARKS & RECREATION

PROJECT

GARY MATZNER
PARK

SHEET TITLE

SITE DETAILS

SHEET
NUMBER

LH-302

KEITH PROJECT
NUMBER

13861.00

Drawing name: S:\Projects\2023\23738-Pinecrest, FL Gary Matzner Park Design\BIM, CAD, GIS\BIM\CAD Layouts\XS-GMP-TTL.BK_Last.dwg

STATUS: