


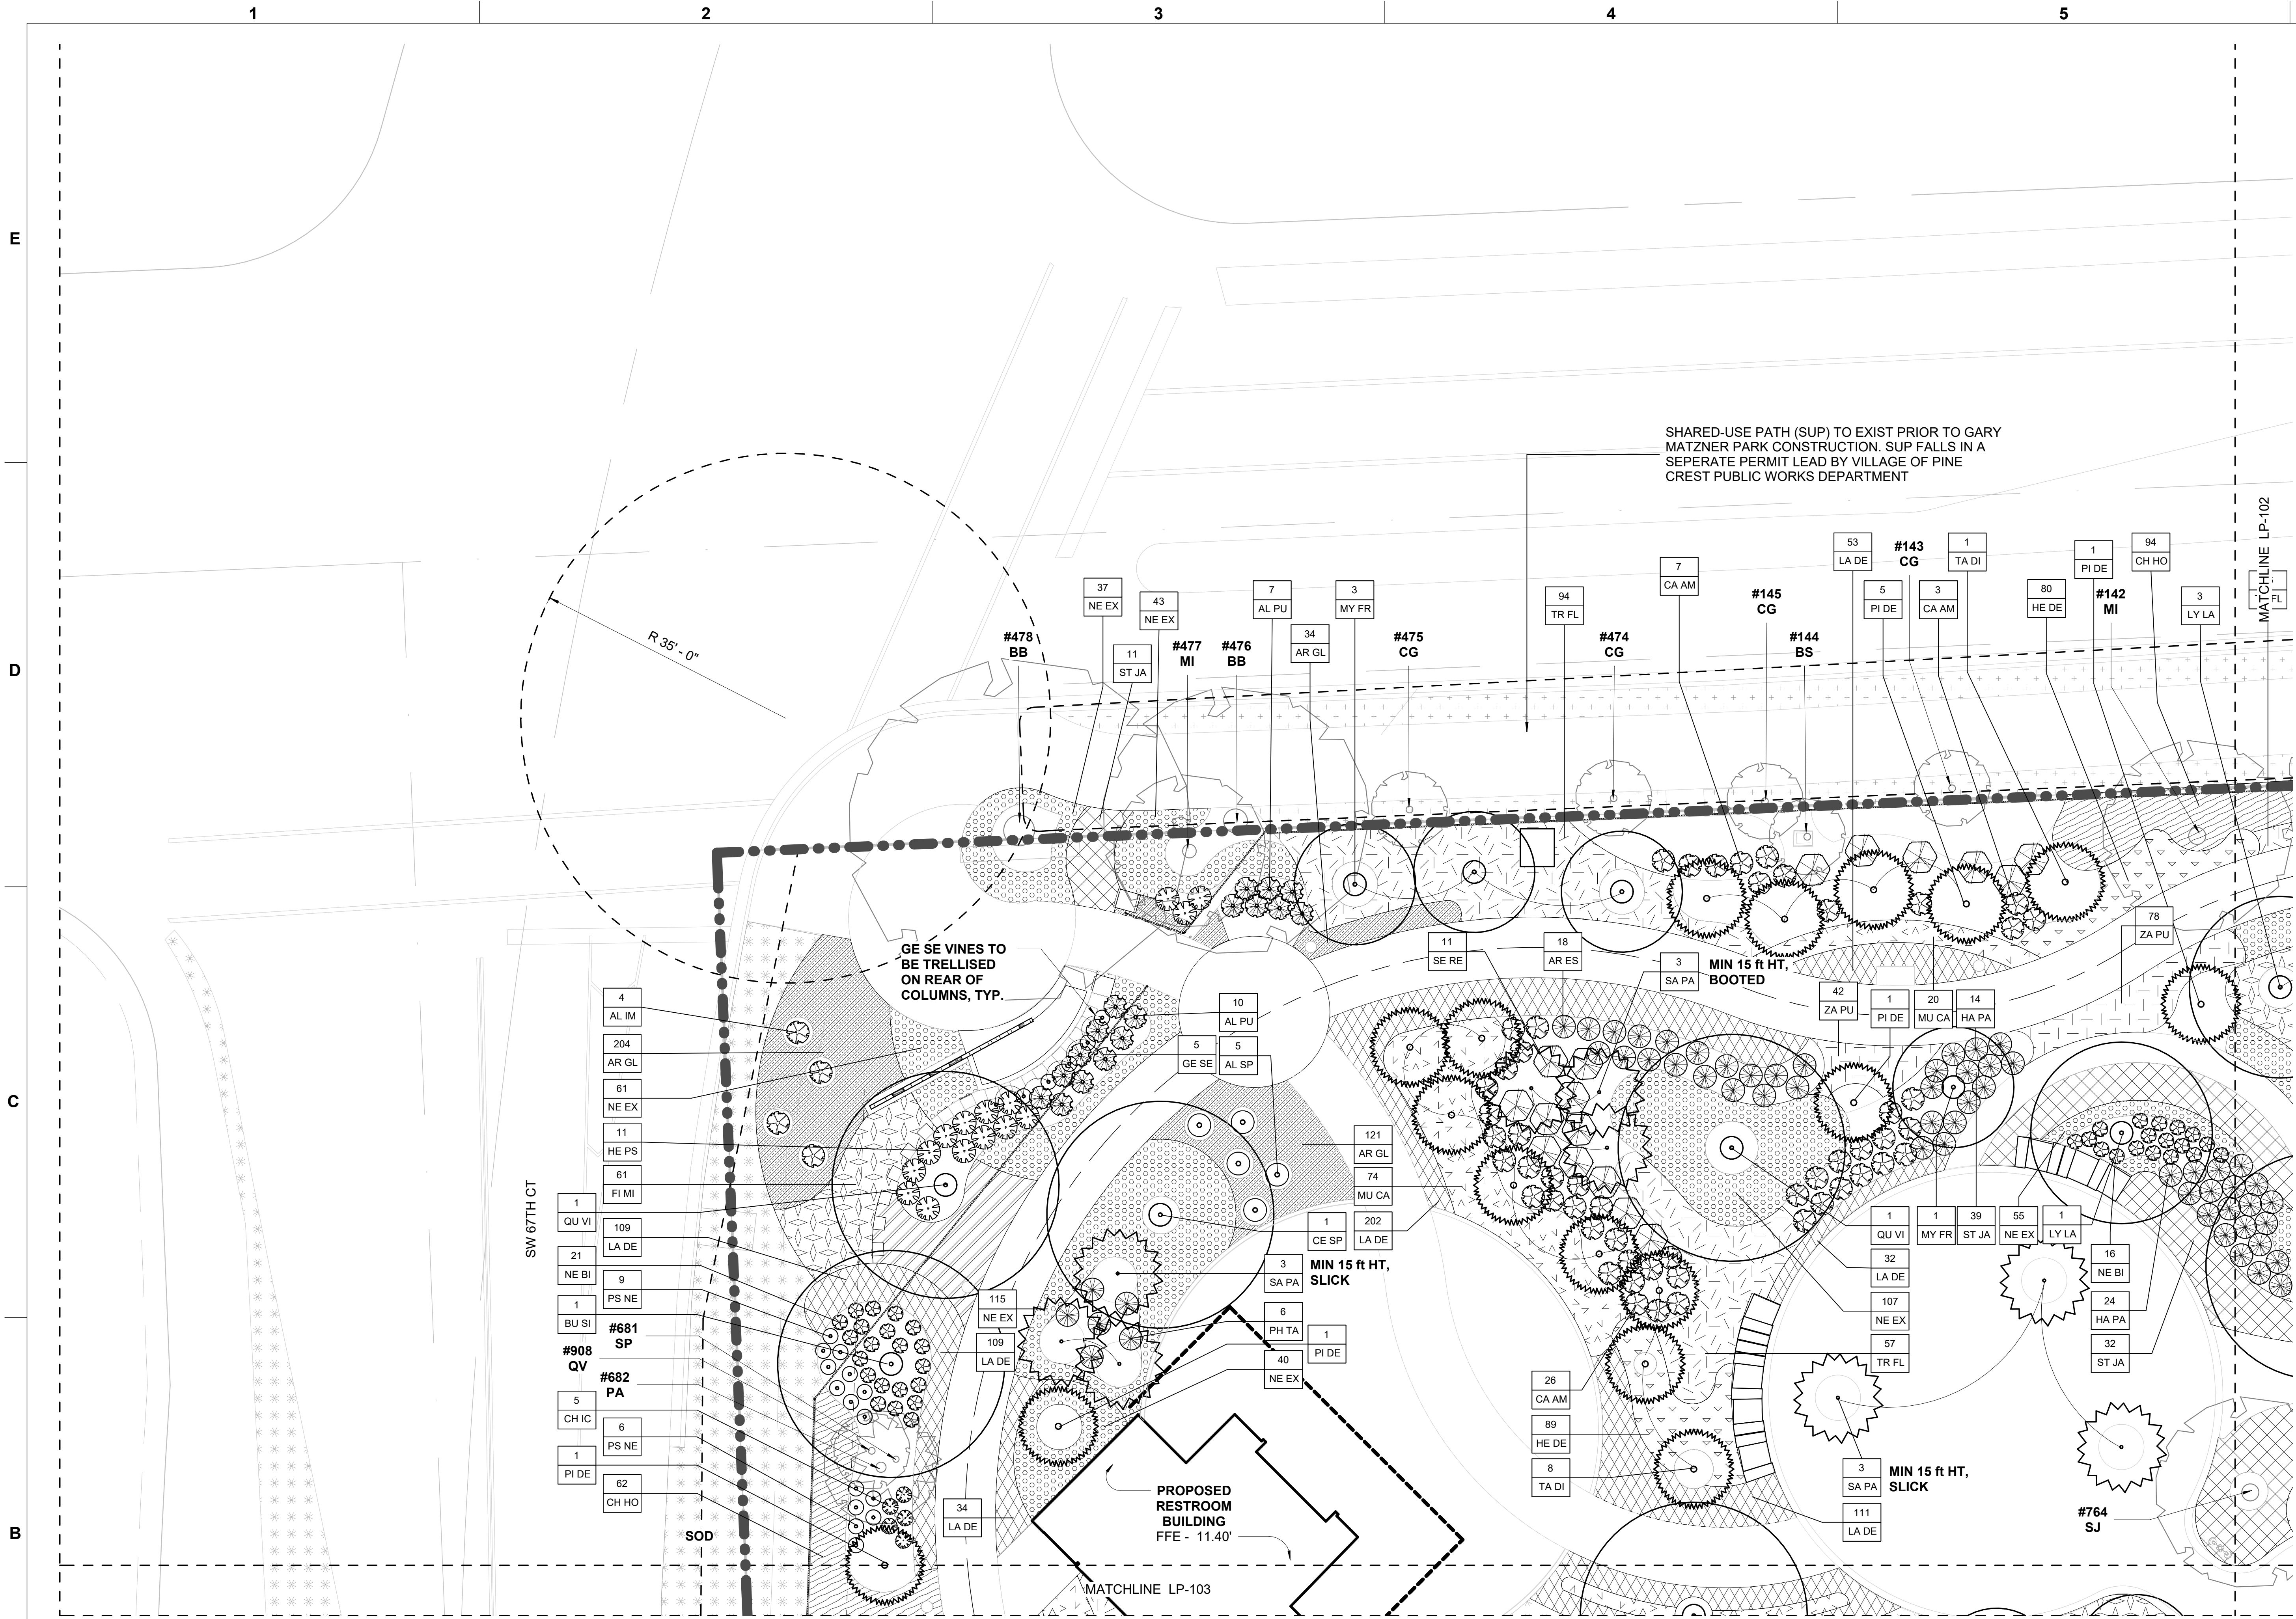


1 PLANTING PLAN - AREA 1
SCALE: 1" = 10'-0"

TREES					
CODE	BOTANICAL NAME	COMMON NAME	CONDITION	SIZE	COMMENTS
BU SI	Bursera simaruba	Gumbo Limbo	B&B 30"	12' HT X 5' SPRD	-
CE SP	Ceiba speciosa	Silk Floss Tree	B&B 30"	12' HT X 5' SPRD	-
CH OL	Chrysophyllum oliviforme	Satinleaf	B&B 30"	12' HT X 5' SPRD	-
CL RO	Clusia rosea	Pitch apple	B&B 30"	12' HT X 5' SPRD	-
CO NU	Cocos nucifera	Coconut Palm	B&B 30"	15' GW	SLICK
CO SE	Cordia sebestena	Geiger Tree	B&B 30"	12' HT X 5' SPRD	-
DE RE	Delonix regia	Royal Poinciana	B&B 30"	12' HT X 5' SPRD	-
LY LA	Lysiloma latisiliquum	Wild Tamarind	B&B 30"	12' HT X 5' SPRD	-
MY FR	Myrcianthes fragrans	Simpson's Stopper	B&B 30"	8-10' HT X 5' SPRD	-
PI DE	Pinus elliotii var. densa	South Florida Slash Pine	B&B 30"	10'-14' HT X 6' SPRD	VARY HEIGHT PER PLAN
QU VI	Quercus virginiana	Live Oak	B&B 30"	12' HT X 5' SPRD	-
SA PA	Sabal palmetto	Sabal palm	B&B 30"	10'-18' HT	VARY HEIGHT PER PLAN, SLICK
SW MA	Swietenia mahagoni	Mahogany	B&B 30"	12' HT X 5' SPRD	-
TA DI	Taxodium distichum	Bald Cypress	B&B 30"	10'-14' HT X 6' SPRD	VARY HEIGHT PER PLAN
VE AR	Veitchia arcina	Montgomery Palm	B&B 30"	15' GW	TRIPLE

SHRUBS			
CODE	BOTANICAL NAME	COMMON NAME	SIZE
AL IM	Alcantarea imperialis	Imperial Bromeliad	
AL SP	Alcantarea imperialis 'silver plum'	Giant Silver Plum Bromeliad	
AL PU	Alpinia purpurata	Red Ginger	30" HT x 30" SPRD
AR ES	Ardisia escallonioides	Marlberry	24" HT x 24" SPRD
CA AM	Callicarpa americana	Beautyberry	24" HT x 18" SPRD
CH IC	Chrysobalanus icaco	Green cocoplum	24" HT x 24" SPRD
GE SE	Gelsemium sempervirens	Carolina jessamine	24" HT x 24" SPRD
HA PA	Hamelia patens 'compacta'	Dwarf Firebush	24" HT x 24" SPRD
HE PS	Heliconia psittacorum 'choconiana'	Heliconia	18" HT x 16" SPRD
HY LA	Hymenocallis latifolia	Spider Lily	16" HT x 16" SPRD
NE BI	Nephrolepis biserrata	Giant Sword Fern	24" HT x 24" SPRD
PH TA	Philodendron tatei 'rojo congo'	Rojo Congo Philodendron	
PS NE	Psychotria nervosa	Wild Coffee	24" HT x 24" SPRD
SA PA	Sabal palmetto	Sabal palm	10'-18' HT
SE RE	Serenoa repens	Saw palmetto	24" HT x 20" SPRD

PLANTING AREAS			
TYPE MARK	BOTANICAL NAME	COMMON NAME	SIZE
AR GL	Arachis glabrata	Perennial Peanut	12" HT x 16" SPRD
CH HO	Chrysobalanus icaco 'Horizontal'	Horizontal Cocoplum	24" HT x 24" SPRD
CO IC	Chrysobalanus icaco	Green Cocoplum	30" HT x 30" SPRD
DY HU	Dyschoriste humistrata	Twinflower	12" HT x 12" SPRD
FI MI	Ficus microcarpa	Green Island Ficus	12" HT x 12" SPRD
HE DE	Helianthus debilis	Dune Sunflower	12" HT x 16" SPRD
JA VO	Jasminum volubile	Wax Jasmine	12" HT x 16" SPRD
LA DE	Lantana depressa	Pineland Lantana	12" HT x 16" SPRD
MU CA	Muhlenbergia capillaris	Pink Muhly Grass	24" HT x 24" SPRD
NE EX	Nephrolepis exaltata	Sword Fern	12" HT x 14" SPRD
ST JA	Stachytarpheta jamaicensis	Blue porterweed	18" HT x 18" SPRD
TR FL	Tripsacum floridanum	Florida Gamagrass	24" HT x 24" SPRD
ZA PU		Cootnie	

EXISTING TREE LEGEND

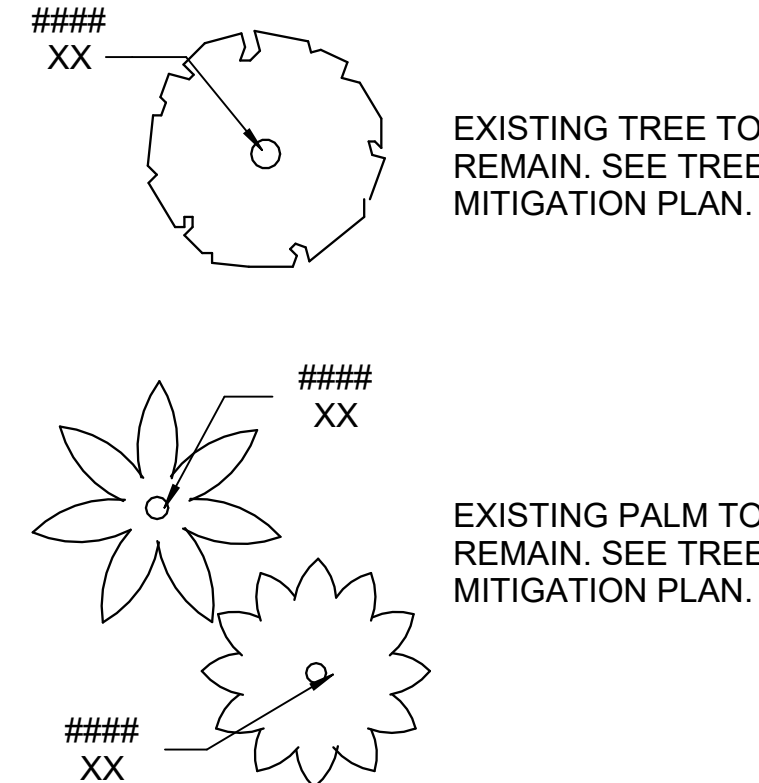

PROJECT LEAD & CIVIL ENGINEERING:

KEITH

301 EAST ATLANTIC BLVD.
POMPANO BEACH, FL 33060
PH: (954) 788-3400

Florida Engineering Business License: CA7928
Florida Surveyor and Mapper Business License: LB6860
Florida Landscape Architecture Business License: LC26000457

LANDSCAPE ARCHITECT:

MKSK

801 INTERNATIONAL PARKWAY
LAKE MARY, FL 32746
407.871.9607
MKSKSTUDIOS.COM

ARCHITECT:

WA

WANNEMACHER, JENSEN ARCHITECTS
815 NORTHWEST 57 AVE. SUITE 219
MIAMI, FLORIDA 33126
727-922-5568
WJARC.COM A40002277

MECHANICAL, PLUMBING, & ELECTRICAL ENGINEERING:

SGM
ENGINEERING

5301 WATERFORD DISTRICT DR.
SUITE 750
954-421-1944
SGMENGINEERING.COM CA-00006208

REVISIONS		
NO.	DESCRIPTION	DATE
1	ISSUED FOR BUILDING PERMIT	11/21/24

ISSUE DATE: 11/21/2024
DESIGNED BY: MATTHEW MANDA, P.E.
DRAWN BY: HALEY WOLFE, P.E.
CHECKED BY: JONATHAN PETRUSHKA, P.E.



CLIENT
VILLAGE OF PINECREST
PINECREST PARKS & RECREATION

PROJECT
GARY MATZNER PARK

SHEET TITLE

PLANTING PLAN

SHEET NUMBER
LP-101

KEITH PROJECT NUMBER
13861.00

Drawing name: S:\Project\3023\3023738-Pinecrest, FL Gary Matzner Park Design\BIM, CAD, GIS\BIM\CAD Linework\GMP-TTL.BK, last.dwg

STATUS: