


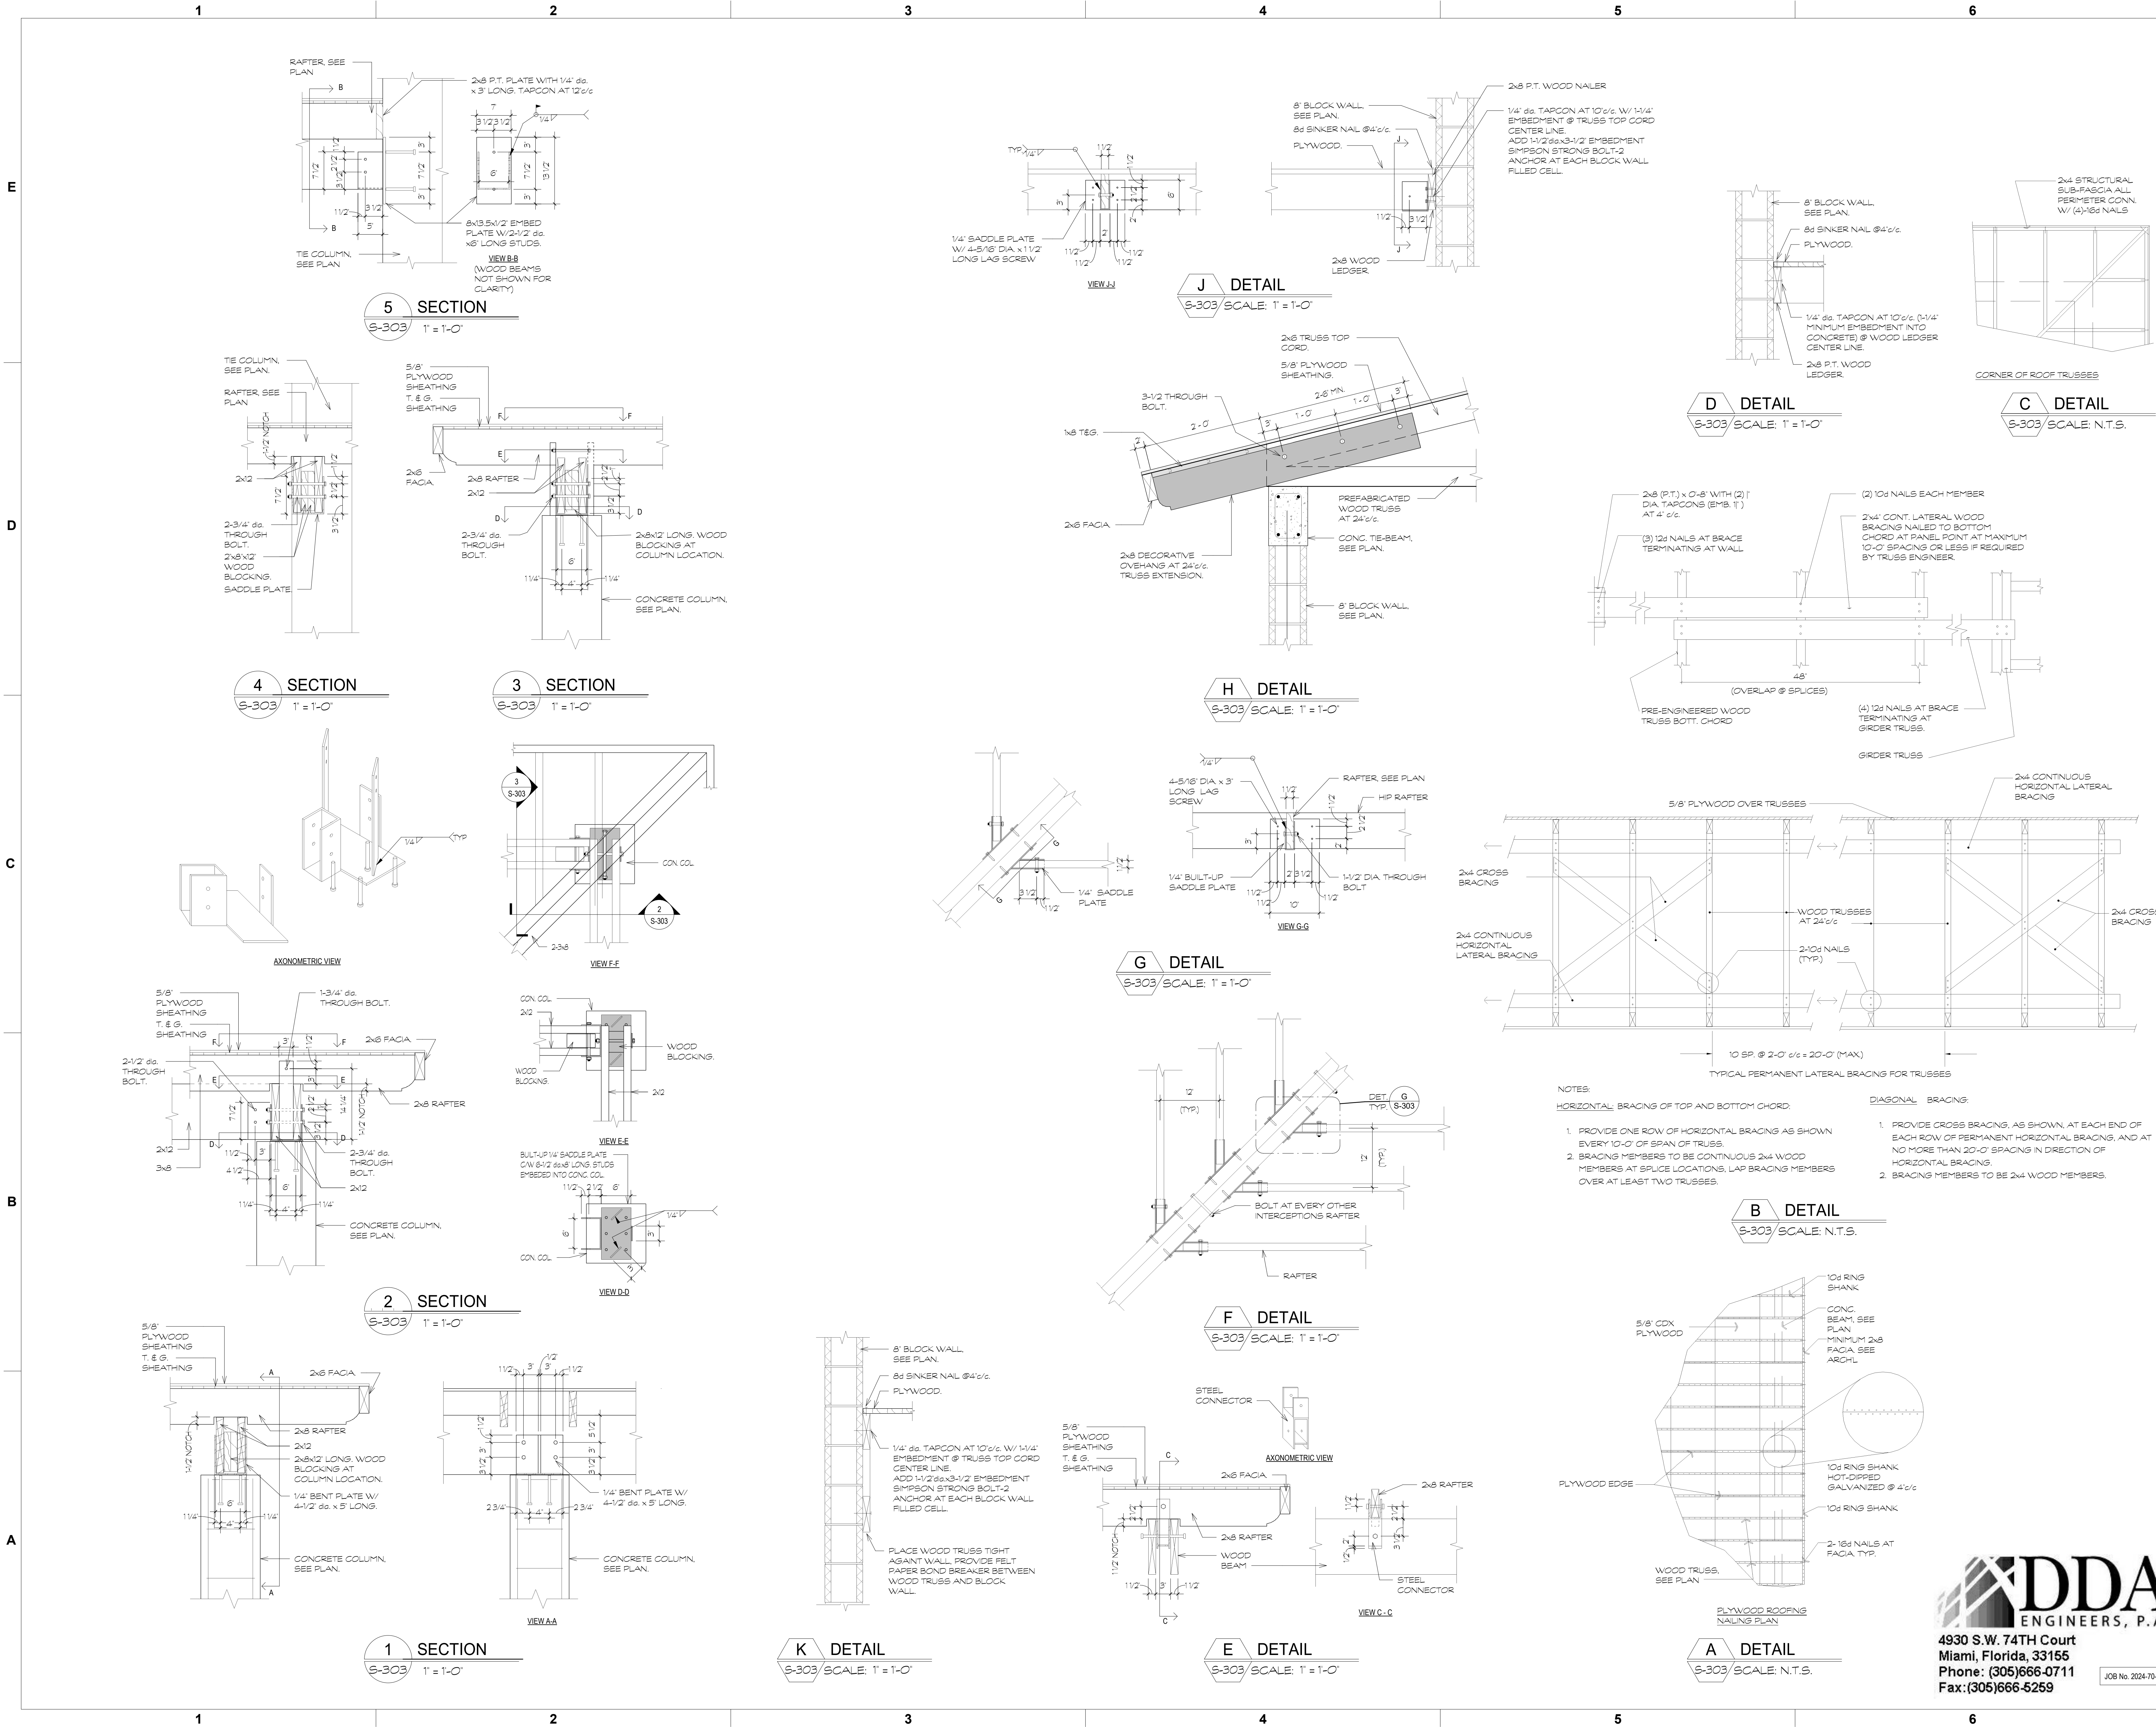

PROJECT LEAD
& CIVIL ENGINEERING:

301 EAST ATLANTIC BLVD.
POMPADOUR BEACH, FL 33060
PH: (954) 788-3400
Florida Engineering Business License: CA7928
Florida Surveyor and Mapper Business License: L86860
Florida Landscape Architecture Business License: LC20090457

LANDSCAPE ARCHITECT:

801 INTERNATIONAL PARKWAY
LAKE MARY, FL 32746
407.871.9607
MKSSTUDIOS.COM

ARCHITECT:

WANNEMACHER, JENSEN ARCHITECTS
815 NORTHWEST 57 AVE. SUITE 219
MIAMI, FLORIDA 33126
727.422-5568
WJARC.COM AA0002277

MECHANICAL, PLUMBING,
& ELECTRICAL ENGINEERING:

5301 WATERFORD DISTRICT DR.
SUITE 750
954-421-1944
SGMENGINEERING.COM CA-00006208

REVISIONS		
NO.	DESCRIPTION	DATE
	ISSUED FOR BUILDING PERMIT	11/21/2024

ISSUE DATE:

11/21/2024

DESIGNED BY:

D.D.A.

DRAWN BY:

D.D.A.

CHECKED BY:

D.D.A.

Aida M Albaisa
Professional Engineer
No. 12456
State of Florida
Civil Engineering
Aida M Albaisa
Professional Engineer
No. 12456
State of Florida
Civil Engineering

ENGINEER OF RECORD:
AIDA M. ALBAISA
P.E. No. 45130

CLIENT

VILLAGE OF
PINECREST
PINECREST PARKS & RECREATION

PROJECT

GARY MATZNER
PARK

SHEET TITLE

TYPICAL DETAILS

SHEET NUMBER

S-303

KEITH
PROJECT
NUMBER

13861.00

STATUS: CONSTRUCTION DOCUMENTS