


WINDOW SCHEDULE														
FLOOR	WDW NO.	LOCATION	QTY	WIDTH	HEIGHT	SILL HT	MAT	TYPE	MANUFACTURER / MODEL	FINISH	GLASS TYPE	U-FACTOR:	SHGC:	NOTES (FLORIDA PRODUCT APPROVAL #)
FIRST FLOOR	A	LIVING ROOM (109)	1	30'-0"	12'-0"	NA	ALUM	SLIDING GLASS DOOR (LMI) (6 PANELS)	SCHUCO USA L.L.L.P. ASS 39 PD.NI	PPG DURANAR "BIRCHMOUNT GRAY" UC128701	TYPE "A" - 9/16" CLEAR/CLEAR HS, w/.090" SGP, w/ VITRO SOLARBAN 72 Low E ON #2 SURFACE. ALL GLASS TO BE VITRO STARFIRE CLEAR	1.06	.28	FL #27938
	A	FAMILY / DINING ROOM (107)	1	30'-0"	12'-0"	NA	ALUM	SLIDING GLASS DOOR (LMI) (6 PANELS)	SCHUCO USA L.L.L.P. ASS39 PD.NI	PPG DURANAR "BIRCHMOUNT GRAY" UC128701	TYPE "A" -9/16" CLEAR/CLEAR HS, w/.090" SGP, w/ VITRO SOLARBAN 72 Low E ON #2 SURFACE. ALL GLASS TO BE VITRO STARFIRE CLEAR	1.06	.28	FL #27938
	B	STAIR (118)	1	10'-0"	11'-5"	NA	ALUM	FIXED STOREFRONT SYSTEM (LMI)	SCHUCO USA L.L.L.P. AWS 65/70/75/90	PPG DURANAR "BIRCHMOUNT GRAY" UC128701	TYPE "A" -9/16" CLEAR/CLEAR HS, w/.090" SGP, w/ VITRO SOLARBAN 72 Low E ON #2 SURFACE. ALL GLASS TO BE VITRO STARFIRE CLEAR	1.06	.28	FL #40967
	N	OFFICE (122)	1	13'-2"	12'-0"	NA	ALUM	SLIDING GLASS DOOR (LMI) (3 PANELS)	SCHUCO USA L.L.L.P. AWS 65	PPG DURANAR "BIRCHMOUNT GRAY" UC128701	TYPE "A" - 9/16" CLEAR/CLEAR HS, w/.090" SGP, w/ VITRO SOLARBAN 72 Low E ON #2 SURFACE. ALL GLASS TO BE VITRO STARFIRE CLEAR	1.06	.28	FL #27938
	E	OFFICE (122)	1	3'-9"	11'-5"	NA	ALUM	FIXED STOREFRONT SYSTEM (LMI)	SCHUCO USA L.L.L.P. AWS 65/70/75/90	PPG DURANAR "BIRCHMOUNT GRAY" UC128701	TYPE "A" - 9/16" CLEAR/CLEAR HS, w/.090" SGP, w/ VITRO SOLARBAN 72 Low E ON #2 SURFACE. ALL GLASS TO BE VITRO STARFIRE CLEAR	1.06	.28	FL #40967
	M	OFFICE (122)	1	3'-0"	11'-5"	NA	ALUM	FIXED STOREFRONT SYSTEM (LMI)	SCHUCO USA L.L.L.P. AWS 65/70/75/90	PPG DURANAR "BIRCHMOUNT GRAY" UC128701	TYPE "A" - 9/16" CLEAR/CLEAR HS, w/.090" SGP, w/ VITRO SOLARBAN 72 Low E ON #2 SURFACE. ALL GLASS TO BE VITRO STARFIRE CLEAR	1.06	.28	FL #40967
	K	BATHROOM #1 (115)	1	2'-6"	7'-0"	2'-3"	ALUM	FIXED CASEMENT WDW (LMI)	SCHUCO USA L.L.L.P. AWS 65	PPG DURANAR "BIRCHMOUNT GRAY" UC128701	TYPE "B" - 1 5/16" INSULATED LAMINATED, GLASS MAKEUP OF 1/2" CLEAR w/ VITRO SOLARBAN 72 Low E ON #2 SURFACE, 1/2" AS, 9/16" CLEAR/CLEAR W/.090" SGP INTERLAYER	.59	.28	FL #29872
	K	BATHROOM #2 (116)	1	2'-6"	7'-0"	2'-3"	ALUM	FIXED CASEMENT WDW (LMI)	SCHUCO USA L.L.L.P. AWS 65	PPG DURANAR "BIRCHMOUNT GRAY" UC128701	TYPE "B" - 1 5/16" INSULATED LAMINATED, GLASS MAKEUP OF 1/2" CLEAR w/ VITRO SOLARBAN 72 Low E ON #2 SURFACE, 1/2" AS, 9/16" CLEAR/CLEAR W/.090" SGP INTERLAYER	.59	.28	FL #29872
	K	BATHROOM #3 (120)	1	2'-6"	7'-0"	2'-3"	ALUM	FIXED CASEMENT WDW (LMI)	SCHUCO USA L.L.L.P. AWS 65	PPG DURANAR "BIRCHMOUNT GRAY" UC128701	TYPE "B" - 1 5/16" INSULATED LAMINATED, GLASS MAKEUP OF 1/2" CLEAR w/ VITRO SOLARBAN 72 Low E ON #2 SURFACE, 1/2" AS, 9/16" CLEAR/CLEAR W/.090" SGP INTERLAYER	.59	.28	FL #29872
	C	BEDROOM #1 (114)	1	3'-9"	7'-0"	2'-3"	ALUM	OUTSWING CASEMENT WDW (LMI)	SCHUCO USA L.L.L.P. AWS 65	PPG DURANAR "BIRCHMOUNT GRAY" UC128701	TYPE "B" - 1 5/16" INSULATED LAMINATED, GLASS MAKEUP OF 1/2" CLEAR w/ VITRO SOLARBAN 72 Low E ON #2 SURFACE, 1/2" AS, 9/16" CLEAR/CLEAR W/.090" SGP INTERLAYER	.59	.28	FL #29872
	C	BEDROOM #2 (117)	1	3'-9"	7'-0"	2'-3"	ALUM	OUTSWING CASEMENT WDW (LMI)	SCHUCO USA L.L.L.P. AWS 65	PPG DURANAR "BIRCHMOUNT GRAY" UC128701	TYPE "B" - 1 5/16" INSULATED LAMINATED, GLASS MAKEUP OF 1/2" CLEAR w/ VITRO SOLARBAN 72 Low E ON #2 SURFACE, 1/2" AS, 9/16" CLEAR/CLEAR W/.090" SGP INTERLAYER	.59	.28	FL #29872
	E	BEDROOM #1 (114)	1	3'-9"	11'-5"	NA	ALUM	FIXED STOREFRONT SYSTEM (LMI)	SCHUCO USA L.L.L.P. AWS 65/70/75/90	PPG DURANAR "BIRCHMOUNT GRAY" UC128701	TYPE "A" - 9/16" CLEAR/CLEAR HS, w/.090" SGP, w/ VITRO SOLARBAN 72 Low E ON #2 SURFACE. ALL GLASS TO BE VITRO STARFIRE CLEAR	1.06	.28	FL #40967
	H	BEDROOM #1 (114)	1	5'-0"	11'-5"	NA	ALUM	FIXED STOREFRONT SYSTEM (LMI)	SCHUCO USA L.L.L.P. AWS 65/70/75/90	PPG DURANAR "BIRCHMOUNT GRAY" UC128701	TYPE "A" - 9/16" CLEAR/CLEAR HS, w/.090" SGP, w/ VITRO SOLARBAN 72 Low E ON #2 SURFACE. ALL GLASS TO BE VITRO STARFIRE CLEAR	1.06	.28	FL #40967
	H	HALLWAY #1 (112)	1	5'-0"	11'-5"	NA	ALUM	FIXED STOREFRONT SYSTEM (LMI)	SCHUCO USA L.L.L.P. AWS 65/70/75/90	PPG DURANAR "BIRCHMOUNT GRAY" UC128701	TYPE "A" - 9/16" CLEAR/CLEAR HS, w/.090" SGP, w/ VITRO SOLARBAN 72 Low E ON #2 SURFACE. ALL GLASS TO BE VITRO STARFIRE CLEAR	1.06	.28	FL #40967
	G	MAIN ENTRY (110)	1	15'-0"	11'-5"	NA	ALUM	FIXED STOREFRONT SYSTEM (LMI)	SCHUCO USA L.L.L.P. ASS39 PD.NI	PPG DURANAR "BIRCHMOUNT GRAY" UC128701	TYPE "A" - 9/16" CLEAR/CLEAR HS, w/.090" SGP, w/ VITRO SOLARBAN 72 Low E ON #2 SURFACE. ALL GLASS TO BE VITRO STARFIRE CLEAR	1.06	.28	FL #40967
	B	DINING ROOM (106)	1	10'-0"	11'-5"	NA	ALUM	FIXED STOREFRONT SYSTEM (LMI)	SCHUCO USA L.L.L.P. AWS 65/70/75/90	PPG DURANAR "BIRCHMOUNT GRAY" UC128701	TYPE "A" - 9/16" CLEAR/CLEAR HS, w/.090" SGP, w/ VITRO SOLARBAN 72 Low E ON #2 SURFACE. ALL GLASS TO BE VITRO STARFIRE CLEAR	1.06	.28	FL #40967
	H	SIDE ENTRY (101)	1	5'-0"	11'-5"	NA	ALUM	FIXED STOREFRONT SYSTEM (LMI)	SCHUCO USA L.L.L.P. AWS 65/70/75/90	PPG DURANAR "BIRCHMOUNT GRAY" UC128701	TYPE "A" - 9/16" CLEAR/CLEAR HS, w/.090" SGP, w/ VITRO SOLARBAN 72 Low E ON #2 SURFACE. ALL GLASS TO BE VITRO STARFIRE CLEAR	1.06	.28	FL #40967
	C	LAUNDRY (119)	1	3'-9"	7'-0"	2'-3"	ALUM	OUTSWING CASEMENT WDW (LMI)	SCHUCO USA L.L.L.P. AWS 65	PPG DURANAR "BIRCHMOUNT GRAY" UC128701	TYPE "B" - 1 5/16" INSULATED LAMINATED, GLASS MAKEUP OF 1/2" CLEAR w/ VITRO SOLARBAN 72 Low E ON #2 SURFACE, 1/2" AS, 9/16" CLEAR/CLEAR W/.090" SGP INTERLAYER	.59	.28	FL #29872
	P	STAIR (118)	1	5'-0"	8'-3"	NA	ALUM	FIXED STOREFRONT SYSTEM (LMI)	SCHUCO USA L.L.L.P. AWS 65/70/75/90	PPG DURANAR "BIRCHMOUNT GRAY" UC128701	TYPE "A" - 9/16" CLEAR/CLEAR HS, w/.090" SGP, w/ VITRO SOLARBAN 72 Low E ON #2 SURFACE. ALL GLASS TO BE VITRO STARFIRE CLEAR	1.06	.28	FL #40967
	P	SIDE ENTRY (101)	1	2'-1"	4'-8"	NA	ALUM	FIXED TRANSOM SYSTEM (LMI)	SCHUCO USA L.L.L.P. AWS 65/70/75/90	PPG DURANAR "BIRCHMOUNT GRAY" UC128701	TYPE "A" - 9/16" CLEAR/CLEAR HS, w/.090" SGP, w/ VITRO SOLARBAN 72 Low E ON #2 SURFACE. ALL GLASS TO BE VITRO STARFIRE CLEAR	1.06	.28	FL #40967
SECOND FLOOR	F	MASTER BATHROOM (203)	1	10'-0"	10'-0"	NA	ALUM	SLIDING GLASS DOOR (LMI) (2 PANELS)	SCHUCO USA L.L.L.P. ASS39 PD.NI	PPG DURANAR "BIRCHMOUNT GRAY" UC128701	TYPE "A" - 9/16" CLEAR/CLEAR HS, w/.090" SGP, w/ VITRO SOLARBAN 72 Low E ON #2 SURFACE. ALL GLASS TO BE VITRO STARFIRE CLEAR	1.06	.28	FL #27938
	O	WALK-IN CLOSET (204)	1	5'-0"	8'-8"	NA	ALUM	FIXED STOREFRONT SYSTEM (LMI)	SCHUCO USA L.L.L.P. AWS 65/70/75/90	PPG DURANAR "BIRCHMOUNT GRAY" UC128701	TYPE "A" - 9/16" CLEAR/CLEAR HS, w/.090" SGP, w/ VITRO SOLARBAN 72 Low E ON #2 SURFACE. ALL GLASS TO BE VITRO STARFIRE CLEAR	1.06	.28	FL #40967
	F	MASTER BEDROOM (205)	1	10'-0"	10'-0"	NA	ALUM	SLIDING GLASS DOOR (LMI) (2 PANELS)	SCHUCO USA L.L.L.P. ASS39 PD.NI	PPG DURANAR "BIRCHMOUNT GRAY" UC128701	TYPE "A" - 9/16" CLEAR/CLEAR HS, w/.090" SGP, w/ VITRO SOLARBAN 72 Low E ON #2 SURFACE. ALL GLASS TO BE VITRO STARFIRE CLEAR	1.06	.28	FL #27938
	L	BEDROOM #3 (207)	1	7'-6"	7'-0"	2'-5"	ALUM	OUTSWING CASEMENT WDW (LMI) WITH FIXED SIDE UNIT	SCHUCO USA L.L.L.P. AWS 65	PPG DURANAR "BIRCHMOUNT GRAY" UC128701	TYPE "B" -1 5/16" INSULATED LAMINATED, GLASS MAKEUP OF 1/2" CLEAR w/ VITRO SOLARBAN 72 Low E ON #2 SURFACE, 1/2" AS, 9/16" CLEAR/CLEAR W/.090" SGP INTERLAYER	.59	.28	FL #29872
	F	BEDROOM #4 (209)	1	10'-0"	10'-0"	NA	ALUM	SLIDING GLASS DOOR (LMI) (2 PANELS)	SCHUCO USA L.L.L.P. ASS39 PD.NI	PPG DURANAR "BIRCHMOUNT GRAY" UC128701	TYPE "A" - 9/16" CLEAR/CLEAR HS, w/.090" SGP, w/ VITRO SOLARBAN 72 Low E ON #2 SURFACE. ALL GLASS TO BE VITRO STARFIRE CLEAR	1.06	.28	FL #27938
	J	BATHROOM #4 (208)	1	3'-9"	7'-0"	2'-5"	ALUM	FIXED CASEMENT WDW (LMI)	SCHUCO USA L.L.L.P. AWS 65	PPG DURANAR "BIRCHMOUNT GRAY" UC128701	TYPE "B" -1 5/16" INSULATED LAMINATED, GLASS MAKEUP OF 1/2" CLEAR w/ VITRO SOLARBAN 72 Low E ON #2 SURFACE, 1/2" AS, 9/16" CLEAR/CLEAR W/.090" SGP INTERLAYER	.59	.28	FL #29872
	I	MAIN ENTRY (110)	1	25'-0"	8'-8"	NA	ALUM	FIXED STOREFRONT SYSTEM (LMI)	SCHUCO USA L.L.L.P. AWS 65/70/75/90	PPG DURANAR "BIRCHMOUNT GRAY" UC128701	TYPE "A" - 9/16" CLEAR/CLEAR HS, w/.090" SGP, w/ VITRO SOLARBAN 72 Low E ON #2 SURFACE. ALL GLASS TO BE VITRO STARFIRE CLEAR	1.06	.28	FL #40967

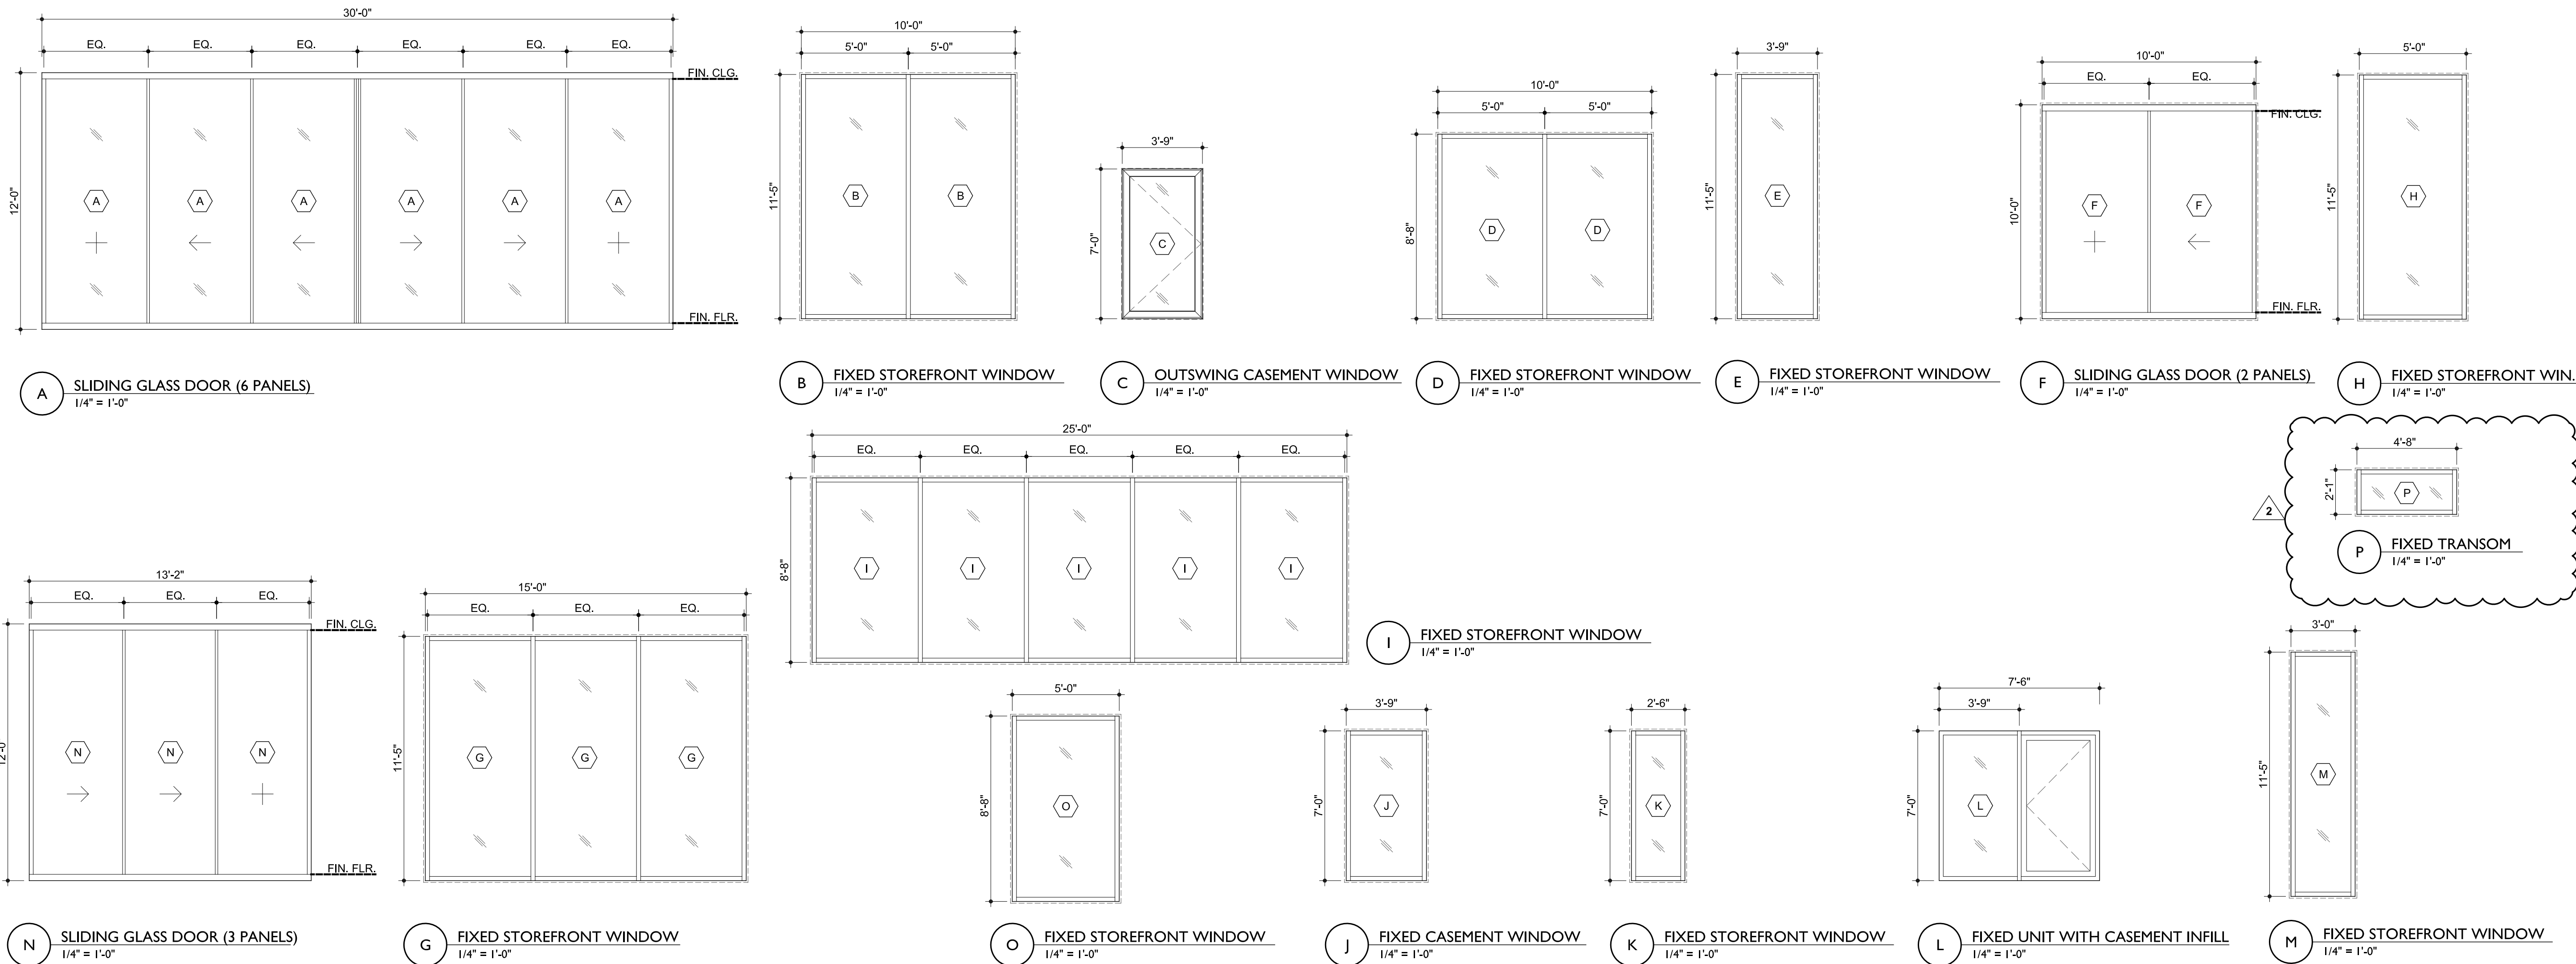

AlexAllen Studio Architects PLLC

302 3rd Avenue
Brooklyn, NY 11215
T: (919) 909-0405

info@alexallenstudio.com
www.alexallenstudio.com

PHASE:	REVISION No.	DATE:
Revision #1	1	01/17/2024
Revision #2	2	09/05/2024

Allen
Slamic

Digitally signed by Allen Slamic
DN: cn=Allen Slamic,
o=AlexAllen Studio Architects
PLLC, ou,
email=allen@alexallenstudio.c
om, c=US
Date: 2024.09.05 12:52:55
-24000

ISSUED FOR WINDOW/DOOR PERMIT

STRUCTURAL ENGINEER

THM Structural Consulting
9719 South Dixie Hwy, Suite 2
Miami, Florida 33156
T: (786) 431-1753

MEP ENGINEER

Luseo Engineering Group
7875 SW 104 Street, Suite 203
Miami, Florida 33156
T: (305) 251-2960

CIVIL ENGINEER

Zamora & Associates, Inc
11410 N. Kendall Drive, Suite 302
Miami, Florida 33176
T: (305) 273-7801

LANDSCAPE ARCHITECT

Andres Montero Landscape Arch.
2208 NE 26th Street, Unit 1
Fort Lauderdale, FL 33305
T: (954) 591-5606

SEAL



PROJECT
PINECREST RESIDENCE
12020 SW 77th Avenue
Pinecrest, FL 33156

OWNER
KEVIN HUBER & MILA KHOMIAK
12020 SW 77th Avenue
Pinecrest, FL 33156

TITLE
WINDOW TYPES &
SCHEDULES

SCALE	PROJECT NUMBER
AS NOTED	2103
SHEET	

A-210.00

DATE	DRAWING NUMBER
09/05/2024	XX OF XX