



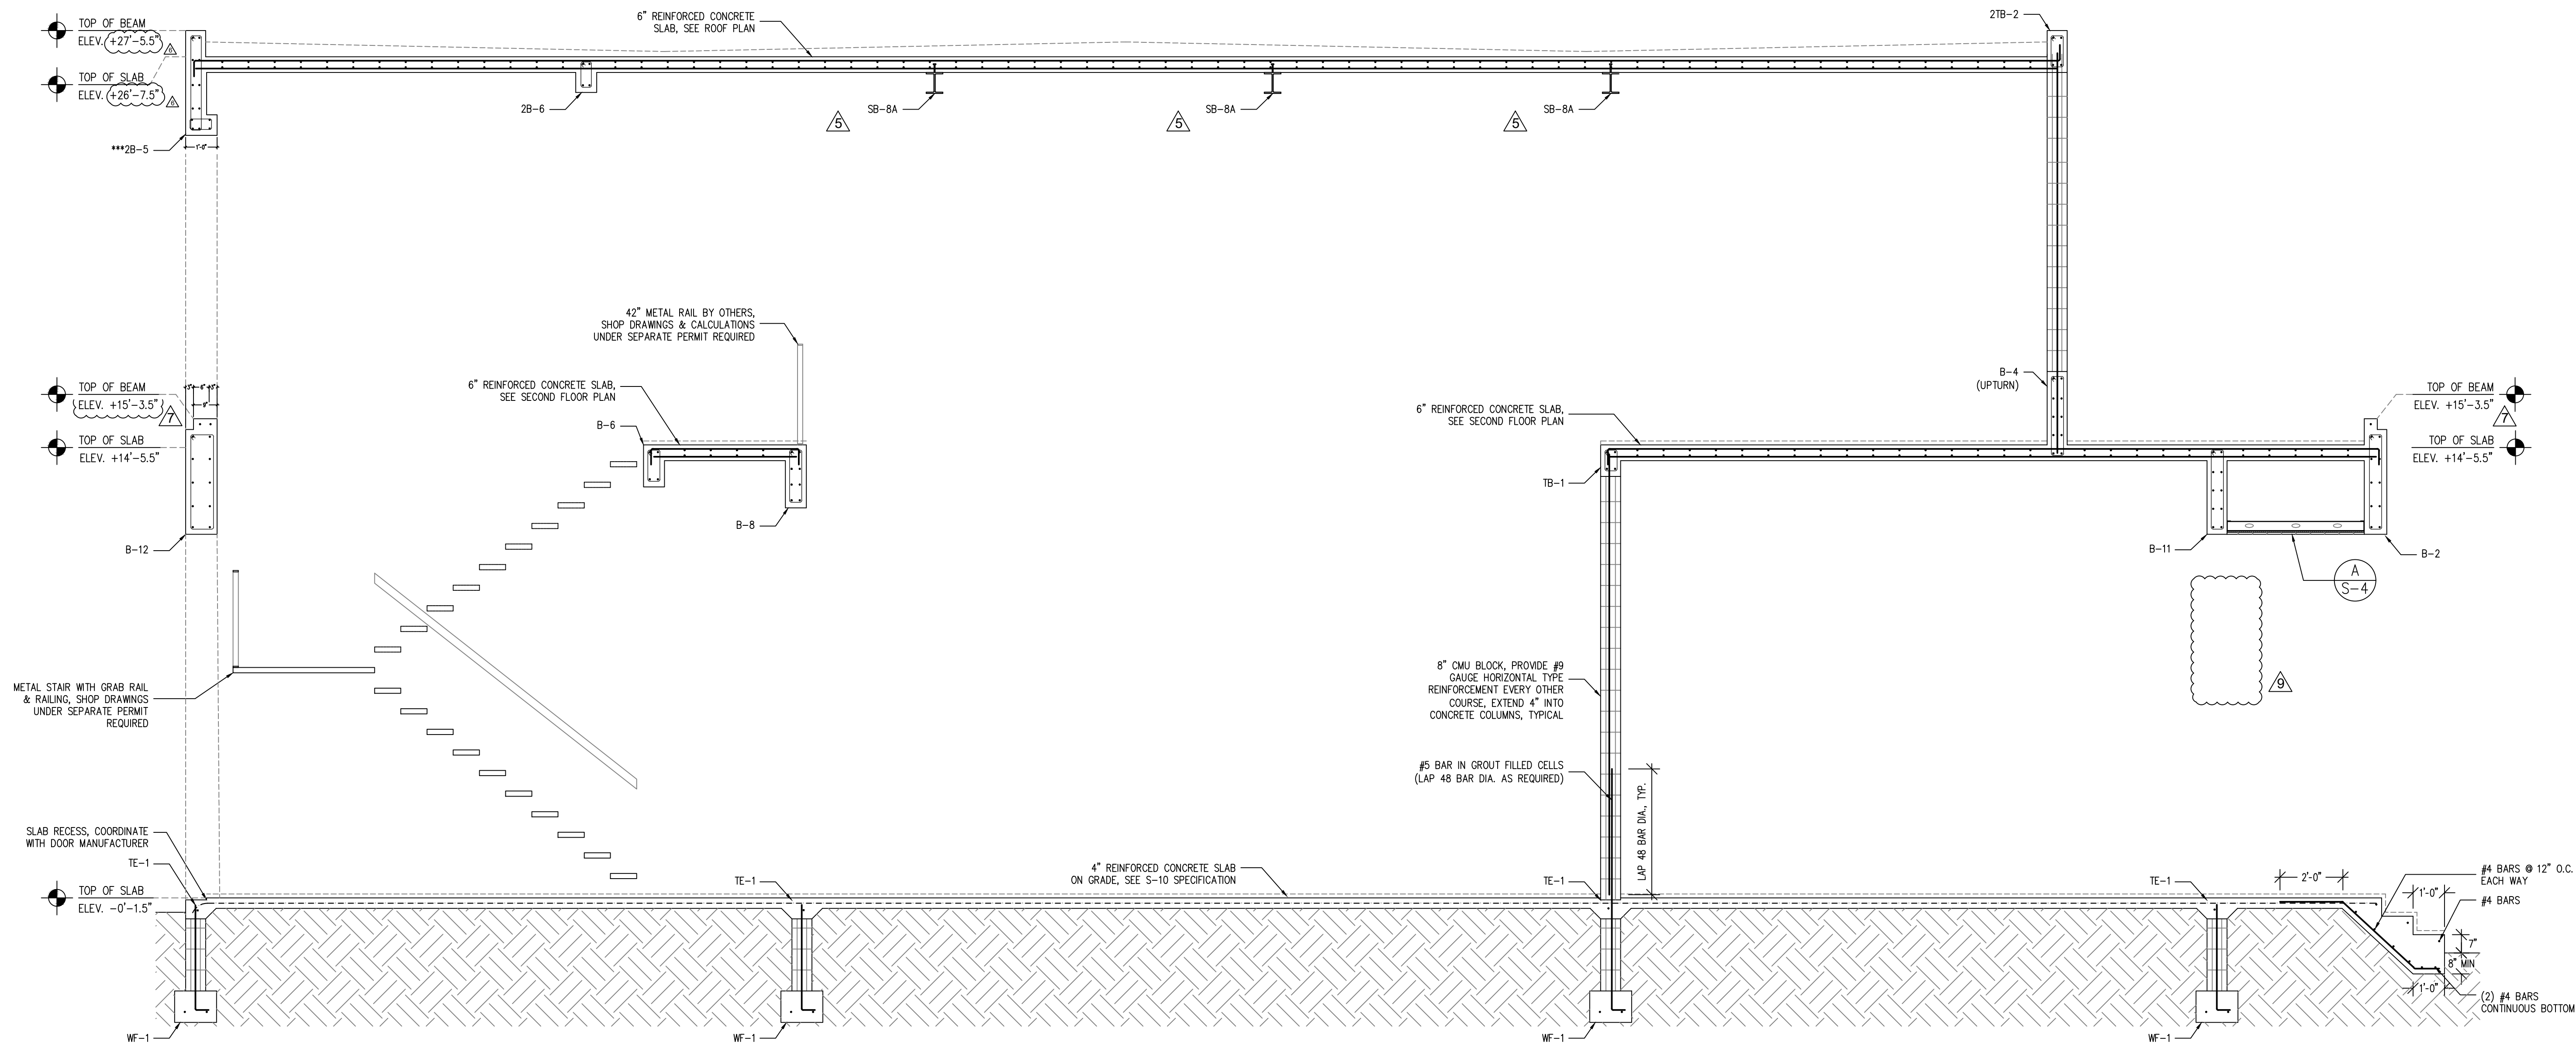

1
S-6 BUILDING SECTION
SCALE: 3/8" = 1'-0"

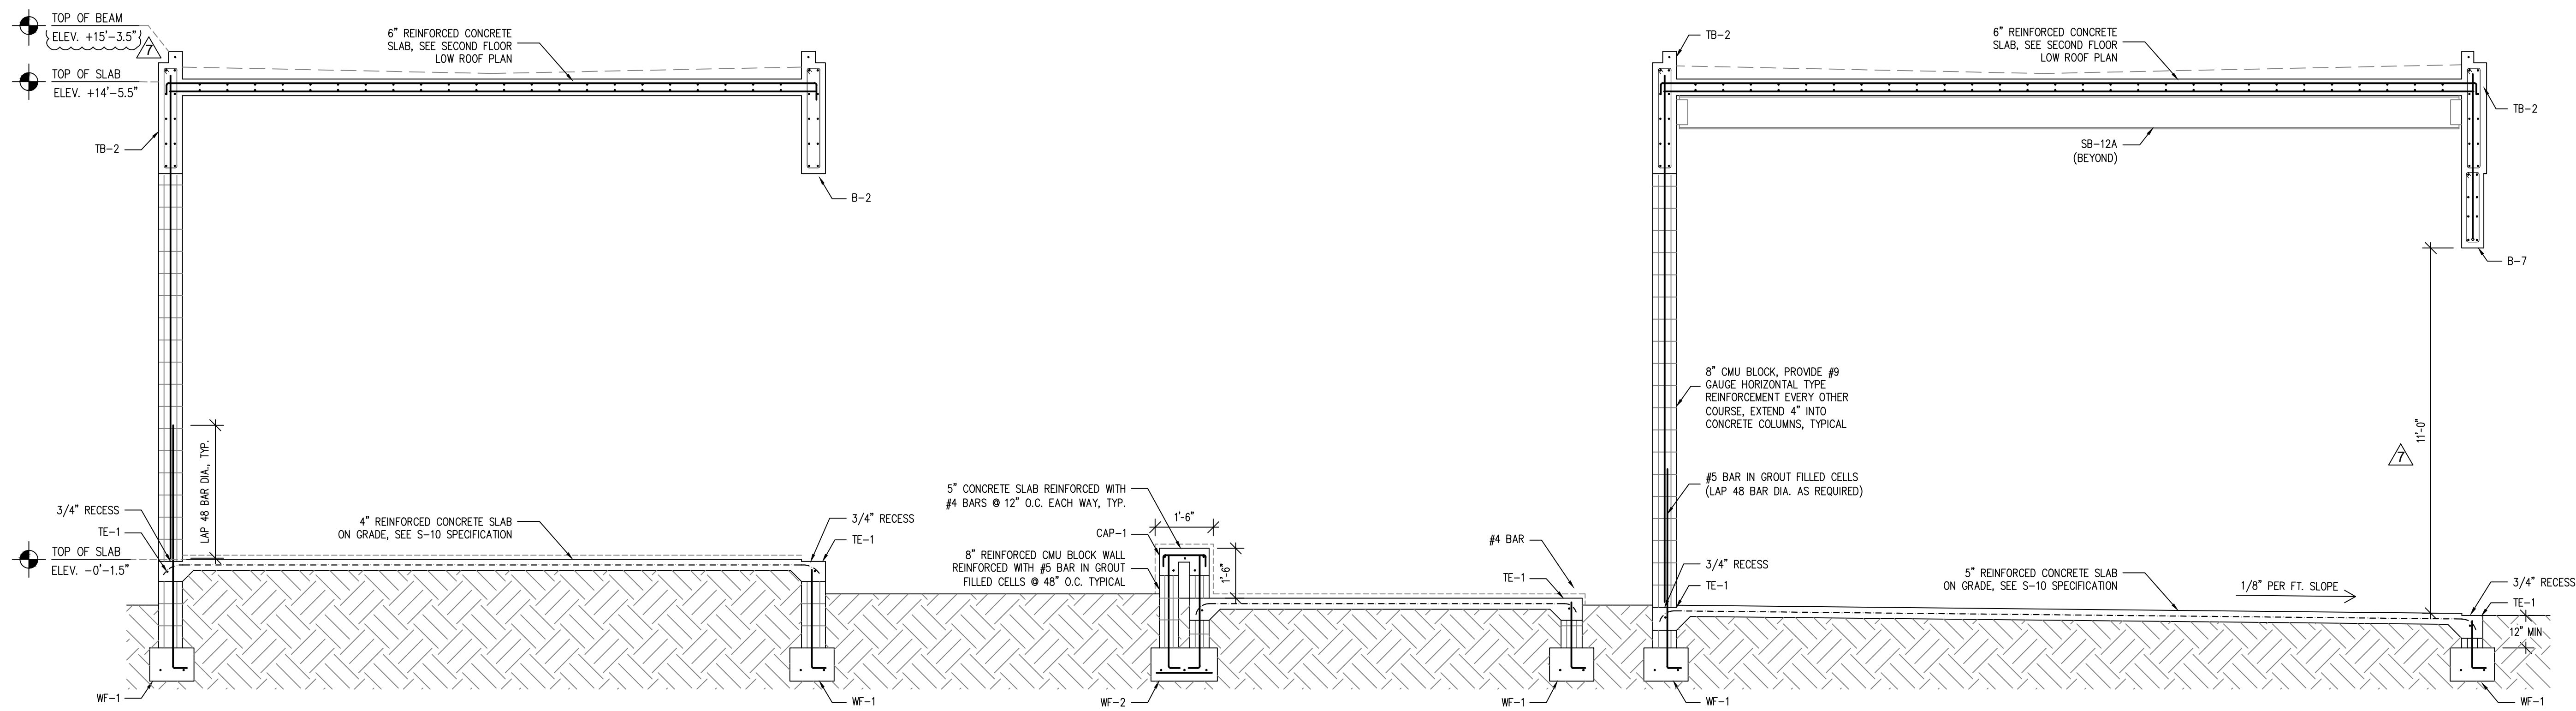

2
S-6 BUILDING SECTION
SCALE: 3/8" = 1'-0"



AlexAllen Studio Architects PLLC

302 3rd Avenue
Brooklyn, NY 11215
T: (919) 909-0405


info@alexallenstudio.com
www.alexallenstudio.com

PHASE:	REVISION No.	DATE:
100% Issued for Permit		03/18/2022
Owner Revision	Δ	12/12/2022
Owner Revision	Δ	05/04/2023
Owner Revision Beam Adjustment	Δ	07/24/2023
Side Entry Door Revisions	Δ	10/26/2024


100% ISSUED FOR PERMIT

THM
STRUCTURAL CONSULTING

9719 South Dixie Hwy. #2
Miami, FL 33156
Ph: 305.697.3652
CA 28548

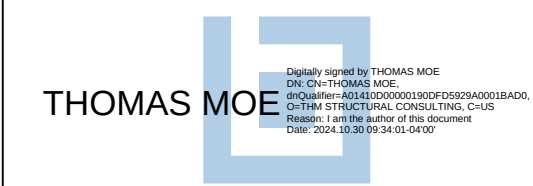

SEAL

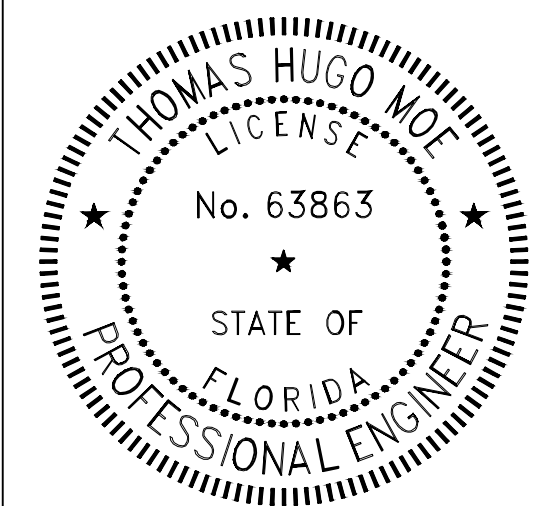

PROJECT

PINECREST RESIDENCE
12020 SW 77th Avenue
Pinecrest, FL 33156

OWNER

KEVIN HUBER & MILA KHOMIAK
12020 SW 77th Avenue
Pinecrest, FL 33156

TITLE

BUILDING SECTION

SCALE

PROJECT NUMBER

SHEET

S-6

DATE

03/18/2022

DRAWING NUMBER