
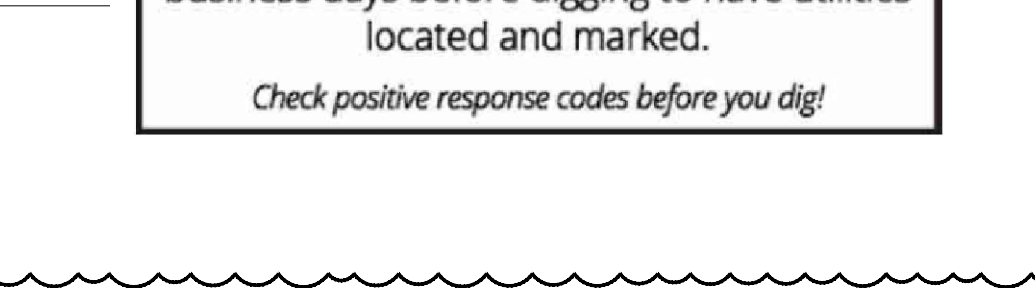
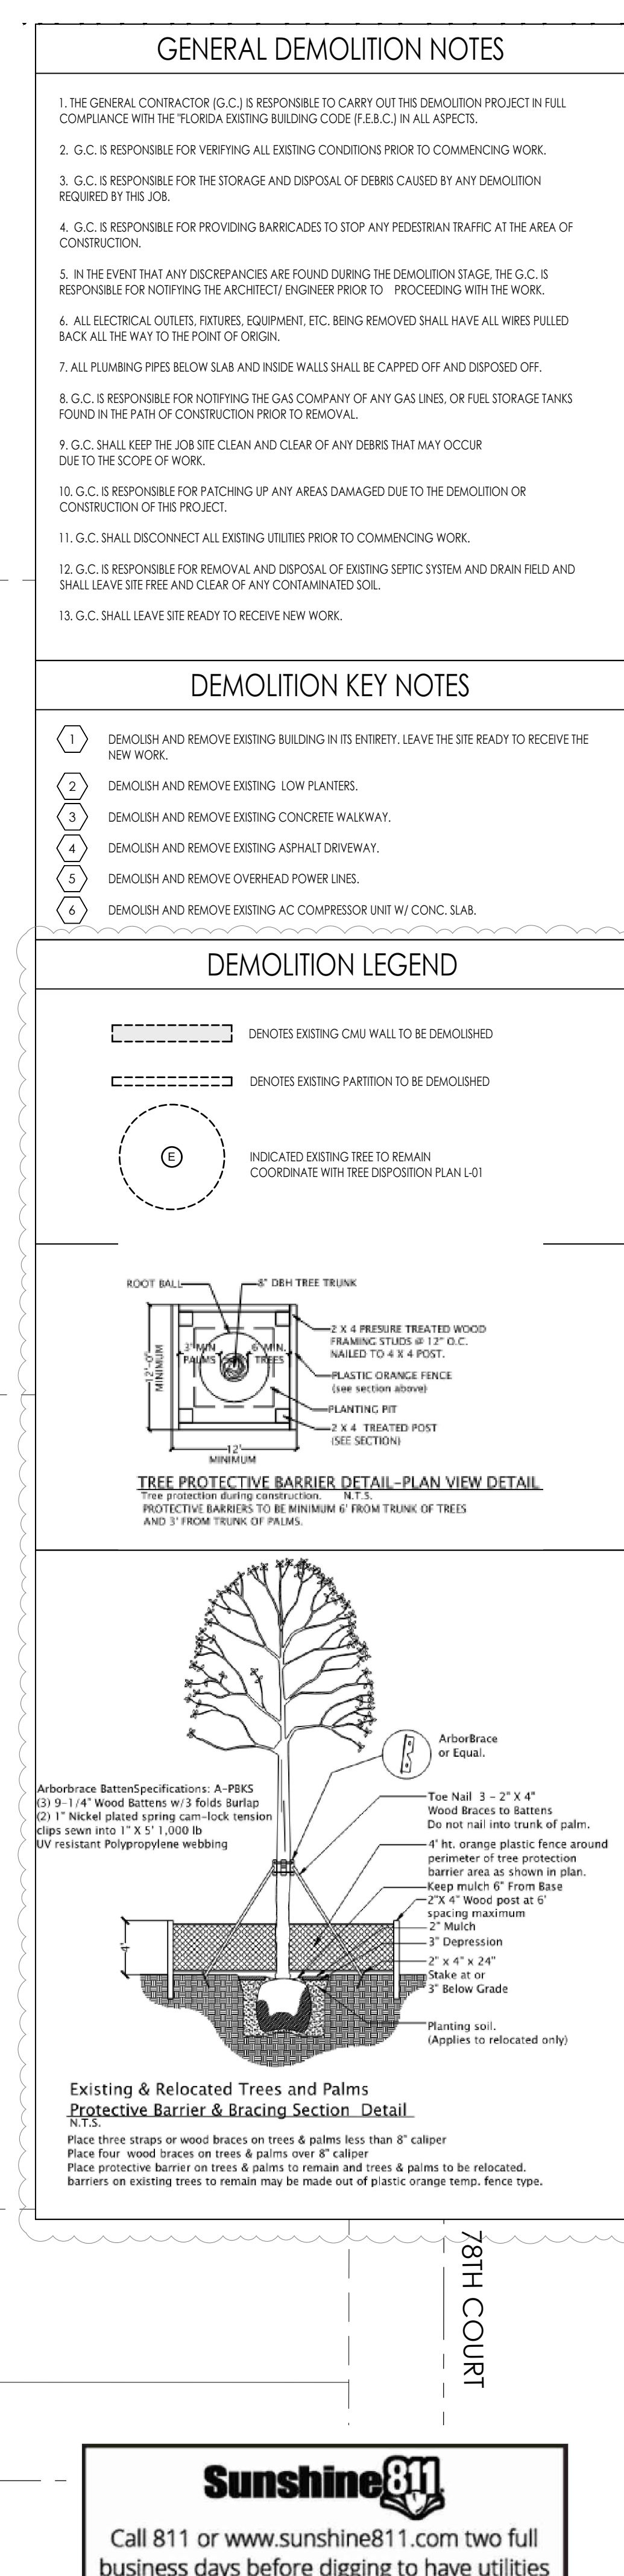


Z:\Active\Projects\Finley_May_2025\SW 110 31-2251\2025-01-09_ARCH_1035_Permi Set_REV-3_2251-1D-Demo Plan.dwg 11/22/2025 10:15am JULIO

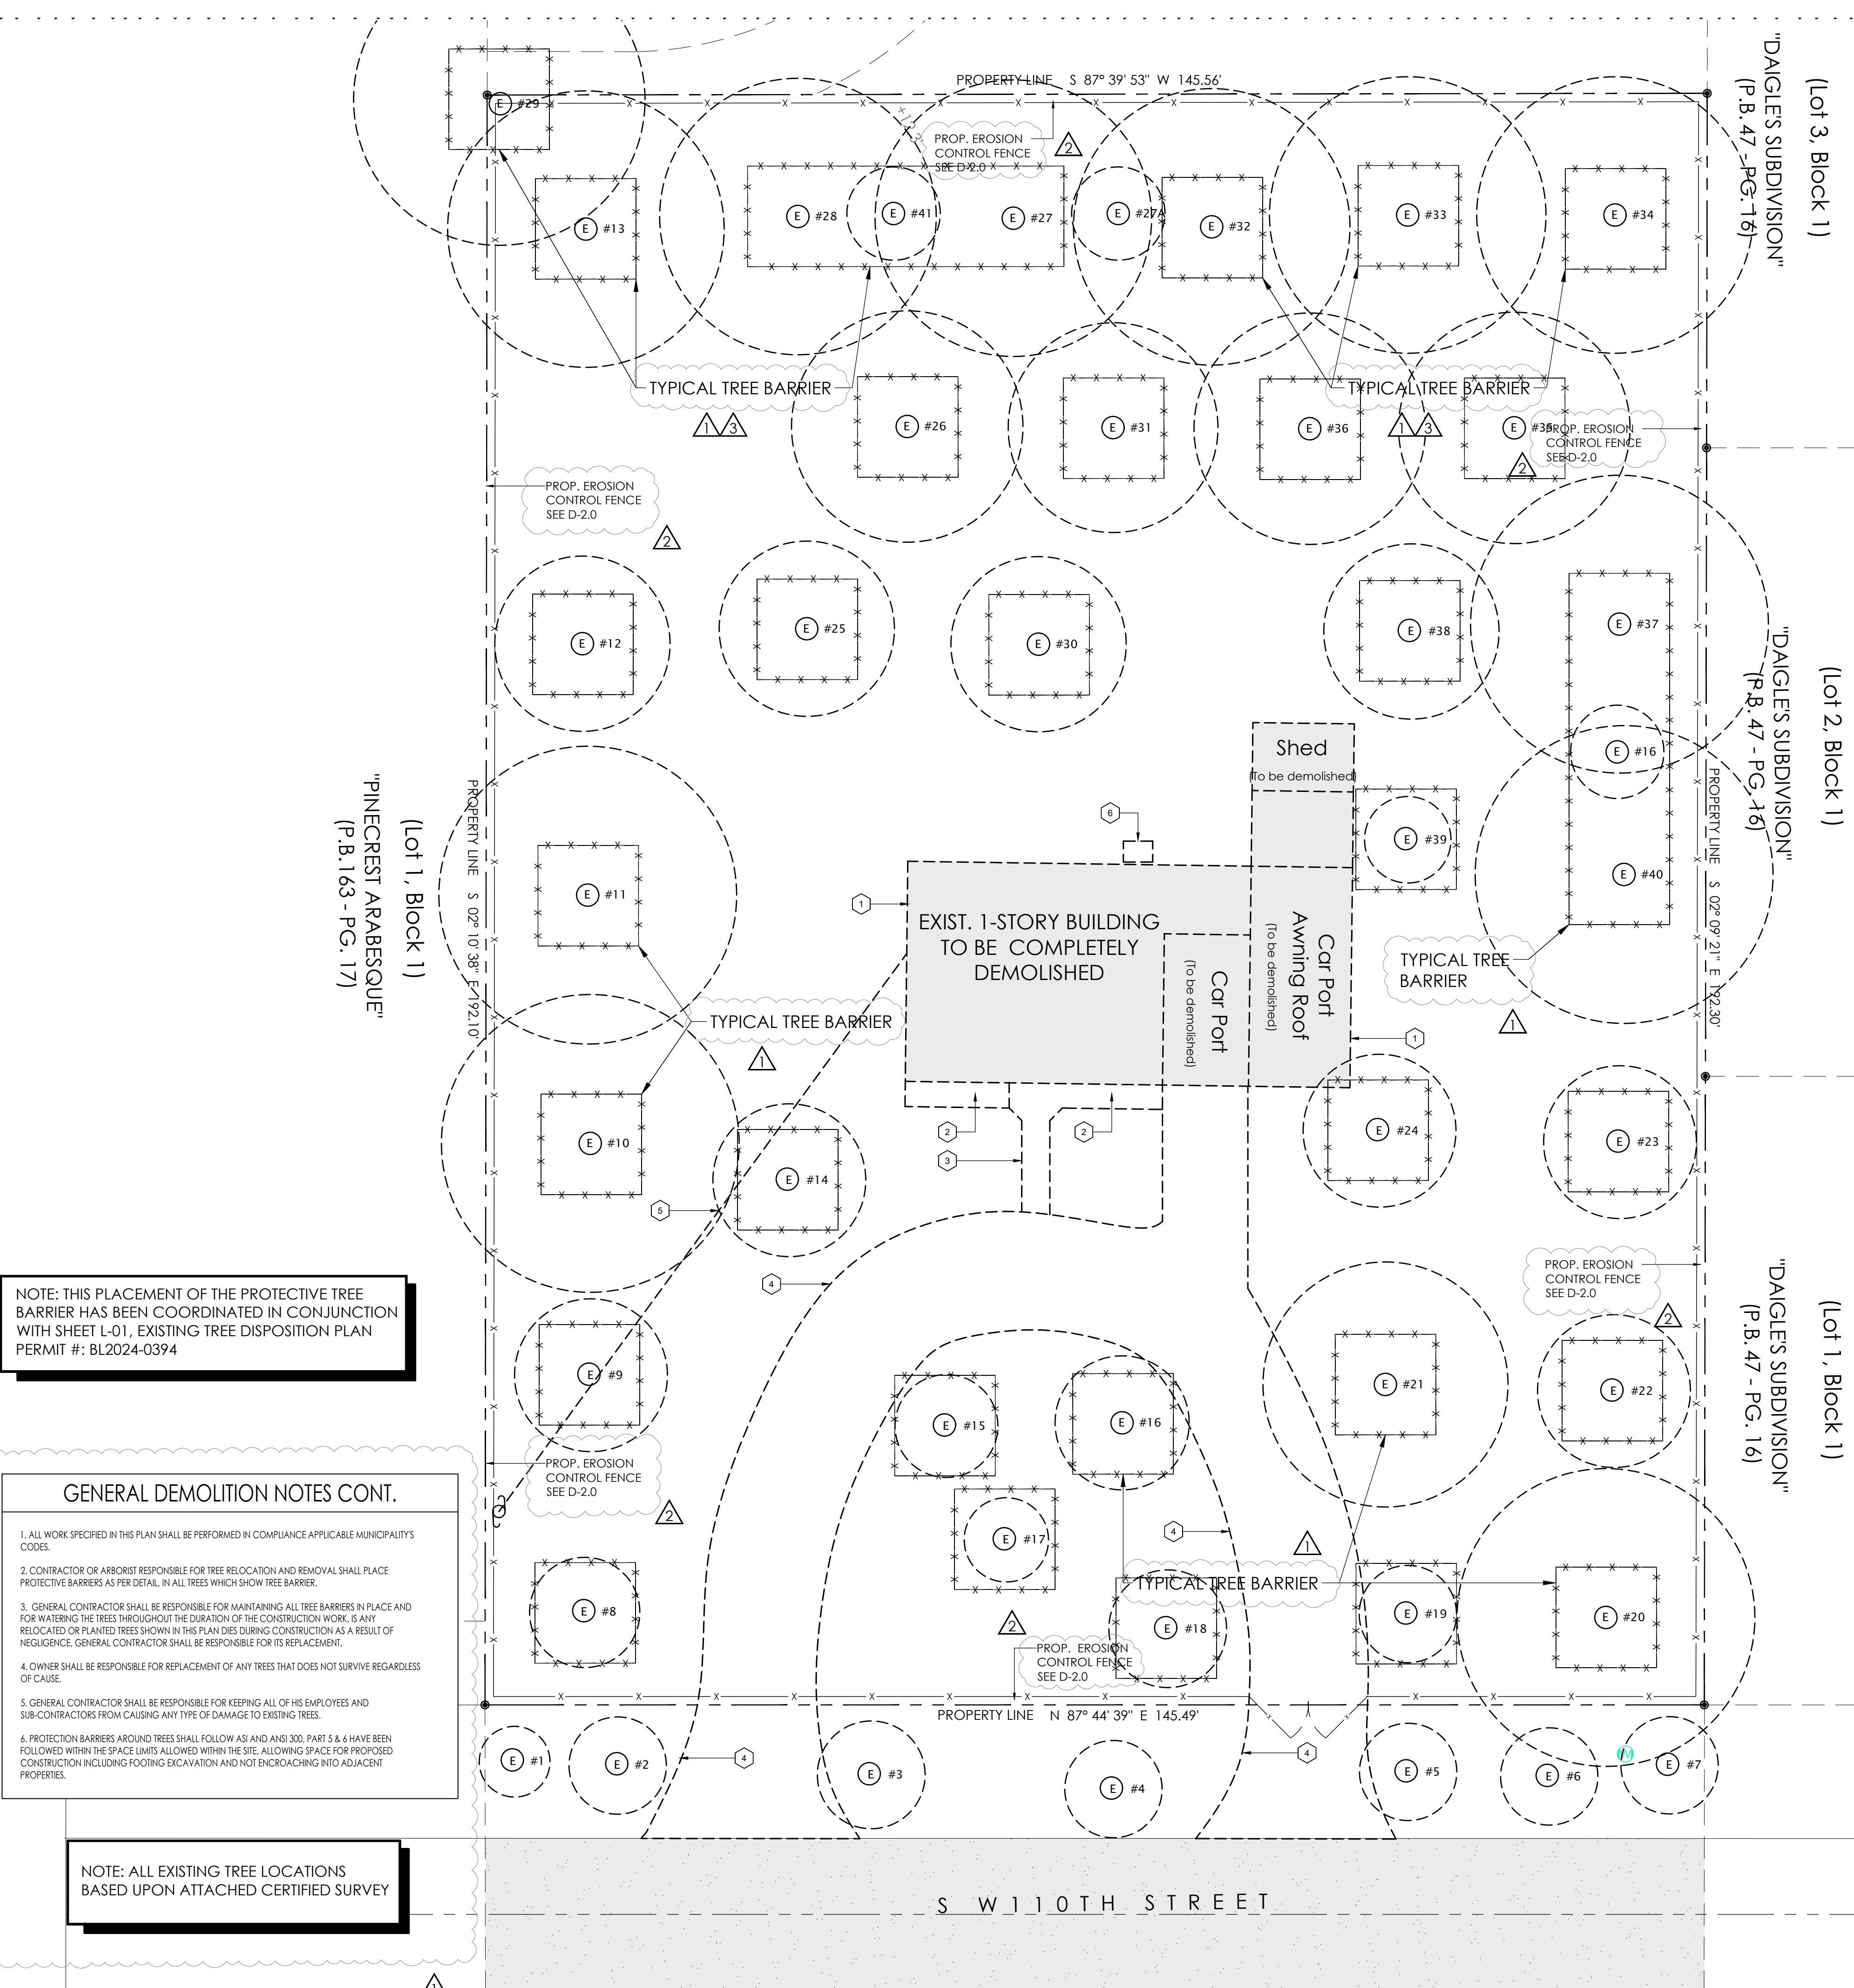

PACHECO ARCHITECTURE

PACHECO ARCHITECTURE, LLC.

AA26002619

4990 SW 72ND AVE SUITE 101 MIAMI, FL 33155

O: 305.666.6666 F: 305.666.3871

www.pachecoarchitecture.com

Architect is the author and owner of all drawings and specifications and other documents, including those in electronic form, prepared by the Architect and the Architect's consultant and the Architect shall retain all common law, statutory and other reserved rights, including copy rights for this project. The owner and/or others shall not use the Architect's drawings and specifications on other projects.

NEW RESIDENCE FOR:

LINDSDORF, LLC.

7800 SW 110TH STREET

PINECREST, FL 33156

date issued drawn checked project no.

revisions

1. 05-02-25 COMM.

2. 06-02-25 COMM.

3. 07-16-25 COMM.

RP 2231

Raymond Pacheco

Digitally signed by Raymond Pacheco

Date: 2025.07.22 11:10:12 -0400

STATE OF FLORIDA

ARCHITECT

REGISTERED ARCHITECT

sheet no.

D-1.0