

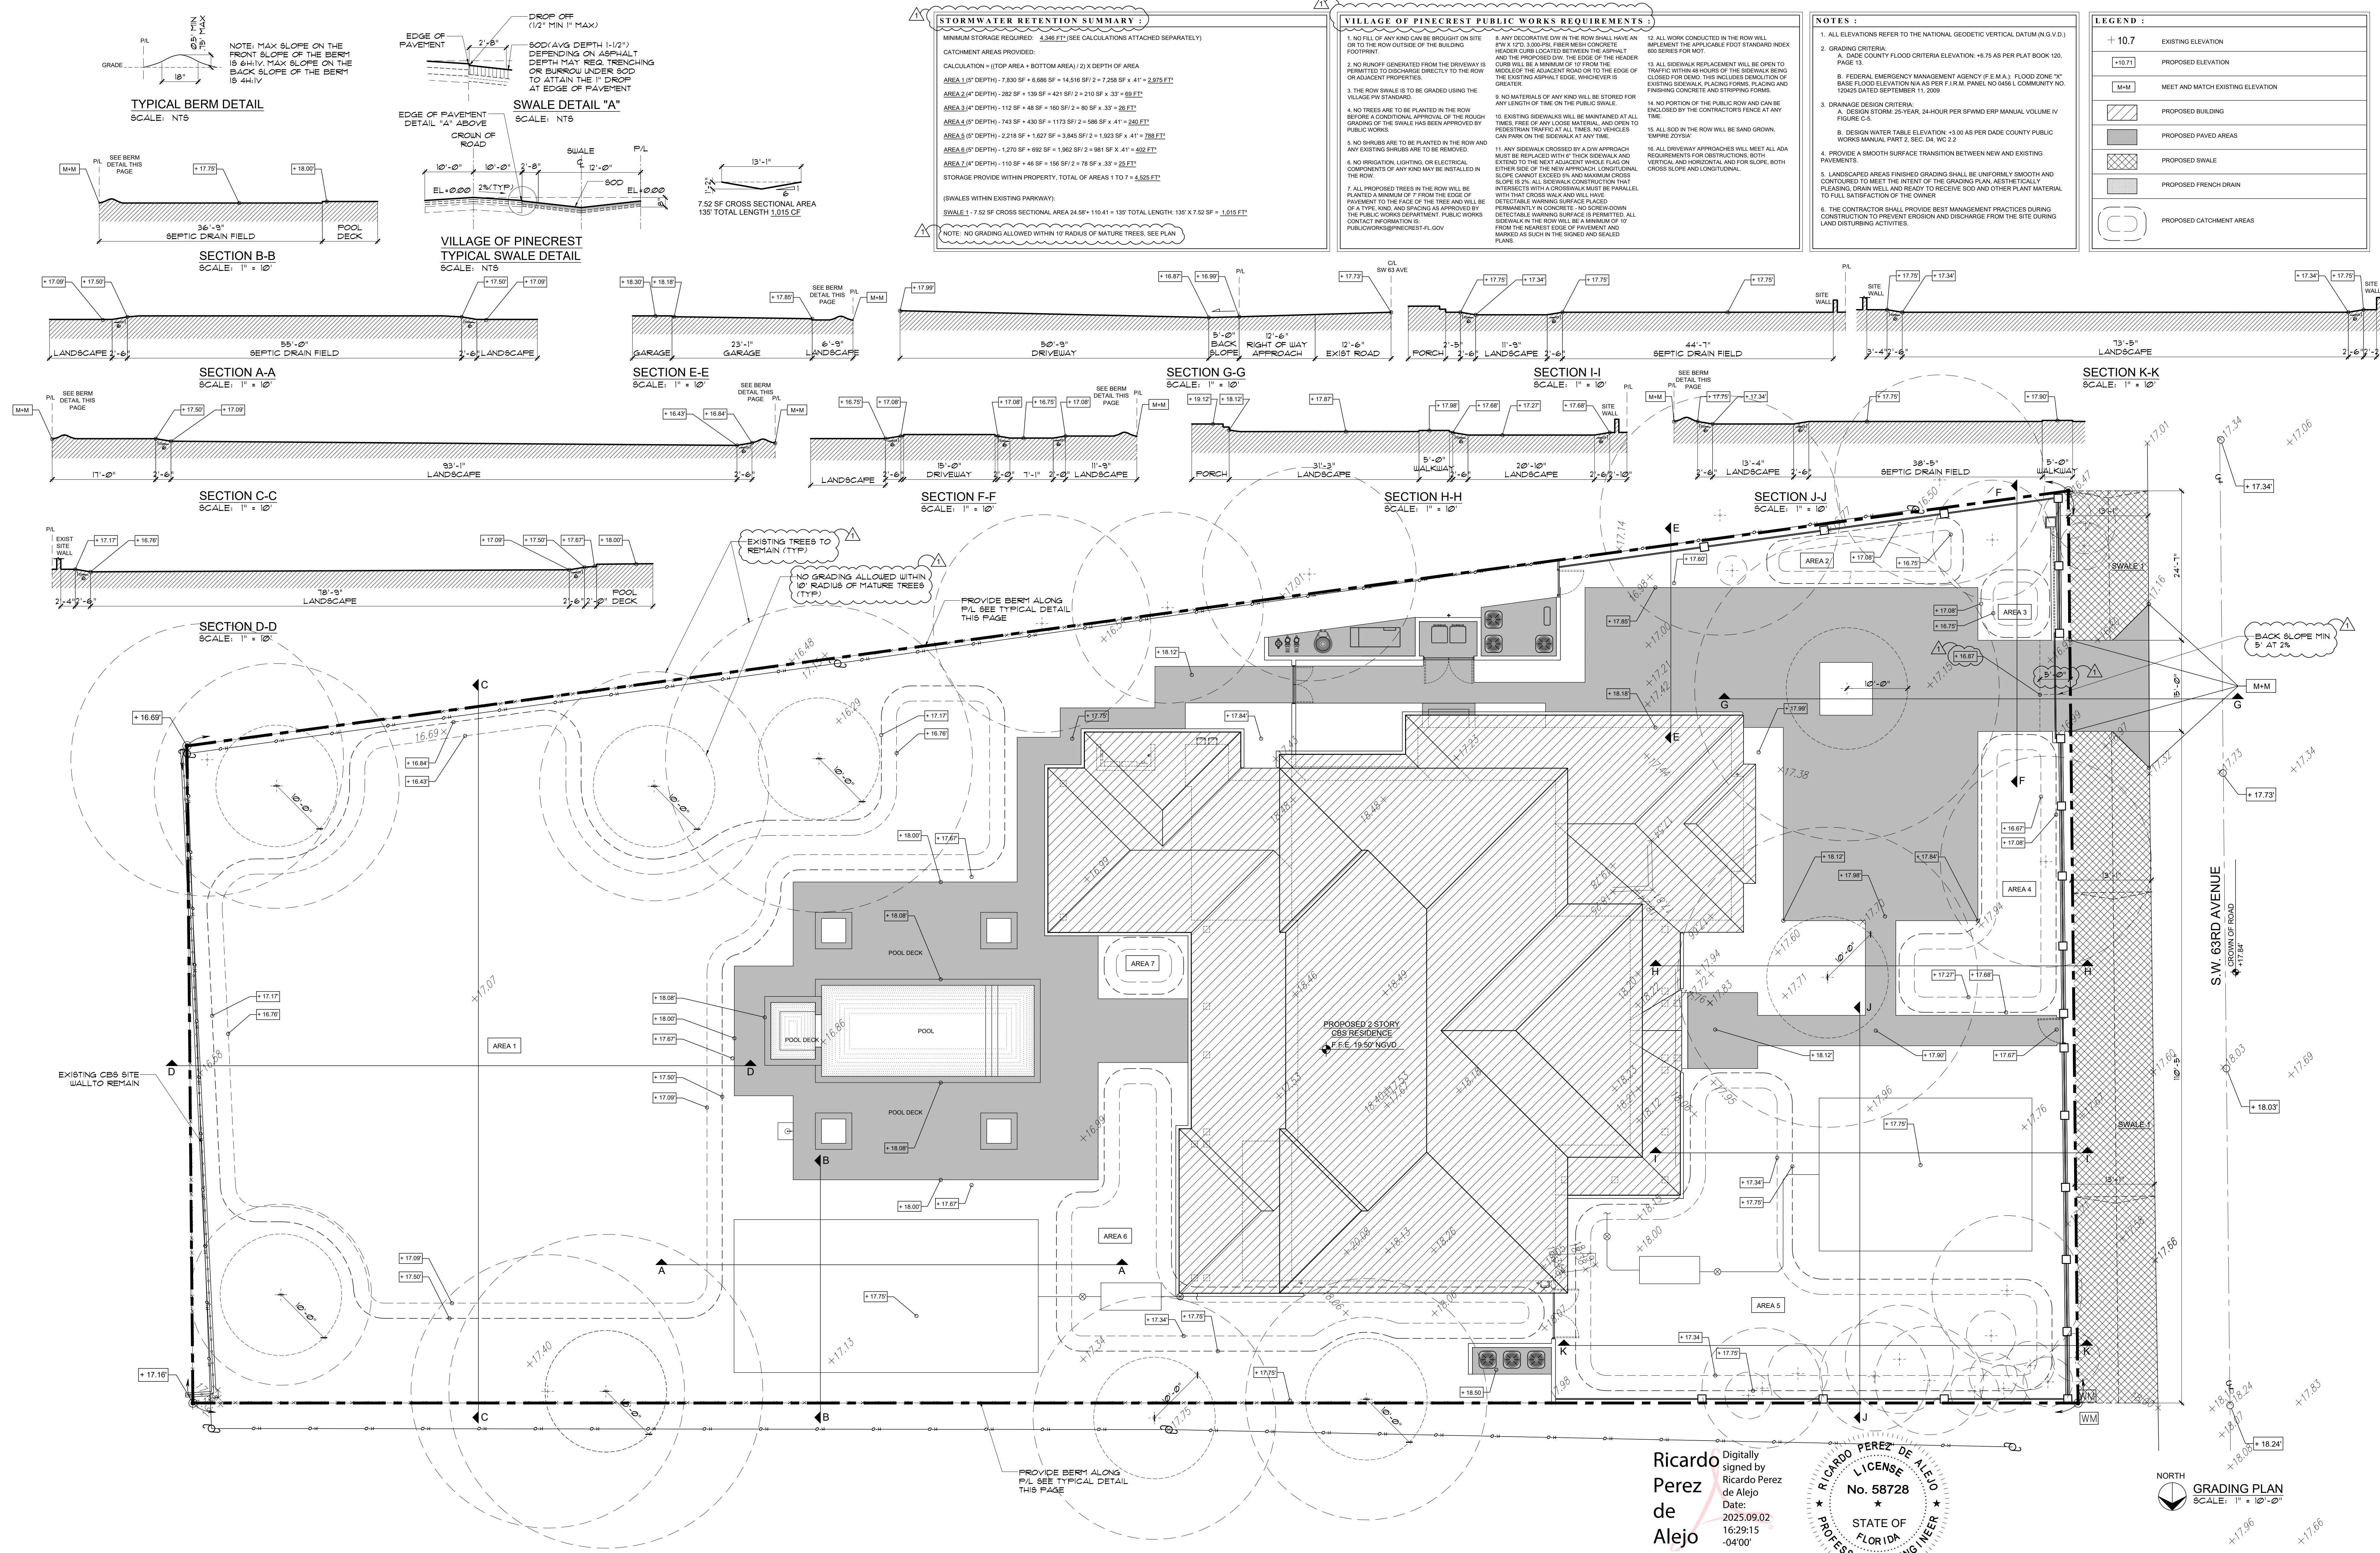


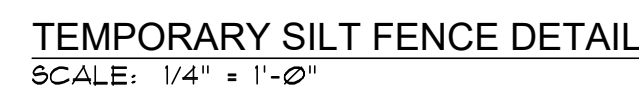


NOTE : THIS DRAWING IS PROPERTY OF SV DESIGN, INC. AND IS NOT TO BE REPRODUCED OR COPIED IN WHOLE OR IN PART WITHOUT THE PRIOR WRITTEN CONSENT OF SV DESIGN, INC. THIS DRAWING IS TO BE USED FOR THE PROJECT AND SITE SPECIFICALLY IDENTIFIED HEREIN. THE SCALES ARE AS STATED. THE CONTRACTOR SHALL CAREFULLY REVIEW ALL DIMENSIONS AND CONDITIONS SHOWN AND IMMEDIATELY NOTIFY THE ARCHITECT AS TO ANY ERRORS, OMISSIONS, OR INCONSISTENCIES DISCOVERED. COPYRIGHT © SV DESIGN, INC.	CLIENT : ALBERT MILO 11901 SW 63RD AVE PINECREST, FL 33132	PROJECT INFORMATION : MILO RESIDENCE 11901 SW 63RD AVE PINECREST, FL 33156	ARCHITECT : SV DESIGN, INC. 1900 CORAL WAY #301, MIAMI, FL 33145 T. 786.356.3799 F. 305.856.7478 www.svdesigninc.com	SEAL : Ricardo Perez de Alejo Digitally signed by Ricardo Perez de Alejo Date: 2025.09.02 16:29:15 -0400 	DRAWING INFORMATION : ISSUED 04.25.25 BLDG. DEPT. COMMENTS 08.25.25	SHEET : G1.1
---	---	---	---	--	--	-------------------------------

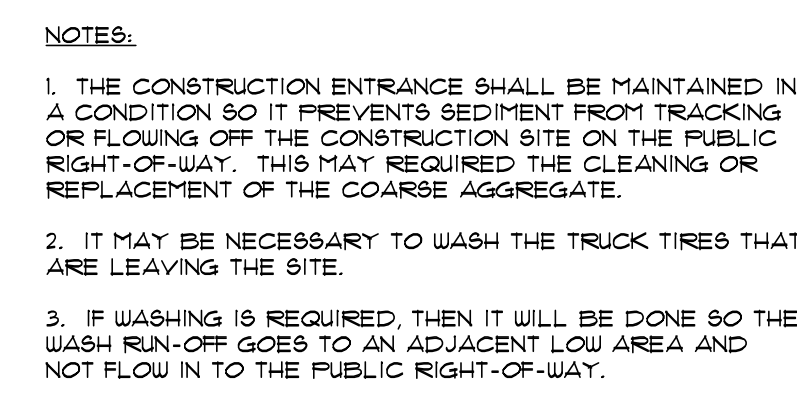

NOTES:

1. SILT FENCES (EROSION CONTROL FENCE) SHALL BE PROVIDED AS SHOWN ALONG THE PROPERTY LINE TO PREVENT CONSTRUCTION DEBRIS FROM LEAVING THE CONSTRUCTION SITE.
2. THE SILT FENCE SHALL BE PLACED A MINIMUM OF TWO FEET INSIDE THE PROPERTY LINE TO ALLOW THE INSTALLATION OF A PERIMETER WIND SCREEN & CONSTRUCTION FENCE.
3. A PERIMETER SIX FOOT HIGH CHAIN LINK FENCE COVERED WITH A WIND SCREEN SHALL BE INSTALLED ALONG THE PROPERTY LINE.

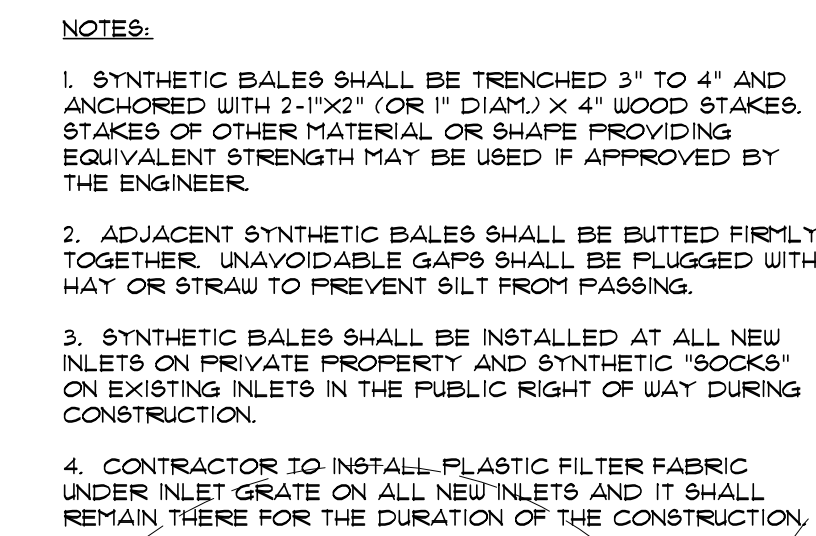

VACANT LAND



SHEET :
EC1.1