


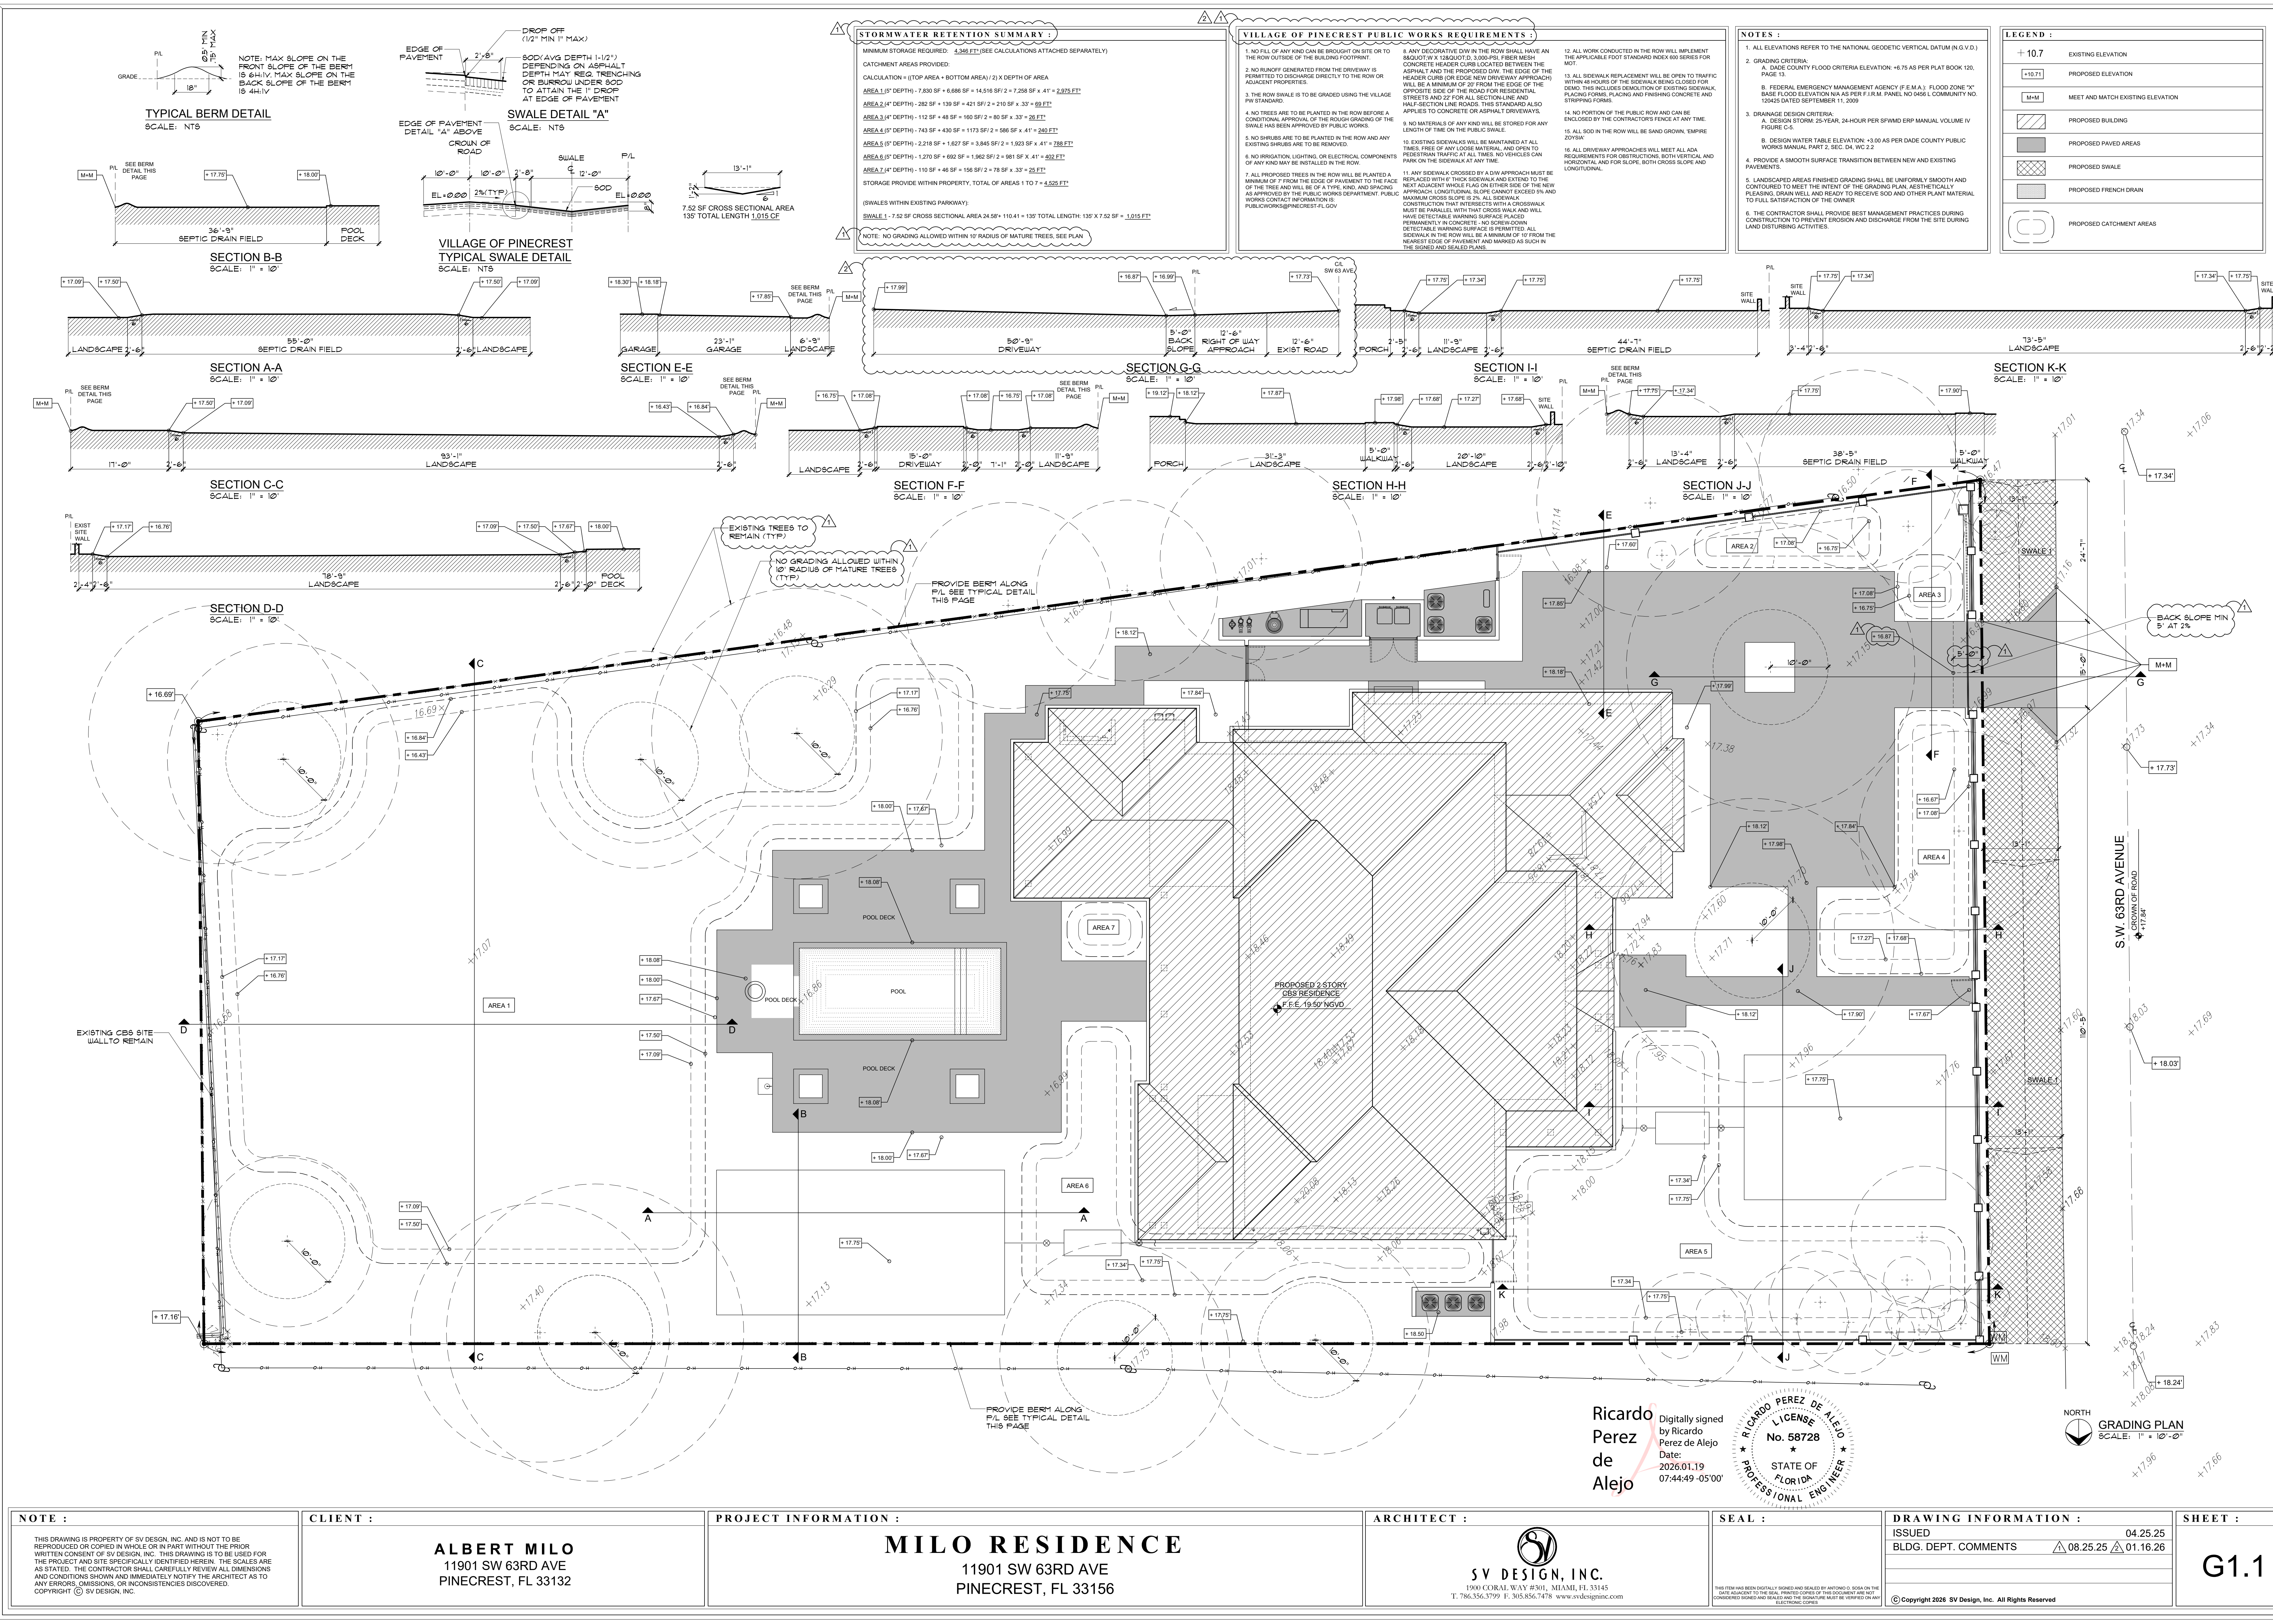

NOTE :
THIS DRAWING IS PROPERTY OF SV DESIGN, INC. AND IS NOT TO BE REPRODUCED OR COPIED IN WHOLE OR IN PART WITHOUT THE PRIOR WRITTEN CONSENT OF SV DESIGN, INC. THIS DRAWING IS TO BE USED FOR THE PROJECT AND SITE SPECIFICALLY IDENTIFIED HEREIN. THE SCALES ARE AS STATED. THE CONTRACTOR SHALL CAREFULLY REVIEW ALL DIMENSIONS AND CONDITIONS SHOWN AND IMMEDIATELY NOTIFY THE ARCHITECT AS TO ANY ERRORS, OMISSIONS OR INCONSISTENCIES DISCOVERED.
COPYRIGHT © SV DESIGN, INC.

CLIENT :
ALBERT MILO
11901 SW 63RD AVE
PINECREST, FL 33132

PROJECT INFORMATION :
MILO RESIDENCE
11901 SW 63RD AVE
PINECREST, FL 33156

ARCHITECT :
SV DESIGN, INC.
1900 CORAL WAY #301, MIAMI, FL 33145
T. 786.356.3799 F. 305.856.7478 www.svdesigninc.com





SEAL :
Ricardo Perez de Alejo
Digitally signed by Ricardo Perez de Alejo
Date: 2026.01.19 07:44:49 -05'00'
R. CARDO PEREZ DE ALEJO
LICENSE No. 58728
STATE OF FLORIDA
PROFESSIONAL ENGINEER

DRAWING INFORMATION :
ISSUED 04.25.25
BLDG. DEPT. COMMENTS 08.25.25 01.16.26

SHEET :
G1.1




CALL 811 OR WWW.SUNSHINE811.COM TWO FULL BUSINESS DAYS BEFORE DIGGING TO HAVE UTILITIES LOCATED AND MARKED
CHECK POSITIVE RESPONSE CODES BEFORE YOU DIG

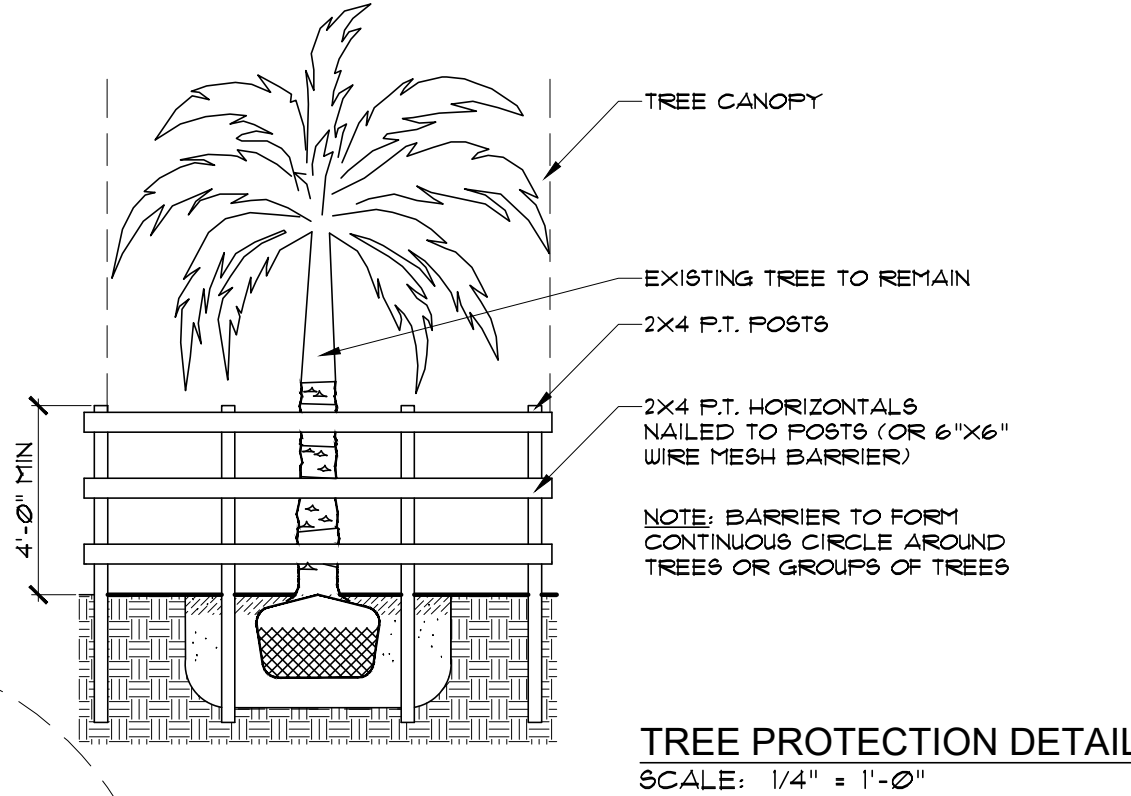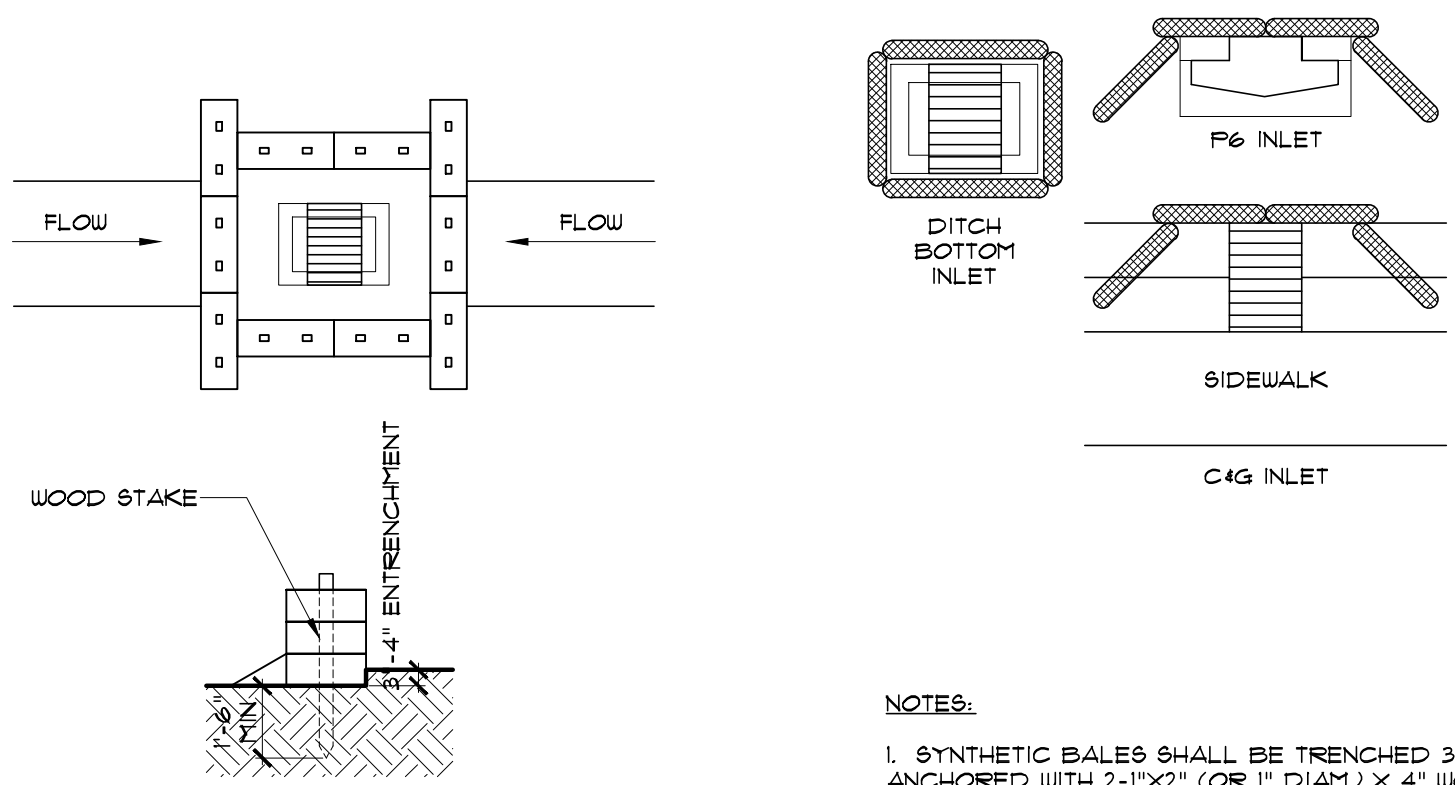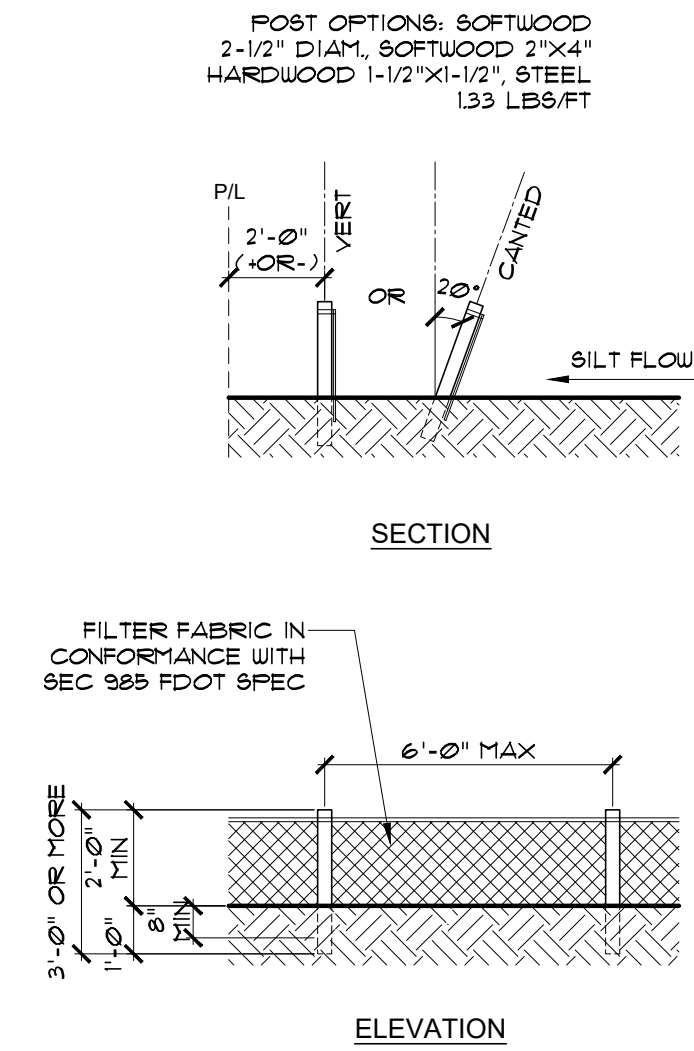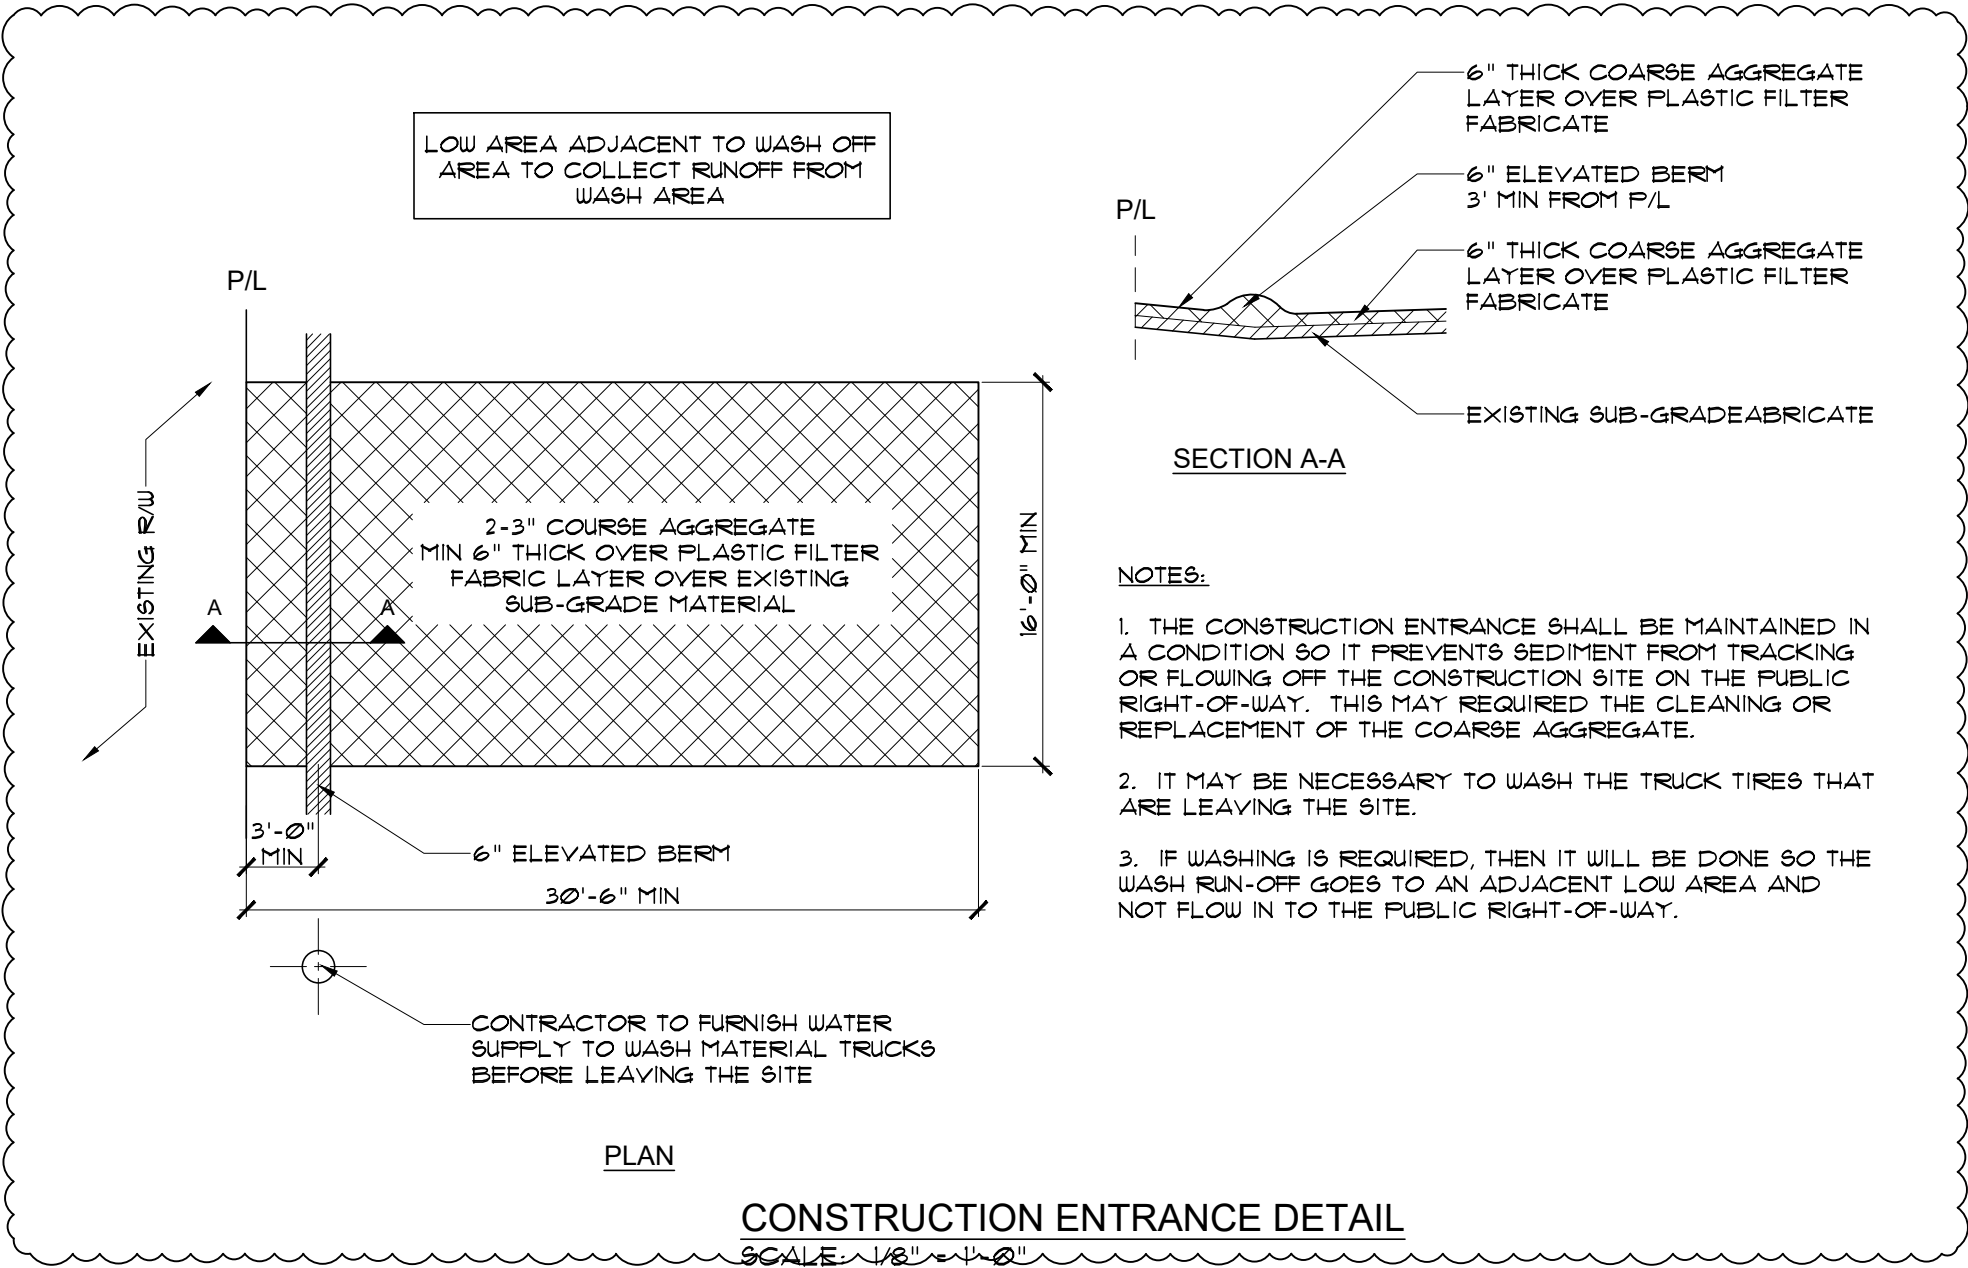

NOTES:
1. SILT FENCES (EROSION CONTROL FENCE) SHALL BE PROVIDED AS SHOWN ALONG THE PROPERTY LINE TO PREVENT CONSTRUCTION DEBRIS FROM LEAVING THE CONSTRUCTION SITE.
2. THE SILT FENCE SHALL BE PLACED A MINIMUM OF TWO FEET INSIDE THE PROPERTY LINE TO ALLOW THE INSTALLATION OF A PERIMETER WIND SCREEN & CONSTRUCTION FENCE.
3. A PERIMETER SIX FOOT HIGH CHAIN LINK FENCE COVERED WITH A WIND SCREEN SHALL BE INSTALLED ALONG THE PROPERTY LINE.

NOTES:
1. SYNTHETIC BALES SHALL BE TRENCHED 3' TO 4' AND ANCHORED WITH 2-1/2\"/>

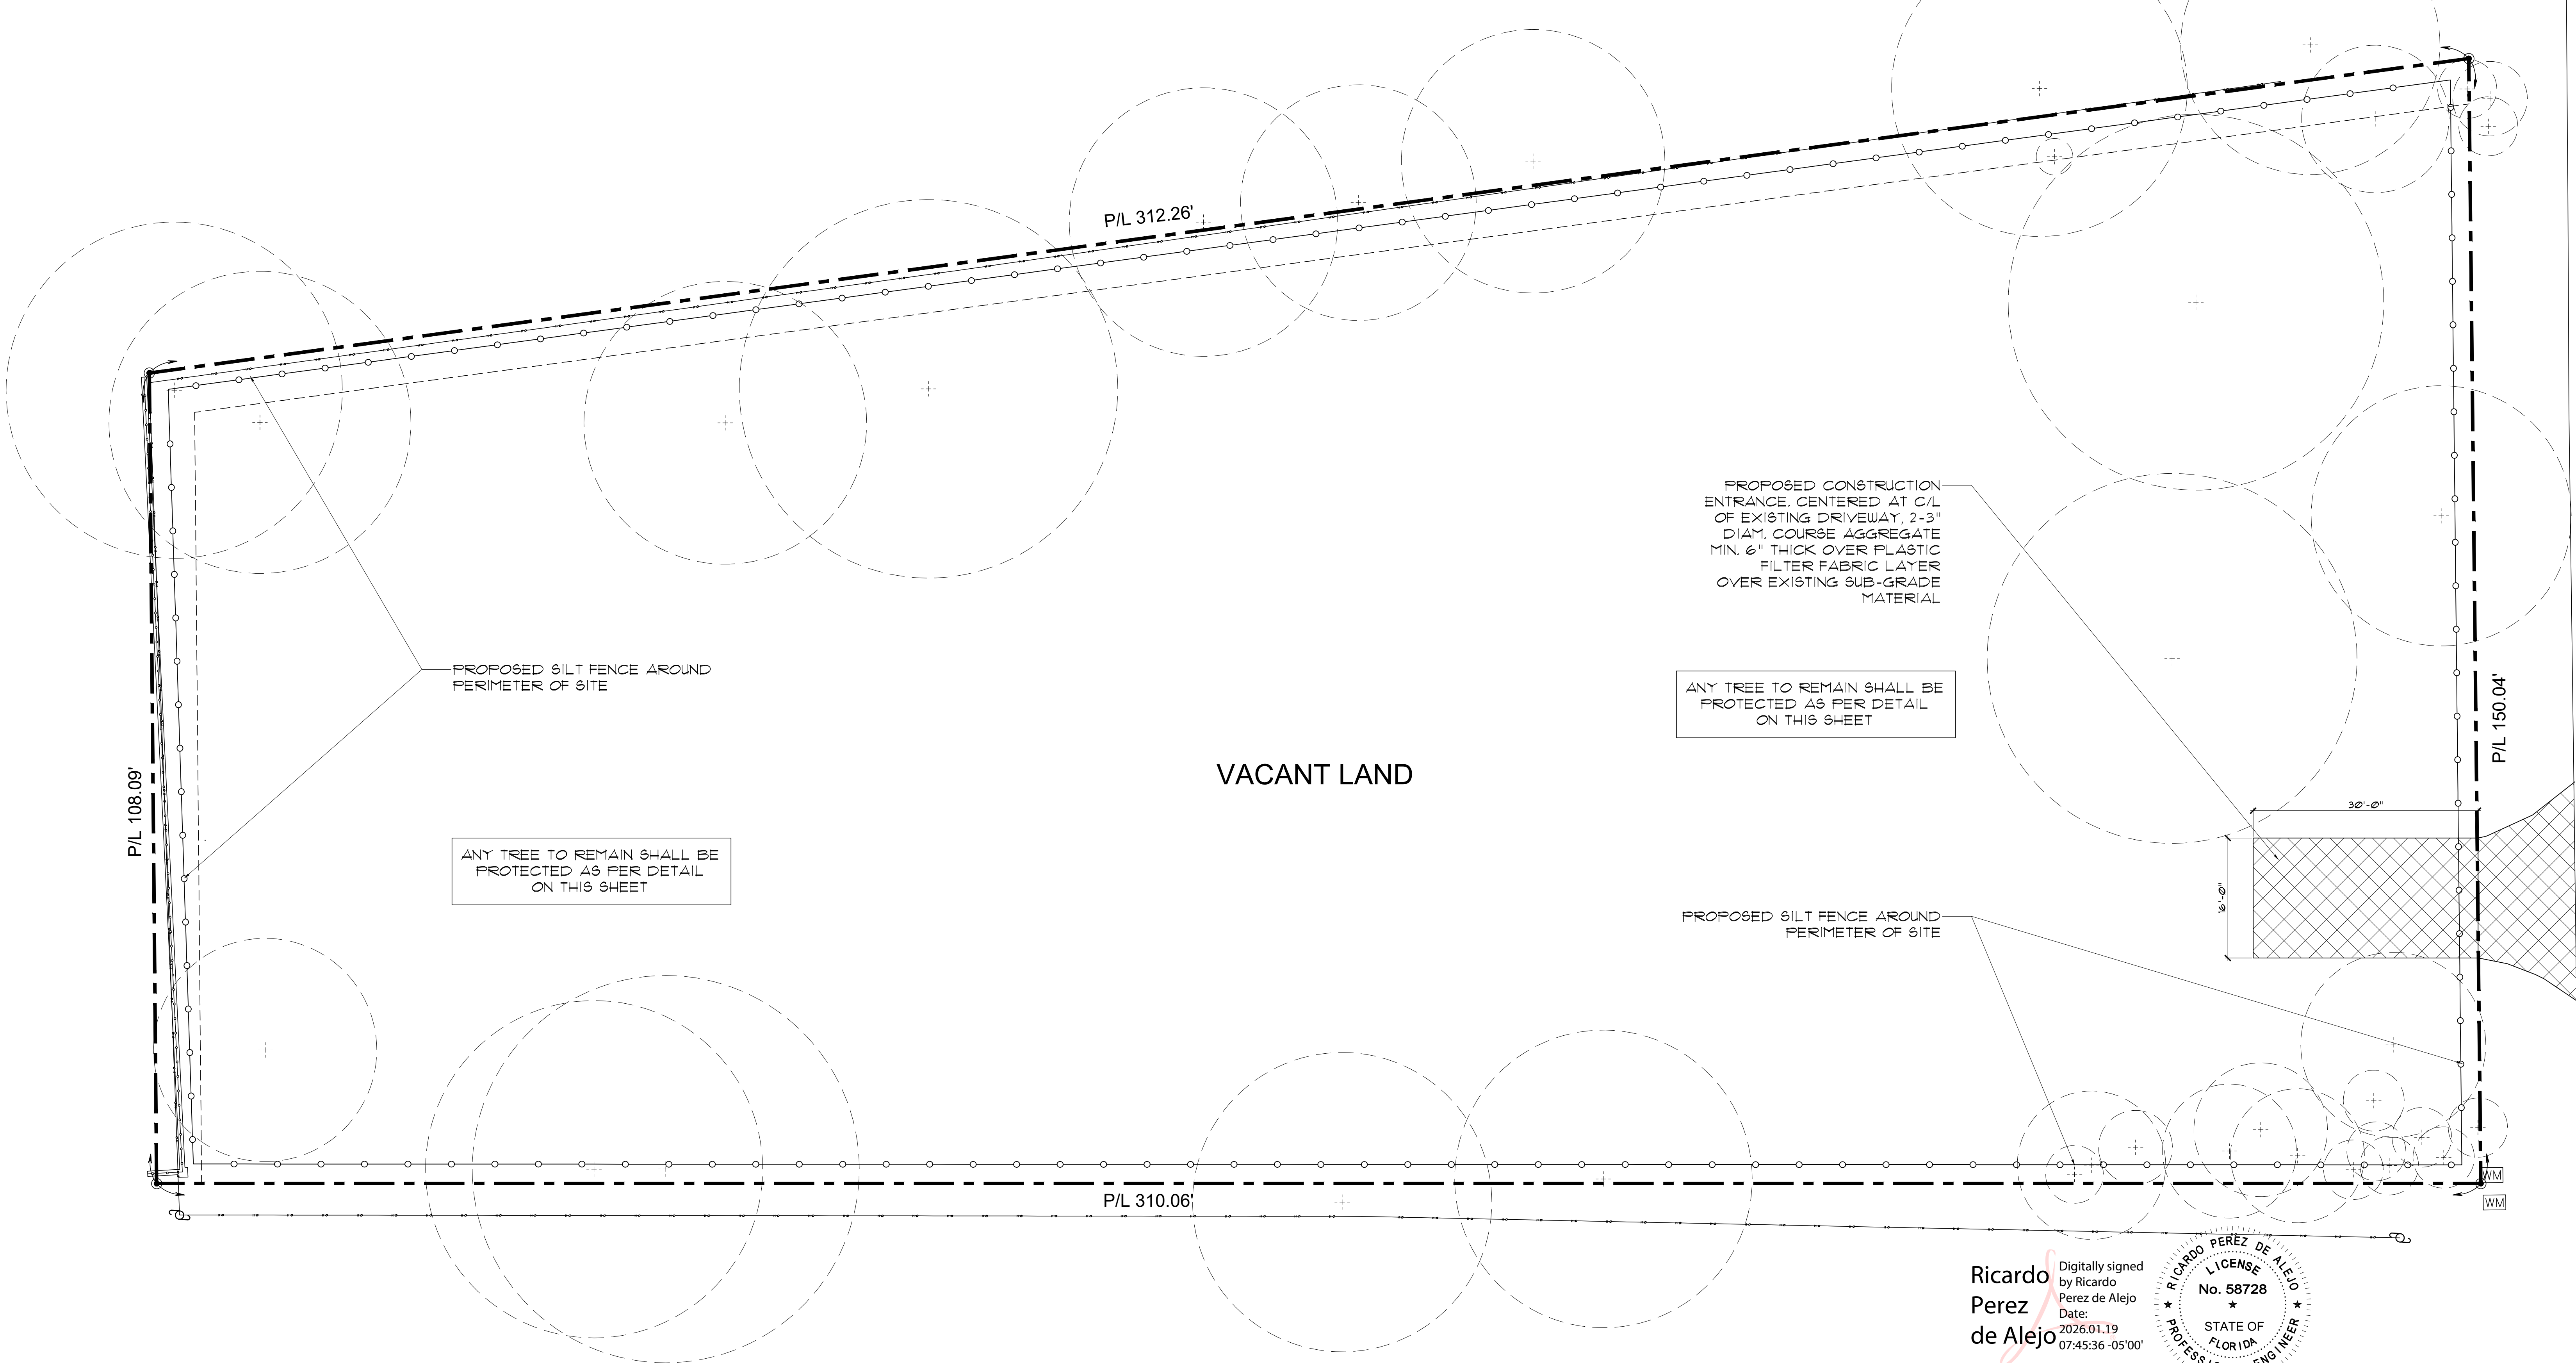

NOTE : THIS DRAWING IS PROPERTY OF SV DESIGN, INC. AND IS NOT TO BE REPRODUCED OR COPIED IN WHOLE OR IN PART WITHOUT THE PRIOR WRITTEN CONSENT OF SV DESIGN, INC. THIS DRAWING IS TO BE USED FOR THE PROJECT AND SITE SPECIFICALLY IDENTIFIED HEREIN. THE SCALES ARE AS STATED. THE CONTRACTOR SHALL CAREFULLY REVIEW ALL DIMENSIONS AND CONDITIONS SHOWN AND IMMEDIATELY NOTIFY THE ARCHITECT AS TO ANY ERRORS, OMISSIONS, OR INCONSISTENCIES DISCOVERED. COPYRIGHT © SV DESIGN, INC.	CLIENT : ALBERT MILO 11901 SW 63RD AVE PINECREST, FL 33132	PROJECT INFORMATION : MILO RESIDENCE 11901 SW 63RD AVE PINECREST, FL 33156	ARCHITECT : SV DESIGN, INC. 1900 CORAL WAY #301, MIAMI, FL 33145 T. 786.356.3799 F. 305.856.7478 www.svdesigninc.com	SEAL : Ricardo Perez de Alejo Digitally signed by Ricardo Perez de Alejo Date: 2026.01.19 07:45:36 -05'00' L I C E N S E No. 58728 STATE OF FLORIDA PROFESSIONAL ENGINEER	DRAWING INFORMATION : ISSUED 04.25.25 BLDG. DEPT. COMMENTS 08.25.25 01.16.26 © Copyright 2026 SV Design, Inc. All Rights Reserved	SHEET : EC1.1
---	---	---	--	---	---	-----------------------------