


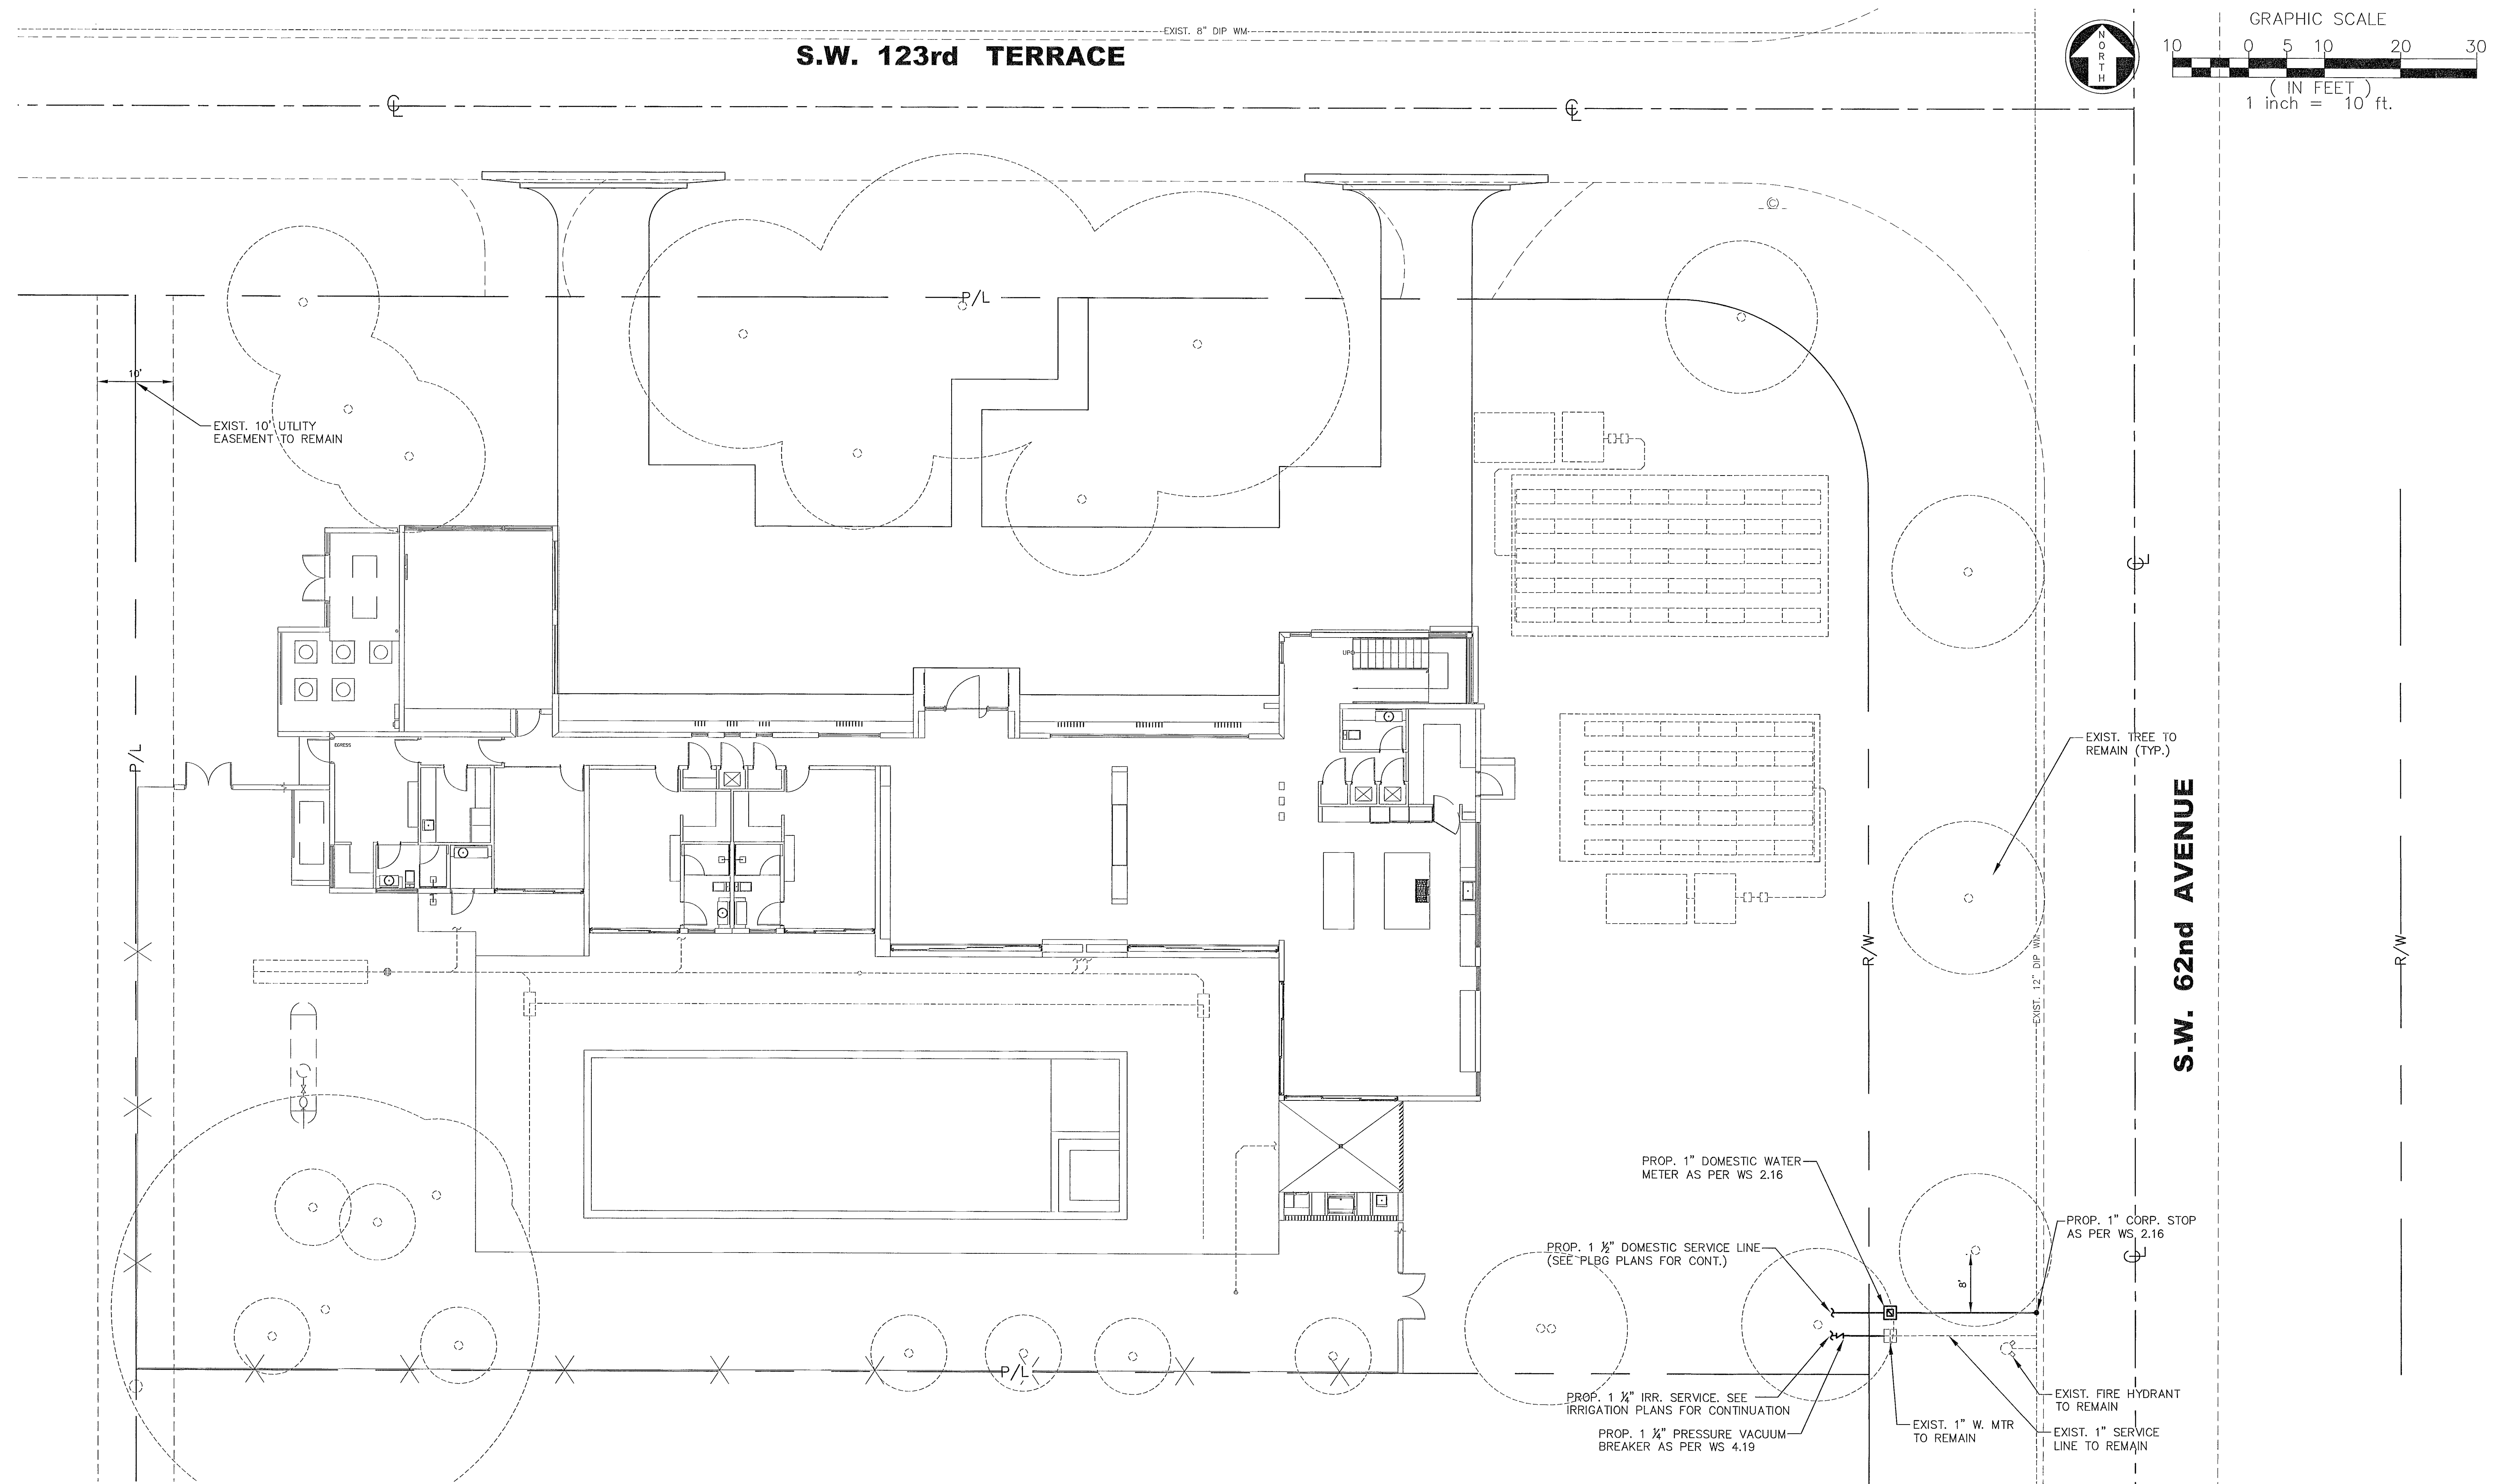

UTILITIES NOTES:

1. ALL MATERIAL AND LABOR UNDER THIS PROJECT, SHALL BE IN STRICT ACCORDANCE WITH THE REQUIREMENTS OF THE MIAMI-DADE WATER AND SEWER DEPARTMENT AND SHALL CONFORM TO THE STANDARDS AND SPECIFICATIONS AVAILABLE AND ON FILE WITH THE DEPARTMENT.
2. IT IS THE INTENT OF THESE PLANS TO BE IN ACCORDANCE WITH APPLICABLE CODES AND AUTHORITIES HAVING JURISDICTION. ANY DISCREPANCIES BETWEEN THESE PLANS AND APPLICABLE CODES SHALL BE IMMEDIATELY BROUGHT TO THE ATTENTION OF THE ENGINEER.

FAO

ARCHITECTURE

ARCHITECTURE INTERIOR DESIGN PLANNING

400 LINCOLN ROAD
SUITE 215
MIAMI BEACH, FLORIDA 33139
P 305.442.0000

230826

OWNER:
RONALDO FL1, LLC
1200 BISCAYNE BLVD.
MIAMI, FLORIDA 33181

REVISIONS:

TERRA

TERRA CIVIL ENGINEERING, LLC
CIVIL ENGINEERING
4011 WEST FLAGLER ST.,
SUITE 404
MIAMI, FLORIDA 33134
CERT. OF AUTHORIZATION #27209

CASA OHAD
6200 S.W. 123 TERRACE
PINECREST, FL 33156

PROJECT DESCRIPTION:
SINGLE FAMILY RESIDENCE

MASSCO A. OSORIO

LICENSE

No. 44090

STATE OF FLORIDA

PROFESSIONAL ENGINEER

2023.12.06 17:09:12
-05'00"

PROJECT:
CONSTRUCTION DOCUMENTS

DATE DASH:
DECEMBER 12, 2023

SHEET TITLE:
WATER SERVICE PLAN

SHEET:
C-200