
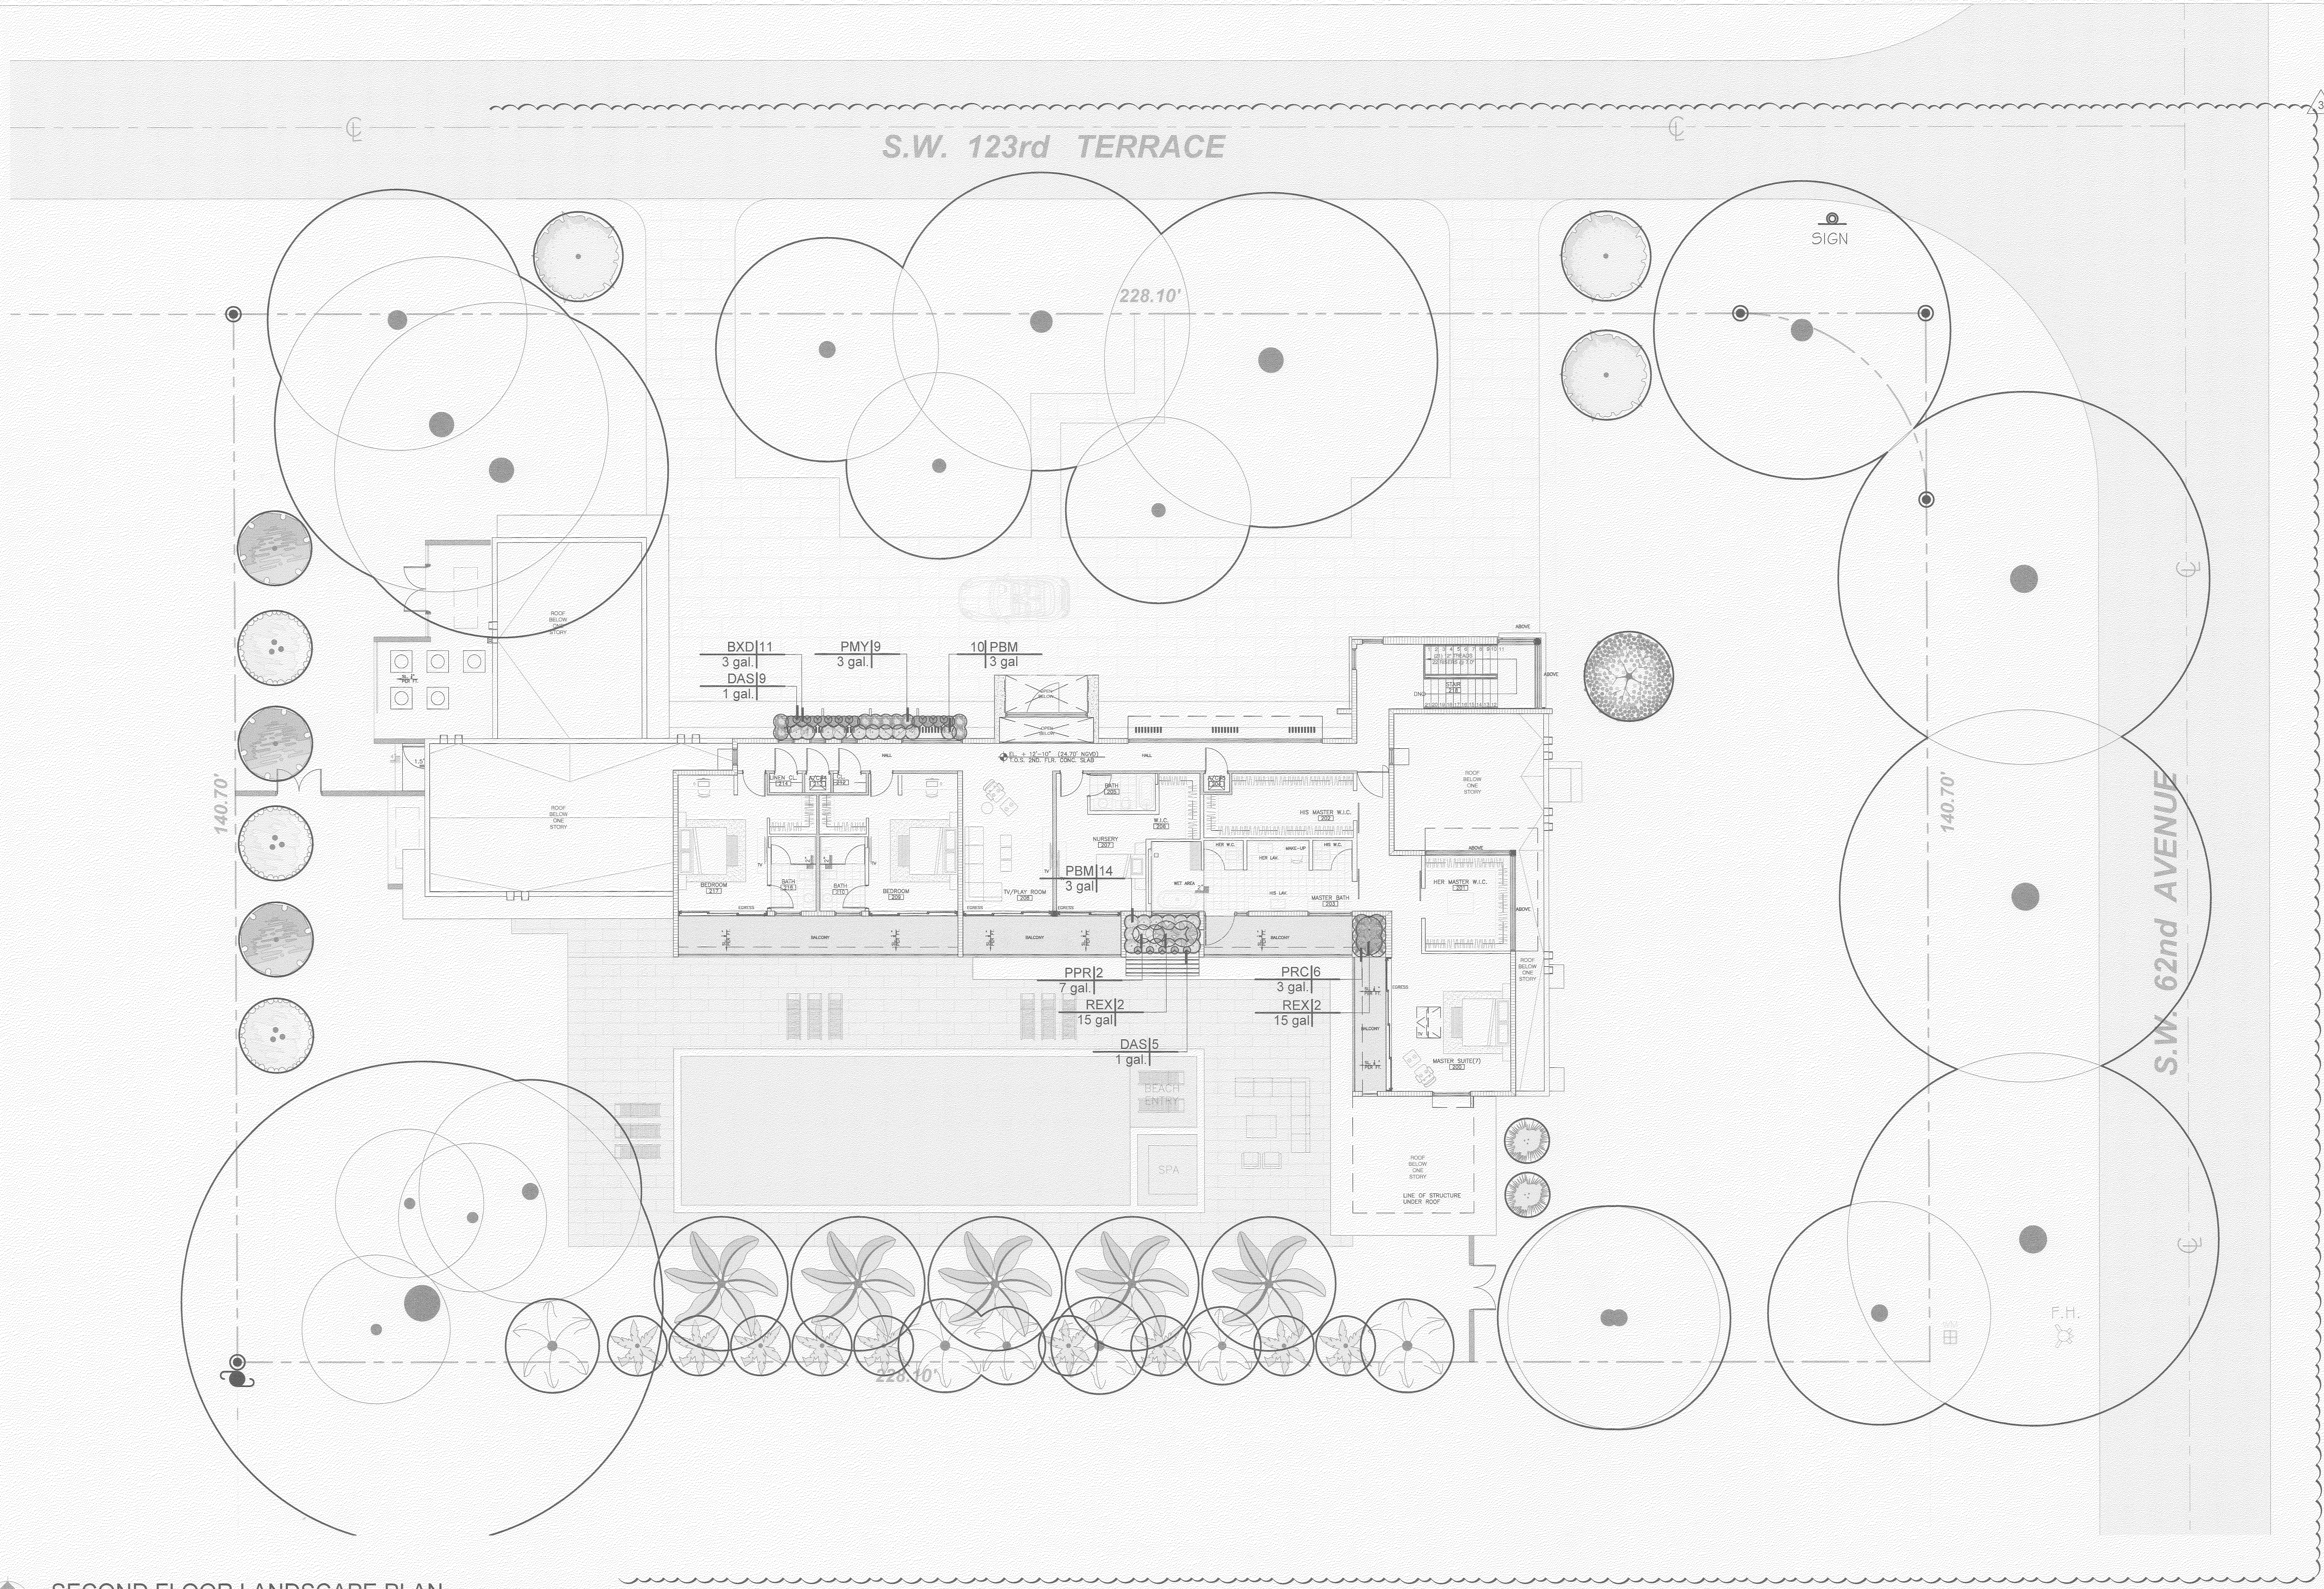


PLANT SCHEDULE SECOND FLOOR LANDSCAPE PLAN								
SYMBOL	CODE	QTY	BOTANICAL NAME	COMMON NAME	CONT	HGT	WIDTH	REMARKS
SHRUBS								
	BXD	11	Bougainvillea 'Double Delight'	Variegated Pinky White	3 gal.	2' OA	1.5'	Bush - Miami-Dade Landscape Manual - Drought Tolerant
	DAS	14	Dichondra argentea 'Silver Falls'	Silver Falls Dichondra	1 gal.	0.5'	1'	
	PBM	24	Philodendron 'Burle Marx'	Philodendron 'Burle Marx'	3 gal.	2'	2'	Shade grown
	PPR	2	Philodendron x 'Prince of Orange'	Prince of Orange Philodendron	7 gal.	2'		
	PRC	6	Philodendron x 'Rojo Congo'	Rojo Congo Philodendron	3 gal.	2'	2'	
	PMY	9	Phyllanthus myrtillofolius	Mousetail Shrub	3 gal.	1.5'	2'	
	REX	4	Rhapis excelsa	Lady Palm	15 gal.	3'-4'	3' - 4'	Shade Grown

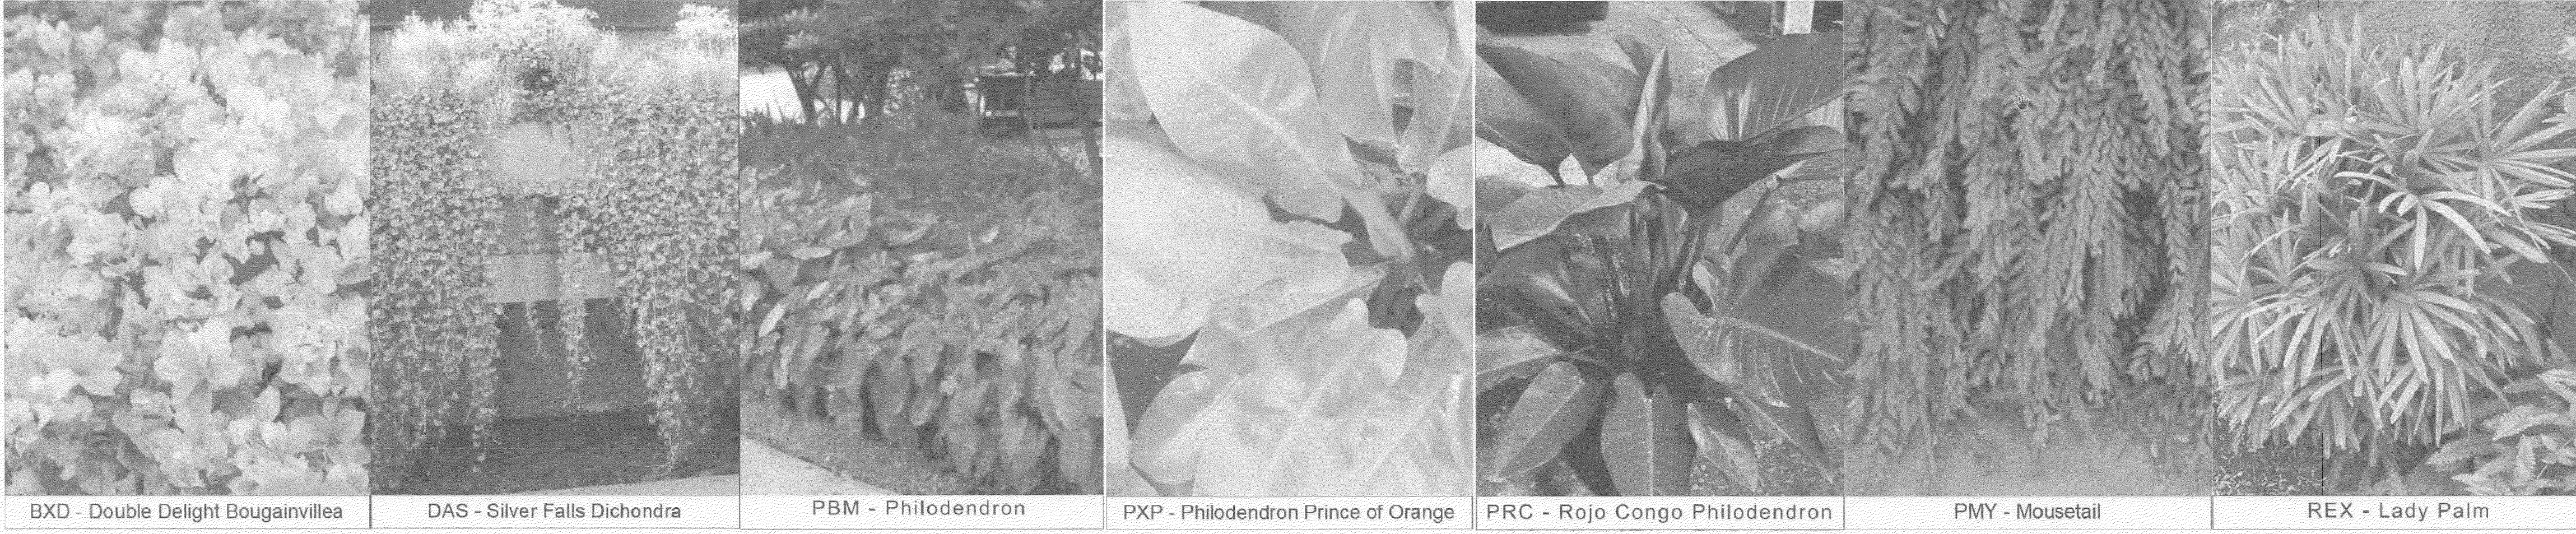

FAO

ARCHITECTURE

401 LACON ROAD
SUITE 805
MIAMI BEACH, FLORIDA 33139
P 786.466.9532

PROJECT NO:
2308

CLIENT:
RONALDO FLI, LLC
1200 BISCAYNE BLVD.
MIAMI, FLORIDA 33181

REVISIONS
3 City Comments 03-20-24

CPS ENGINEERING GROUP, INC.
STRUCTURAL ENGINEER
185 NW 108TH STREET
MIAMI SHORES, FLORIDA 33166

ARPE ENGINEERING, LLC
MEP ENGINEERING
2020 PONCE DE LEON BLVD. SUITE 1002
CORAL GABLES, FLORIDA 33134

NEW LEAF ENVIRONMENTAL, LLC
ISA CERTIFIED ARBORIST
57 SILVER SPRINGS DRIVE
KEY LARGO, FLORIDA 33037

TERRA CIVIL ENGINEERING, LLC
CIVIL ENGINEERING
4011 WEST FLAGLER ST., SUITE 404
MIAMI, FLORIDA 33134

ALL LANDSCAPE DATA, INC.
LANDSCAPE ARCHITECT
4459 NW 8TH COURT
CORAL, FLORIDA 33132

Digitally
signed by
Derick Langel
Date:
2024.04.03
12:47:
32-04100:
DERICK LANGE, L12051945

ALL LANDSCAPE DATA, INC.
www.alllandscapedata.net & .com
Ph: 305.303.7059

CASA OHAD

6200 SW 123RD TERRACE PINELAKE, FLORIDA 33156

PROJECT DESCRIPTION:
SINGLE FAMILY RESIDENCE

FAO ARCHITECTURE LLC
DRAWINGS, SPECIFICATIONS, AND OTHER DOCUMENTS
INCLUDING THESE REFLECTIONS, WERE PREPARED BY
FAO ARCHITECTURE LLC AND THE CONSULTANTS ARE
INDEPENDENT OF SERVICE FOR THIS PROJECT. ALL
REVISIONS SHALL BE REVIEWED BY THE ARCHITECT AND THE
OWNER OF THEIR RESPECTIVE REQUIREMENTS OF
SERVICE AND SHALL BE FOR ALL COMMON LAW
STATUTORY AND OTHER RESERVED RIGHTS, INCLUDING
COPYRIGHTS.

LEGAL

FELIPE ALVARADO AR 81841

PHASE:
CONSTRUCTION DOCUMENTS

ISSUE DATE:
DECEMBER 12, 2023

SHEET TITLE:
LANDSCAPE PLAN

SHEET:
L-03