





BOUNDARY SURVEY:

SCALE 1" = 25'

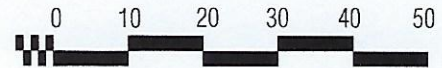

GRAPHIC SCALE 1" = 25' (IN FEET)

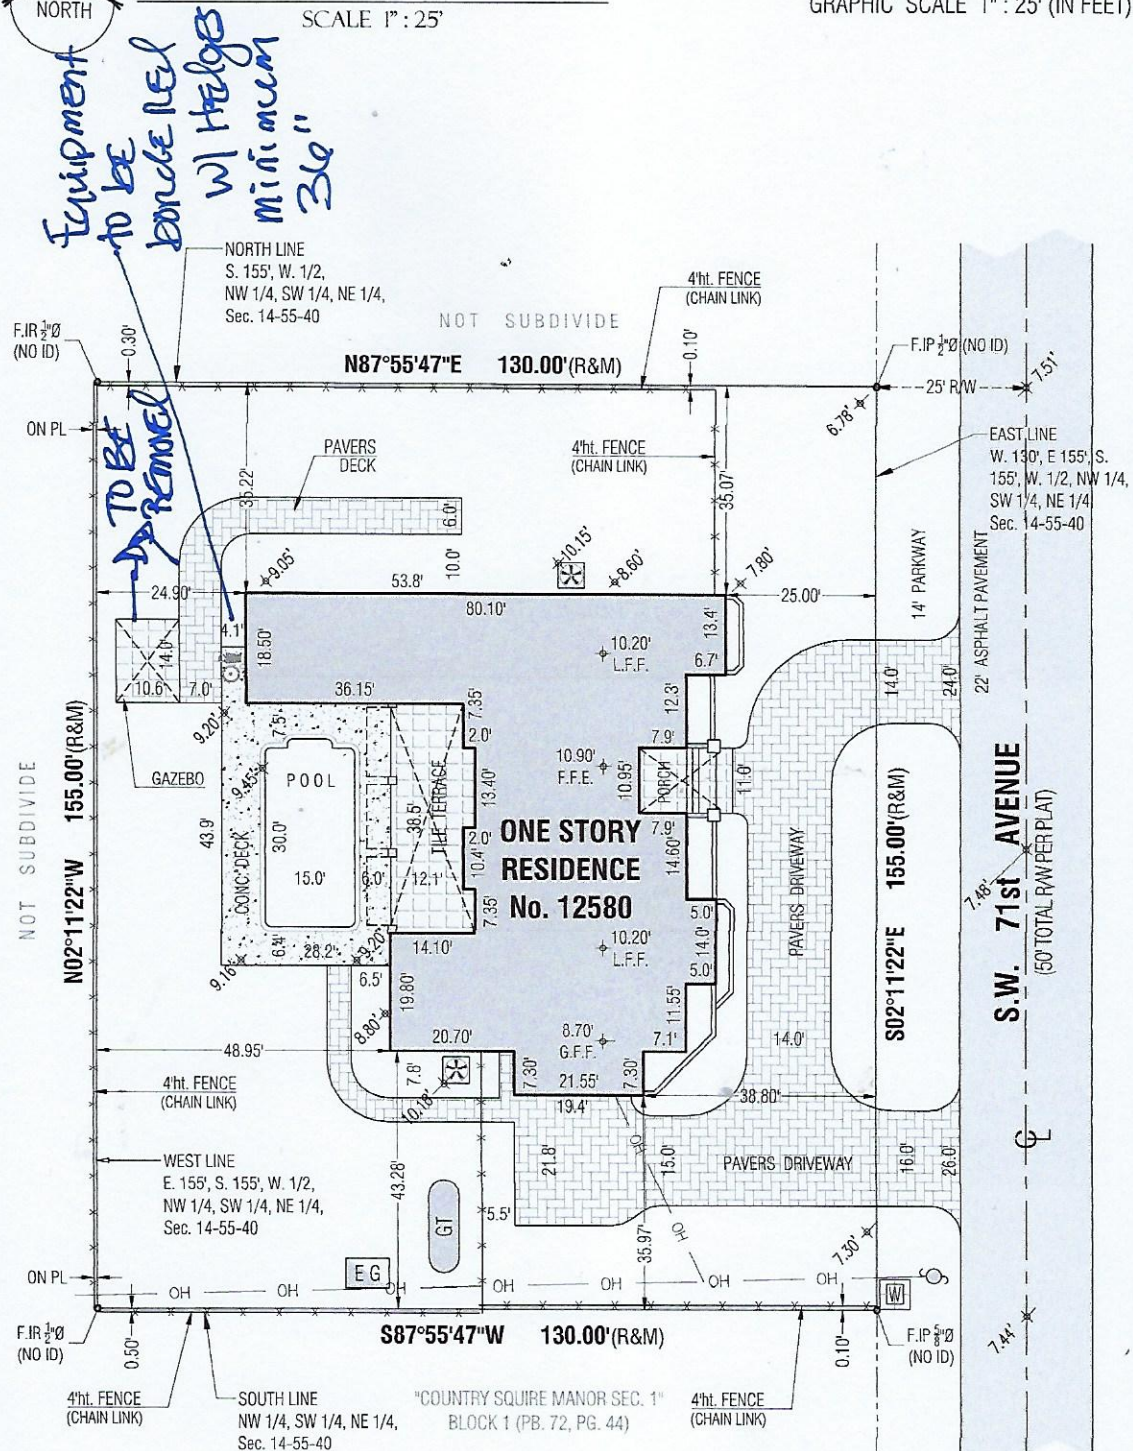

Miguel J Garay

Digitally signed by Miguel J Garay
Date: 2025.12.26 12:59:34 -05 00

SURVEYOR'S CERTIFICATE: I hereby certify that this "Boundary Survey" and Report resulting therefor was performed under my direction and is true and correct to the best of my knowledge and belief and further, that said "Boundary Survey" meets the intent of the applicable provisions of the "Standards of Practice for Land Surveying in the State of Florida", pursuant to Section 5J-17.050 through 5J-17.052 of the Florida Administrative Code and it's implementing law, chapter 472.027 of the Florida Statutes.

By:

Miguel J. Garay

Professional Surveyor and Mapper
No. 6594 State of Florida

8801 NW 176th Street, Miami Lakes, FL 33018
P. 305_362_7926 P. 305_305_4143
M. madelin @ surveyinflorida.com

Date: 12-23-2025
Job No. 25-13802F
Sheet No. 2 of 2

PRISMA LAND SURVEYORS LLC
SURVEYOR AND MAPPERS LB. 8036
north central and south florida