


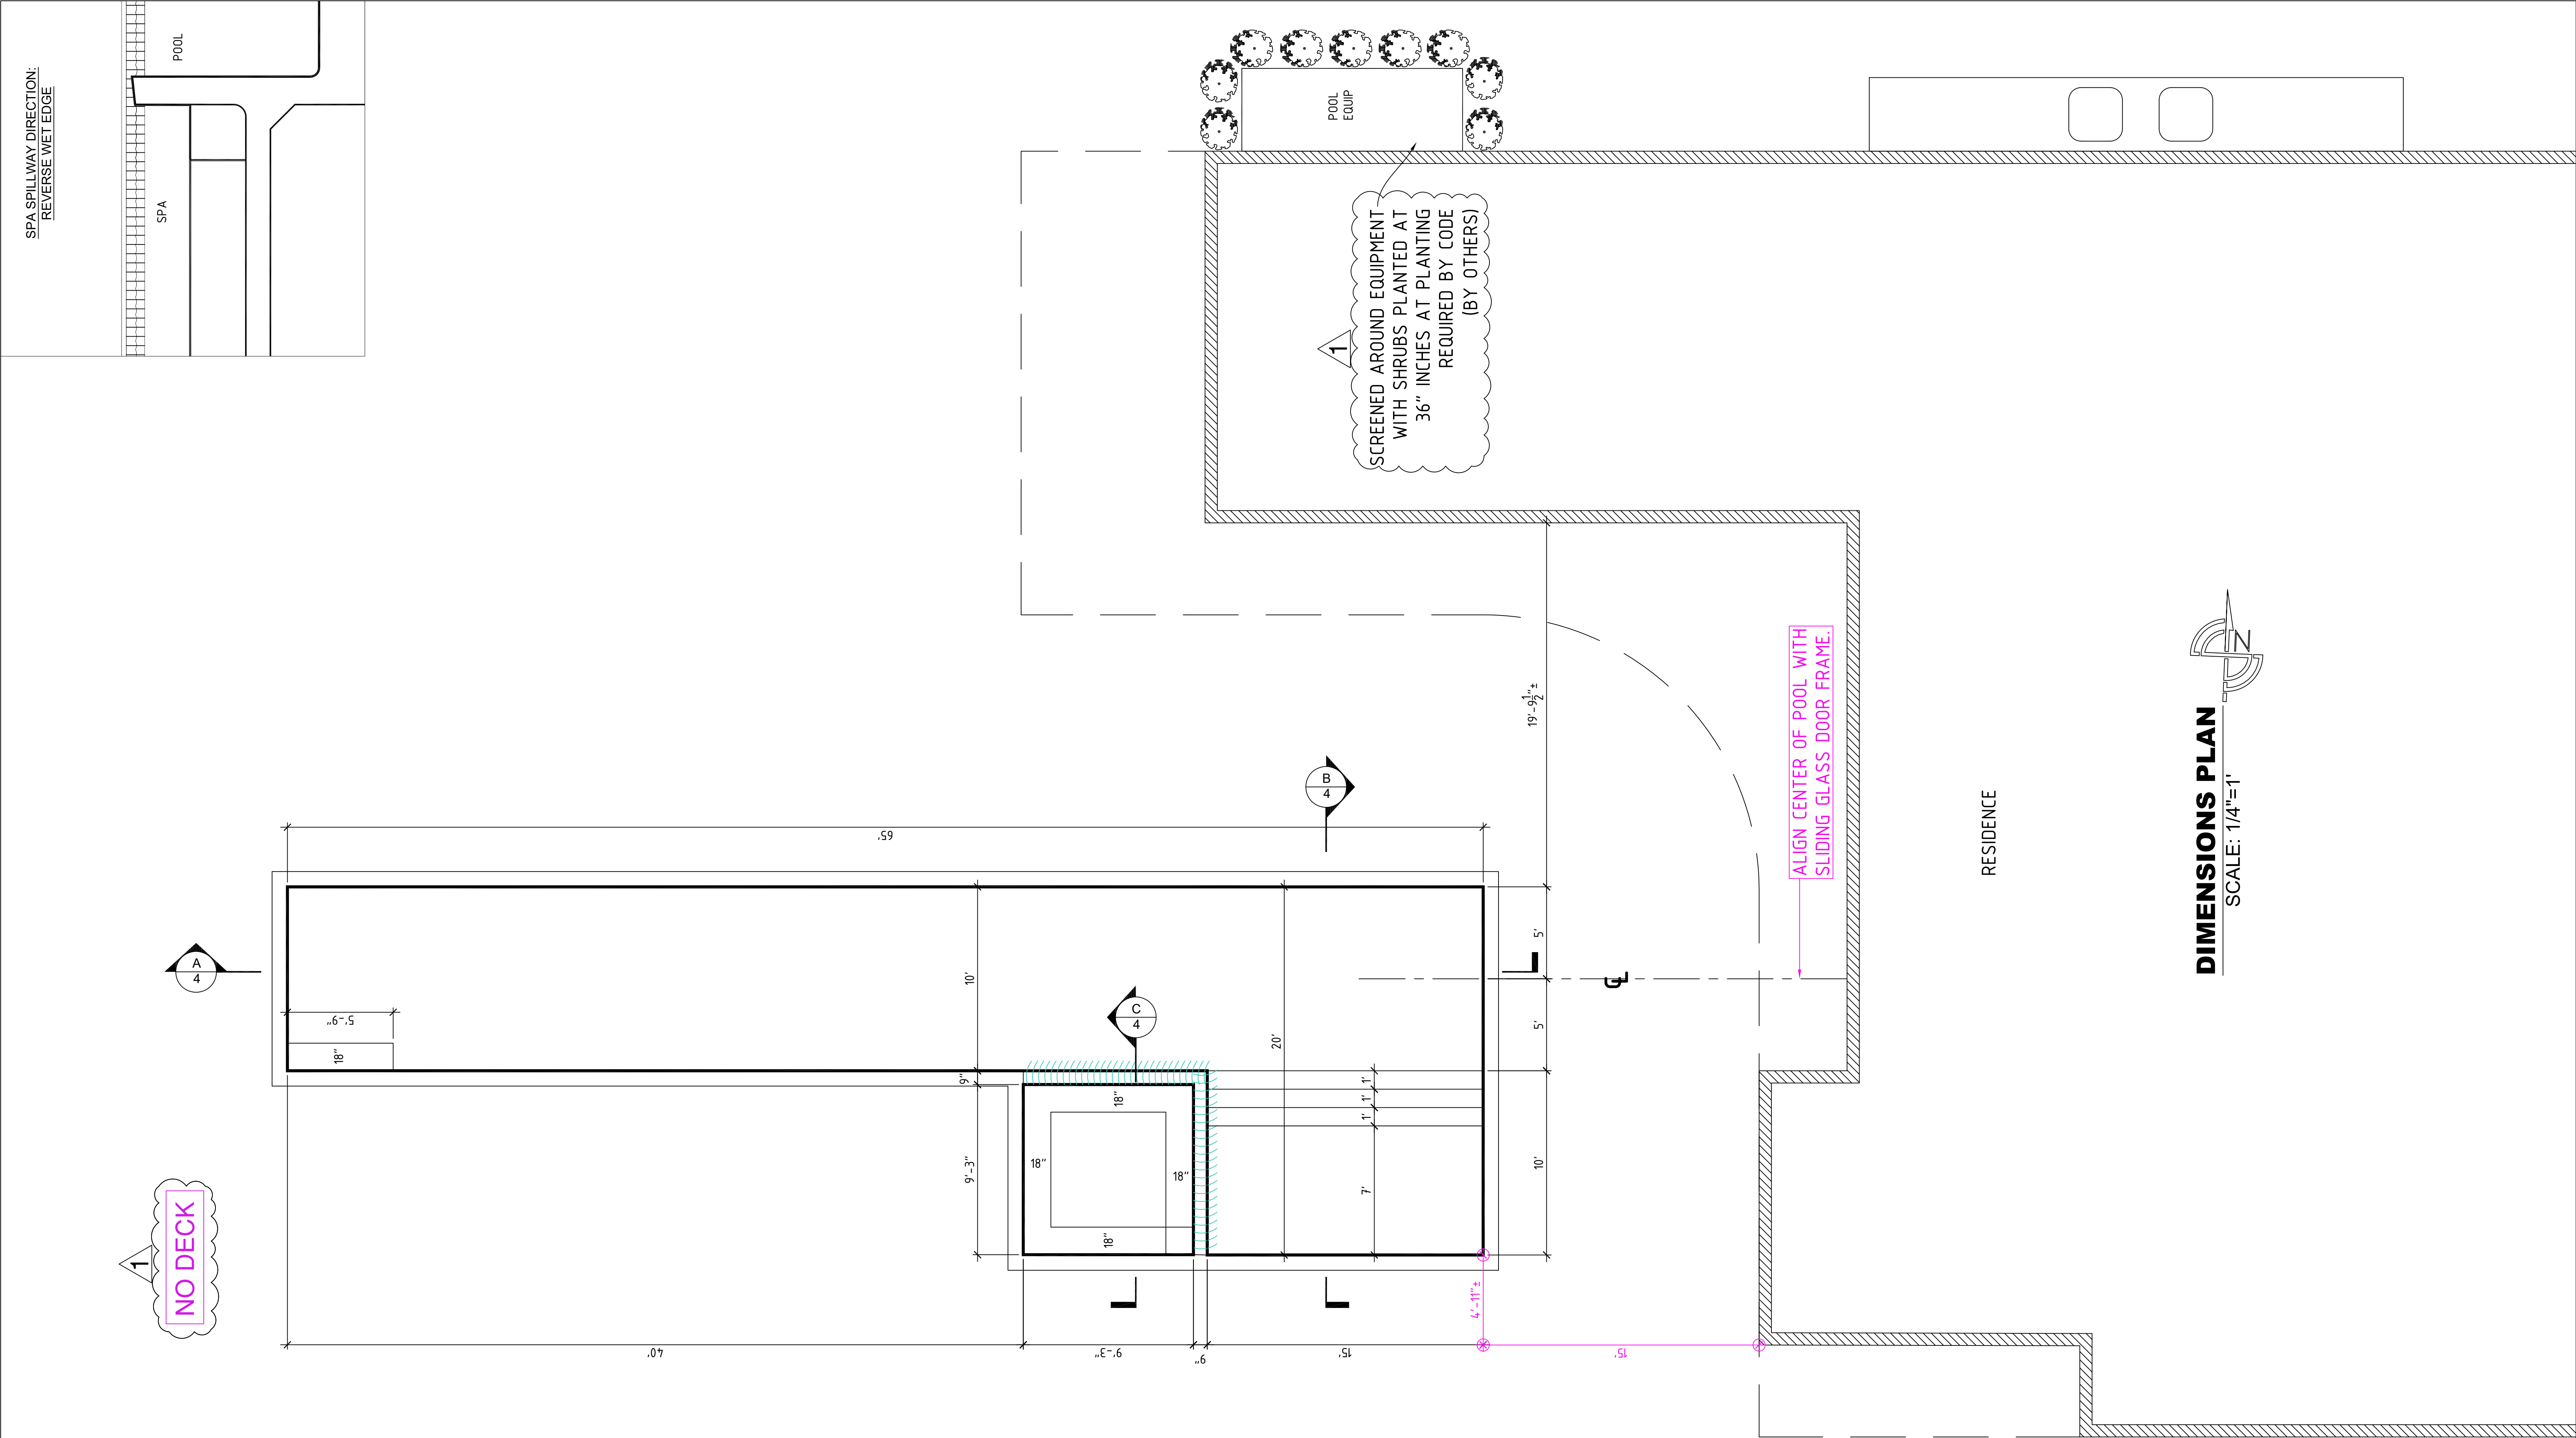

SHEET 3

DRAWN DATE: 10/01/2025
ORDER: N/A
JOB NO. : HUBE-25-133
SALESMAN: KVK
DRAWN BY: ML

HUBER RESIDENCE
SUBD.: SUNILAND ESTATES LOT 2 BLK 2
ADDRESS: 12020 SW 77th AVENUE CITY: PINECREST, FL. 33156

DATE	REVISIONS / CORRECTIONS
10/24/2025	ADD ELECTRIC HEAT PUMP.
12/17/2025	ZONING COMMENTS.



3144 SW 13th DRIVE
DEERFIELD BEACH, FL. 33442
(954) 755-4402

DATE: 12/17/2025	This item has been digitally signed and sealed by Zakary James Lata (P.E. # 79443) on the date indicated here. Printed copies are not considered signed and sealed, and the signature must be verified on any electronic copies.
ZAKARY JAMES LATA P.E. # 79443 PlanZDesigns@outlook.com	2025.12.18 11:38:57-05'00'
If signed digitally above, printed copies of this document are not considered signed and sealed and the signature must be verified on any electronic copies.	