



NEW SWIMMING POOL & SPA FOR :
AGD CALISTONE LLC
 10840 SW 67 AVE MIAMI, FL 33156

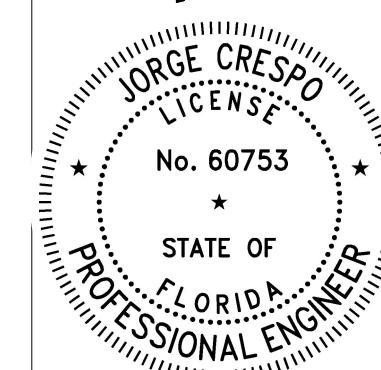

JORGE CRESPO, P.E.
LICENSE# 60753
10441 SW 46TH ST
MIAMI, FL 33165
786-325-3996

REVISIONS	
NO.	DATE

SHEET:
A-01

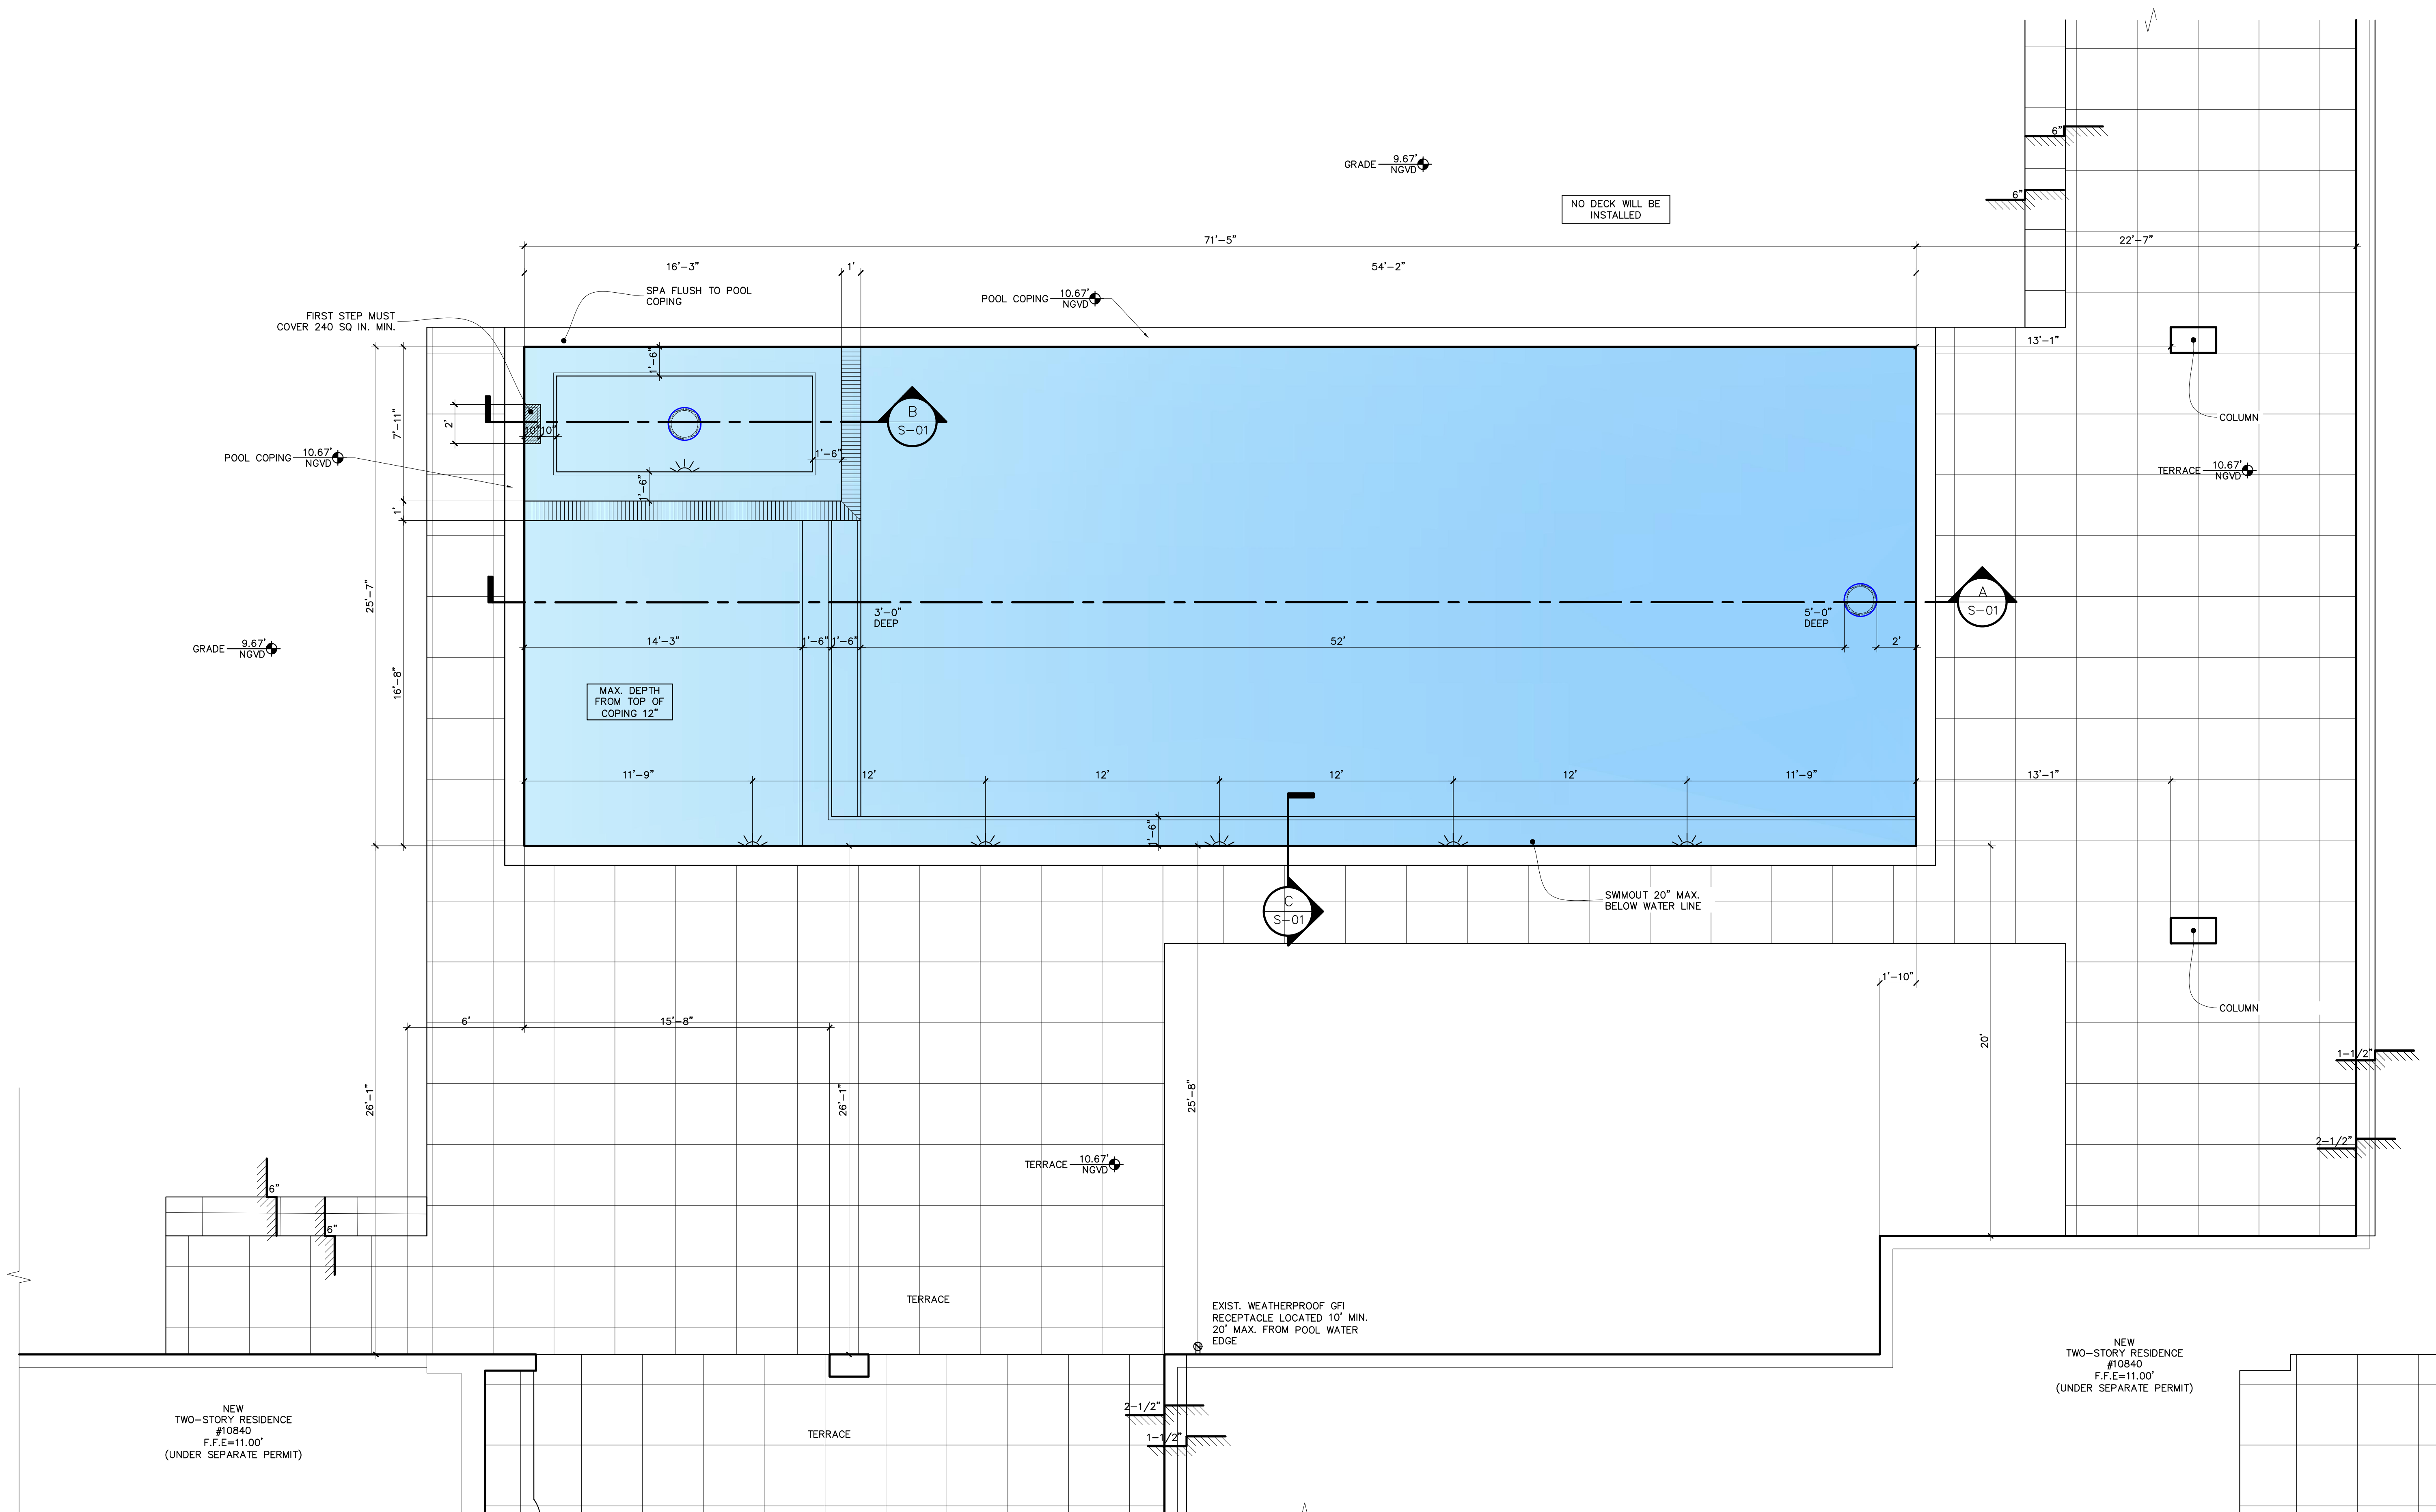

POOL ARCHITECTURAL PLAN

SCALE: 1/4"=1'-0"



NOTE: CONTRACTOR SHALL VERIFY ALL SETBACKS FROM PROPERTY LINES AND STRUCTURES PRIOR TO EXCAVATION. SHOULD ANY SETBACKS BE LESS THAN THE MINIMUM REQUIREMENTS, EITHER BY OWNER OR BUILDING OFFICIAL, THE ENGINEER SHALL BE NOTIFIED.

WARNING: TO EMPTY POOL AFTER CONSTRUCTION FOR REPAIRS OR ANY OTHER REASON, THE HYDROSTATIC UPLIFT PRESSURES BENEATH THE POOL MUST BE ELIMINATED TO PREVENT THE POOL FROM FLOATING UPWARD. THE OWNER MUST CONSULT AND POOL REPAIR CONTRACTOR EXPERIENCED IN ELIMINATING UPLIFT PRESSURES.

THIS ITEM HAS BEEN DIGITALLY SIGNED AND
SEALED
BY JORGE CRESPO ON THE DATE ADJACENT TO
THE SEAL USING A AUTHENTICATION CODE.

PRINTED COPIES OF THIS DOCUMENT ARE NOT
CONSIDERED SIGNED AND SEALED AND THE
AUTHENTICATION CODE MUST BE VERIFIED ON
ANY ELECTRONIC COPIES.

Jorge A
Crespo

Digitally signed by
Jorge A Crespo
Date: 2026.06.19
15:38:27 -04'00'