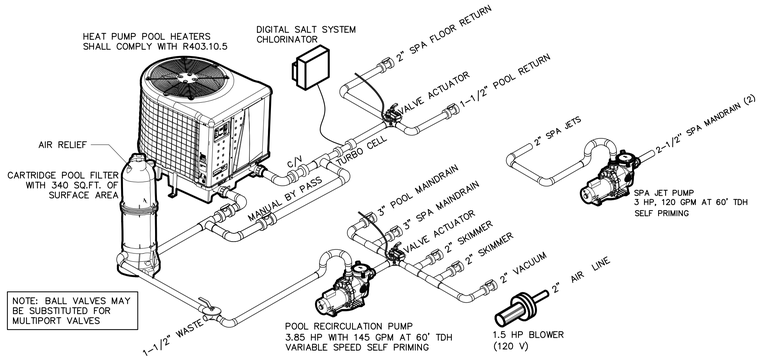

ISOMETRIC

SKIMMER DETAIL

NO SCALE

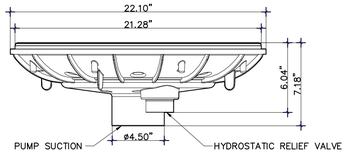

20"–360° PEBBLE MAINDRAIN
(POOL) DETAIL

NO SCALE

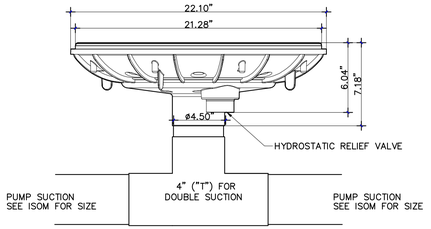

20"–360° PEBBLE MAINDRAIN
(SPA) DETAIL

NO SCALE

LEGEND

SYMBOL	NAME	QTY
	RETURN	5
	FLOOR RETURN	6
	THERAPY JET	10
	VACUUM W/ SPRING LOADED COVER	1
	SKIMMER	2
	MAIN DRAIN ø20" PEBBLE	2
	12W 12V LED NICHELESS LIGHT	6

POOL DATA

	POOL	SPA
SURFACE AREA (SQFT)	1,676	129
AVERAGE DEPTH (FT)	4	3
VOLUME (GAL)	50,280	2,903
PUMP FLOW (GPM)	145	
TURNOVER (HOUR)	5.78	0.33
PERIMETER (LNFT)	194	49
DECK AREA (SQFT)	N/A	

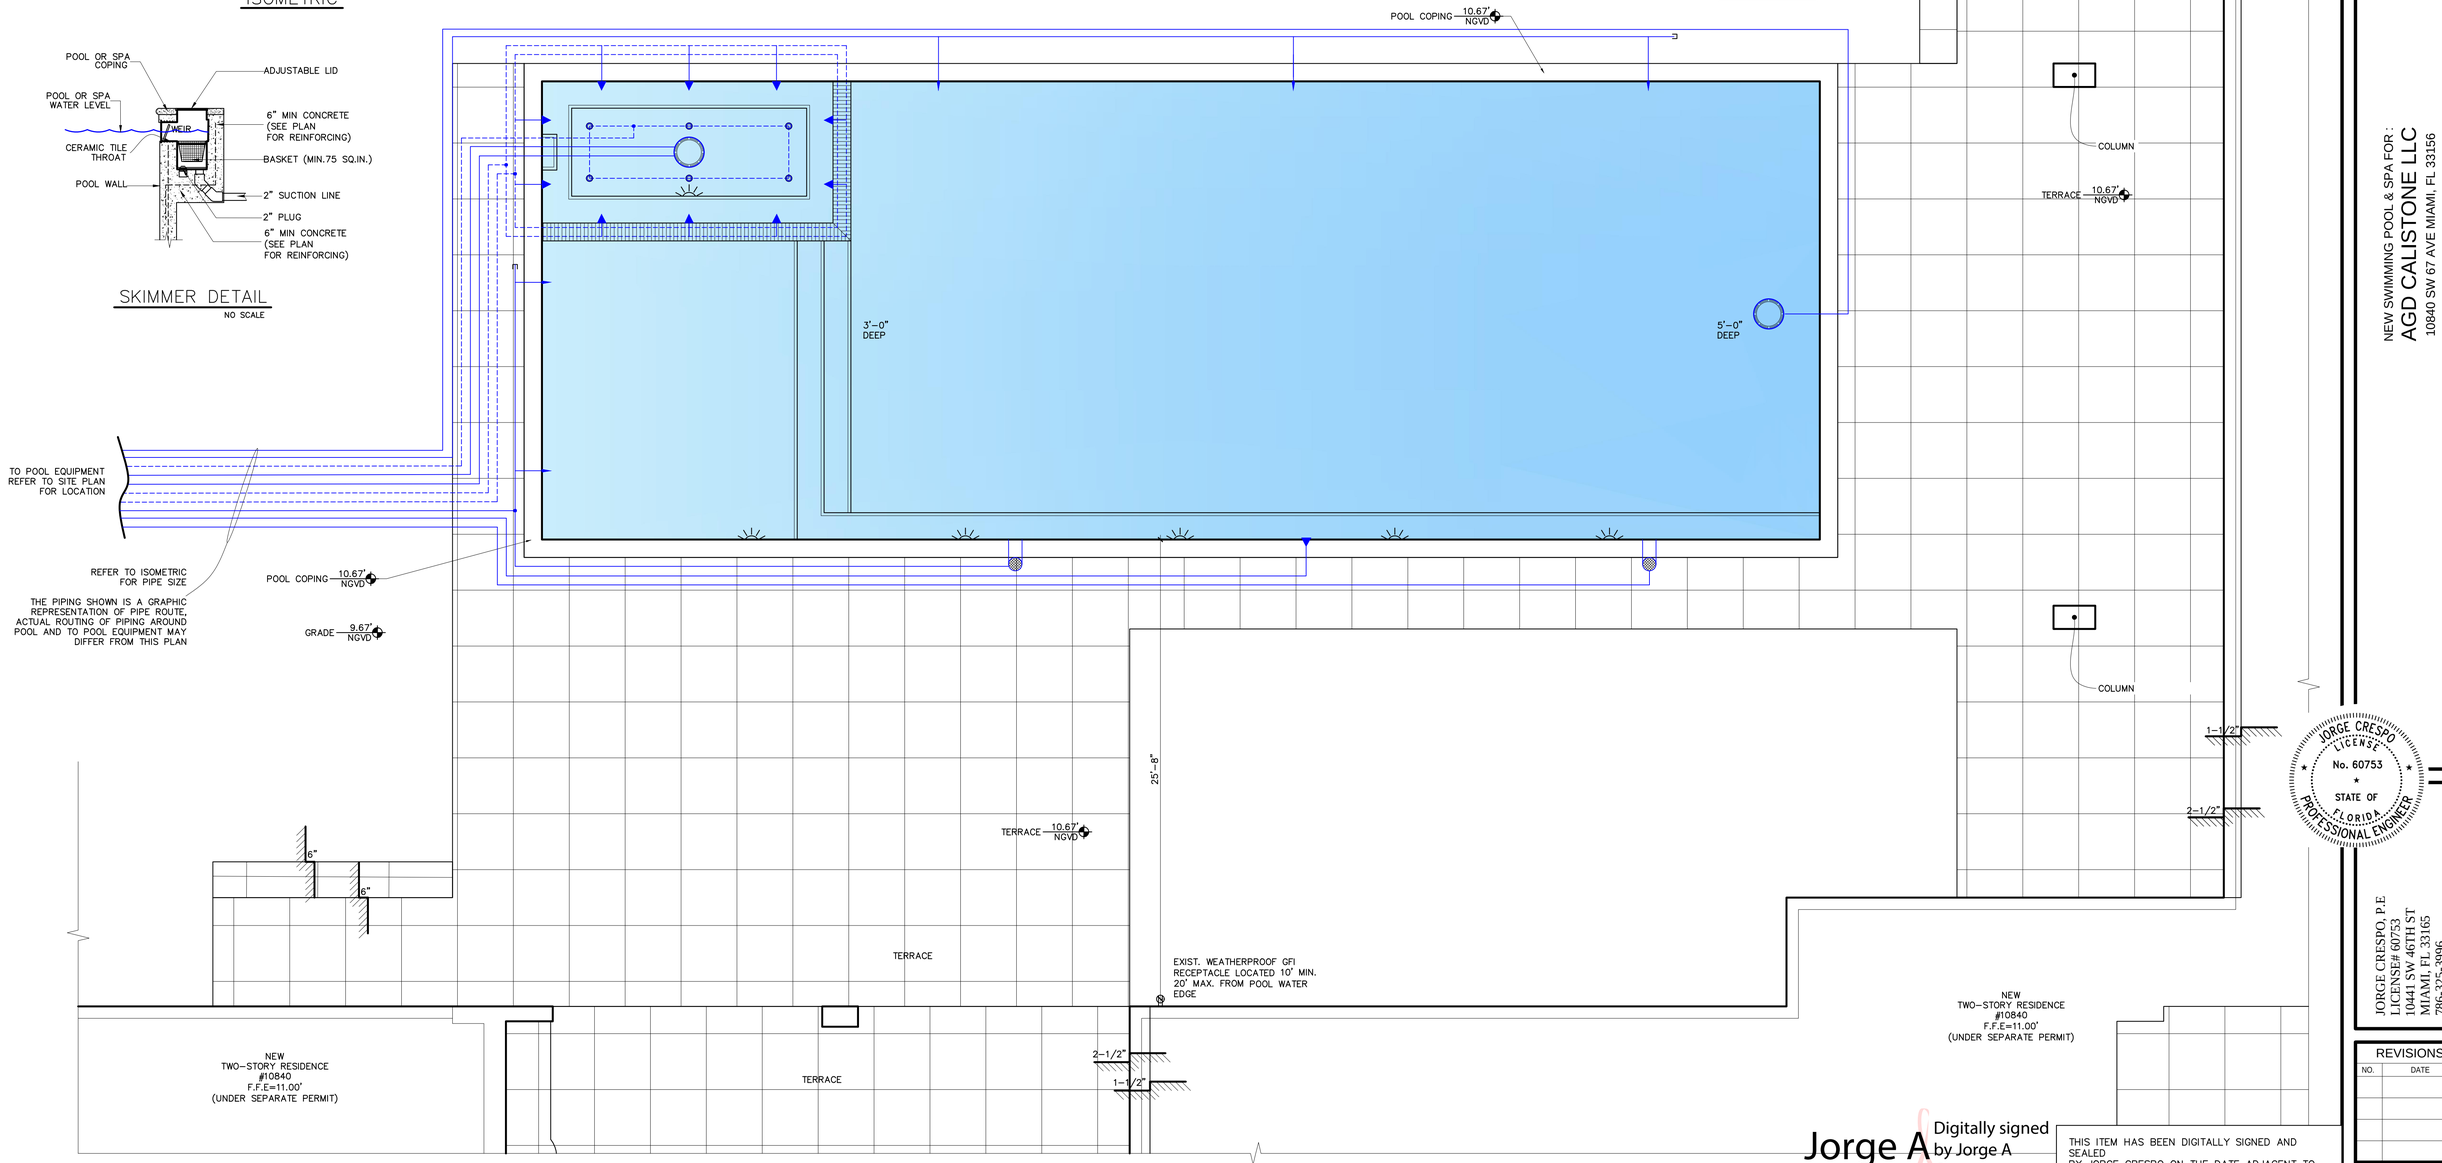

NOTE: CONTRACTOR SHALL VERIFY ALL SETBACKS FROM PROPERTY LINES AND STRUCTURES PRIOR TO EXCAVATION. SHOULD ANY SETBACKS BE LESS THAN THE MINIMUM REQUIREMENTS, EITHER BY OWNER OR BUILDING OFFICIAL, THE ENGINEER SHALL BE NOTIFIED.

POOL PLAN

SCALE: 1/4"=1'–0"

WARNING: TO EMPTY POOL AFTER CONSTRUCTION FOR REPAIRS OR ANY OTHER REASON, THE HYDROSTATIC UPLIFT PRESSURES BENEATH THE POOL MUST BE ELIMINATED TO PREVENT THE POOL FROM FLOATING UPWARD. THE OWNER MUST CONSULT AND POOL REPAIR CONTRACTOR EXPERIENCED IN ELIMINATING UPLIFT PRESSURES.

Jorge A Crespo

Digitally signed by Jorge A Crespo
Date: 2026.06.19 15:38:00 -04'00'

THIS ITEM HAS BEEN DIGITALLY SIGNED AND SEALED
BY JORGE CRESPO ON THE DATE ADJACENT TO THE SEAL USING A AUTHENTICATION CODE.

PRINTED COPIES OF THIS DOCUMENT ARE NOT CONSIDERED SIGNED AND SEALED AND THE AUTHENTICATION CODE MUST BE VERIFIED ON ANY ELECTRONIC COPIES.

DRAW BY

GIA DESIGN GROUP INC.
305.741.3442

Pisces Pool & Construction

NEW SWIMMING POOL & SPA FOR :
AGD CALISTONE LLC
10840 SW 67 AVE MIAMI, FL 33156

JORGE CRESPO LICENSE No. 60753 STATE OF FLORIDA PROFESSIONAL ENGINEER

JORGE CRESPO, P.E
LICENSE# 60753
10441 SW 46TH ST
MIAMI, FL 33165
786-325-3996

REVISIONS

NO.	DATE

SHEET:
P-01