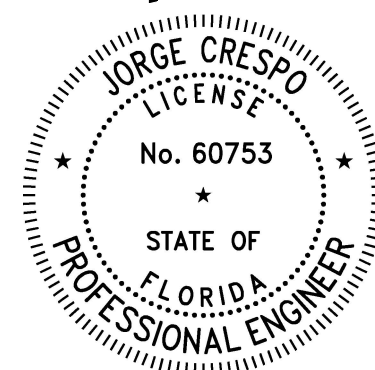


JORGE CRESPO, P.E.
LICENSE# 60753
10441 SW 46TH ST
MIAMI, FL 33165
786-325-3996

REVISIONS

NO.	DATE


SHEET:
P-01

LEGEND

SYMBOL	NAME	QTY
	RETURN	7
	THERAPY JET	6
	SKIMMER	2
	CHANNEL MAIN DRAIN	2
	LAMINAR JET	3
	NICHELESS POOL LIGHT 12W 12VOLT	5

POOL DATA

	EXIST. POOL	NEW SPA
SURFACE AREA (SQFT)	722	36
AVERAGE DEPTH (FT)	4.25	2.25
VOLUME (GAL)	23,014	608
PUMP FLOW (GPM)	115	
TURNOVER (HOUR)	3.34	0.09
PERIMETER (LNFT)	135	24
DECK AREA (SQFT)	BY OTHERS	

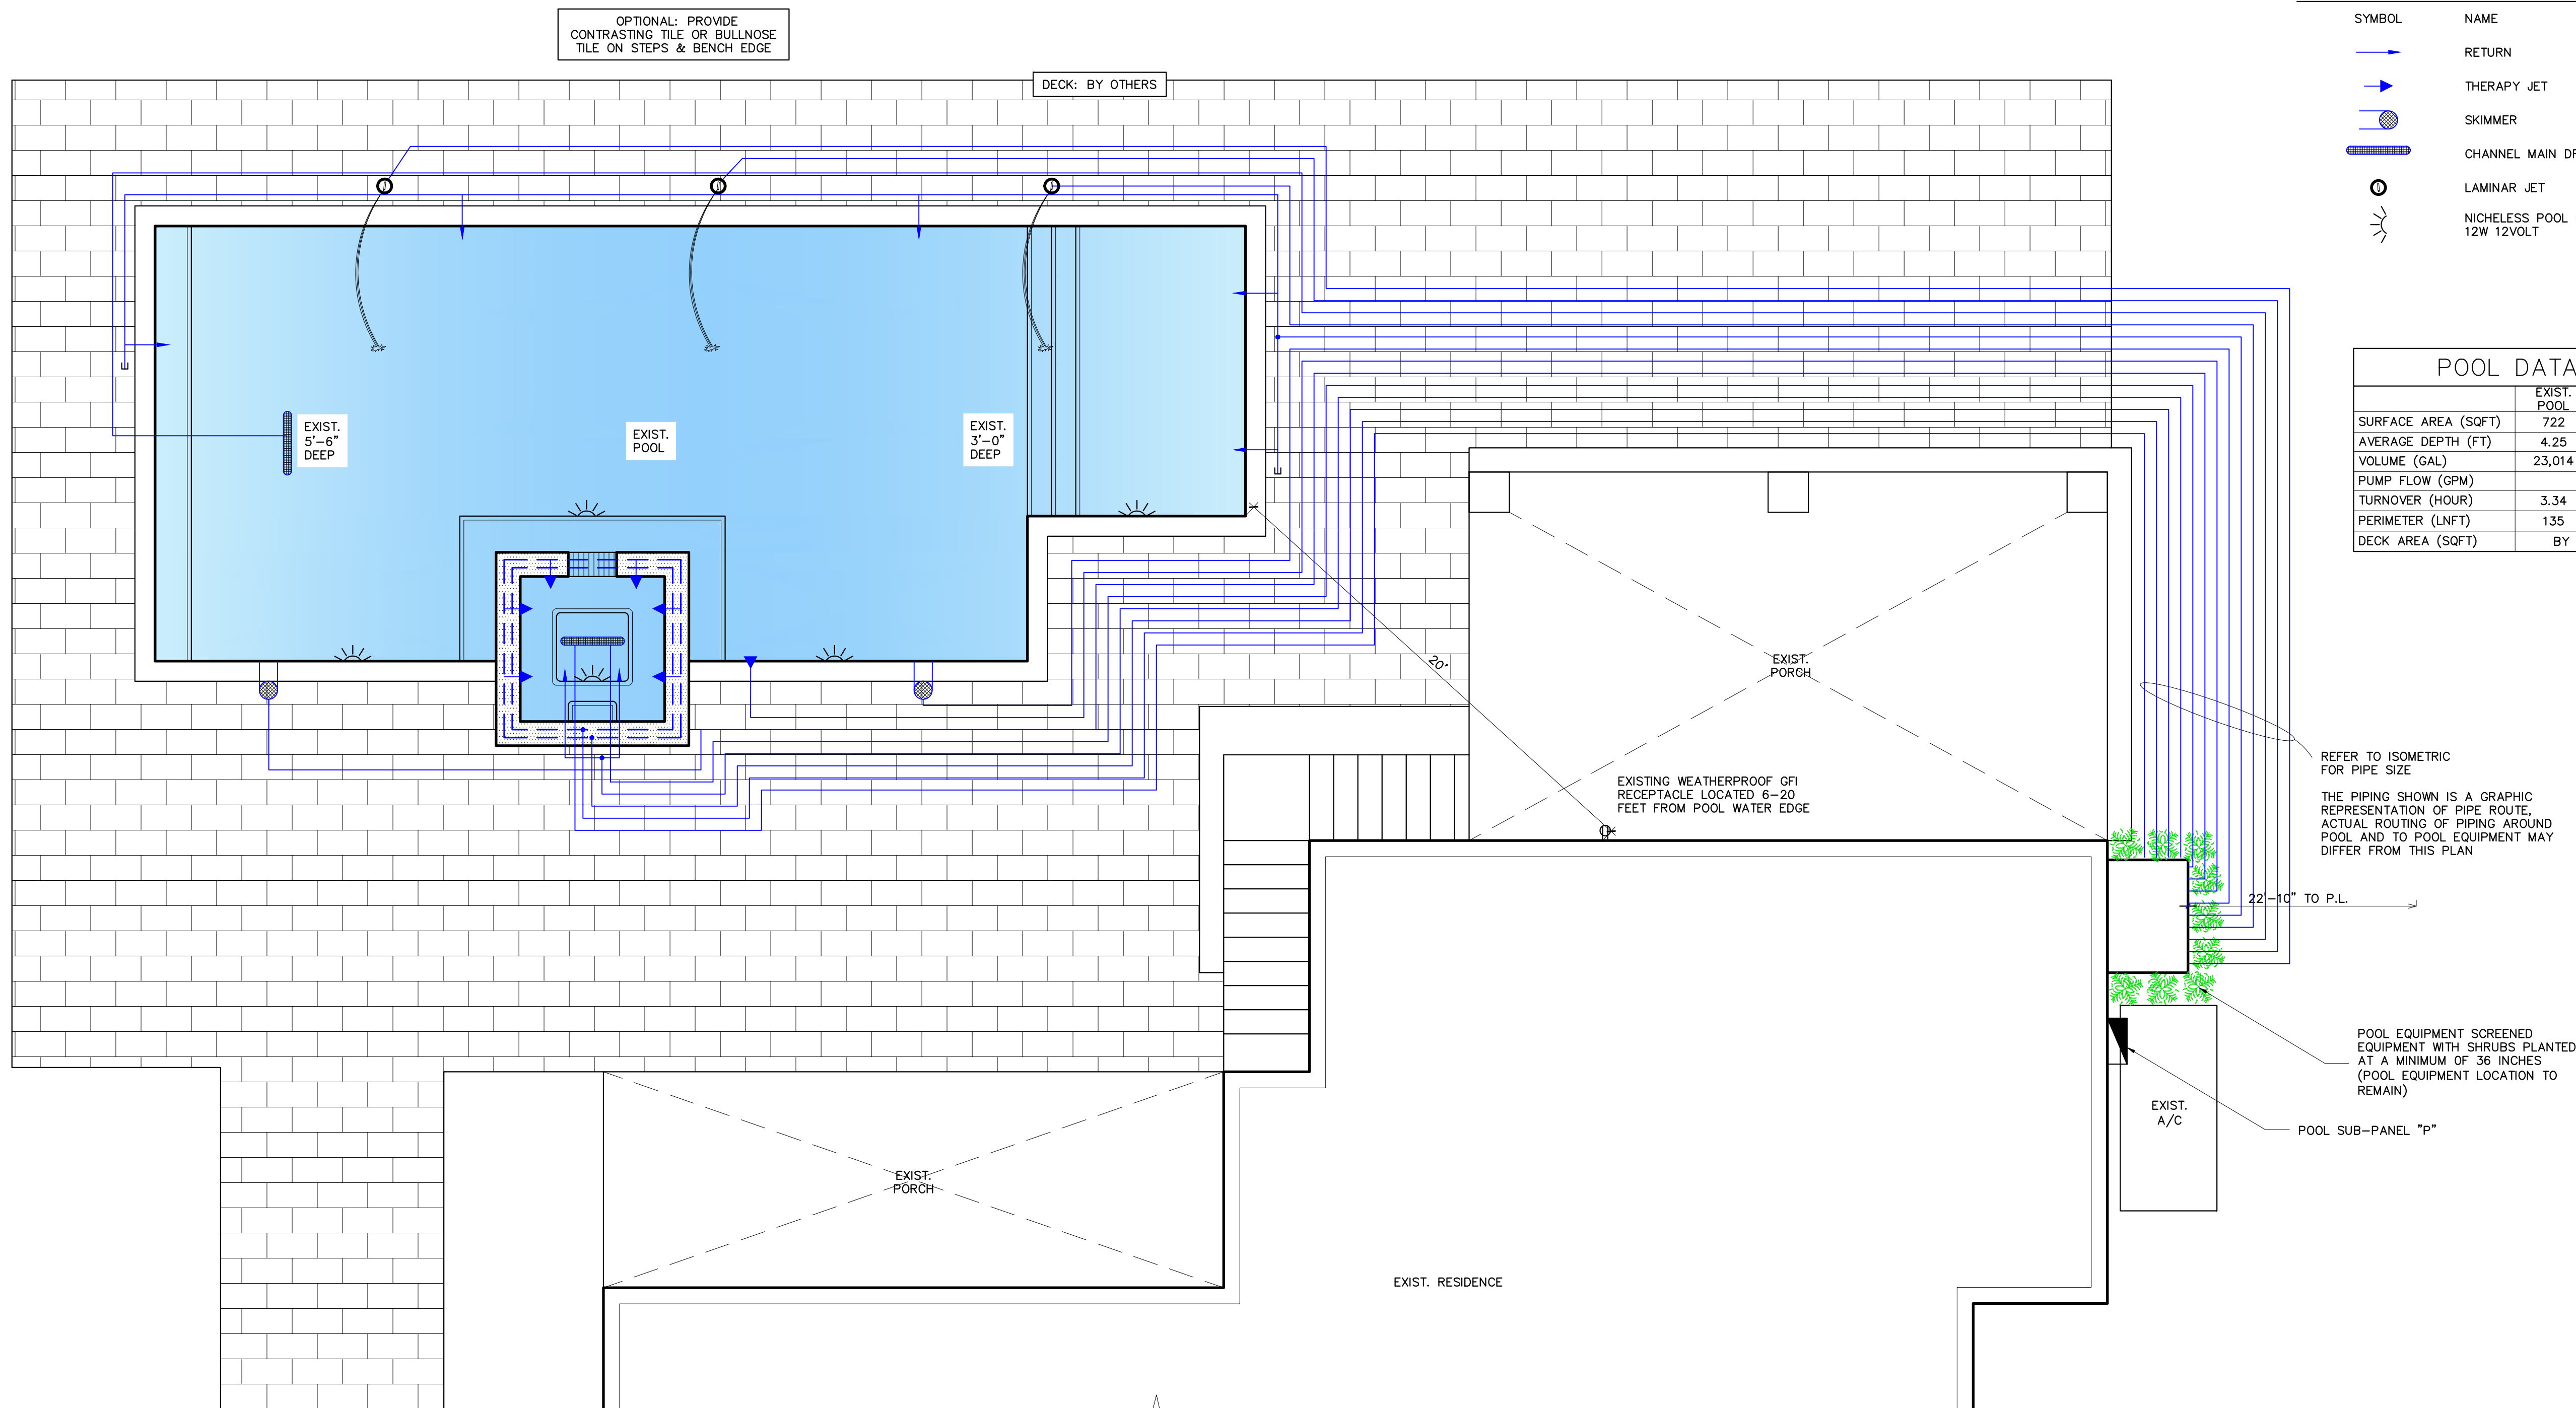OPTIONAL: PROVIDE
CONTRASTING TILE OR BULLNOSE
TILE ON STEPS & BENCH EDGE

DECK: BY OTHERS

EXIST.
5'-6"
DEEPEXIST.
POOLEXIST.
3'-0"
DEEPEXIST.
PORCHEXISTING WEATHERPROOF GFI
RECEPTACLE LOCATED 6-20
FEET FROM POOL WATER EDGEREFER TO ISOMETRIC
FOR PIPE SIZETHE PIPING SHOWN IS A GRAPHIC
REPRESENTATION OF PIPE ROUTE.
ACTUAL ROUTING OF PIPING AROUND
POOL AND TO POOL EQUIPMENT MAY
DIFFER FROM THIS PLAN


22'-10" TO P.L.


POOL EQUIPMENT SCREENED
EQUIPMENT WITH SHRUBS PLANTED
AT A MINIMUM OF 36 INCHES
(POOL EQUIPMENT LOCATION TO
REMAIN)EXIST.
A/C

POOL SUB-PANEL "P"

EXIST. RESIDENCE

FOR THE PLUMBING NOTES PLEASE REFER TO PAGE "N-01"

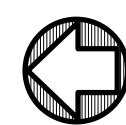POOL PLAN
SCALE: 1/4"=1'-0"NOTE: CONTRACTOR SHALL VERIFY ALL SETBACKS FROM
PROPERTY LINES AND STRUCTURES PRIOR TO EXCAVATION.
SHOULD ANY SETBACKS BE LESS THAN THE MINIMUM
REQUIREMENTS, EITHER BY OWNER OR BUILDING OFFICIAL,
THE ENGINEER SHALL BE NOTIFIED.WARNING: TO EMPTY POOL AFTER CONSTRUCTION FOR REPAIRS
OR ANY OTHER REASON, THE HYDROSTATIC UPLIFT PRESSURES
BENEATH THE POOL MUST BE ELIMINATED TO PREVENT THE
POOL FROM FLOATING UPWARD. THE OWNER MUST CONSULT
AND POOL REPAIR CONTRACTOR EXPERIENCED IN ELIMINATING
UPLIFT PRESSURES.Digitally signed
by Jorge A
Crespo
Date: 2026.06.29
17:25:17 -04'00'THIS ITEM HAS BEEN DIGITALLY SIGNED AND
SEALED
BY JORGE CRESPO ON THE DATE ADJACENT TO
THE SEAL USING A AUTHENTICATION CODE.PRINTED COPIES OF THIS DOCUMENT ARE NOT
CONSIDERED SIGNED AND SEALED AND THE
AUTHENTICATION CODE MUST BE VERIFIED ON
ANY ELECTRONIC COPIES.

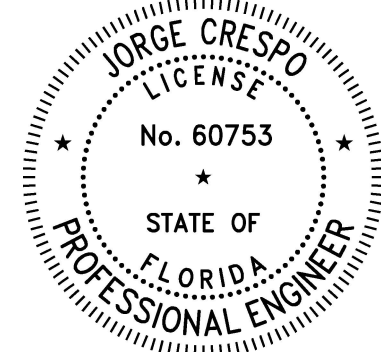


JORGE CRESPO, P.E.
LICENSE# 60753
10441 SW 46TH ST
MIAMI, FL 33165
786-325-3996


REVISIONS	
NO.	DATE

SHEET:
P-02


FOR THE PLUMBING NOTES PLEASE REFER TO PAGE "N-01"

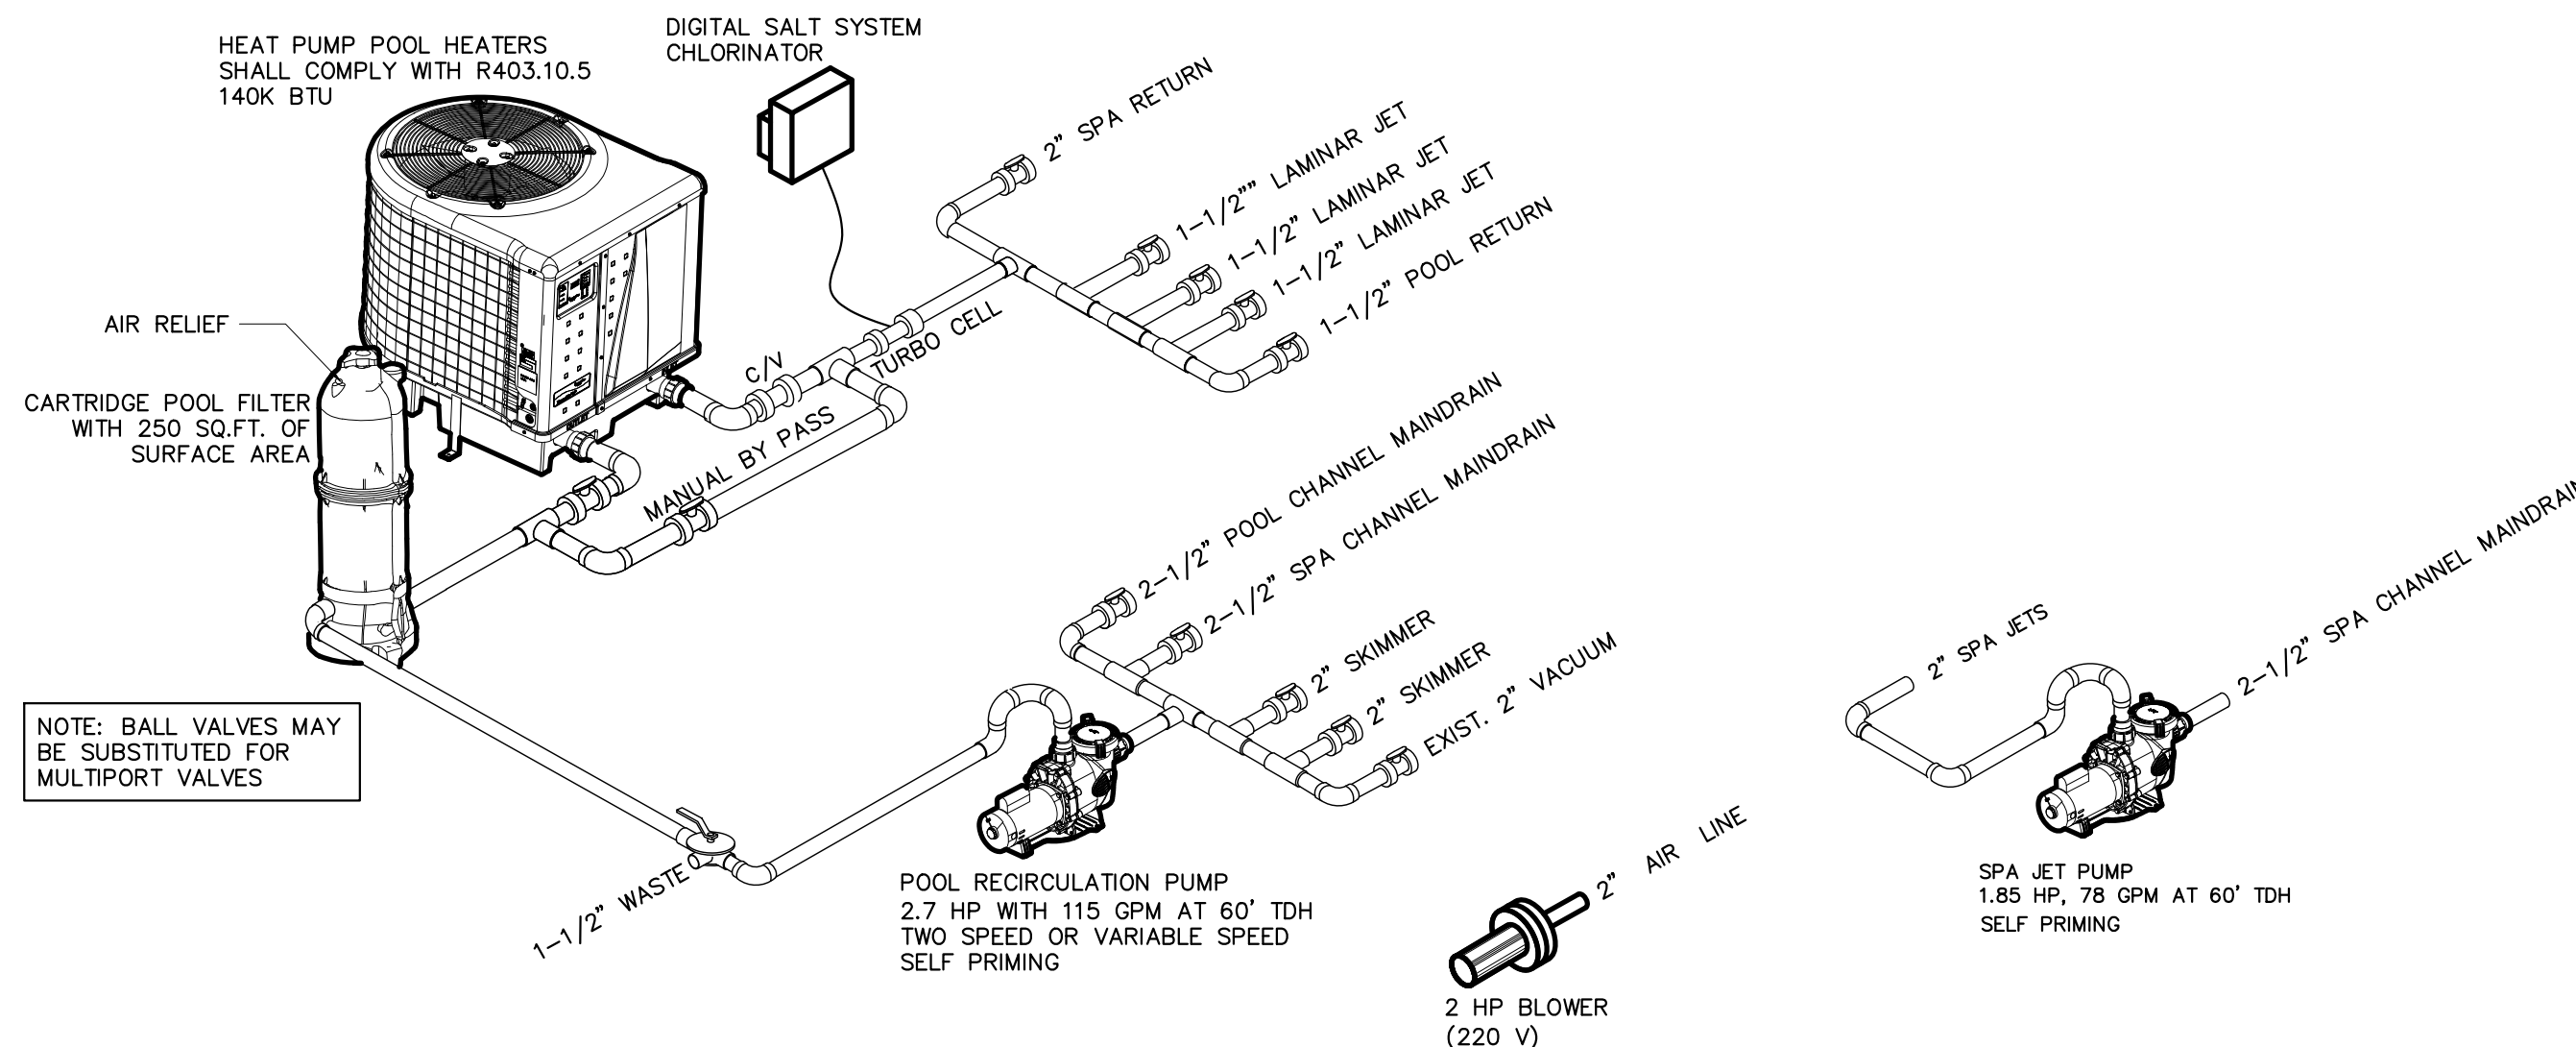


ISOMETRIC

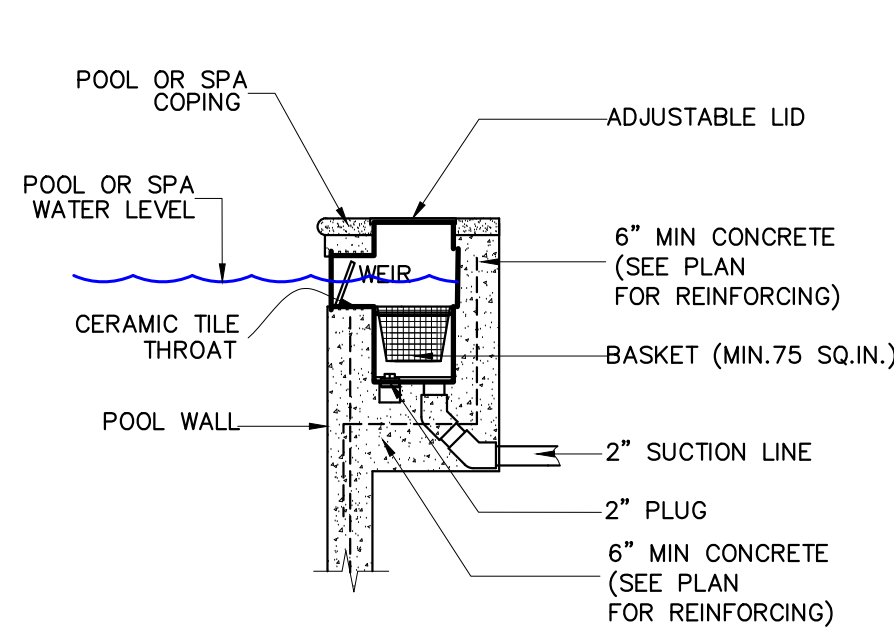

SKIMMER DETAIL
NO SCALE

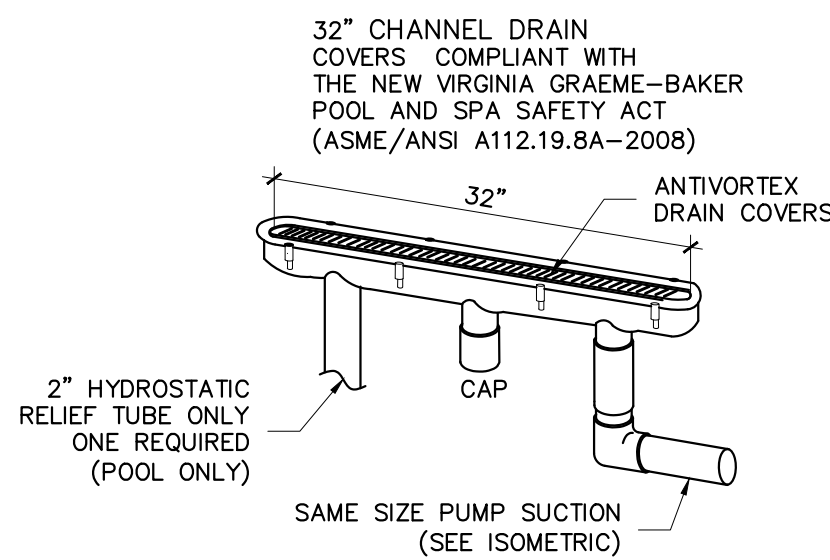

CHANNEL MAINDRAIN DETAIL
(POOL)
NO SCALE

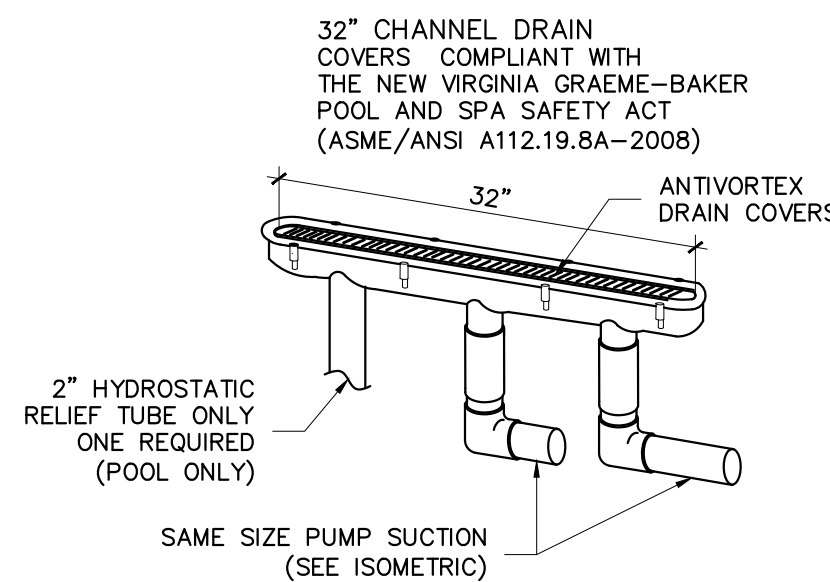

CHANNEL MAINDRAIN DETAIL
(SPA)
NO SCALE

Jorge A Crespo
Digitally signed by Jorge A Crespo
Date: 2026.06.29 17:26:02 -04'00'

THIS ITEM HAS BEEN DIGITALLY SIGNED AND SEALED BY JORGE CRESPO ON THE DATE ADJACENT TO THE SEAL USING A AUTHENTICATION CODE.

PRINTED COPIES OF THIS DOCUMENT ARE NOT CONSIDERED SIGNED AND SEALED AND THE AUTHENTICATION CODE MUST BE VERIFIED ON ANY ELECTRONIC COPIES.