
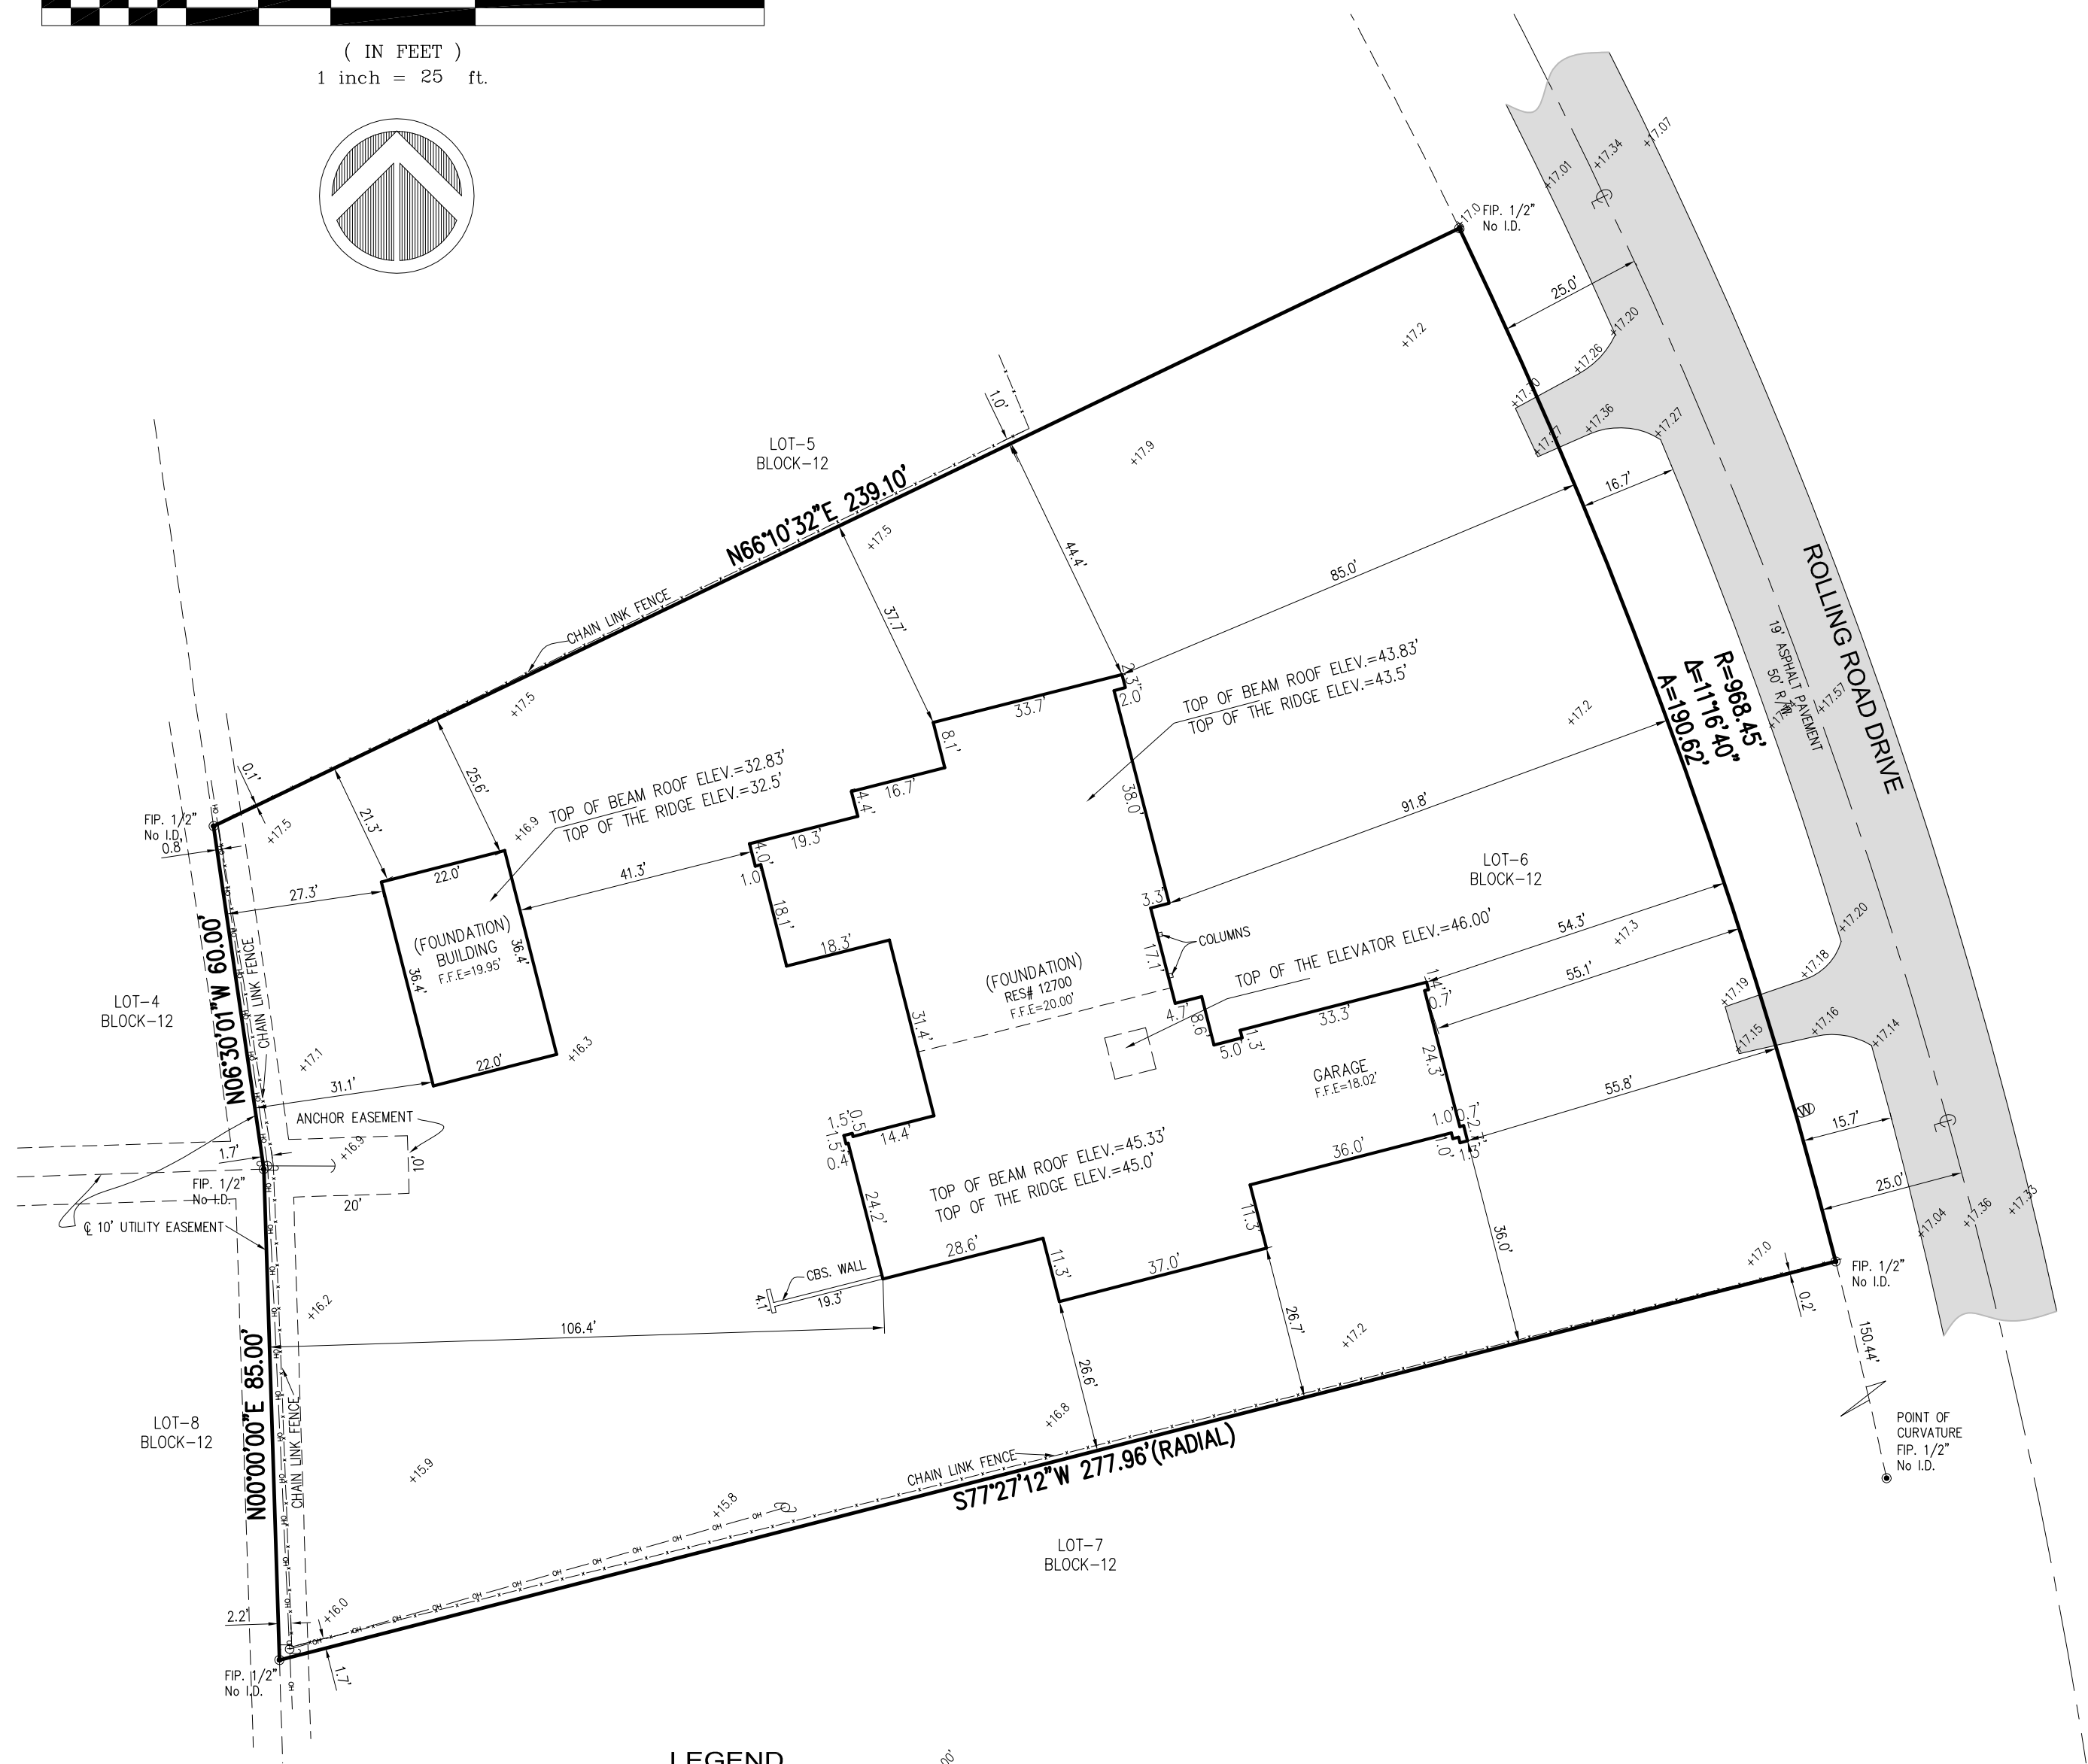


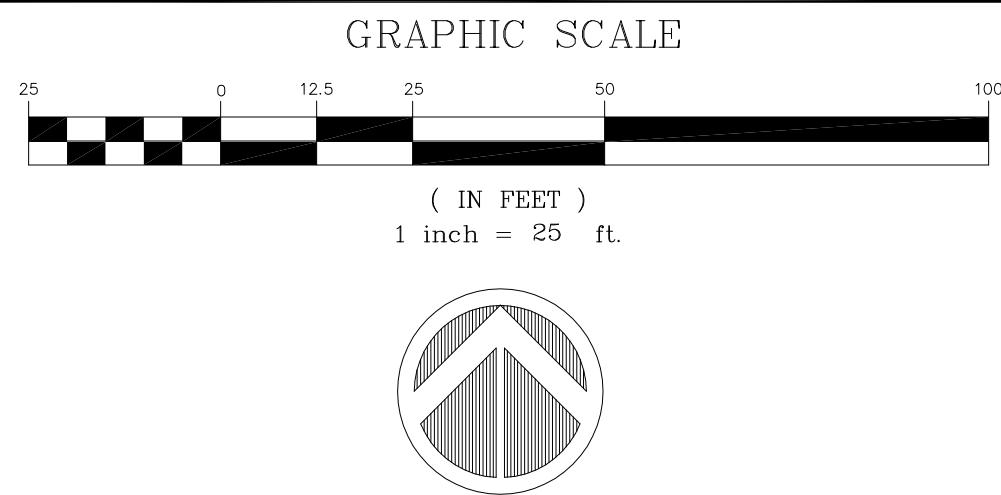


LEGEND

- | | |
|-------------|--------------------|
| — OH — OH — | Overhead Wire Line |
| — // — // — | Wood Fence |
| — X — X — | Chain Link Fence |
| — □ — □ — | Iron Fence |
| — M — — — | Monument Line |
| — C — — — | Centerline |
| — P — — — | Property Line |

- A = Arc
BRG = Bearing
CH = Chord
 Δ = Delta
L = Length
R = Radius
T = Tangent
 $\emptyset$ = Diameter

- = Existing Elevations
 = Catch Basin
 = Water Meter
 = Electric Box
 = Sanitary Manhole
 = Sprinkler Pump
 = Wood Pole
 = Conc. Pole
 = Light Pole
 = Fire Hydrant
 = Water Valve
 = Inlet
 = Cable Tv Box
 = Electric Meter Box
 = Traffic Signal Box
 = Gas Valve
 = Monitoring Valve
 = Manhole

- AC = Air Conditioner
C = Concrete
C.B.S. = Concrete Block & Stucco
D = Deed
D.E. = Drainage Easement
D.M.E. = Drainage Maintenance Easement
D.H. = Drain Drill Hole
F.F.E. = Finish Floor Elevation
F.F.P. = Found Iron Pipe/Fin
F.I.R. = Found Iron Rebar
F.N. = Found Nail
F.N.D. = Found Nail & Disc
F.P.L. = Florida Power Light
H = Height
L.M.E. = Lake Maintenance Easement
(M) = Measured
(P) = Platted
P.O.B. = Point of Beginning
P.O.C. = Point of Commencement
R = Record
Res = Residence
SIPR = Set Iron Pin/Rebar
S = Spread
U.E. = Utility Easement

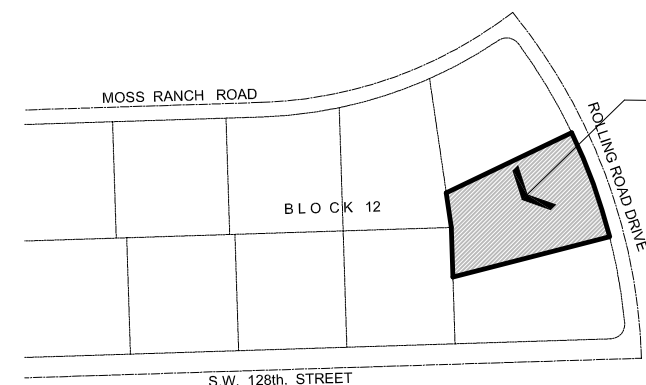

JOB SITE



VICINITY MAP
NOT TO SCALE

PROPERTY ADDRESS:

12700 ROLLING ROAD DRIVE, PINECREST, FLORIDA 33156
Folio# 20-5013-003-1080

LEGAL DESCRIPTION

Lot 6, in Block 12, of "TOWN AND RANCH ESTATES", according to the Plat thereof, as recorded in Plat Book 50, Page 46, of the Public Records of Miami-Dade County, Florida.

SURVEYOR'S NOTES:

- 1- The Legal Description was provided by the Client from most recent County Records available.
- 2- This is not a Certification of Title, Zoning, Easements, or Freedom of Encumbrances.
ABSTRACT NOT REVIEWED.
- 3- There may be additional Restrictions not shown on this survey that may be found in the Public Records of this County. Examination of **ABSTRACT OF TITLE** will have to be made to determine recorded instruments, if any affecting this property.
- 4- No attempt was made by this firm to locate underground utilities, foundations and/or footings of buildings, walls or fences, except as shown herein, if any.
- 5- Underground utilities are **not** depicted hereon, contact the appropriate authority prior to any design work or construction on the property herein described. Surveyor shall be notified as to any deviation from utilities shown hereon.
- 6- Contact the appropriate authority prior to any design work on the herein - described parcel for Building and Zoning information.
- 7- The surveyor does not determine fence and/or wall ownership.
- 8- **Accuracy:**
The **Horizontal** positional accuracy of well-defined improvement on this survey is +/-0.2'.
The **Vertical** accuracy of elevations of well-defined improvement on this survey is +/-0.1'
- 9- All measurements shown hereon are made in accordance with the United States Standard Feet.
- 10- **Type of survey SKETCH OF SURVEY.**
- 11- North arrow direction and/or Bearings are as shown on the aforementioned Plat.
- 12- Elevations shown hereon are relative to **National Geodetic Vertical Datum (1929 Mean Sea Level)**
- 13- **Benchmark Used:** Miami-Dade County Benchmark **#B-318**. Elevation = **+ 19.78'**.
- 14- **Flood Zone Data:** Community/ Plat # **120425/0468/L** Dated: 9/11/09
Flood Zone: "X" **Base Flood Elevation = N/A**
- 15- This **SURVEY** has been prepared for the exclusive use of the entities named herein.
The Certificate does not extend to any unnamed party:

- I 2700 ROLLING ROAD, LLC
- TRELLES LAW, PLLC
- ATTORNEYS' TITLE FUND SERVICES, LLC
- OLD REPUBLIC NATIONAL TITLE INSURANCE COMPANY
- SURE LENDING, LLC

SURVEYOR'S CERTIFICATE:

I HEREBY CERTIFY:

That this Survey meets the intent of the required Standards of Practice as set forth by the Florida Board of Professional Surveyors and Mappers in Chapter 5J-17.051, Florida Administrative Code, pursuant to Section 472.027, Florida Statutes.

Printed Copies are Not valid without the signature and the original raised seal of a Florida Licensed Surveyor and Mapper. Digital Copies are Not valid without an electronic authorized signature of a Florida Licensed Surveyor and Mapper. The Date and Time shown on the digital signed stamp does Not represent the survey field date. Additions or deletions to this survey by other than the signing party are prohibited without written consent of the signing party.

For the Firm Royal Point Land Surveyors, Inc LB# 7282

- ☐ CARLOS A. MARTINEZ, PROFESSIONAL SURVEYOR AND MAPPER LS# 7608 STATE OF FLORIDA
- ☐ PABLO J. ALFONSO, PROFESSIONAL SURVEYOR AND MAPPER LS# 5880 STATE OF FLORIDA

[illegible]

ROYAL POINT

LAND SURVEYORS, INC. L.B.# 7282

info@RoyalPointLS.com

6175 NW 153rd STREET, SUITE 321, MIAMI LAKES, FL 33014 *** TEL: 305-822-6062 *** FAX: 305-827-9669

TYPE OF SURVEY:

SKETCH OF SURVEY

CHRISTIAN E. & LUZAIDA DIAZ
12700 ROLLING ROAD DRIVE, PINECREST, FLORIDA

DRAWN: MEB.

CHECKED: P.J.A.

SCALE: AS NOTED

FIELD DATE: 07/03/2026

JOB No.: RP26-0967

SHEET:

1

OF 1 SHEET