


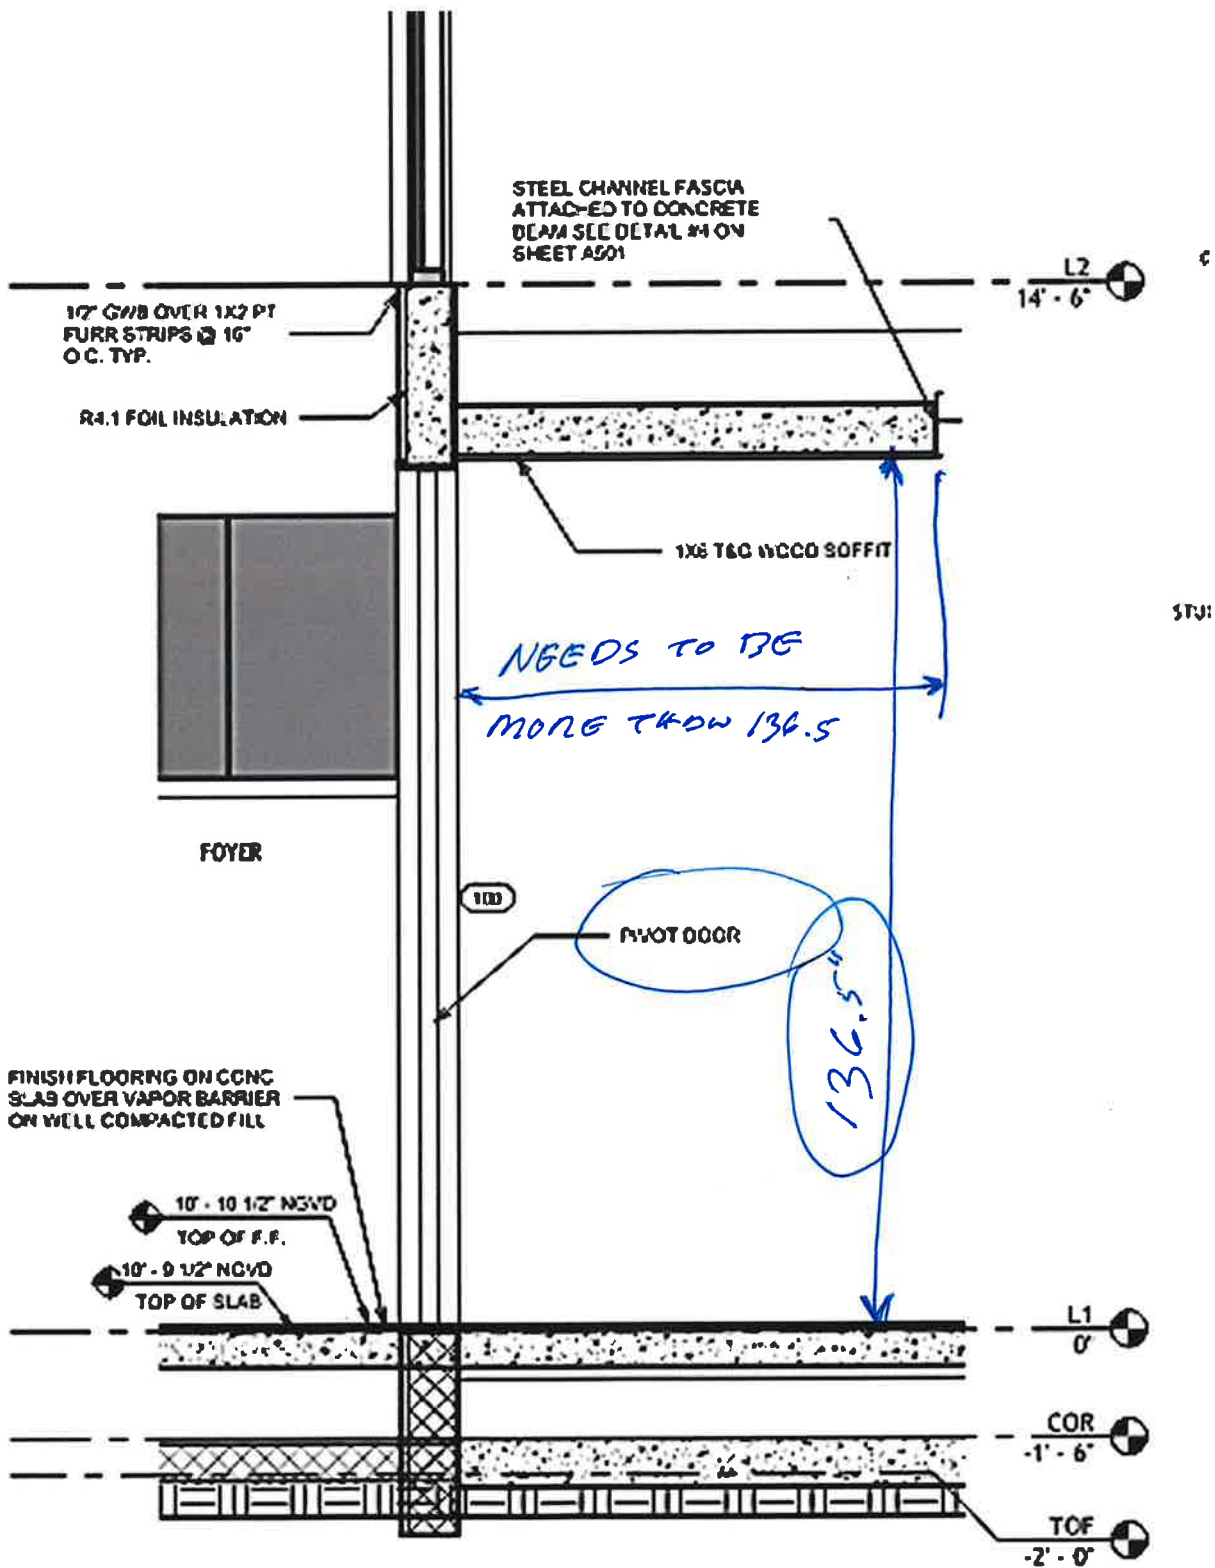

② WALL SECTION 2
1/2" = 1'-0"