



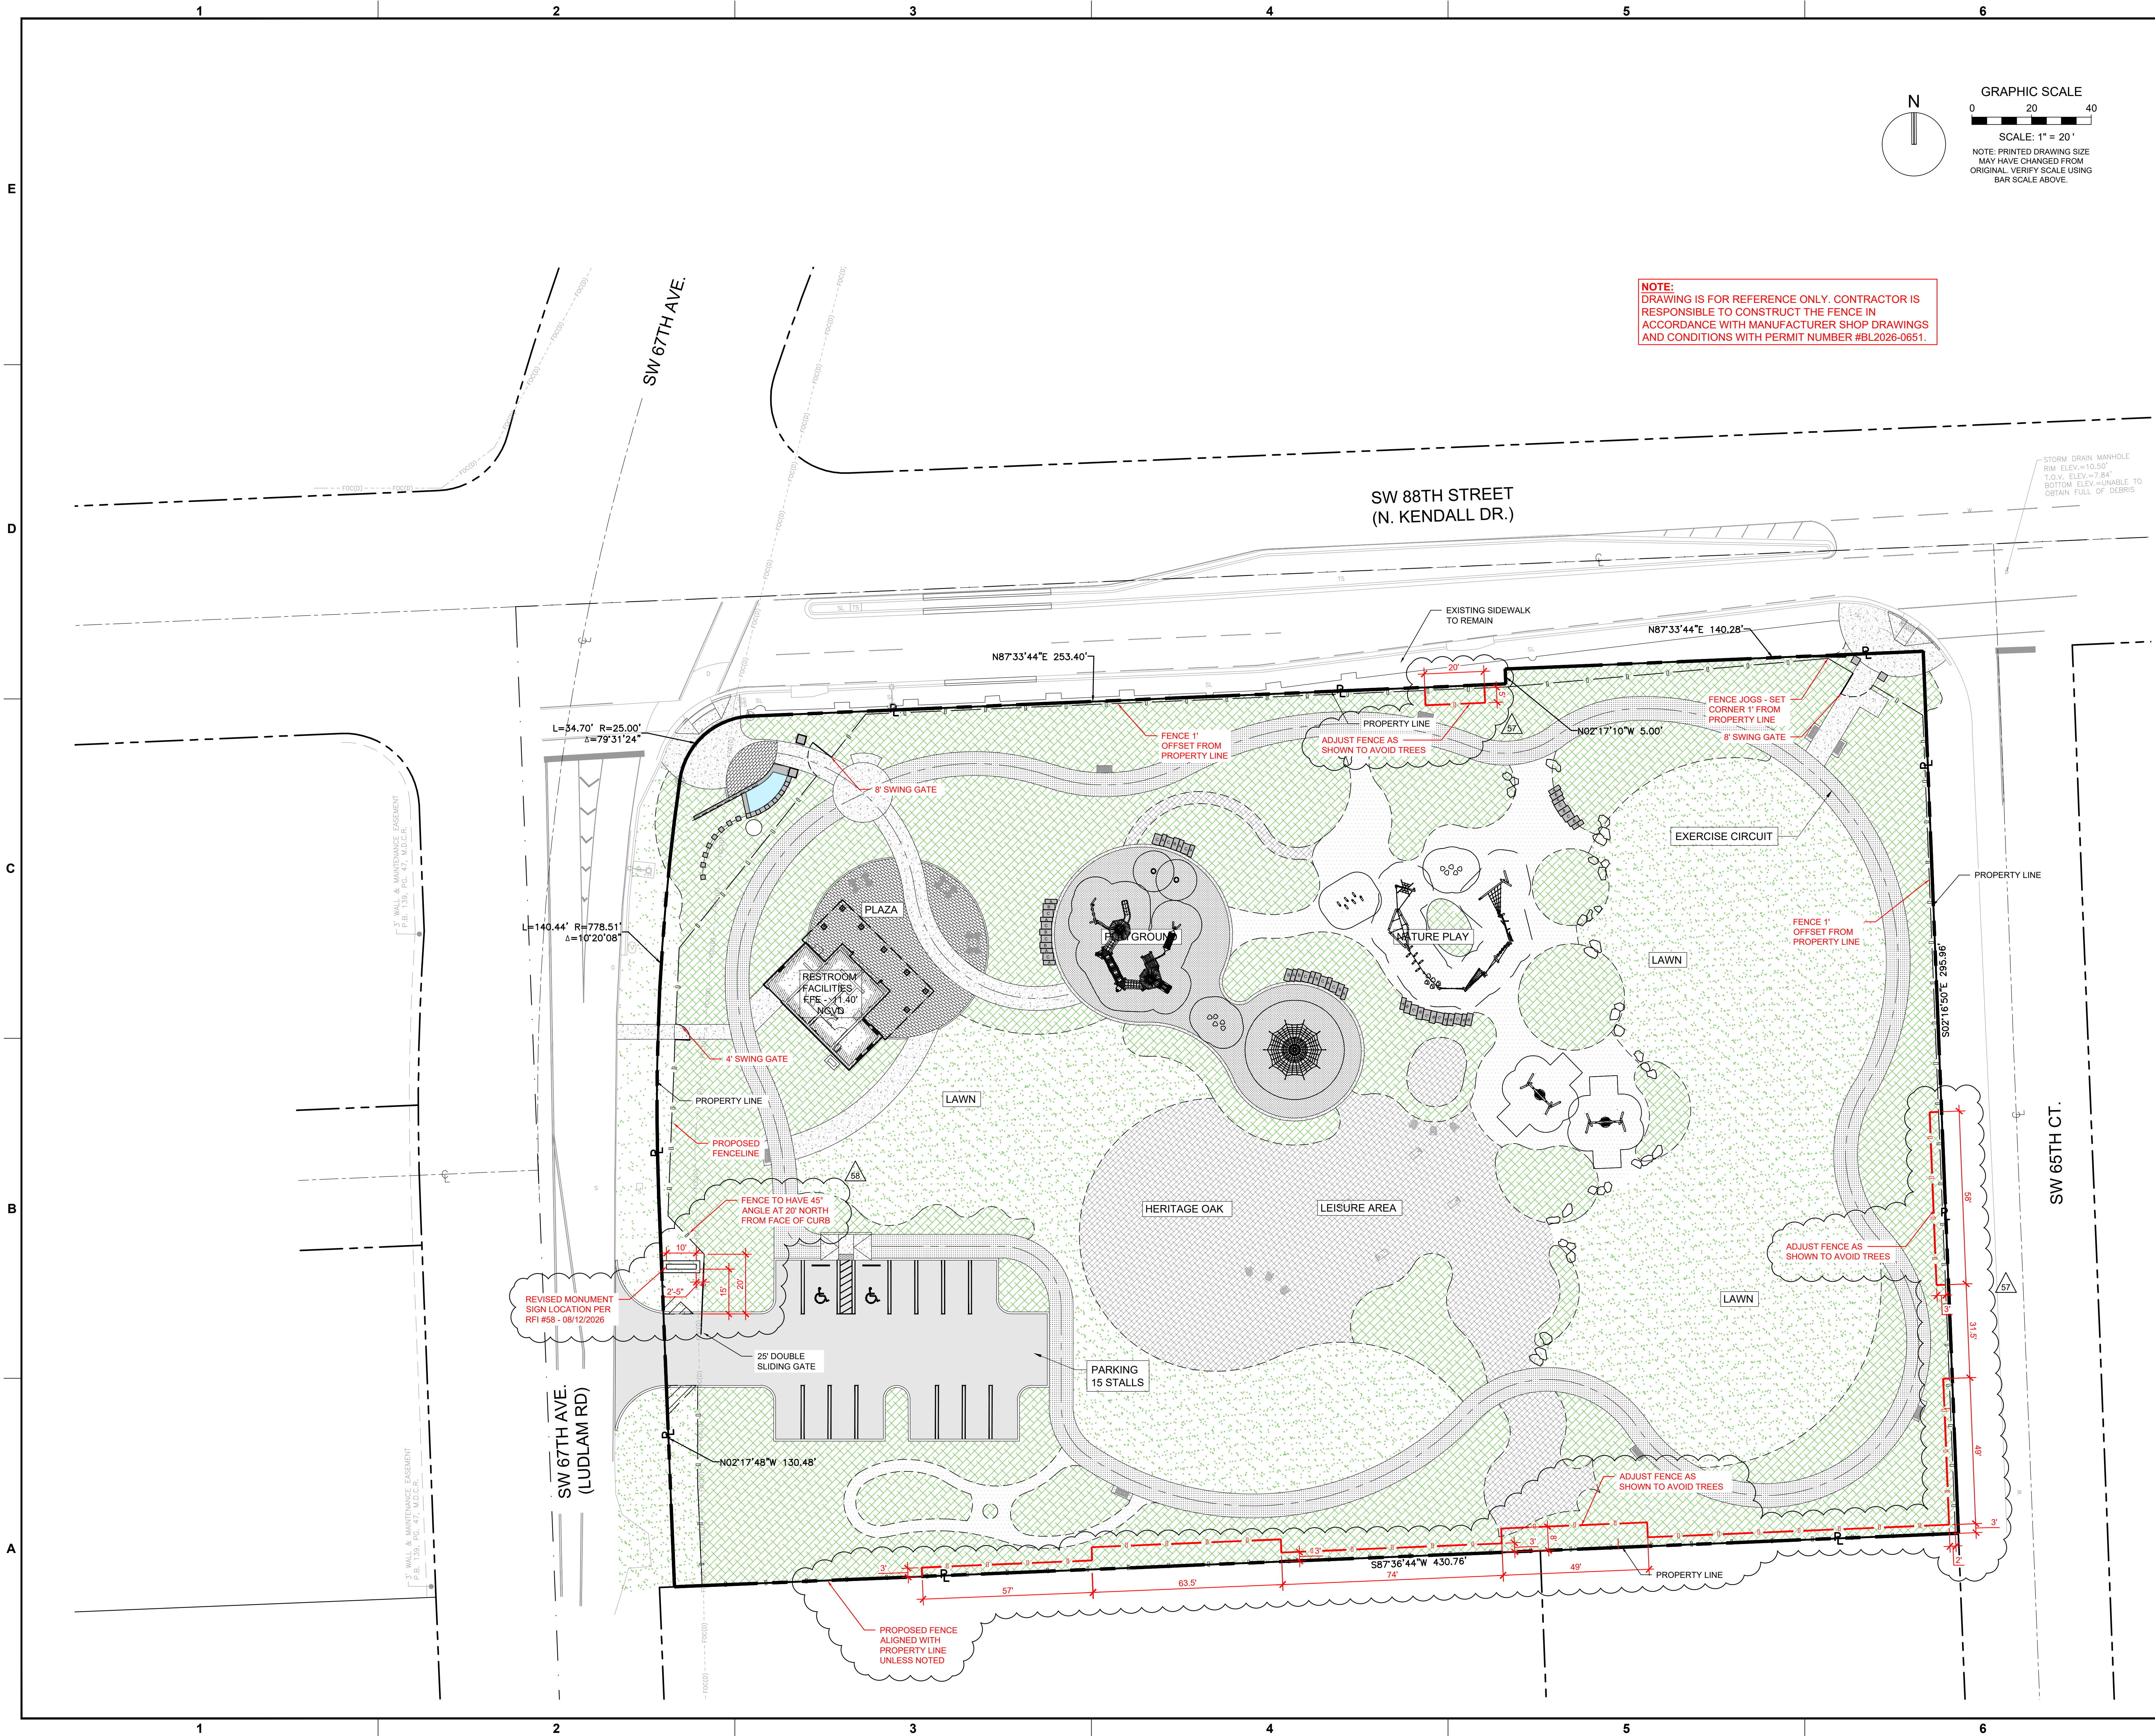

NOTE:
DRAWING IS FOR REFERENCE ONLY. CONTRACTOR IS
RESPONSIBLE TO CONSTRUCT THE FENCE IN
ACCORDANCE WITH MANUFACTURER SHOP DRAWINGS
AND CONDITIONS WITH PERMIT NUMBER #BL2026-0651.

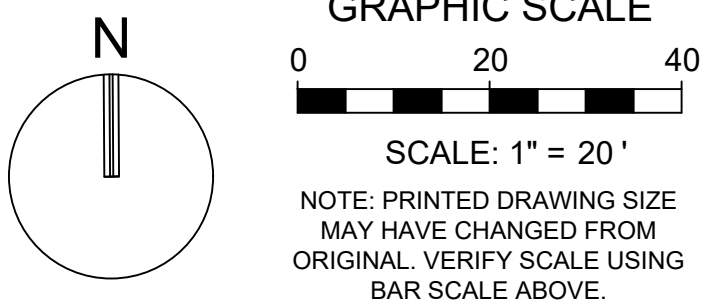

STORM DRAIN MANHOLE
R/W ELEV. = 10.50'
T.O.V. ELEV. = 7.84'
BOTTOM ELEV. = UNABLE TO
OBTAIN FULL OF DEBRIS

PROJECT LEAD
& CIVIL ENGINEERING:

301 EAST ATLANTIC BLVD.
POMPAHO BEACH, FL 33060
PH: (954) 788-3400
Florida Engineering Business License: CA7928
Florida Surveyor and Mapper Business License: LB6860
Florida Landscape Architecture Business License: LC26000457

LANDSCAPE ARCHITECT:

801 INTERNATIONAL PARKWAY
LAKE MARY, FL 32746
407.871.9607
MKSKSTUDIOS.COM

ARCHITECT:

WANNEMACHER, JENSEN ARCHITECTS
815 NORTHWEST 57 AVE. SUITE 219
MIAMI, FLORIDA 33126
727-822-5568
WJARC.COM AA0002277

MECHANICAL, PLUMBING,
& ELECTRICAL ENGINEERING:

5301 WATERFORD DISTRICT DR.
SUITE 750
954-421-1944
SGMENGINEERING.COM CA-00006208

REVISIONS		
NO.	DESCRIPTION	DATE
1	ISSUED FOR BUILDING PERMIT	11/21/2024
2	REVISED FOR BUILDING PERMIT	01/10/2025
3	SK #1 - FIELD REPORT	2/20/2026
4	SK #1 - FIELD REPORT - REVISED	2/24/2026
5	FENCE BL-2026-0651 - RFI #55	08/04/2026
6	FENCE - RFI #57	08/11/2026
7	FENCE - RFI #58	08/12/2026

ISSUE DATE: 02/20/2026

DESIGNED BY: CP

DRAWN BY: CP

CHECKED BY: CP

This item has been
digitally signed and
sealed by Paul H.
Weinberg, on the
date below using a
Digital Signature

Printed copies
of this document
are not considered
signed and sealed
and the signature
must be verified on any
electronic copies.
Date: 2026.08.27 16:29:36-04'00"

CLIENT
VILLAGE OF
PINECREST
PINECREST PARKS & RECREATION

PROJECT
GARY MATZNER
PARK

SHEET TITLE
FENCE EXHIBIT
SKETCH #2

SHEET
NUMBER
LSK-102

KEITH PROJECT
NUMBER
13861.00

STATUS: CONSTRUCTION DOCUMENTS

Plotted by: cpillips On 8/12/2026 8:53 PM
Drawing name: K:\13861.00 - Gary Matzner Park Design - Village of Pinecrest\landscape Architecture\CAD\13861.00.LSK-102.dwg