


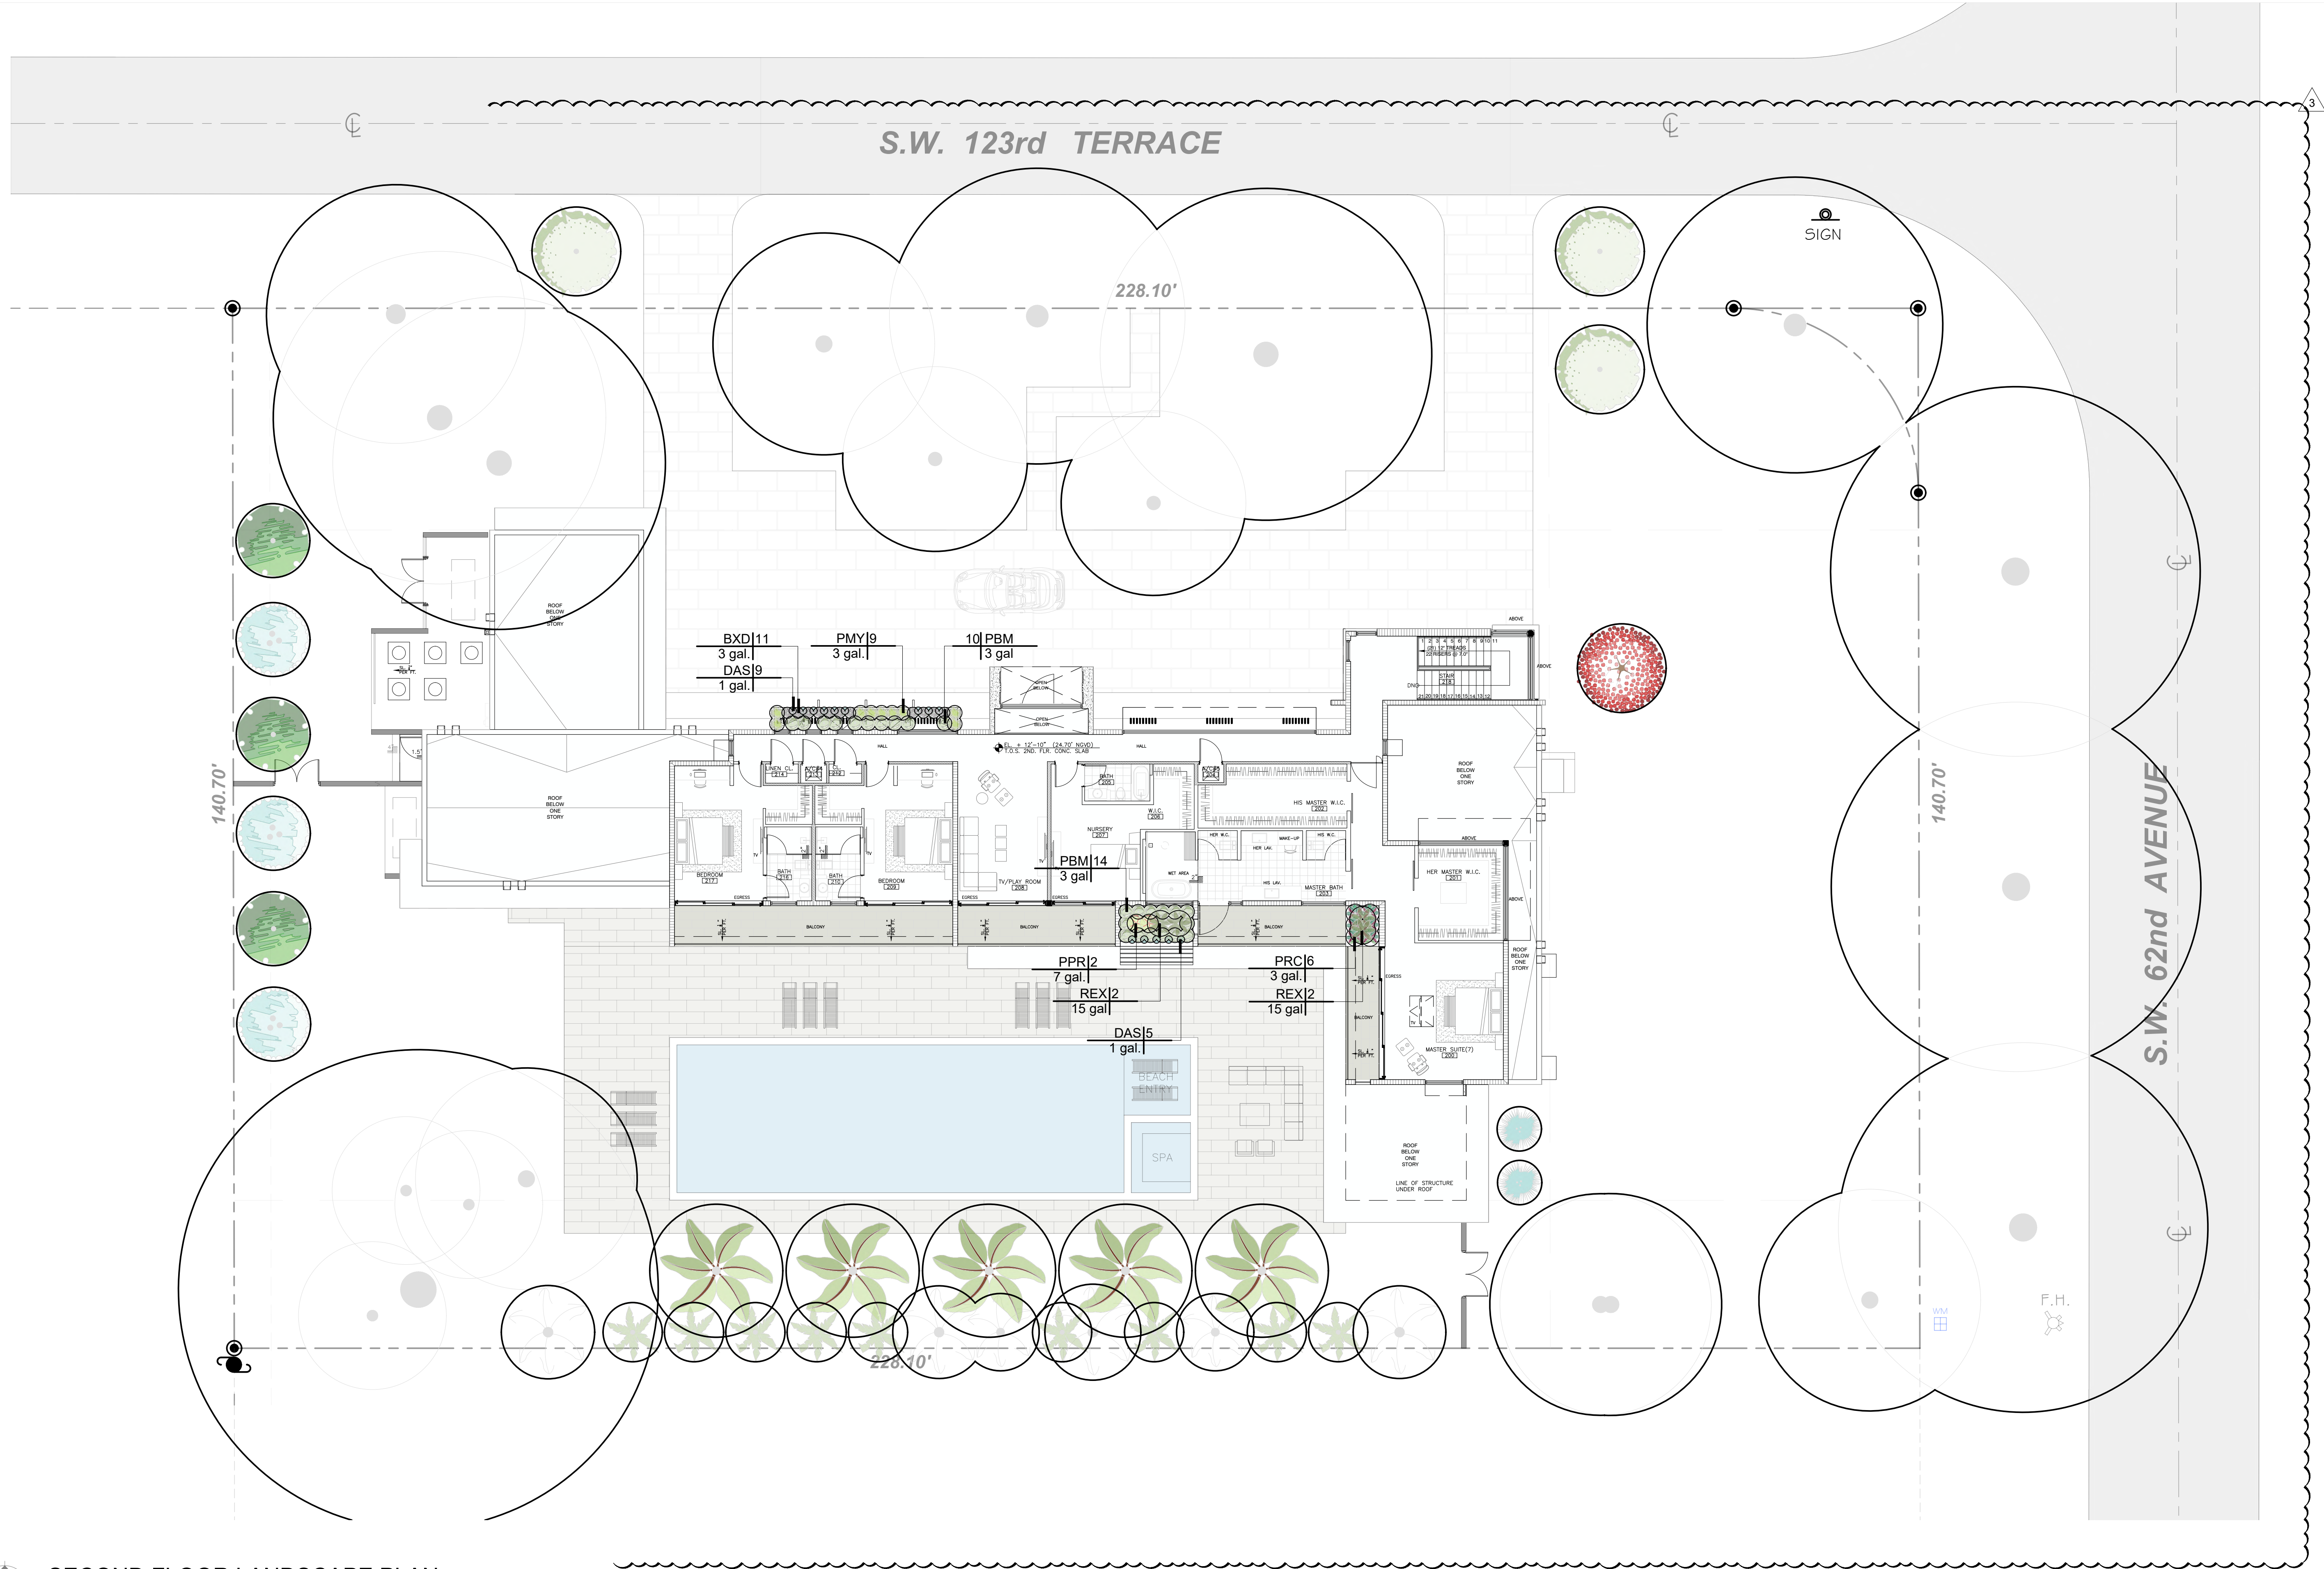

SECOND FLOOR LANDSCAPE PLAN
SCALE: 0 10 21 32 feet
3/32" = 1'-0"

PLANT SCHEDULE SECOND FLOOR LANDSCAPE PLAN

SYMBOL	CODE	QTY	BOTANICAL NAME	COMMON NAME	CONT	HGT	WIDTH	REMARKS
SHRUBS								
	BXD	11	Bougainvillea 'Double Delight'	Variegated Pinky White	3 gal.	2' OA	1.5'	Bush - Miami Dade Landscape Manual - Drought Tolerant
	DAS	14	Dichondra argentea 'Silver Falls'	Silver Falls Dichondra	1 gal.	0.5'	1'	
	PBM	24	Philodendron 'Burle Marx'	Philodendron 'Burle Marx'	3 gal.	2'	2'	
	PPR	2	Philodendron x 'Prince of Orange'	Prince of Orange Philodendron	7 gal.	2'		Shade grown
	PRC	6	Philodendron x 'Rojo Congo'	Rojo Congo Philodendron	3 gal.	2'	2'	
	PMY	9	Phyllanthus myrtifolius	Mousetail Shrub	3 gal.	1.5'	2'	
	REX	4	Rhipsalis excelsa	Lady Palm	15 gal.	3'-4'	3' - 4'	Shade Grown

