

EXISTING TREES CHART									
TREE #	COMMON NAME	SCIENTIFIC NAME	DBH (IN.)	HEIGHT (FEET)	SPREAD (FEET)	TPZ (FEET) (RADIUS)	CONDITION	RATING	DISPOSITION
1	<i>Veitchia ontgomeryana</i>	MONTGOMERY PALM	6	30	10	3	FAIR	80%	REMAIN
2	<i>Veitchia ontgomeryana</i>	MONTGOMERY PALM	4	20	8	3	FAIR	80%	REMAIN
3	<i>Cocos nucifera</i>	COCONUT PALM	7	32	20	3	FAIR	80%	REMAIN
3A	<i>Persea americana</i>	AVOCADO TREE	17	38	35	9	MODERATE	70%	REMAIN
5	<i>Ravenea rivularis</i>	MAJESTY PALM	3	6	8	3	FAIR	80%	REMAIN
9	<i>Thrinax radiata</i>	THATCH PALM	3	23	5	2	FAIR	80%	REMAIN
9A	<i>Persea americana</i>	AVOCADO TREE	18	40	40	9	MODERATE	70%	REMAIN - OFF SITE
12	<i>Quercus virginiana</i>	LIVE OAK TREE	29	45	50	15	MODERATE	70%	REMAIN
15	<i>Quercus virginiana</i>	LIVE OAK TREE	15	35	35	8	MODERATE	70%	REMAIN
17	<i>Budda buceras</i>	SHADY LADY TREE	26	40	50	13	FAIR	80%	REMAIN
22	<i>Quercus virginiana</i>	LIVE OAK TREE	11	26	25	6	MODERATE	60%	REMAIN
23	<i>Ptychosperma elegans</i>	SOLITAIRE PALM	3	16	8	2	FAIR	80%	REMAIN
24	<i>Ptychosperma elegans</i>	SOLITAIRE PALM	3	16	8	2	FAIR	80%	REMAIN
25	<i>Ptychosperma elegans</i>	SOLITAIRE PALM	3	24	8	2	FAIR	80%	REMAIN
25A	<i>Coccothrinax crinita</i>	OLD MAN PALM	4	5	9	2	FAIR	80%	REMAIN
26	<i>Ptychosperma elegans</i>	SOLITAIRE PALM	3	24	8	2	FAIR	80%	REMAIN
27	<i>Ptychosperma elegans</i>	SOLITAIRE PALM	3	24	8	2	FAIR	80%	REMAIN
28	<i>Ptychosperma elegans</i>	SOLITAIRE PALM	3	24	8		FAIR	80%	REMAIN
29	<i>CHINESE FAN PALM</i>	<i>Livistona chinensis</i>	16	24	18	4	FAIR	80%	REMAIN
30	<i>CHINESE FAN PALM</i>	<i>Livistona chinensis</i>	16	24	18	4	FAIR	80%	REMAIN
31	<i>CHINESE FAN PALM</i>	<i>Livistona chinensis</i>	16	24	18	4	FAIR	80%	REMAIN
32	<i>PYGYM DATE PALM</i>	<i>Phoenix roebelenii</i>	6	8	10	3	FAIR	80%	REMAIN
33	<i>COCONUT PALM</i>	<i>Cocos nucifera</i>	8	24	20	3	FAIR	80%	REMAIN
34	<i>SOLITAIRE PALM</i>	<i>Ptychosperma elegans</i>	3	22	8	2	FAIR	80%	REMAIN
35	<i>LIVE OAK TREE</i>	<i>Quercus virginiana</i>	23	38	42	12	FAIR	80%	RELOCATE
36	<i>LIVE OAK TREE</i>	<i>Quercus virginiana</i>	20	38	42	10	MODERATE	70%	RELOCATE
38	<i>LIVE OAK TREE</i>	<i>Quercus virginiana</i>	18	40	38	9	MODERATE	70%	RELOCATE
39	<i>CIGARBOX TREE</i>	<i>Cedrela odorata</i>	20	32	32	10	FAIR	80%	REMAIN - OFF SITE
39A	<i>LIVE OAK TREE</i>	<i>Quercus virginiana</i>	18	30	35	9	MODERATE	70%	REMAIN - OFF SITE
40	<i>LIVE OAK TREE</i>	<i>Quercus virginiana</i>	20	36	36	10	MODERATE	70%	REMAIN - OFF SITE
49	<i>LIVE OAK TREE</i>	<i>Quercus virginiana</i>	23	36	45	12	MODERATE	70%	RELOCATE
66	<i>GUMBO LIMBO TREE</i>	<i>Bursera simaruba</i>	18	30	40	9	MODERATE	70%	REMAIN
66A	<i>GUMBO LIMBO TREE</i>	<i>Bursera simaruba</i>	16	30	40	8	FAIR	80%	REMAIN - OFF SITE
71	<i>LIVE OAK TREE</i>	<i>Quercus virginiana</i>	20	40	50	10	FAIR	80%	REMAIN
72	<i>GUMBO LIMBO TREE</i>	<i>Bursera simaruba</i>	23	35	38	12	FAIR	80%	REMAIN
74	<i>LIVE OAK TREE</i>	<i>Quercus virginiana</i>	18	45	45	9	MODERATE	70%	REMAIN
75	<i>SENEGAL DATE PALM</i>	<i>Phoenix reclinata</i>	40	30	40	10	FAIR	80%	REMAIN
83	<i>SENEGAL DATE PALM</i>	<i>Phoenix roebelenii</i>	19	35	30	10	FAIR	80%	REMAIN
85	<i>LIVE OAK TREE</i>	<i>Caryota mitis</i>	29	50	45	15	FAIR	80%	REMAIN
86	<i>LIVE OAK TREE</i>	<i>Veitchia montgomeryana</i>	29	40	52	15	FAIR	80%	REMAIN

HARDSCAPE + SITE FINISHES	
1 DRIVEWAY MAINFIELD MANUFACTURER: TBD STYLE: COBBLESTONE PAVER COLOR: TBD SIZE: TBD PATTERN: TBD (DIRECTION AS SHOWN ON PLAN) SETTING: SAND SET AREA: TBD CONTACT: TBD	COLOR TBD
2 POOL DECK MAINFIELD MANUFACTURER: TBD STYLE: PORCELAIN TILE COLOR: TBD SIZE: TBD PATTERN: TBD (DIRECTION AS SHOWN ON PLAN) SETTING: MORTAR SET ON SLAB AREA: TBD CONTACT: TBD	COLOR TBD

LANDSCAPE LEGEND CHAPTER 30			
ZONE DISTRICT: EU-1 (RESIDENTIAL ESTATE DISTRICT)			
Net land: 0.92 Acres Water Bodies: 0			
Landscape Open Space (if applicable)	55%	65.6%	
Greenbelt Width (if applicable)	N/A	N/A	
Lawn Area (As defined in Ordinance)	55%	55%	
TREES: Trees per Lot: 18 Trees/ Acre Note: 30% of required trees and/or palms shall be native species.	17	17+* (13 exist) (41 new)	
Street Trees at Maximum 30' o.c.:	4	4	
TOTAL NUMBER OF TREES	20	45**	
SHRUBS: (10 shrubs for each tree req.)	200	200+	
30% shrubs/hedge shall be native species. Irrigation system required pursuant to Chapter 30 of the Village of Pinecrest			

*Note: Total lot trees include 13 existing trees. See Tree Disposition table for species and description.
**Note: (23) trees/palms provided towards mitigation requirements.

LANDSCAPE LIST			
TREES			
SYMBOL	QUAN.	PROPOSED MATERIAL	DESCRIPTION
CC	2	Coccothrinax crinata OLD MAN PALM	5'-6 HT X 3' SPR.
CES	3	*Conocarpus erectus 'sericeus' SILVER BUTTONWOOD	14' HT., 6' SPR, 4' CLR. TRNK, 4" COM. CAL. MIN. MULTI-TRUNK W/ CHARACTER
BS	1	*Bursera simaruba GUMBO LIMBO	14' HT. X 6' SPR. 4" CAL. F.G.
MF	2	*Myrcianthis fragrans SIMPSON'S STOPPER	14' HT. X 4' SPR. 3" CAL.
PE	4	Ptychosperma elegans 'double' DOUBLE ALEXANDER PALMS	13'-18" O.A. HT., SINGLE F.G.
PE1	3	*Pinus elliotii DADE COUNTY SLASH PINE	12" HT. X 5' SPR. 3" DBH F.G.
PD	6	Phoenix dactylifera 'Medjool' MEDJOO. DATE PALM	12' C.T. F.G.
QV	2	*Quercus virginiana LIVE OAK	14' HT. X 6' SPR. 4" CAL. F.G.
SN	12	Strelitzia nicolai GIANT BIRD OF PARADISE	10' O.A. HT. X 5' SPR. FULL INTACT FOLIAGE
SP	4	*Sabal palmetto SABAL PALM	15' O.A. HT., 6' G.W., BOOTED, CURVED CHARACTER, SEE PLAN FOR LEAN DIRECTION
TR1	9	*Thrinax radiata FLORIDA THATCH PALM	6'-8' O.A. HT.
TR2	2	*Thrinax radiata FLORIDA THATCH PALM	2'-3' O.A. HT. 7 GAL.
VM	6	Veitchia montgomeryana 'double' DOUBLE MONTGOMERY PALM	17'-20' O.A. HT. MIN., DOUBLE F.G., STAGGERED.
SHRUBS AND GROUNDCOVERS			
SYMBOL	QUAN.	PROPOSED MATERIAL	DESCRIPTION
AI	2	Alcantarea imperialis IMPERIAL BROMELIAD	2' O.A. SPR. FROM BULLIS BROMELIADS
AL	94	Alocasia odora 'California' CALIFORNIA ALOCASIA	2.5' HT. X 2.5' SPR. / 24" O.C. FULL TO BASE, INTACT FOILAGE, COMPACT VAR.
AO	10	Alcantarea odorata BROMELIAD SP.	3' O.A. HT.
FM	1,149	Ficus microcarpa 'Green Island' GREEN ISLAND FICUS	15" HT. X 15" SPR. / 15" O.C.
CE	257	*Conocarpus erectus GREEN BUTTONWOOD	4'-5' O.A. HT. / 36" O.C. FULL TO BASE
CE1	26	*Conocarpus erectus GREEN BUTTONWOOD	6' O.A. HT. / 36" O.C. FULL TO BASE
MC	109	*Muhlenbergia capillaris PINK MUHLY GRASS	24" HT. X 24" SPR. / 24" O.C.
MD	16	Monstera deliciosa SWISS CHEESE PLANT	24" HT. X 24" SPR., 36" O.C.
MS	253	Microsorium scolopendrium WART FERN	12" HT. X 12" SPR. / 15" O.C.
NG	127	Neomarica caerulea 'Regina' GIANT APOSTLE'S IRIS	12" HT. X 12" SPR. / 18" O.C. FULL
PB	48	Philodendron 'Burle Marx' BURLE MARX PHILODENDRON	36" HT. X 36" SPR. / 36" O.C.
PS	124	Pennisetum setaceum 'alba' WHITE FOUNTAIN GRASS	18" HT. X 18" SPR. / 18" O.C.
RE	9	Rhaphis excelsa LADY PALM	3' O.A. HT.
SN	12	Strelitzia nicolai GIANT BIRD OF PARADISE	10' O.A. HT. X 5' SPR. FULL INTACT FOLIAGE
SR	73	*Serenoa repens 'Cinerea' SILVER SAW PALMETTO	4'-5' O.A. HT.
TR	614	Trachelospermum asiaticum 'Minima' Small Leaf Confederate Jasmine	15" HT. X 15" SPR. / 12" O.C.
TJ	22	Trachelospermum jasminoides Vine CONFEDERATE JASMINE TRELLIS	2'-3' O.A. HT. TRELLIS, 3 GAL
LAWN SS	As Required	Stenotaphrum secundatum 'Floratum' ST. AUGUSTINE GRASS	SOLID EVEN SOD
LAWN ZJ	As Required	Zoysia japonica EMPIRE ZOYSIA GRASS	SAND GROWN / SOLID EVEN SOD
* DENOTES NATIVE SPECIES			

NOTE: TREES WILL BE PLANTED IN A MANNER COMPLIANT WITH ENERGY CONSERVATION ZONE REQUIREMENTS. TREES SHALL BE PLANTED TO PROVIDE SHADE TO RESIDENTIAL STRUCTURES OF A HEIGHT OF 35 FEET OR LESS. AT LEAST THREE REQUIRED LOT TREES SHALL BE POSITIONED IN THE ENERGY CONSERVATION ZONE AS DEFINED HEREIN.

MILO RESIDENCE

11901 SW 63RD AVENUE,
PINECREST, FLORIDA 33156
FEBRUARY 19TH, 2026

SHEET INDEX	
L-0	INDEX
L-1	LANDSCAPE PLAN
L-2	LANDSCAPE DETAILS
TD-1	TREE DISPOSITION PLAN
TD-2	TREE LIST

Mitigation Note:
A contribution of \$400 per 300 sq.ft. of canopy deficiency shall be paid towards the Tree Trust Fund

Mitigation Note of Trees Illegally Removed: A contribution of \$400 per 300 sq.ft. of canopy (12 feet tall, 3-inch caliper, which equates to 300 sq ft of canopy) deficiency shall be paid towards the Tree Trust Fund

Mitigation of Palms and Fruit Trees are **NOT** being calculated at two (2) replacement trees for each (1) tree removed per agreement with Village reviewer.

PERVIOUS/ IMPERVIOUS AREA CALCULATION:

IMPERVIOUS AREA:	ALLOWED	PROPOSED
Max.(45% x Lot Area)	18,053.1 sf. (45.0%)	14,807 sf. (36.9%)
PERVIOUS AREA:		
Min.(55% x Lot Area)	22,064.9 sf. (55.0%)	23,311 sf. (63.1%)

FLORÁ
LANDSCAPE
ARCHITECTURE
+ DESIGN

SHAYC@FLORALADESIGN.COM
786-660-1097

2024 FLORA LANDSCAPE ARCHITECTURE
THE DESIGN AND DRAWINGS HEREIN ARE THE
INTELLECTUAL PROPERTY OF THIS
LANDSCAPE ARCHITECT AND ARE PROTECTED
UNDER THE COPYRIGHT PROTECTION ACT

LANDSCAPE INDEX
MILO RESIDENCE

11901 SW 63RD AVE, PINECREST, FL 33156

Revisions:	Date:	By:
1) Village Comments	08.03.2025	SC
1A) Tree Permit Comments	11.10.2025	SC
2) Village Comments	12.09.2025	SC
3) Village Comments	02.03.2026	SC
4) Village Comments	03.16.2026	SC
5) Coordination	04.15.2026	SC

Seal:	Digitally signed by Shaylin Castillo Date: 2026.04.15 12:22:43 Lic. # 1-6667593 -04'00'
-------	---

Sheet Description:

LANDSCAPE
INDEX

Release Date:

08.03.2025


Project Number:

2024-33

Drawing Number:

L-0



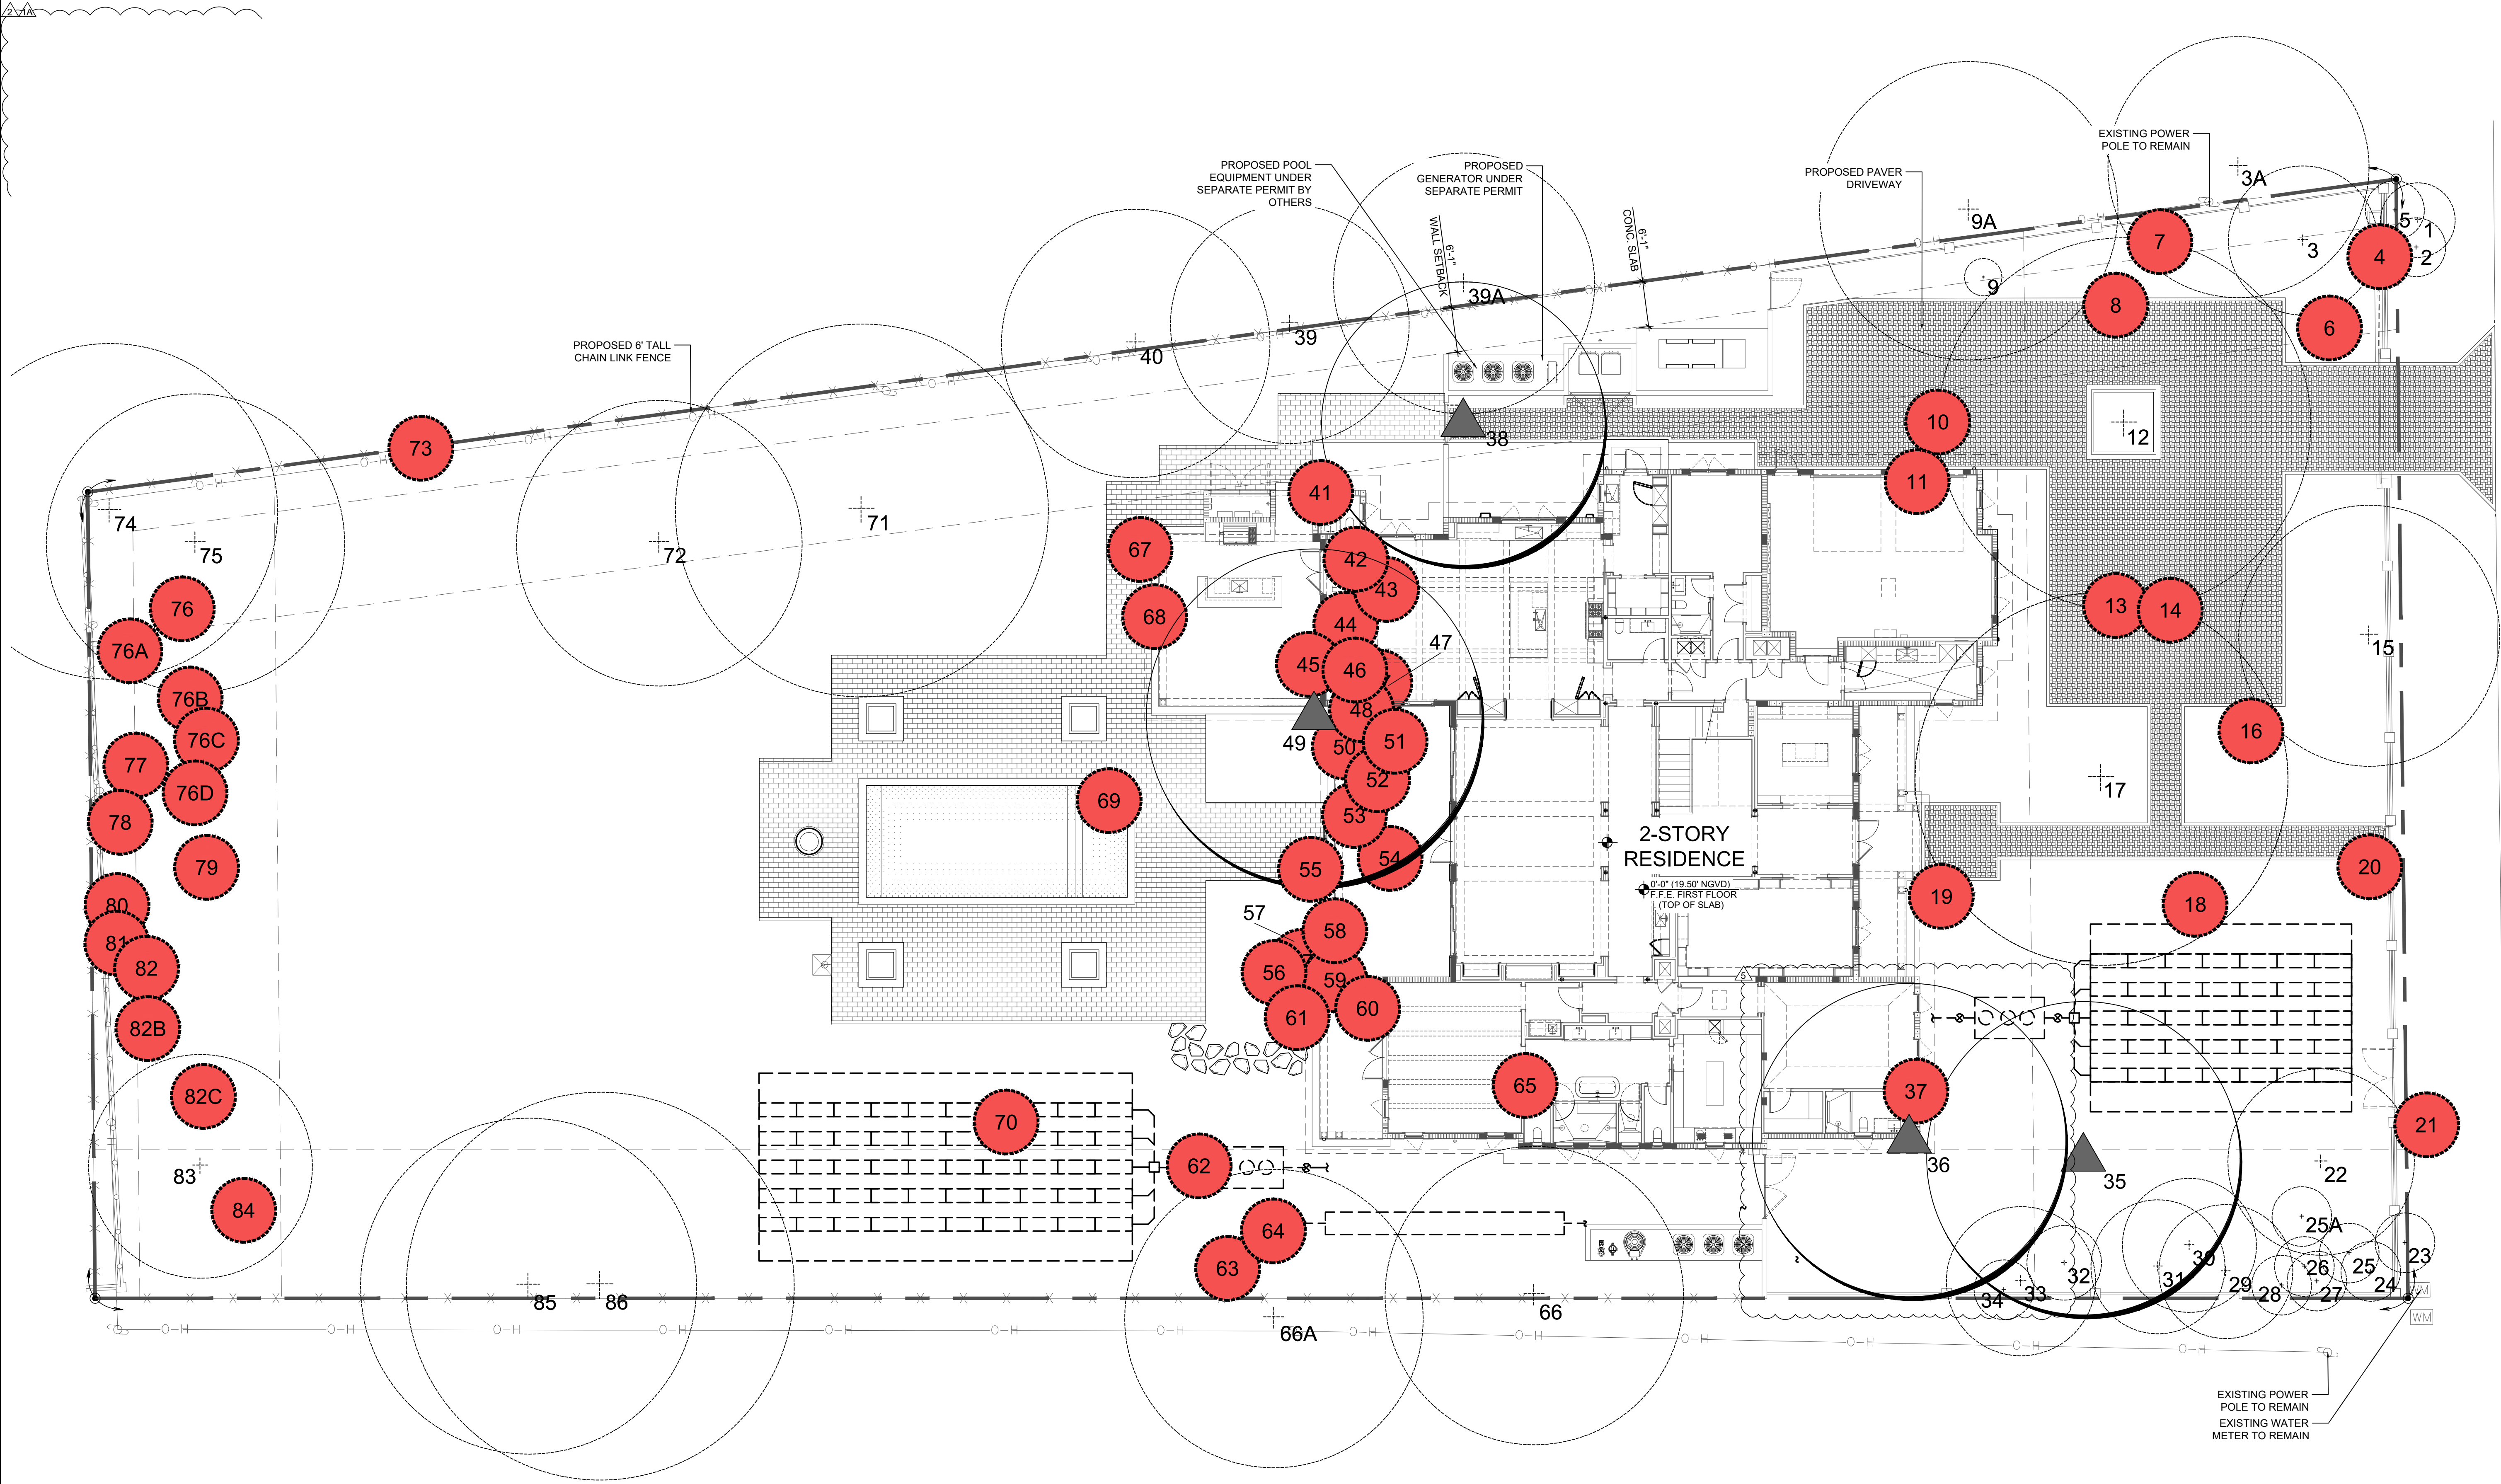

TREE DISPOSITION PLAN NORTH

Scale: 3/32" = 1'-0"

SYMBOL LEGEND

- Tree to Remain
- Tree to Remove
- ▲ Tree to Relocate

FLORÁ
LANDSCAPE
ARCHITECTURE
+ DESIGN

SHAYC@FLORALADESIGN.COM
786-660-1097

2024 FLORA LANDSCAPE ARCHITECTURE
THE DESIGN AND DRAWINGS HEREIN ARE THE
INTELLECTUAL PROPERTY OF THIS
LANDSCAPE ARCHITECT AND ARE PROTECTED
UNDER THE COPYRIGHT PROTECTION ACT

TREE DISPOSITION PLAN

MILO RESIDENCE

11901 SW 63RD AVE PINECREST, FL 33156

Revisions:	Date:	By:
1A) Tree Permit Comments	11.10.2025	SC
2) Village Comments	12.09.2025	SC
3) Coordination	04.15.2026	SC

Seal:

Digitally signed by Shaylin Castillo

Date: 2026.04.15 12:23:52

Lic. # 1-A6667593-04'00'

Sheet Description:

TREE DISPOSITION PLAN

Release Date:

04.25.2025

Project Number:

2024-33

Drawing Number:

TD-1

EXISTING TREES CHART												
TREE #	COMMON NAME	SCIENTIFIC NAME	DBH (IN.)	HEIGHT (FEET)	SPREAD (FEET)	CRZ (FEET) (RADIUS)	TPZ (FEET) (RADIUS)	CONDITION	RATING	DISPOSITION	CANOPY AREA	NOTES
1	Veitchia ontgomeryana	MONTGOMERY PALM	6	30	10	6	3	FAIR	80%	REMAIN		NON-NATIVE, SINGLE PALM
2	Veitchia ontgomeryana	MONTGOMERY PALM	4	20	8	6	3	FAIR	80%	REMAIN		NON-NATIVE, SINGLE PALM
3	Cocos nucifera	COCONUT PALM	7	32	20	6	3	FAIR	80%	REMAIN		NON-NATIVE, SINGLE PALM
3A	Persea americana	AVOCADO TREE	17	38	35	18	9	MODERATE	70%	REMAIN		NON-NATIVE, ADJACENT PROPERTY
5	Ravenea rivularis	MAJESTY PALM	3	6	8	6	3	FAIR	80%	REMAIN		NON-NATIVE, SINGLE PALM, NOT OF SIZE
6	Quercus virginiana	LIVE OAK TREE	16	35	35	16	8	MODERATE	70%	REMOVE	962.11	NATIVE, ASYMMETRICAL CANOPY
9	Thrinax radiata	THATCH PALM	3	23	5	4	2	FAIR	80%	REMAIN		NATIVE, SINGLE PALM
9A	Persea americana	AVOCADO TREE	18	40	40	18	9	MODERATE	70%	REMAIN - OFF SITE		NON-NATIVE, ADJACENT PROPERTY
12	Quercus virginiana	LIVE OAK TREE	29	45	50	30	15	MODERATE	70%	REMAIN		NATIVE, SPECIMEN SIZE
15	Quercus virginiana	LIVE OAK TREE	15	35	35	16	8	MODERATE	70%	REMAIN		CODOMINANT BARK INCLUSION IN NATIVE, CHLOROTIC
16	Latania loddigesii	BLUE LATAN PALM	8	15	16	10	5	FAIR	80%	REMOVE	201.06	NON-NATIVE, SINGLE PALM
17	Bucida buceras	SHADY LADY TREE	26	40	50	26	13	FAIR	80%	REMAIN		NON-NATIVE, SPECIMEN SIZE
18	Quercus virginiana	LIVE OAK TREE	17	35	40	18	9	MODERATE	70%	REMOVE	1256.63	NATIVE, LOW LIVE CROWN RATIO
19	Cocos nucifera	COCONUT PALM	9	30	18	6	3	MODERATE	70%	REMOVE	254.47	NON-NATIVE, SINGLE PALM
20	Quercus virginiana	LIVE OAK TREE	15	35	35	16	8	MODERATE	70%	REMOVE	962.11	NATIVE, LOW LIVE CROWN RATIO
22	Quercus virginiana	LIVE OAK TREE	11	26	25	12	6	MODERATE	60%	REMAIN		NATIVE, LOW LIVE CROWN RATIO, CHLOROTIC
23	Ptychosperma elegans	SOLITAIRE PALM	3	16	8	4	2	FAIR	80%	REMAIN		NON-NATIVE, SINGLE PALM
24	Ptychosperma elegans	SOLITAIRE PALM	3	16	8	4	2	FAIR	80%	REMAIN		NON-NATIVE, SINGLE PALM
25	Ptychosperma elegans	SOLITAIRE PALM	3	24	8	4	2	FAIR	80%	REMAIN		NON-NATIVE, SINGLE PALM
25A	Coccothrinax crinita	OLD MAN PALM	4	5	9	4	2	FAIR	80%	REMAIN		NON-NATIVE, SINGLE PALM
26	Ptychosperma elegans	SOLITAIRE PALM	3	24	8	4	2	FAIR	80%	REMAIN		NON-NATIVE, SINGLE PALM
27	Ptychosperma elegans	SOLITAIRE PALM	3	24	8	4	2	FAIR	80%	REMAIN		NON-NATIVE, SINGLE PALM
28	Ptychosperma elegans	SOLITAIRE PALM	3	24	8	4	4	FAIR	80%	REMAIN		NON-NATIVE, SINGLE PALM
29	CHINESE FAN PALM	Livistona chinensis	16	24	18	8	4	FAIR	80%	REMAIN		NON NATIVE, DOUBLE PALM
30	CHINESE FAN PALM	Livistona chinensis	16	24	18	8	4	FAIR	80%	REMAIN		NON NATIVE, DOUBLE PALM
31	CHINESE FAN PALM	Livistona chinensis	16	24	18	8	4	FAIR	80%	REMAIN		NON NATIVE, DOUBLE PALM
32	PYGMY DATE PALM	Phoenix roebeleni	6	8	10	6	3	FAIR	80%	REMAIN		NON NATIVE, DOUBLE PALM, NOT OF SIZE
33	COCONUT PALM	Cocos nucifera	8	24	20	6	3	FAIR	80%	REMAIN		NON NATIVE, SINGLE PALM
34	SOLITAIRE PALM	Ptychosperma elegans	3	22	8	4	2	FAIR	80%	REMAIN		NON NATIVE, SINGLE PALM
35	LIVE OAK TREE	Quercus virginiana	23	38	42	24	12	FAIR	80%	RELOCATE		NATIVE, SPECIMEN SIZE
36	LIVE OAK TREE	Quercus virginiana	20	38	42	20	10	MODERATE	70%	RELOCATE		NATIVE, SPECIMEN SIZE
38	LIVE OAK TREE	Quercus virginiana	18	40	38	18	9	MODERATE	70%	RELOCATE		NATIVE, SPECIMEN SIZE, CONFLICT W/ POWERLINES
39	CIGARBOX TREE	Cedrela odorata	20	32	32	20	10	FAIR	80%	REMAIN - OFF SITE		INVASIVE SPECIES, ADJACENT PROPERTY
39A	LIVE OAK TREE	Quercus virginiana	18	30	35	18	9	MODERATE	70%	REMAIN - OFF SITE		NATIVE, ADJACENT PROPERTY
40	LIVE OAK TREE	Quercus virginiana	20	36	36	20	10	MODERATE	70%	REMAIN - OFF SITE		NATIVE, ADJACENT PROPERTY
44	COCONUT PALM	Cocos nucifera	8	40	24	6	3	FAIR	80%	REMOVE	452.39	NON NATIVE, SINGLE PALM
45	COCONUT PALM	Cocos nucifera	8	40	24	6	3	FAIR	80%	REMOVE	452.39	NON NATIVE, SINGLE PALM
49	LIVE OAK TREE	Quercus virginiana	23	36	45	24	12	MODERATE	70%	RELOCATE		NATIVE, SPECIMEN SIZE, LOW LIVE CROWN RATIO
54	SOLITAIRE PALM	Ptychosperma elegans	3	18	8	4	2	FAIR	80%	REMOVE	50.27	NON NATIVE, SINGLE PALM
66	GUMBO LIMBO TREE	Bursera simaruba	18	30	40	18	9	MODERATE	70%	REMAIN		NATIVE, ADJACENT PROPERTY
66A	GUMBO LIMBO TREE	Bursera simaruba	16	30	40	16	8	FAIR	80%	REMAIN - OFF SITE		NATIVE, ADJACENT PROPERTY
71	LIVE OAK TREE	Quercus virginiana	20	40	50	20	10	FAIR	80%	REMAIN		NATIVE, SPECIMEN SIZE
72	GUMBO LIMBO TREE	Bursera simaruba	23	35	38	24	12	FAIR	80%	REMAIN		NATIVE, SPECIMEN SIZE
74	LIVE OAK TREE	Quercus virginiana	18	45	45	18	9	MODERATE	70%	REMAIN		NATIVE, SPECIMEN SIZE, CONFLICT W/TH POWERLINES
75	SENEGAL DATE PALM	Phoenix reclinata	40	30	40	20	10	FAIR	80%	REMAIN		NON NATIVE, LARGE PALM CLUSTER
76	COCONUT PALM	Cocos nucifera	8	15	8	6	3	FAIR	80%	REMOVE	50.27	NATIVE, SINGLE PALM
76A	COCONUT PALM	Cocos nucifera	8	34	24	6	3	FAIR	80%	REMOVE	452.39	NATIVE, SINGLE PALM
76B	CHRISTMAS PALM	Adonia merillii	6	14	14	8	4	FAIR	80%	REMOVE	153.93	NON NATIVE, DOUBLE PALM
76C	PONYTAIL PALM	Beaucarnea recurvata	2	5	4	6	3	FAIR	80%	REMOVE	12.56	NON NATIVE, SINGLE PALM, NOT OF SIZE
76D	OIL PALM	Elaeis oleifera	4	7	20	10	5	POOR	0%	REMOVE	314.16	NON NATIVE, SINGLE PALM, NOT OF SIZE
77	SOLITAIRE PALM	Ptychosperma elegans	3	24	8	4	2	FAIR	80%	REMOVE	50.26	NON NATIVE, SINGLE PALM
78	COCONUT PALM	Cocos nucifera	7	22	16	6	3	MODERATE	70%	REMOVE	201.06	NON NATIVE, SINGLE PALM
79	OIL PALM	Elaeis oleifera	6	14	20	6	3	MODERATE	60%	REMOVE	314.16	NON NATIVE, SINGLE PALM, NUTRENT DERICIENCY
80	CHRISTMAS PALM	Adordia merillii	3	20	8	4	2	FAIR	80%	REMOVE	50.26	NON NATIVE, SINGLE PALM
81	CHRISTMAS PALM	Adordia merillii	3	20	8	4	2	FAIR	80%	REMOVE	50.26	NON NATIVE, SINGLE PALM
82	COCONUT PALM	Cocos nucifera	7	24	16	6	3	FAIR	90%	REMOVE	201.06	NON NATIVE, SINGLE PALM
82B	COCONUT PALM	Cocos nucifera	8	35	20	6	3	MODERATE	70%	REMOVE	314.16	NON NATIVE, SINGLE PALM
82C	CHRISTMAS PALM	Adordia merillii	8	20	12	6	3	FAIR	80%	REMOVE	113.09	NON NATIVE, DOUBLE PALM PALM
83	SENEGAL DATE PALM	Phoenix roebeleni	19	35	30	20	10	FAIR	80%	REMAIN		NON NATIVE, LARGE PALM CLUSTER
84	SENEGAL DATE PALM	Phoenix roebeleni	21	25	28	20	10	FAIR	80%	REMOVE	615.75	NON NATIVE, LARGE PALM CLUSTER
85	LIVE OAK TREE	Caryota mitis	29	60	45	30	15	FAIR	80%	REMAIN		NATIVE, SPECIMEN SIZE
86	LIVE OAK TREE	Veitchia montgomeryana	29	40	52	30	15	FAIR	80%	REMAIN		NATIVE, SPECIMEN SIZE
TOTAL CANOPY AREA											6,228	

TREES REMOVED WITHOUT A PERMIT							
TREE #	COMMON NAME	SCIENTIFIC NAME	DBH (IN.)	HEIGHT (FEET)	SPREAD (FEET)	CANOPY AREA	DISPOSITION
4	RED LATAN PALM	Lantana Lantacardes	5	10	5	19.63	REMOVED WITHOUT A PERMIT
7	ARECA PALM	Chrysalidocarpus luteolaceus	20	15	15	-	REMOVED WITHOUT A PERMIT
8	COCOSNUCIFERA	Cocos nucifera	9	21	15	176.71	REMOVED WITHOUT A PERMIT
10	SENEGAL DATE PALM	Phoenix reclinata	6	10	6	28.27	REMOVED WITHOUT A PERMIT
11	QUEEN PALM	Singrus romanoffiana	11	21	15	176.71	REMOVED WITHOUT A PERMIT
13	QUEEN PALM	Singrus romanoffiana	11	18	15	176.71	REMOVED WITHOUT A PERMIT
14	QUEEN PALM	Singrus romanoffiana	8	20	15	176.71	REMOVED WITHOUT A PERMIT
21	PYGMY DATE PALM	Phoenix roebellii	8	8	5	19.63	REMOVED WITHOUT A PERMIT
37	SENEGAL DATE PALM	Phoenix reclinata	8	10	10	78.54	REMOVED WITHOUT A PERMIT
41	JELLY PALM	Bulleya capitata	12	17	10	78.54	REMOVED WITHOUT A PERMIT
42	ARECA PALM	Chrysalidocarpus luteolaceus	30	30	20	-	SHRUB DOES NOT COUNT AS PLANTATION
43	COCONUT PALM	Cocos nucifera	9	50	20	314.16	REMOVED WITHOUT A PERMIT
46	SENEGAL DATE PALM	Phoenix reclinata	3	15	5	19.63	REMOVED WITHOUT A PERMIT
47	SOLITARE PALM	Pythosperma elegans	5	22	8	50.27	REMOVED WITHOUT A PERMIT
48	SOLITARE PALM	Pythosperma elegans	12	20	10	78.54	REMOVED WITHOUT A PERMIT
50	PALM CABBAGE	Sabal palmetto	6	15	7	38.48	REMOVED WITHOUT A PERMIT
51	CHRISTMASPALM	Wactcha merrelli	10	20	10	78.54	REMOVED WITHOUT A PERMIT
52	CHRISTMASPALM	Wactcha merrelli	5	21	10	78.54	REMOVED WITHOUT A PERMIT
53	RED LATAN PALM	Lantana Lantacardes	6	18	10	78.54	REMOVED WITHOUT A PERMIT
55	LIVE OAK	Quercus virginiana	24	40	36	1017.88	SPECIMEN REMOVED WITHOUT A PERMIT
56	SOLITARE PALM	Pythosperma elegans	12	40	20	314.16	REMOVED WITHOUT A PERMIT
57	SOLITARE PALM	Pythosperma elegans	7	42	7	38.48	REMOVED WITHOUT A PERMIT
58	SOLITARE PALM	Pythosperma elegans	3	18	6	28.27	REMOVED WITHOUT A PERMIT
59	SOLITARE PALM	Pythosperma elegans	5	30	6	28.27	REMOVED WITHOUT A PERMIT
60	SOLITARE PALM	Pythosperma elegans	6	42	6	28.27	REMOVED WITHOUT A PERMIT
61	RED LATAN PALM	Lantana Lantacardes	14	18	10	78.54	REMOVED WITHOUT A PERMIT
62	MANGO	Mangifera indica	17	40	40	1256.64	REMOVED WITHOUT A PERMIT
63	SOLITARE PALM	Pythosperma elegans	6	30	10	78.54	REMOVED WITHOUT A PERMIT
64	SOLITARE PALM	Pythosperma elegans	17	45	10	78.54	REMOVED WITHOUT A PERMIT
65	SOLITARE PALM	Pythosperma elegans	3	18	8	50.27	REMOVED WITHOUT A PERMIT
67	COCONUT PALM	Cocos nucifera	8	30	15	176.71	REMOVED WITHOUT A PERMIT
68	COCONUT PALM	Cocos nucifera	8	25	15	176.71	REMOVED WITHOUT A PERMIT
69	QUEEN PALM	Singrus romanoffiana	7	18	12	113.10	REMOVED WITHOUT A PERMIT
70	SOLITARE PALM	Pythosperma elegans	3	18	5	19.63	REMOVED WITHOUT A PERMIT
73	RED LATAN PALM	Lantana Lantacardes	15	18	8	50.27	REMOVED WITHOUT A PERMIT

*Tree data for the trees removed without a permit is from the survey provided dated from June 6th, 2023. Mitigation for the trees removed without a permit is following Section 6.2(c).

CALIPER REPLACEMENT FOR TREES REMOVED WITHOUT PERMIT		TOTAL DBH REMOVED (IN.)	TOTAL CALIPER TO BE PROVIDED (IN.)
		24	24
<i>Trees to be planted at minimum 3" Caliper, 14' Height</i>			
		8	3,200.00
<i>Total Contribution into Tree Trust Fund for Removal of Shade Trees (\$400 per Tree Not Placed)</i>			
		\$	16,400.00
<i>*Note: specimen sized trees require a replacement at two times the caliper, per Article 6.2.4.e</i>			
TREE REPLACEMENT FOR PALMS AND FRUIT TREES REMOVED WITHOUT PERMIT Div. 6.2.6.c.i		TOTAL PALMS/FRUIT TREES REMOVED <i>Mitigation of Palms and Fruit Trees are being calculated at one (1) replacement trees for each (1) tree/palm removed</i>	
		33	
<i>Trees to be planted at minimum 3" Caliper, 12' Height</i>			
		33	13,200.00
<i>Total Contribution into Tree Trust Fund for Removal of Shade Trees (\$400 per 500sqft of Removed Canopy)</i>			
		\$	16,400.00
Total Trees to be Provided for Tree Replacement without Permit			
		41	16,400.00
<i>Total Contribution into Tree Trust Fund for Removal of Shade Trees (\$400 per Tree Not Placed)</i>			
		\$	16,400.00

Mitigation Note:
A contribution of \$400 per 300 sq.ft. of canopy deficiency shall be paid towards the Tree Trust Fund


REPLACEMENT TREES PROVIDED				
CATEGORY	CATEGORY REPLACEMENT SQ FT	QUANTITY	TREE SPECIFICATIONS	CANOPY SQ FT
4	500	2	14' HT. X 6' SPR. 4" CAL.	1000
5	300	3	12' HT.	900
PALM 1	300	10	PALMS 10' OR TALLER	3000
PALM 2	100	19	PALMS 3' OR TALLER	1900
TOTAL REPLACEMENT				6800

(6,228 SQ FT REMOVED - 6,800 SQ FT PROVIDED) = 572 SQFT OF ADDITIONAL CANOPY PROVIDED BEING BEING CALCULATED TOWARDS MITIGATION

CONTRIBUTION TO THE TREE TRUST FUND:

CONTRIBUTION FOR DEFICIENCY OF TREES
REMOVED WITH A PERMIT: \$0

CONTRIBUTION FOR DEFICIENCY OF TREES
REMOVED WITHOUT PERMIT: \$16,400*

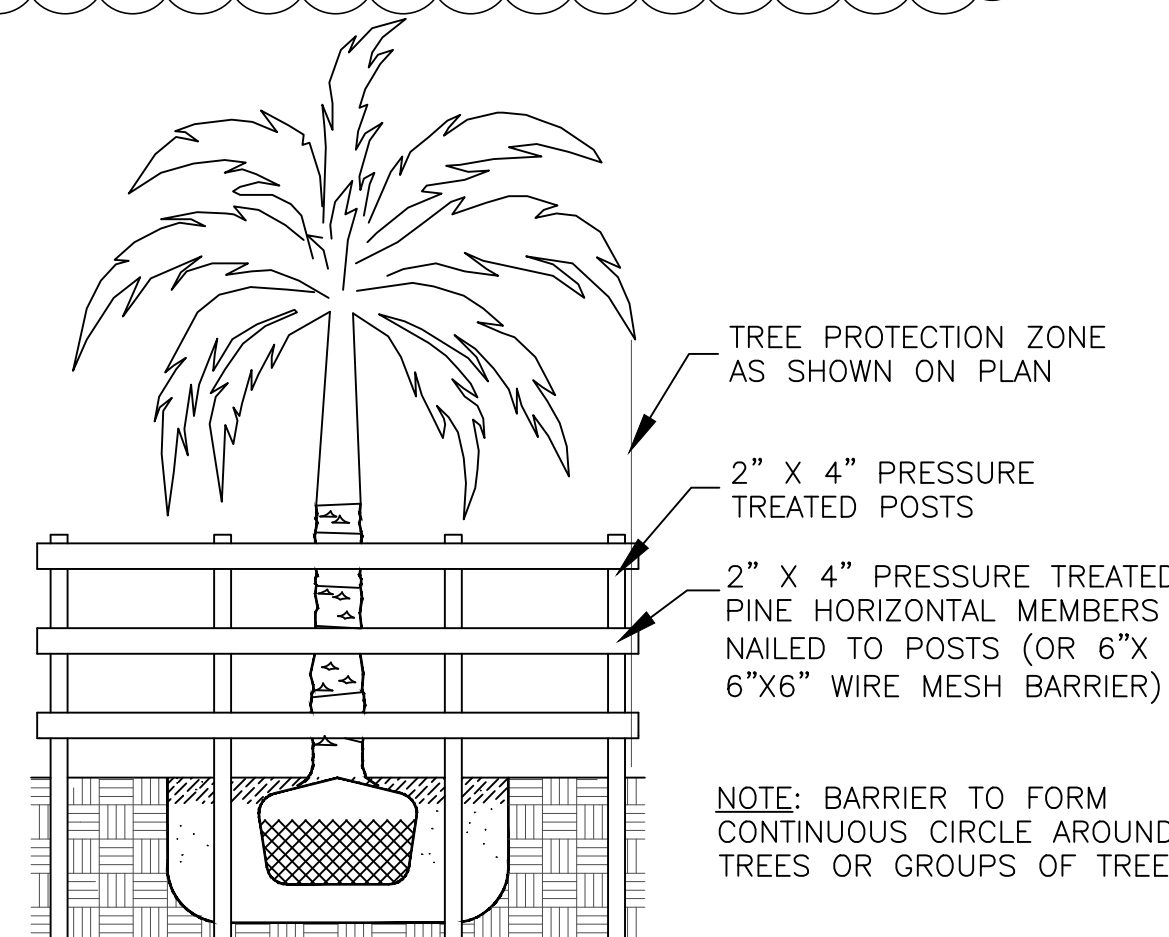

TREE PROTECTION BARRIER FOR EXISTING TREES & PALMS

Mitigation Note of Trees
Illegally Removed: A contribution of \$400 per 300 sq.ft. of canopy (*12 feet tall, 3-inch caliper, which equates to 300 sq ft of canopy*) deficiency shall be paid towards the Tree Trust Fund

Mitigation of Palms and Fruit Trees are **NOT** being calculated at two (2) replacement trees for each (1) tree removed per agreement with Village reviewer.

[illegible]