



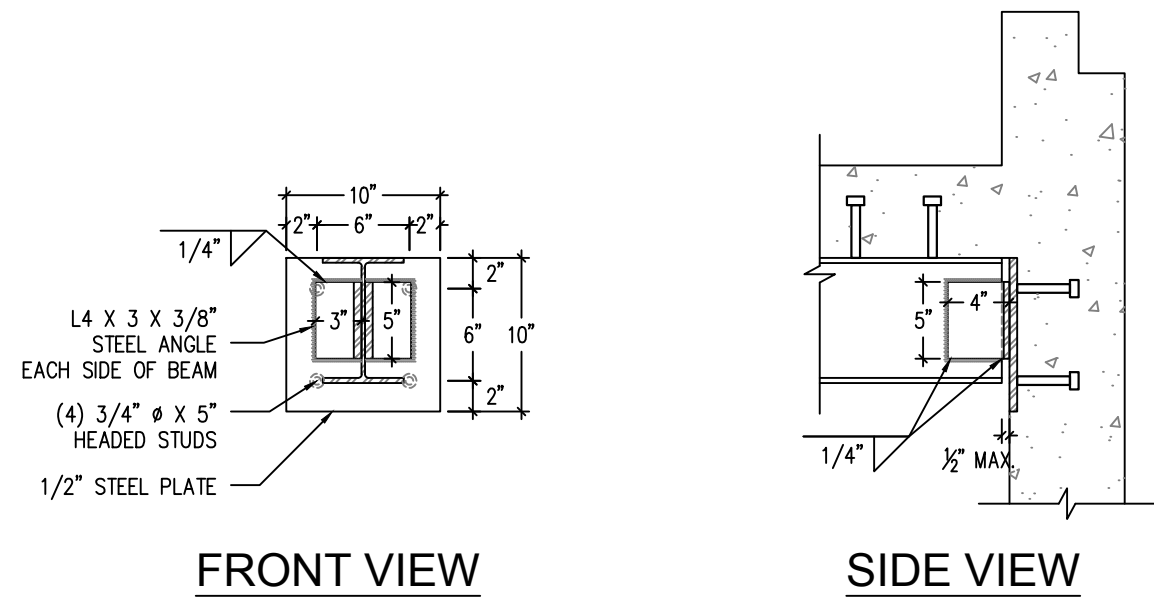


FRONT VIEW

DTL-1
S-9 **SB-8A & SB-8B STEEL PLATE**
SCALE: 1" = 1'-0"


SIDE VIEW

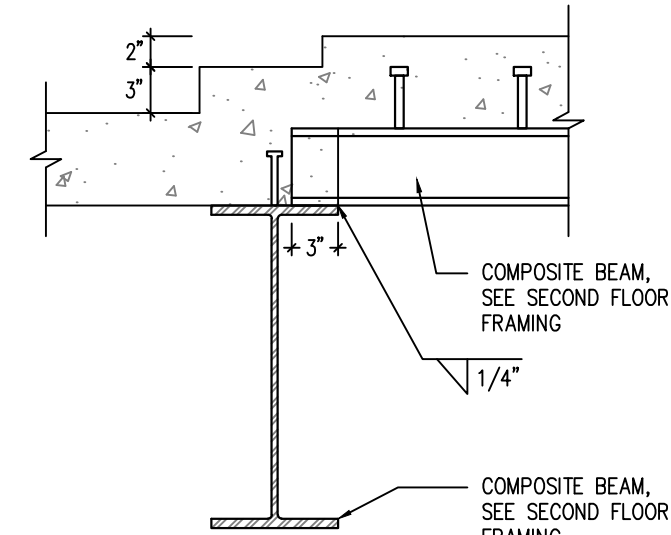


A
S-9 **SB-21 / SB-5 CONNECTION**
SCALE: 1" = 1'-0"

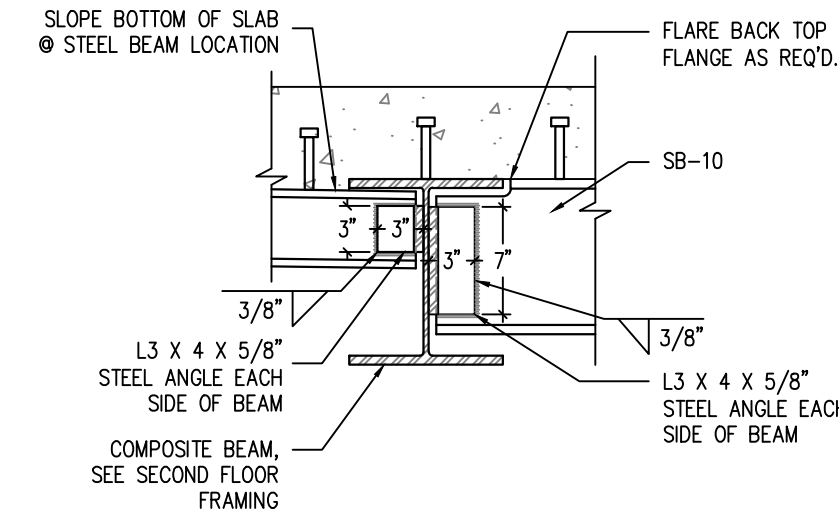

B
S-9 **SB-5 / SB-12 / SB-10 CONNECTION**
SCALE: 1" = 1'-0"

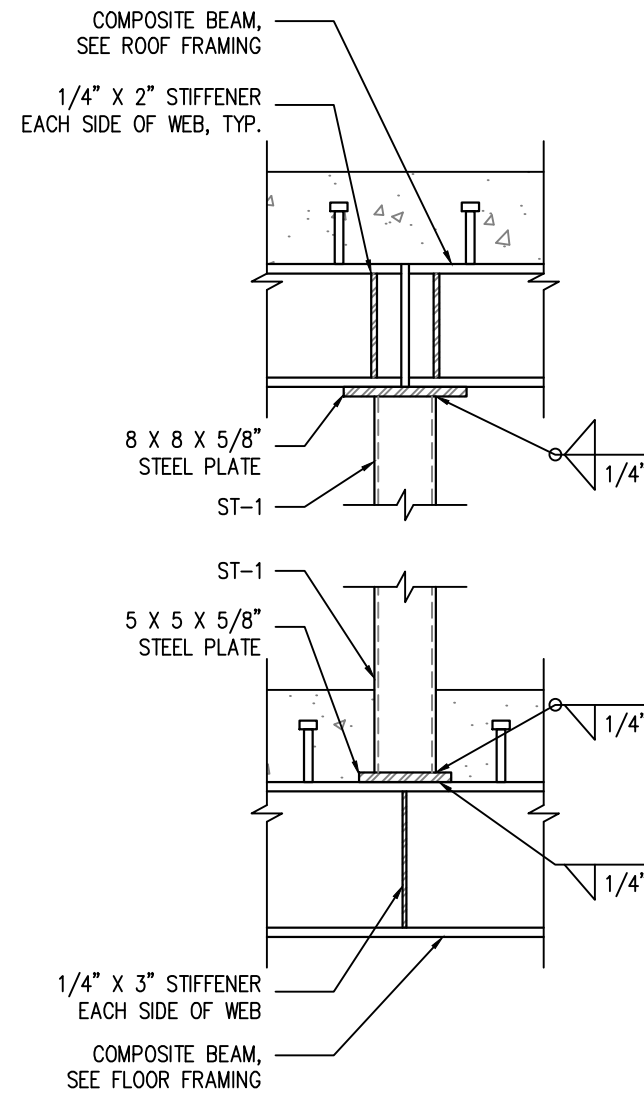


C
S-9 **SB / ST CONNECTION**
SCALE: 1" = 1'-0"

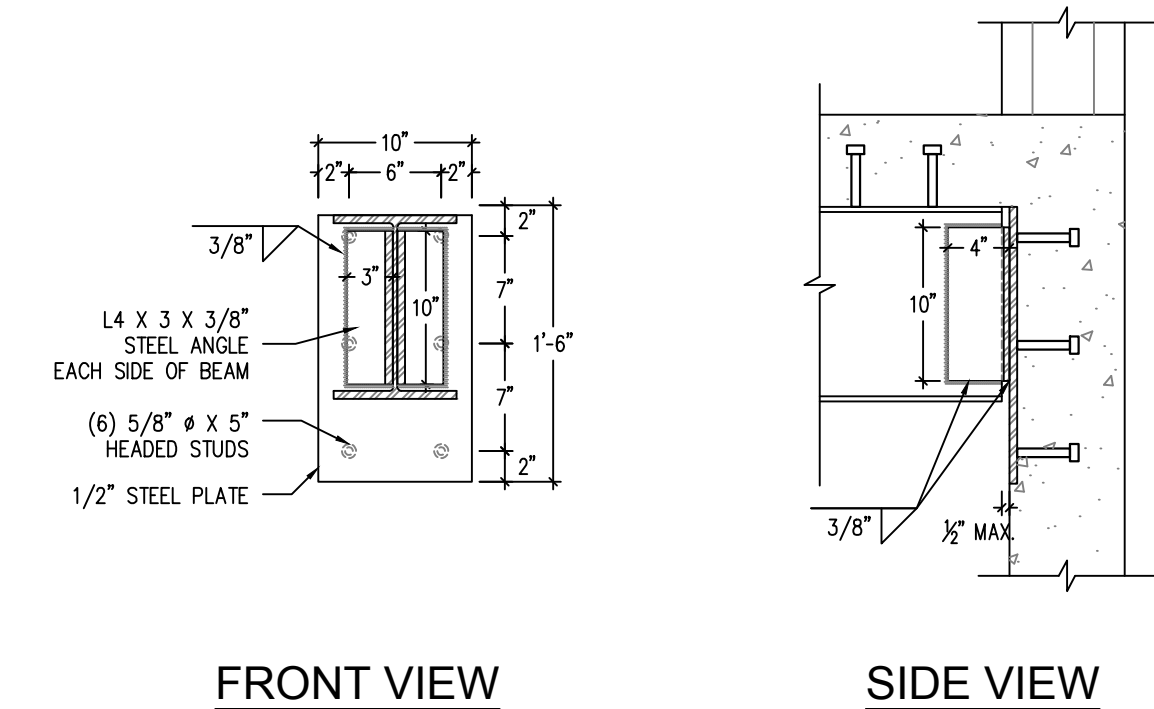


DTL-2
S-9 **SB-12 STEEL PLATE**
SCALE: 1" = 1'-0"


SIDE VIEW

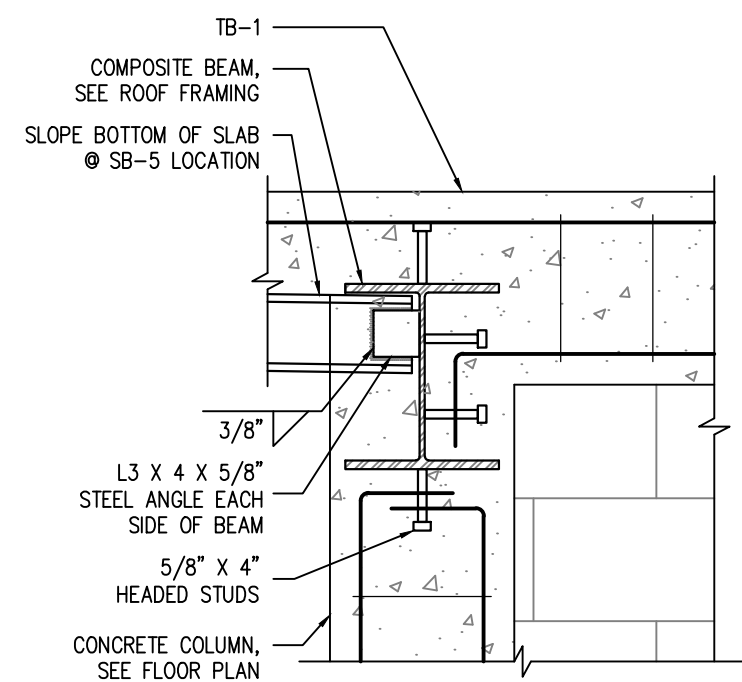


D
S-9 **SB-12 / SB-5 CONNECTION**
SCALE: 1" = 1'-0"

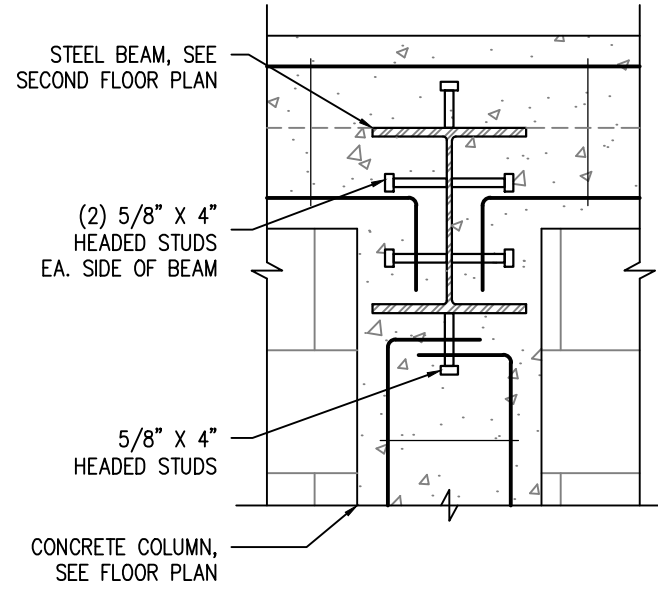


E
S-9 **STEEL BEAM / CONC. COLUMN CONNECTION**
SCALE: 1" = 1'-0"

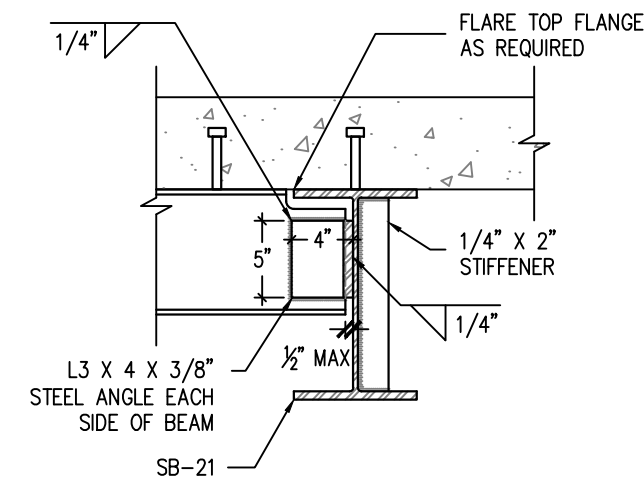


F
S-9 **STEEL BEAM CONNECTION**
SCALE: 1" = 1'-0"

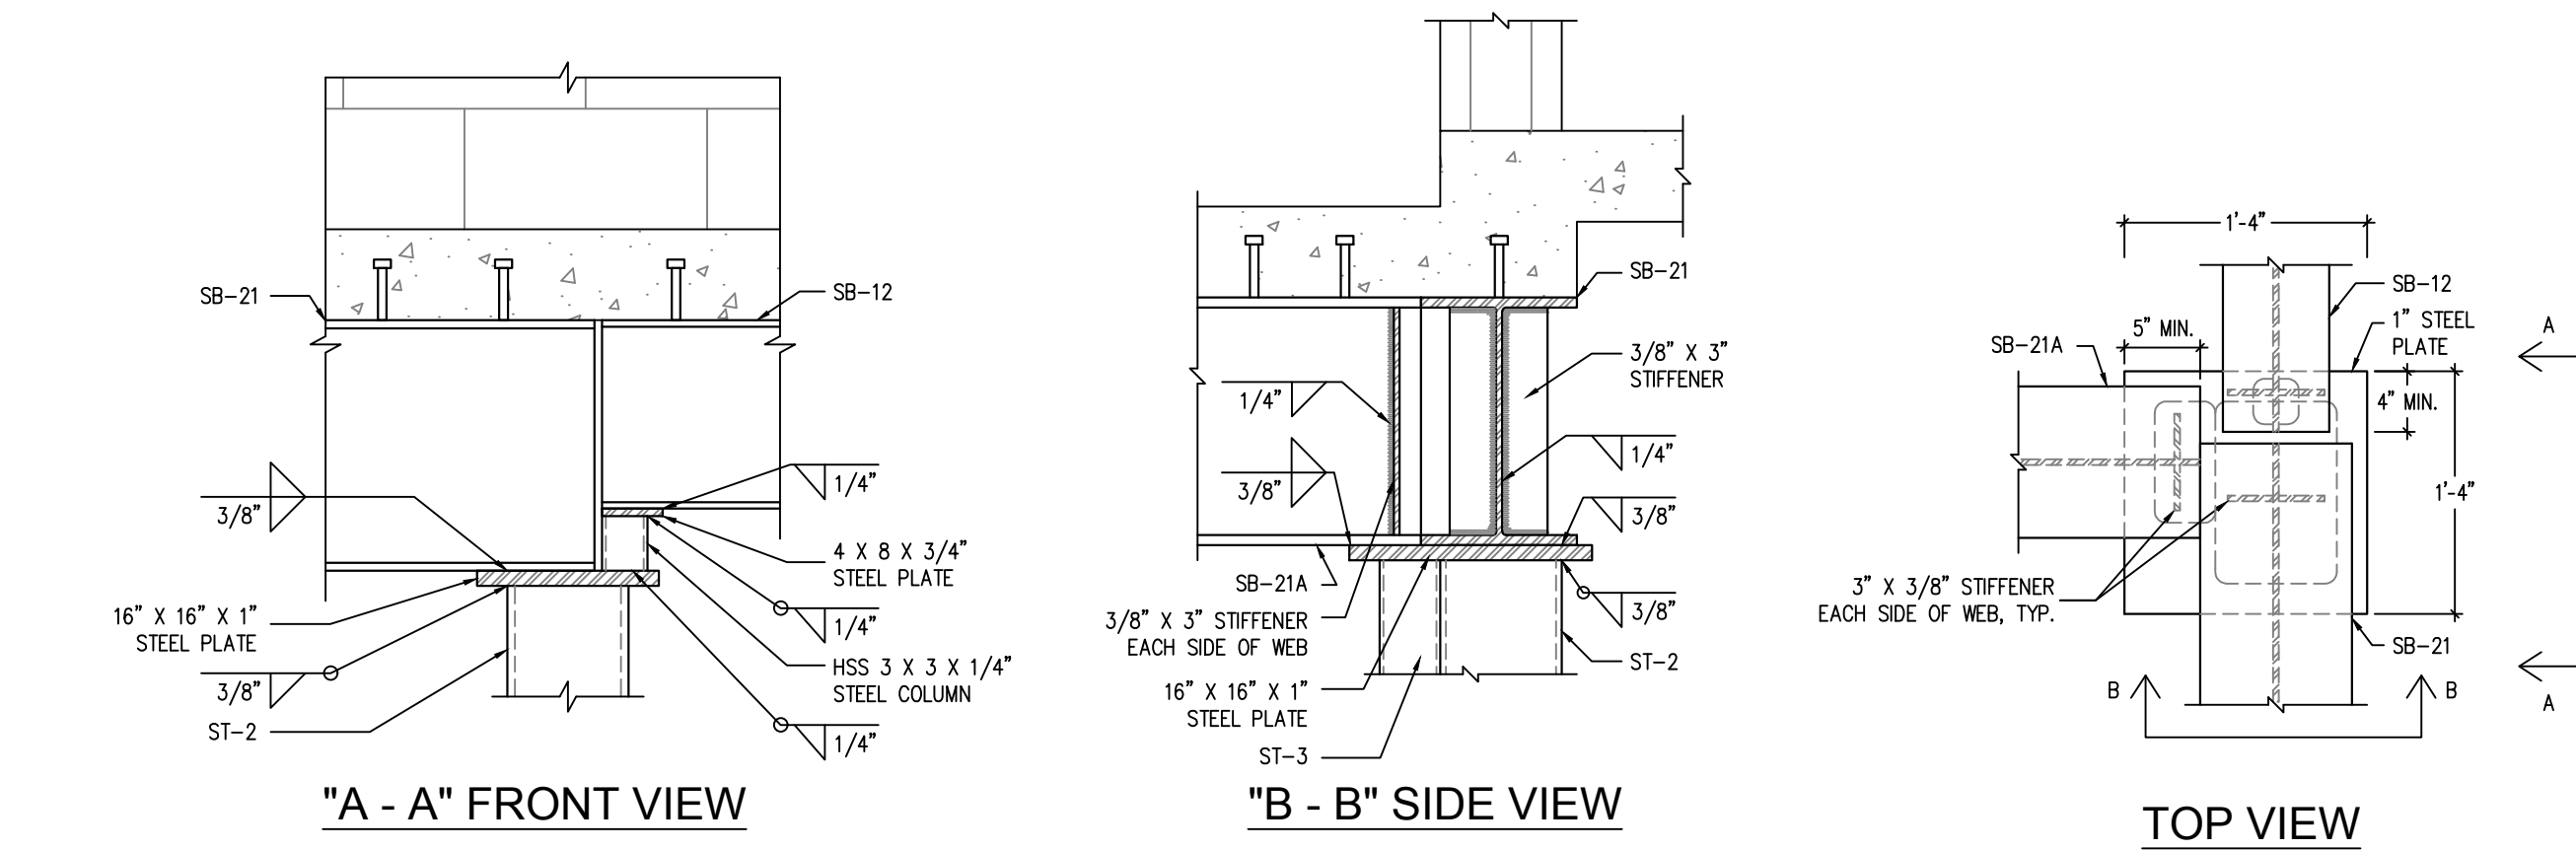

G
S-9 **ST-2 & ST-3 / STEEL BEAMS CONNECTION**
SCALE: 1" = 1'-0"

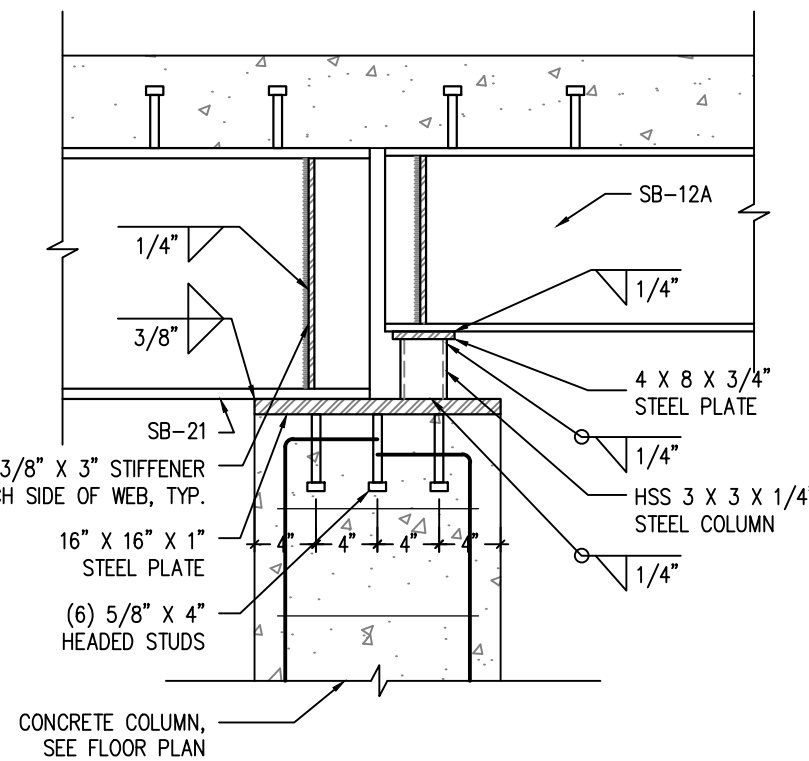


H
S-9 **CONC. COLUMN / STEEL BEAMS CONNECTION**
SCALE: 1" = 1'-0"

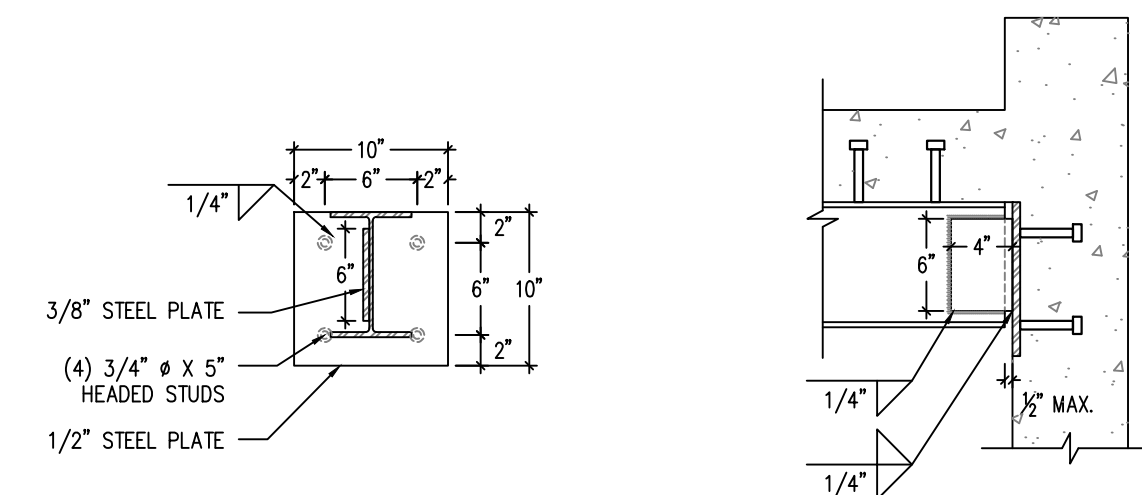

FRONT VIEW

SIDE VIEW

J
S-9 **SB-8 CONN. DETAIL TO CONCRETE**
SCALE: 1" = 1'-0"

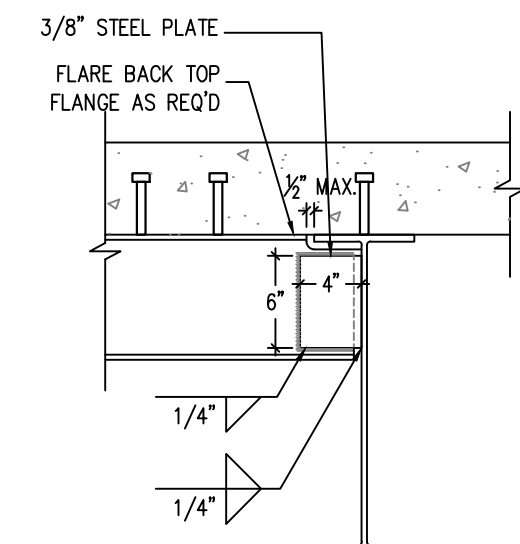

I
S-9 **SB-8 CONNECTION DETAIL**
SCALE: 1" = 1'-0"



AlexAllen
Studio

AlexAllen Studio Architects PLLC

302 3rd Avenue
Brooklyn, NY 11215
T: (919) 909-0405

info@alexallenstudio.com
www.alexallenstudio.com

PHASE:	REVISION No.	DATE:
100% Issued for Permit	03/18/2022	
Owner Revision	12/12/2022	

100% ISSUED FOR PERMIT

THM
STRUCTURAL CONSULTING

Ph: 305.609.3632
CA 28548

9719 South Dixie Hwy. #2
Miami, FL 33156

THOMAS MOE

Digitally signed by THOMAS MOE
Date: 2023.01.04 13:34:46 -05'00'

SEAL

THOMAS HUGO MOE
LICENSE
No. 63863
STATE OF FLORIDA
PROFESSIONAL ENGINEER

PROJECT
PINECREST RESIDENCE
12020 SW 77th Avenue
Pinecrest, FL 33156

OWNER
KEVIN HUBER & MILA KHOMIAK
12020 SW 77th Avenue
Pinecrest, FL 33156

TITLE
CONNECTION DETAILS

SCALE
PROJECT NUMBER

SHEET
S-9

DATE
03/18/2022

DRAWING NUMBER