



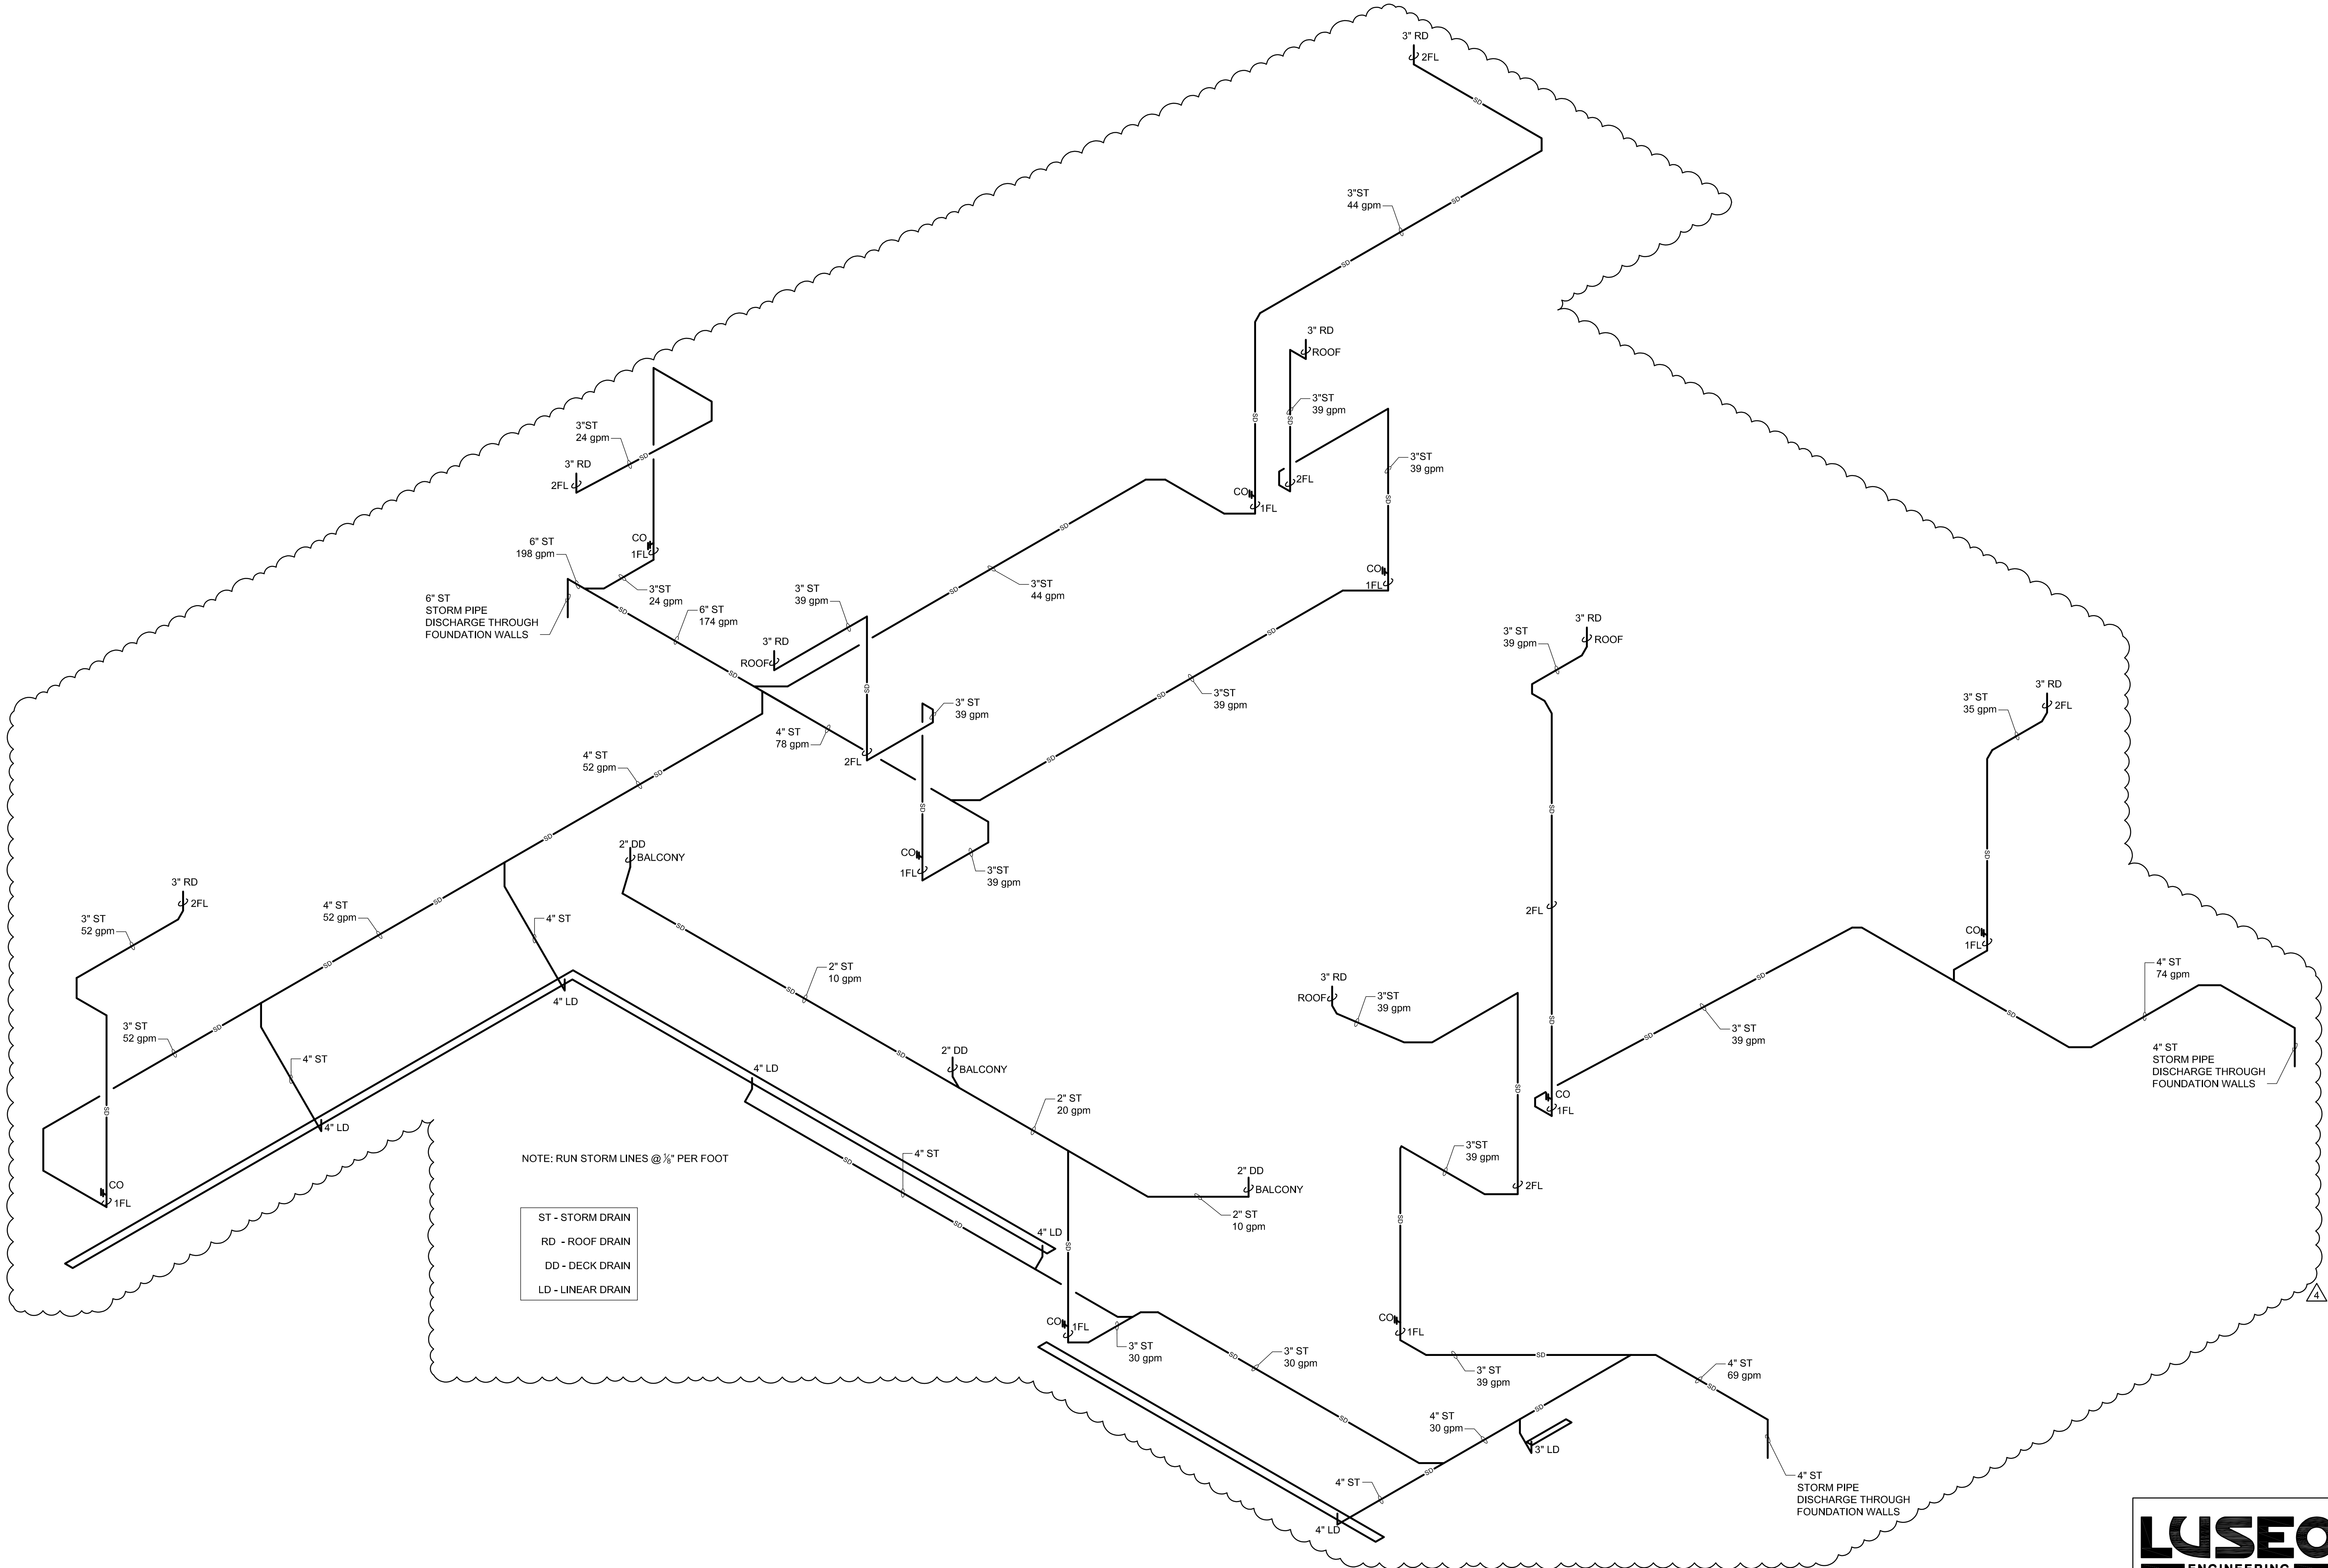

NOTE: RUN STORM LINES @ 1/8" PER FOOT

- ST - STORM DRAIN
- RD - ROOF DRAIN
- DD - DECK DRAIN
- LD - LINEAR DRAIN

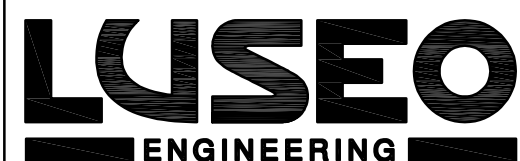

NOT VALID UNLESS SIGNED & SEALED
"IN MY PROFESSIONAL JUDGEMENT
AND TO THE BEST OF MY
KNOWLEDGE AND BELIEF, THESE
PLANS AND SPECIFICATIONS COMPLY
WITH APPLICABLE BUILDING CODES."



AlexAllen Studio Architects PLLC

302 3rd Avenue
Brooklyn, NY 11215
T: (919) 909-0405

info@alexallenstudio.com
www.alexallenstudio.com

PHASE:	REVISION No.	DATE:
100% Issued for Permit	-	03/18/2022
Bldg. Comments	1	04/22/2022
Bldg. Comments	2	05/02/2022
HRS Comments	3	06/17/2022
Owners changes	4	01/24/2023

100% ISSUED FOR PERMIT

STRUCTURAL ENGINEER

THM Structural Consulting
9719 South Dixie Hwy, Suite 2
Miami, Florida 33156
T: (786) 431-1753

MEP ENGINEER

Luseo Engineering Group
7875 SW 104 Street, Suite 203
Miami, Florida 33156
T: (305) 351-2960
CA#32708


CIVIL ENGINEER

Zamora & Associates, Inc
11410 N. Kendall Drive, Suite 302
Miami, Florida 33176
T: (305) 273-7801

LANDSCAPE ARCHITECT

Andres Montero Landscape Arch.
2208 NE 26th Street, Unit 1
Fort Lauderdale, FL 33305
T: (954) 591-5606

SEAL

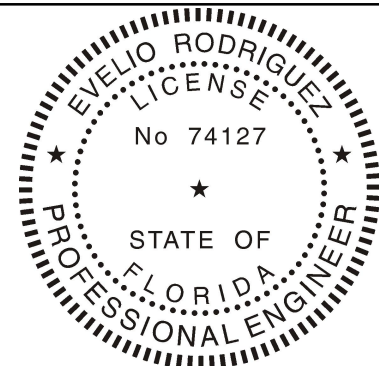

Digitally signed by Evelio Rodriguez
DN: cn=Evelio Rodriguez,
ou=ADD410C00000173E431D1D100
Reason: I am the author of this
document.
Date: 2023.01.30 15:33:34 -0500

Evelio Rodriguez
EVELIO RODRIGUEZ
P.E.# 74127

PROJECT

PINECREST RESIDENCE
12020 SW 77th Avenue
Pinecrest, FL 33156

OWNER

KEVIN HUBER & MILA KHOMIAK
12020 SW 77th Avenue
Pinecrest, FL 33156

TITLE

PLUMBING
ISOMETRICS

SCALE

N.T.S

SHEET

PROJECT NUMBER

2103

P-7.0

DATE

03/18/2022

DRAWING NUMBER

7 OF 8