



AlexAllen Studio Architects PLLC

302 3rd Avenue
Brooklyn, NY 11215
T: (919) 909-0405

info@alexallenstudio.com
www.alexallenstudio.com

PHASE:	REVISION No.	DATE:
100% Issued for Permit	-	03/18/2022
Bldg. Comments	1	04/23/2022
Bldg. Comments	2	05/03/2022
HRS Comments	3	06/17/2022
Owners changes	4	01/24/2023

100% ISSUED FOR PERMIT

STRUCTURAL ENGINEER

THM Structural Consulting
9719 South Dixie Hwy, Suite 2
Miami, Florida 33156
T: (786) 431-1753

MEP ENGINEER

Luseo Engineering Group
7875 SW 104 Street, Suite 203
Miami, Florida 33156
T: (305) 351-2960
CA#32708


CIVIL ENGINEER

Zamora & Associates, Inc
11410 N. Kendall Drive, Suite 302
Miami, Florida 33176
T: (305) 273-7801

LANDSCAPE ARCHITECT

Andres Montero Landscape Arch.
2208 NE 26th Street, Unit 1
Fort Lauderdale, FL 33305
T: (954) 591-5606

SEAL

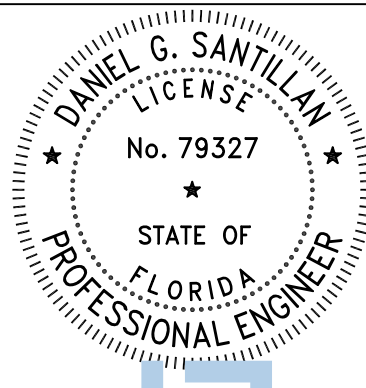

Daniel G. Santillan
P.E. # 79327

PROJECT

PINECREST RESIDENCE
12020 SW 77th Avenue
Pinecrest, FL 33156

OWNER

KEVIN HUBER & MILA KHOMIAK
12020 SW 77th Avenue
Pinecrest, FL 33156

TITLE

LIGHTING
SECOND FLOOR
PLAN

SCALE	PROJECT NUMBER
1/4" = 1'-0"	2103

SHEET



E-4.0

DATE	DRAWING NUMBER
03/18/2022	5 OF 7



NOT VALID UNLESS SIGNED & SEALED
"IN MY PROFESSIONAL JUDGEMENT
AND TO THE BEST OF MY
KNOWLEDGE AND BELIEF, THESE
PLANS AND SPECIFICATIONS COMPLY
WITH APPLICABLE BUILDING CODES."

1 LIGHTING - SECOND FLOOR
1/4" = 1'-0"

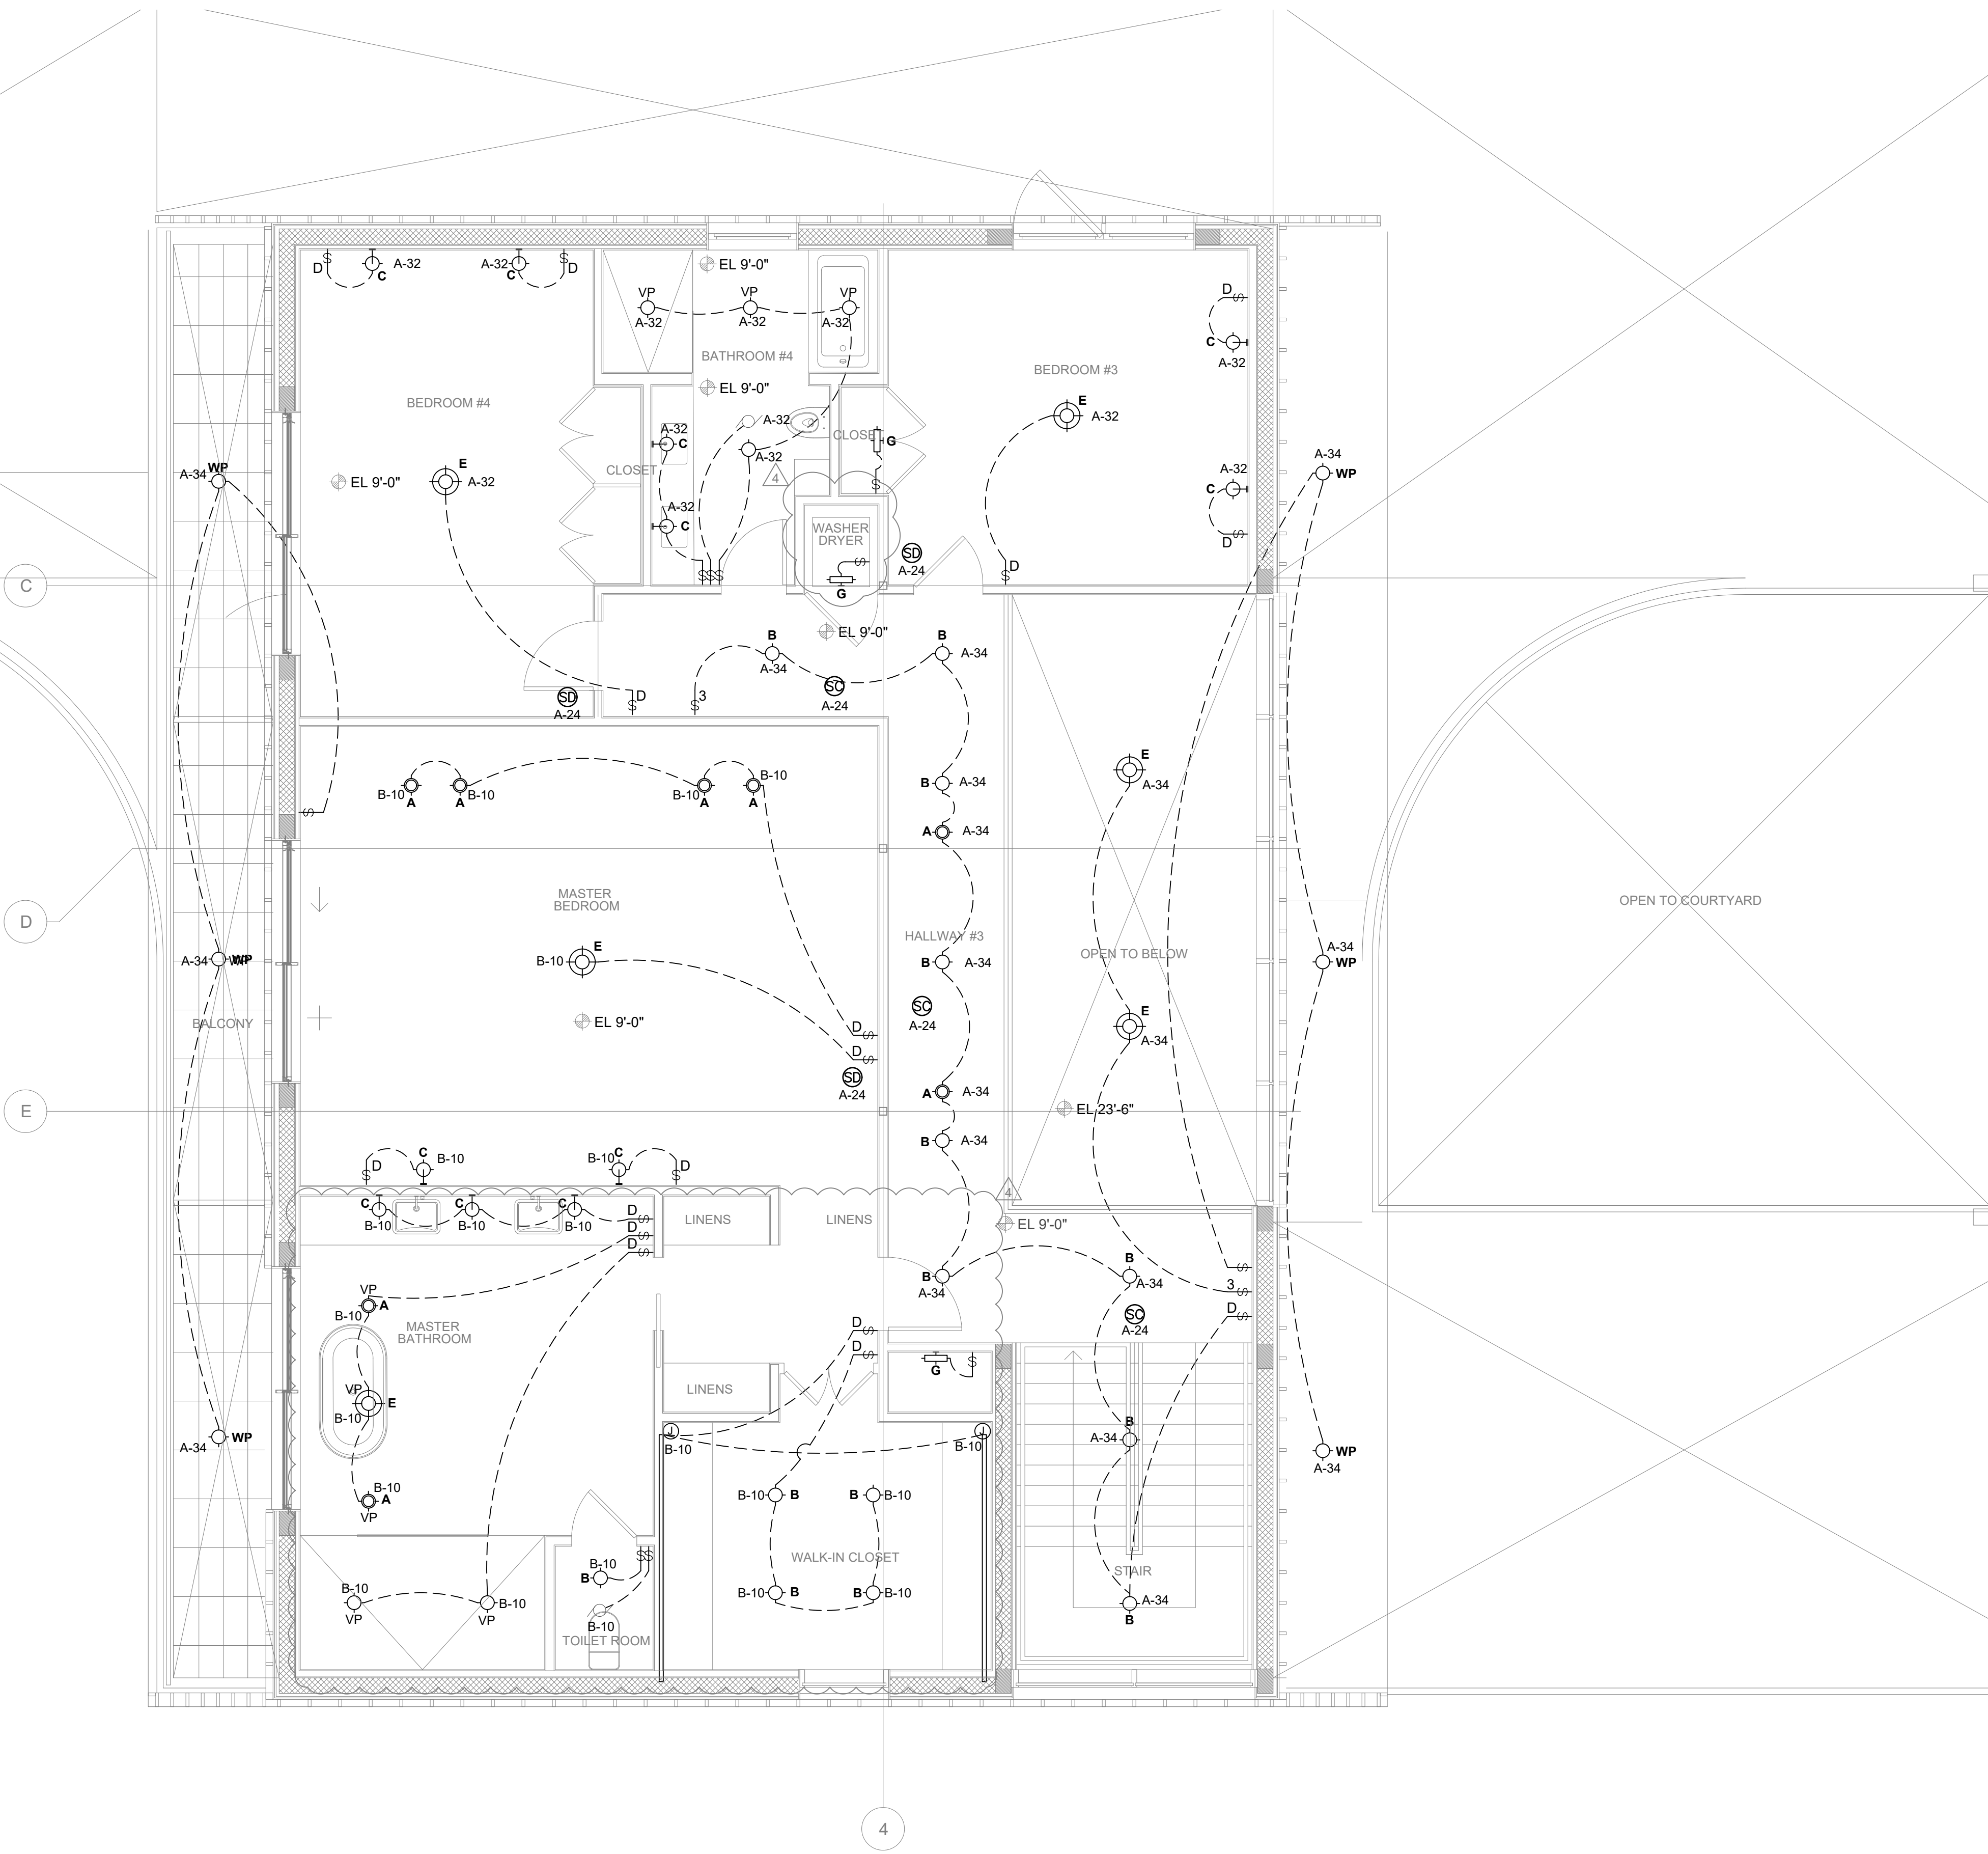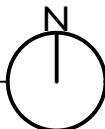

LIGHTING LEGEND:

- RECESSED LIGHT FIXTURE
- DECORATIVE LIGHT FIXTURE
- LED STRIP LIGHT
- WALL MOUNTED LED FIXTURE
- LINEAR LED LAMP
- JUNCTION BOX
- VAPOR PROOF LIGHTING FIXTURE
- COMBINATION SMOKE AND CARBON MONOXIDE DETECTOR
- SMOKE DETECTOR
- EXHAUST FAN
- SWITCH