

ZONING LEGEND			
ADDRESS: 10800 SW 70TH AVENUE, MIAMI, FL 33156			
1. ZONING DESIGNATION	RUM		
2. LOT AREA	10,400 SF (7.56 AC)		
3. LOT COVERAGE	ALLOWED/REQUIRED	EXISTING	PROPOSED
35% MAX. BUILDING COVERAGE	4,967 SF	11,300 SF	5,400 SF (25%)
4. IMPERVIOUS SURFACE RATIO (I.S.R.)			
35% MAX.	10,100 SF	4,967 SF	5,915 SF (27.9%)
5. MAX. GREEN SPACE			
35% MIN.	6,500 SF	10,119 SF	8,779 SF (50.1%)
6. SETBACKS			
FRONT (BAYT)	20'-0"	20'-0"	20'-0"
REAR (NORTH)	10'-0"	10'-0"	10'-0"
REAR (SOUTH)	10'-0"	20'-0"	10'-0"
REAR (WEST)	20'-0"	20'-0"	20'-0"
7. BUILDING HEIGHT	1 STORY 30'-0" MAX.	10'	10'-0"
8. FLOOD ZONE	ZONE AE 10		

PROJECT SQUARE FOOTAGES

10,400 SF TOTAL LOT AREA
10,100 SF TOTAL I.S.R.
10,100 SF TOTAL GREEN SPACE

TYPE OF CONSTRUCTION




BUILDING AREAS



- Existing lot area

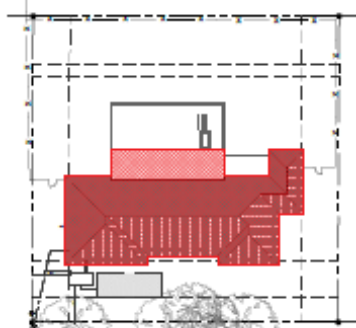

EXISTING COVERAGE
4.967 SF (25.1%)
TOTAL 4.967 SF (25.1%)



PROPOSED COVERAGE
5.915 SF (27.9%)
TOTAL 5.915 SF (27.9%)

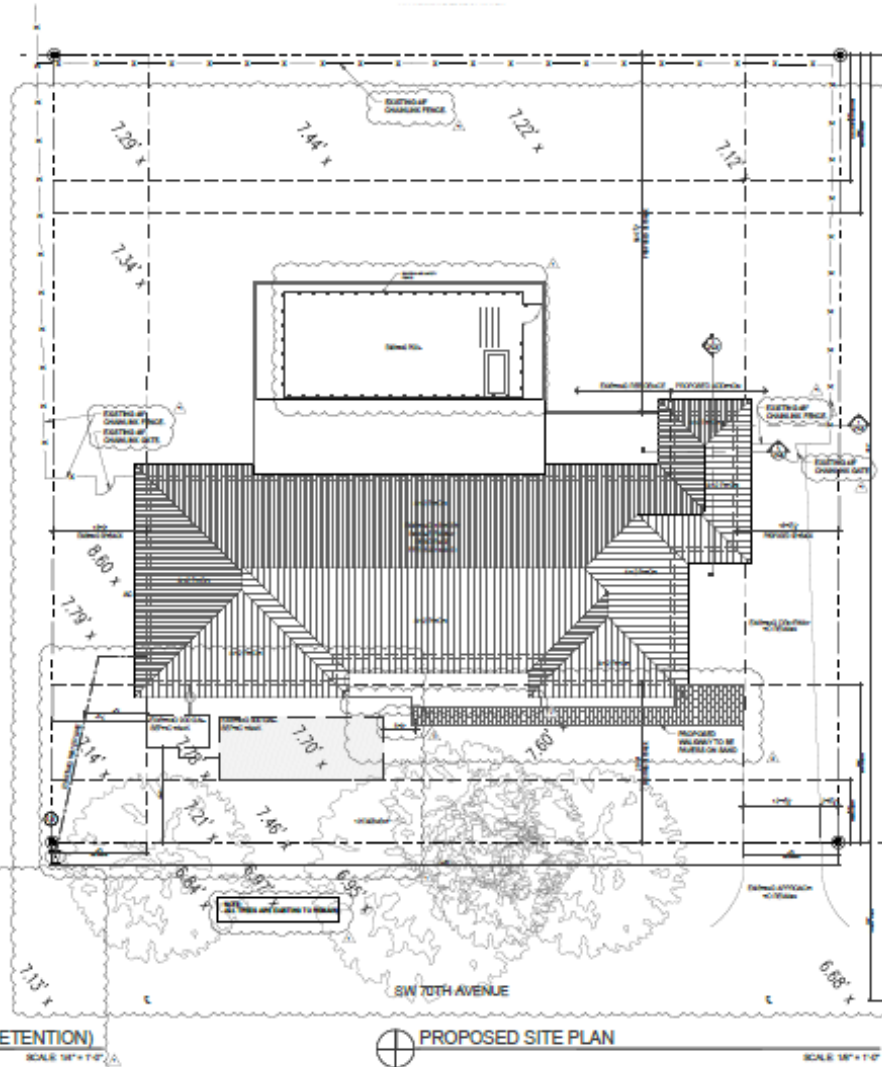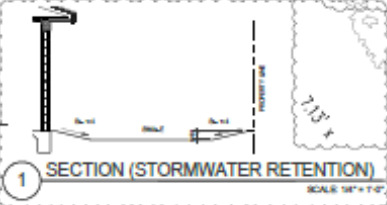


ADDITION & RESTORATION FOR:
**MAZZINI & MELINE
RESIDENCE**
10800 SW 70TH AVENUE
MIAMI, FL 33156



DATE: 10/1/2010
BY: [Signature]
CHECKED BY: [Signature]

REVISIONS



PROPOSED SITE PLAN

CONSTRUCTION DOCUMENTS

A-1.01


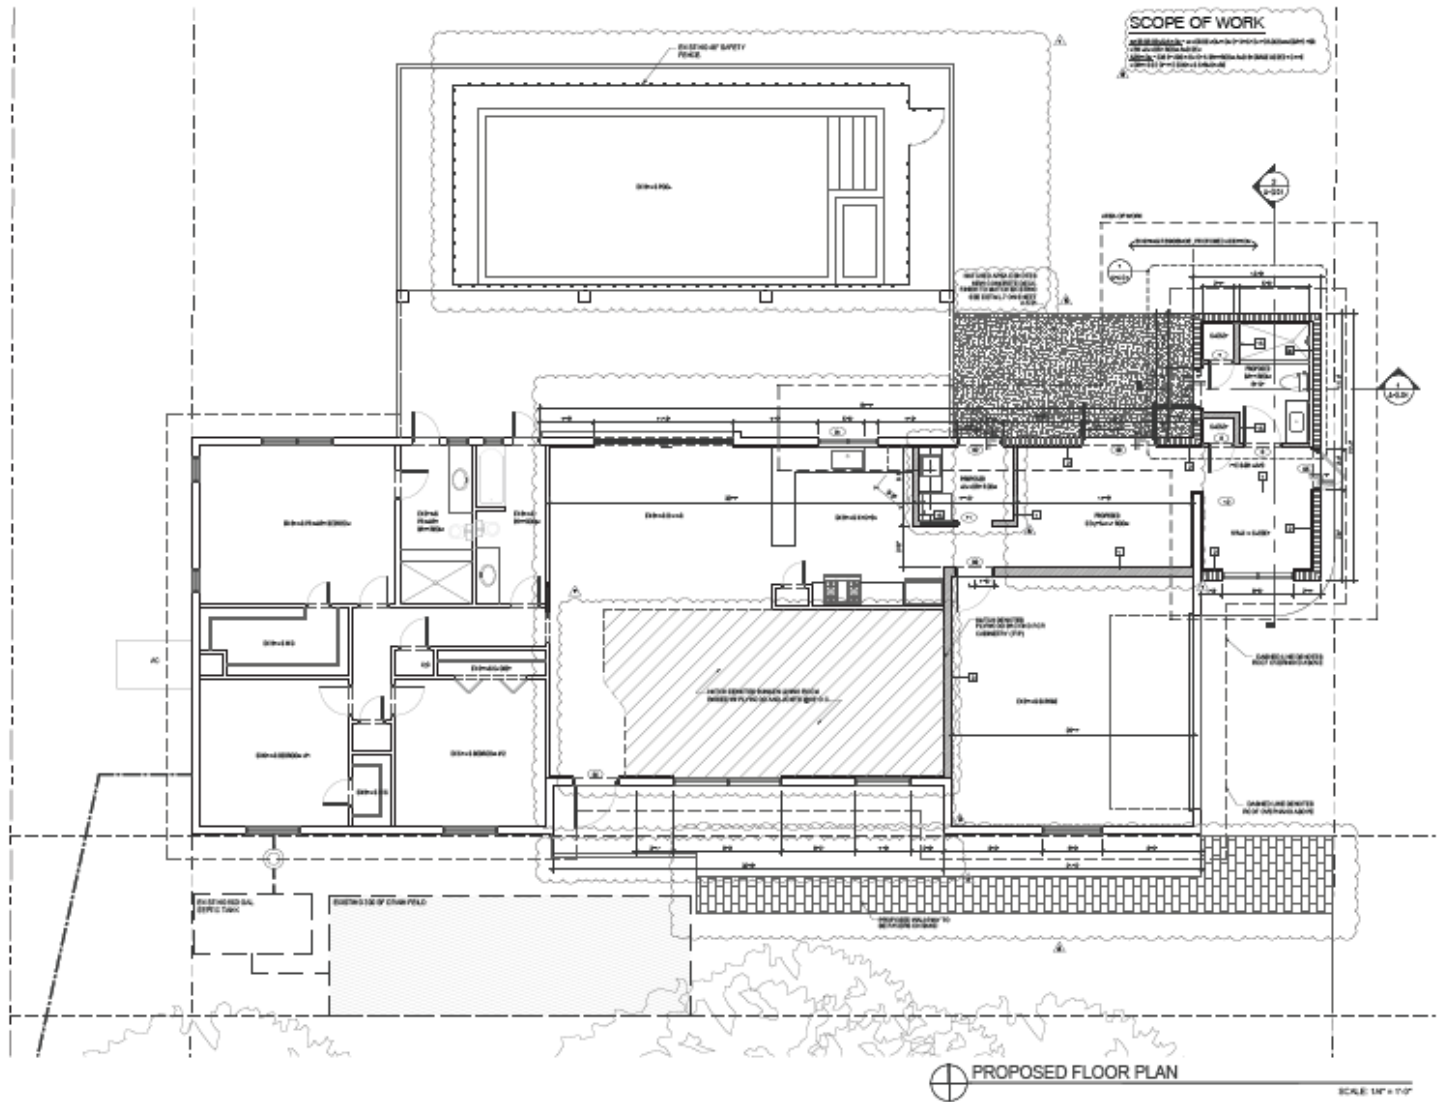




ADDITION & RESTORATION FOR:
MAZZINI & MELINE
RESIDENCE
11800 SW 70TH AVE.
MIAMI, FL 33156



01/2015 04/2015 01/2016

REVISIONS


PROPOSED FLOOR PLAN

CONSTRUCTION DOCUMENTS

A-1.02





PROPOSED SOUTH ELEVATION (FRONT)

SCALE: 1/8" = 1'-0"



PROPOSED NORTH ELEVATION (REAR)

SCALE: 1/8" = 1'-0"










REVISIONS

EXISTING NORTH
AND EAST
ELEVATIONS

CONSTRUCTION DOCUMENTS

A-2.01

