

AlexAllen Studio Architects PLLC

302 3rd Avenue
Brooklyn, NY 11215
T: (919) 909-0405


info@alexallenstudio.com
www.alexallenstudio.com

PHASE:	REVISION No.	DATE:
100% Issued for Permit		09/18/2022
Revision #1	△	09/02/2022
Owner Revision	△	12/12/2022
Owner Revision	△	05/04/2023
Owner Revision Beam Adjustment	△	07/24/2023
Owner Revision Beam Adjustment	△	08/23/2023
Big Dog Comments	△	01/12/2026

100% ISSUED FOR PERMIT

THM
STRUCTURAL CONSULTING
9719 South Dixie Hwy. #2
Miami, FL 33156
Ph: 305.693.3852
CA 28548

This item has been digitally signed and sealed by:
THOMAS MOE
on the date below to the seal. Printed copies of this document are not considered signed and sealed and the signature must be verified on any electronic copies.

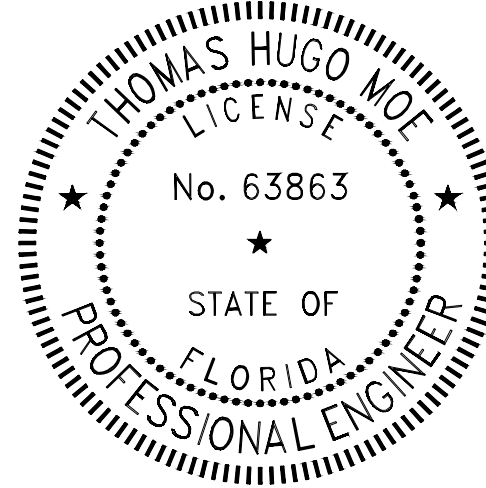

PROJECT

PINECREST RESIDENCE
12020 SW 77th Avenue
Pinecrest, FL 33156

OWNER

KEVIN HUBER & MILA KHOMIAK
12020 SW 77th Avenue
Pinecrest, FL 33156

TITLE

BUILDING SECTION
& SOFFIT DETAILS

SCALE

PROJECT NUMBER


SHEET


S-4

DATE


03/18/2022

DRAWING NUMBER

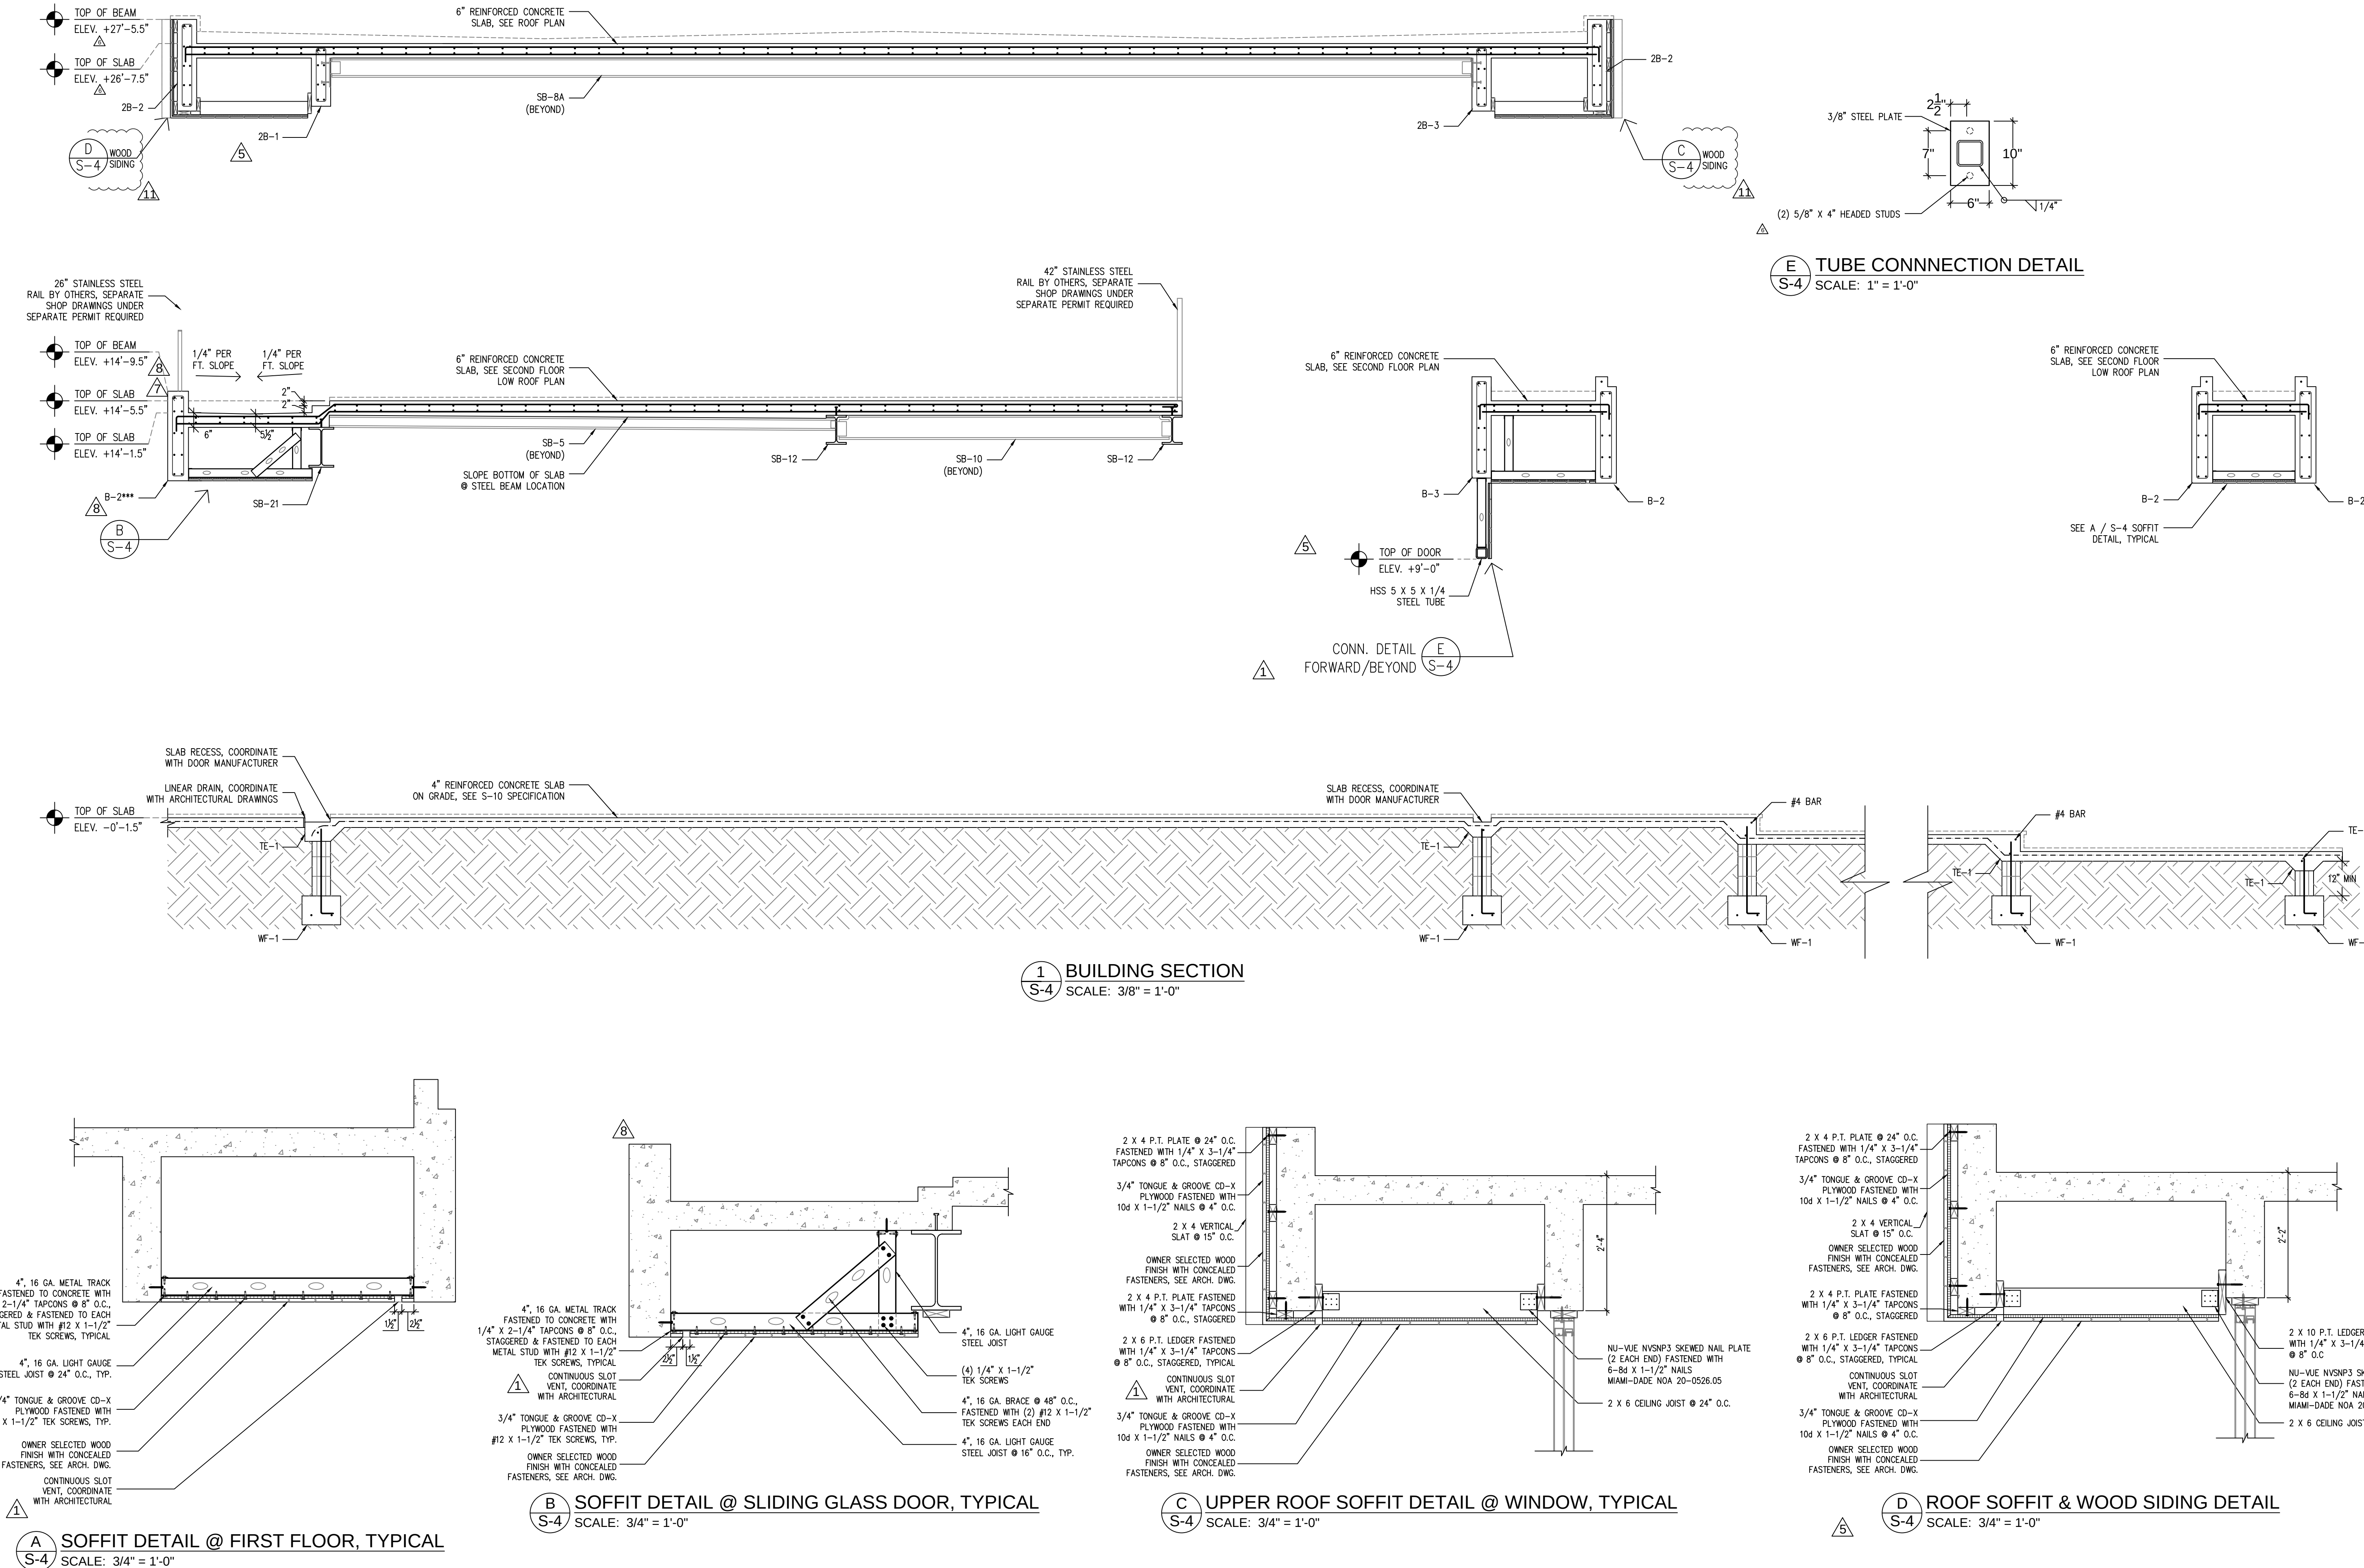

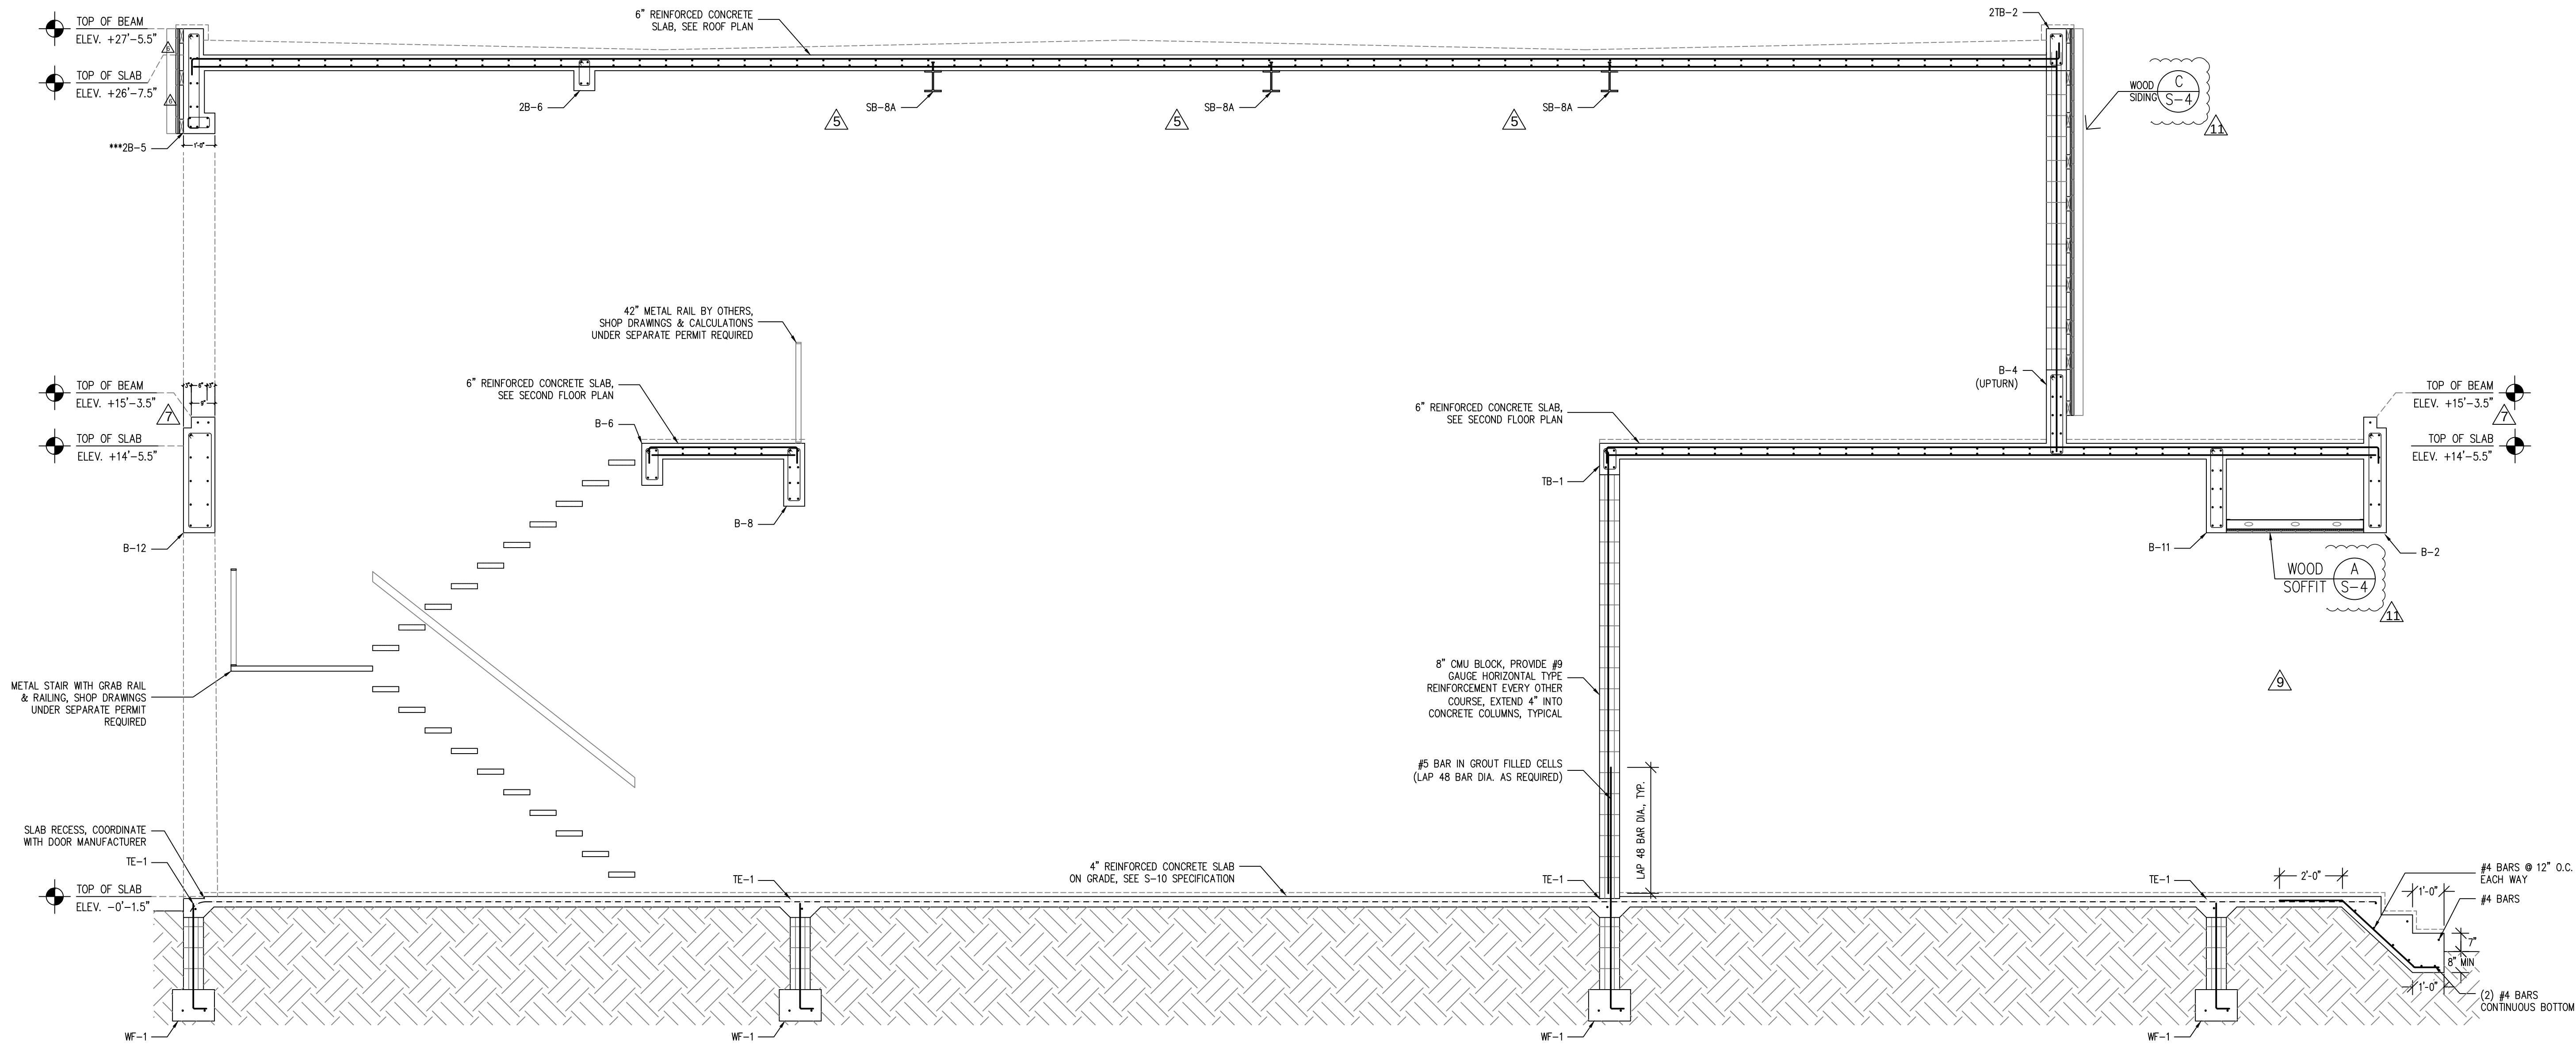

1 BUILDING SECTION
S-6 SCALE: 3/8" = 1'-0"

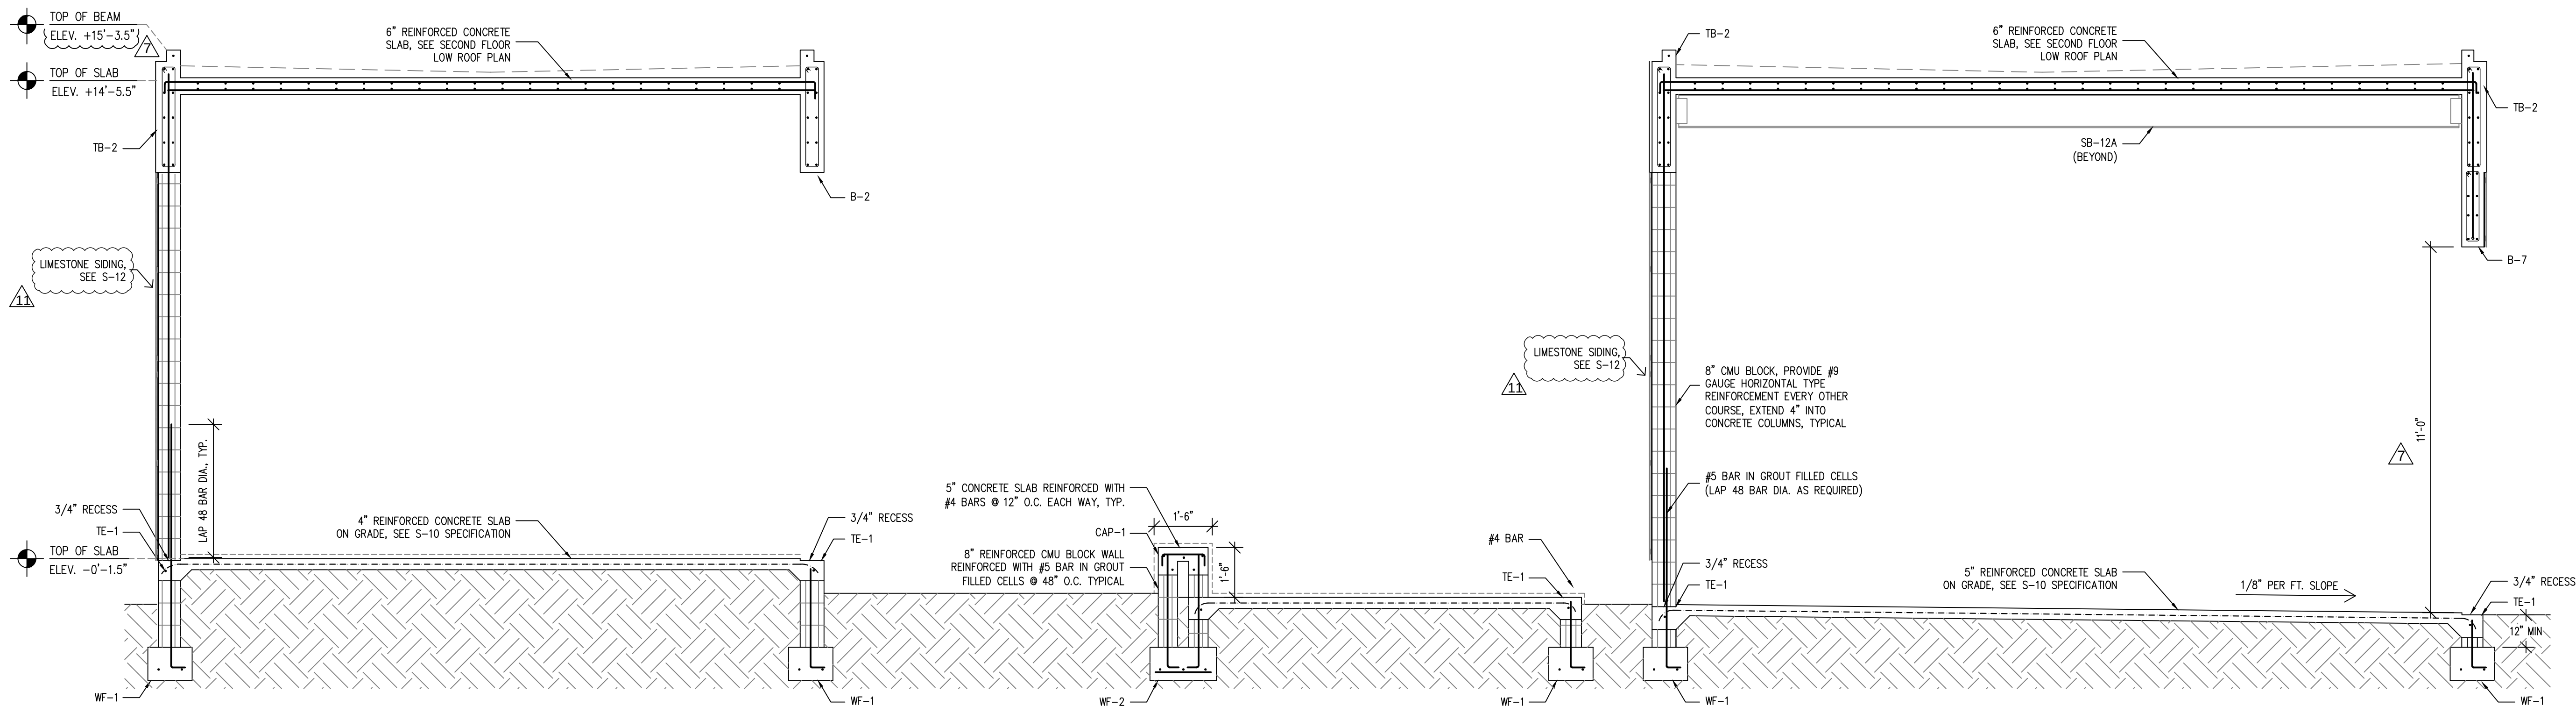

2 BUILDING SECTION
S-6 SCALE: 3/8" = 1'-0"



AlexAllen Studio Architects PLLC

302 3rd Avenue
Brooklyn, NY 11215
T: (919) 909-0405


info@alexallenstudio.com
www.alexallenstudio.com

PHASE:	REVISION No.	DATE:
100% Issued for Permit		03/18/2022
Owner Revision		12/12/2022
Owner Revision		09/04/2023
Owner Revision Beam Adjustment		07/24/2023
Side Entry Door Revisions		10/20/2024
Biggest Comments		01/21/2026

100% ISSUED FOR PERMIT

THM
STRUCTURAL CONSULTING
9719 South Dixie Hwy. #2
Miami, FL 33156
Ph: 305.693.3652
CA 28548

This item has been digitally signed and sealed by
THOMAS MOE
on the date below to the seal.
Printed copies of this document are not considered signed and sealed and the signature must be verified on any electronic copies.

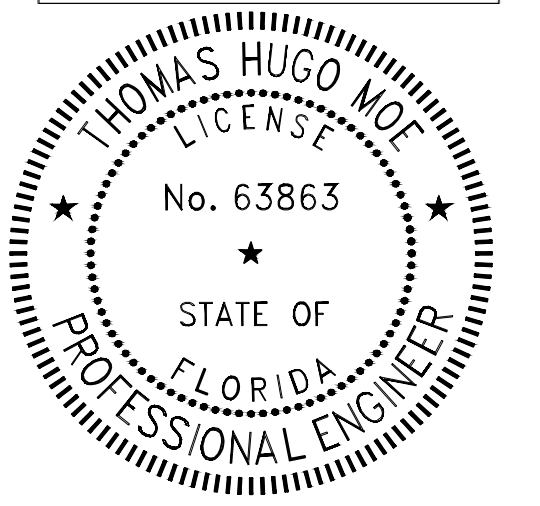

PROJECT
PINECREST RESIDENCE
12020 SW 77th Avenue
Pinecrest, FL 33156

OWNER
KEVIN HUBER & MILA KHOMIAK
12020 SW 77th Avenue
Pinecrest, FL 33156

TITLE
BUILDING SECTION

SCALE PROJECT NUMBER
SHEET
S-6
DATE DRAWING NUMBER
03/18/2022



AlexAllen Studio Architects PLLC

302 3rd Avenue
Brooklyn, NY 11215
T: (919) 909-0405


info@alexallenstudio.com
www.alexallenstudio.com

PHASE:	REVISION No.	DATE:
100% Issued for Permit		03/18/2022
Owner Revision	1	12/12/2022
Owner Revision	2	05/04/2023
Owner Revision Beam Adjustment	3	07/24/2023
Owner Revision Beam Adjustment	4	08/23/2023
Big Data Comments	5	01/21/2026

100% ISSUED FOR PERMIT

THM
STRUCTURAL CONSULTING
Ph: 305.609.3852
CA 28548
9719 South Dixie Hwy. #2
Miami, FL 33156

This item has been digitally signed and sealed by:
THOMAS MOE
on the date below to the seal.
Printed copies of this document are not considered signed and sealed and the signature must be verified on any electronic copies.

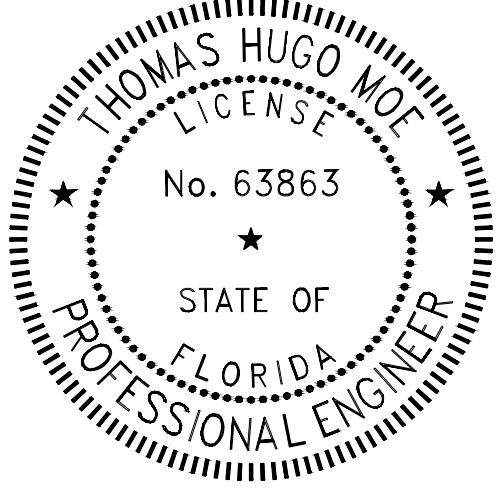

PROJECT
PINECREST RESIDENCE
12020 SW 77th Avenue
Pinecrest, FL 33156

OWNER
KEVIN HUBER & MILA KHOMIAK
12020 SW 77th Avenue
Pinecrest, FL 33156


TITLE
BUILDING SECTION

SCALE PROJECT NUMBER

SHEET

S-7

DATE DRAWING NUMBER
03/18/2022

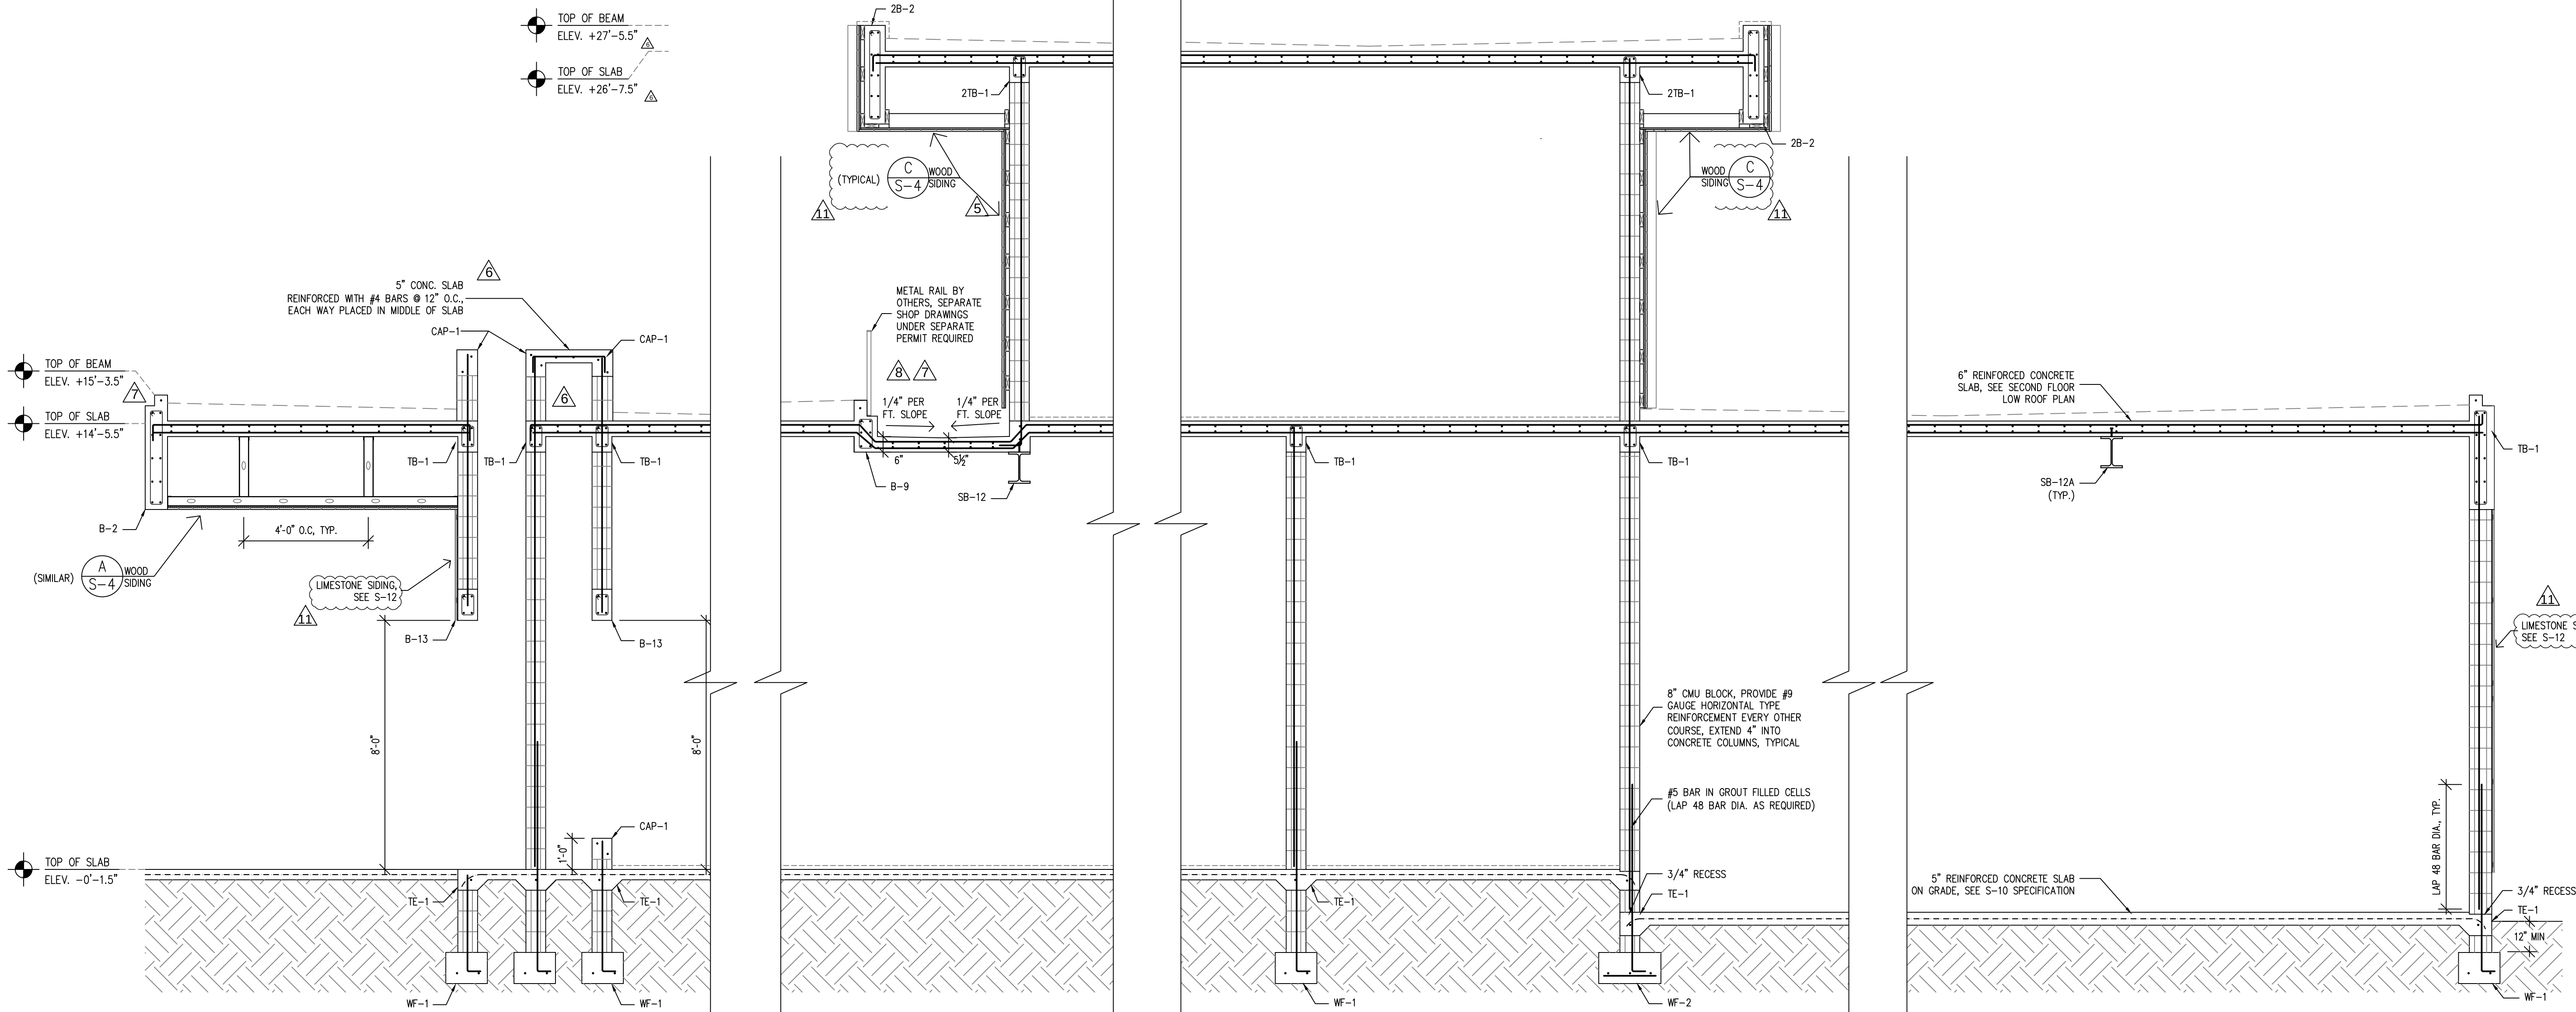

1 BUILDING SECTION
S-7 SCALE: 3/8" = 1'-0"